


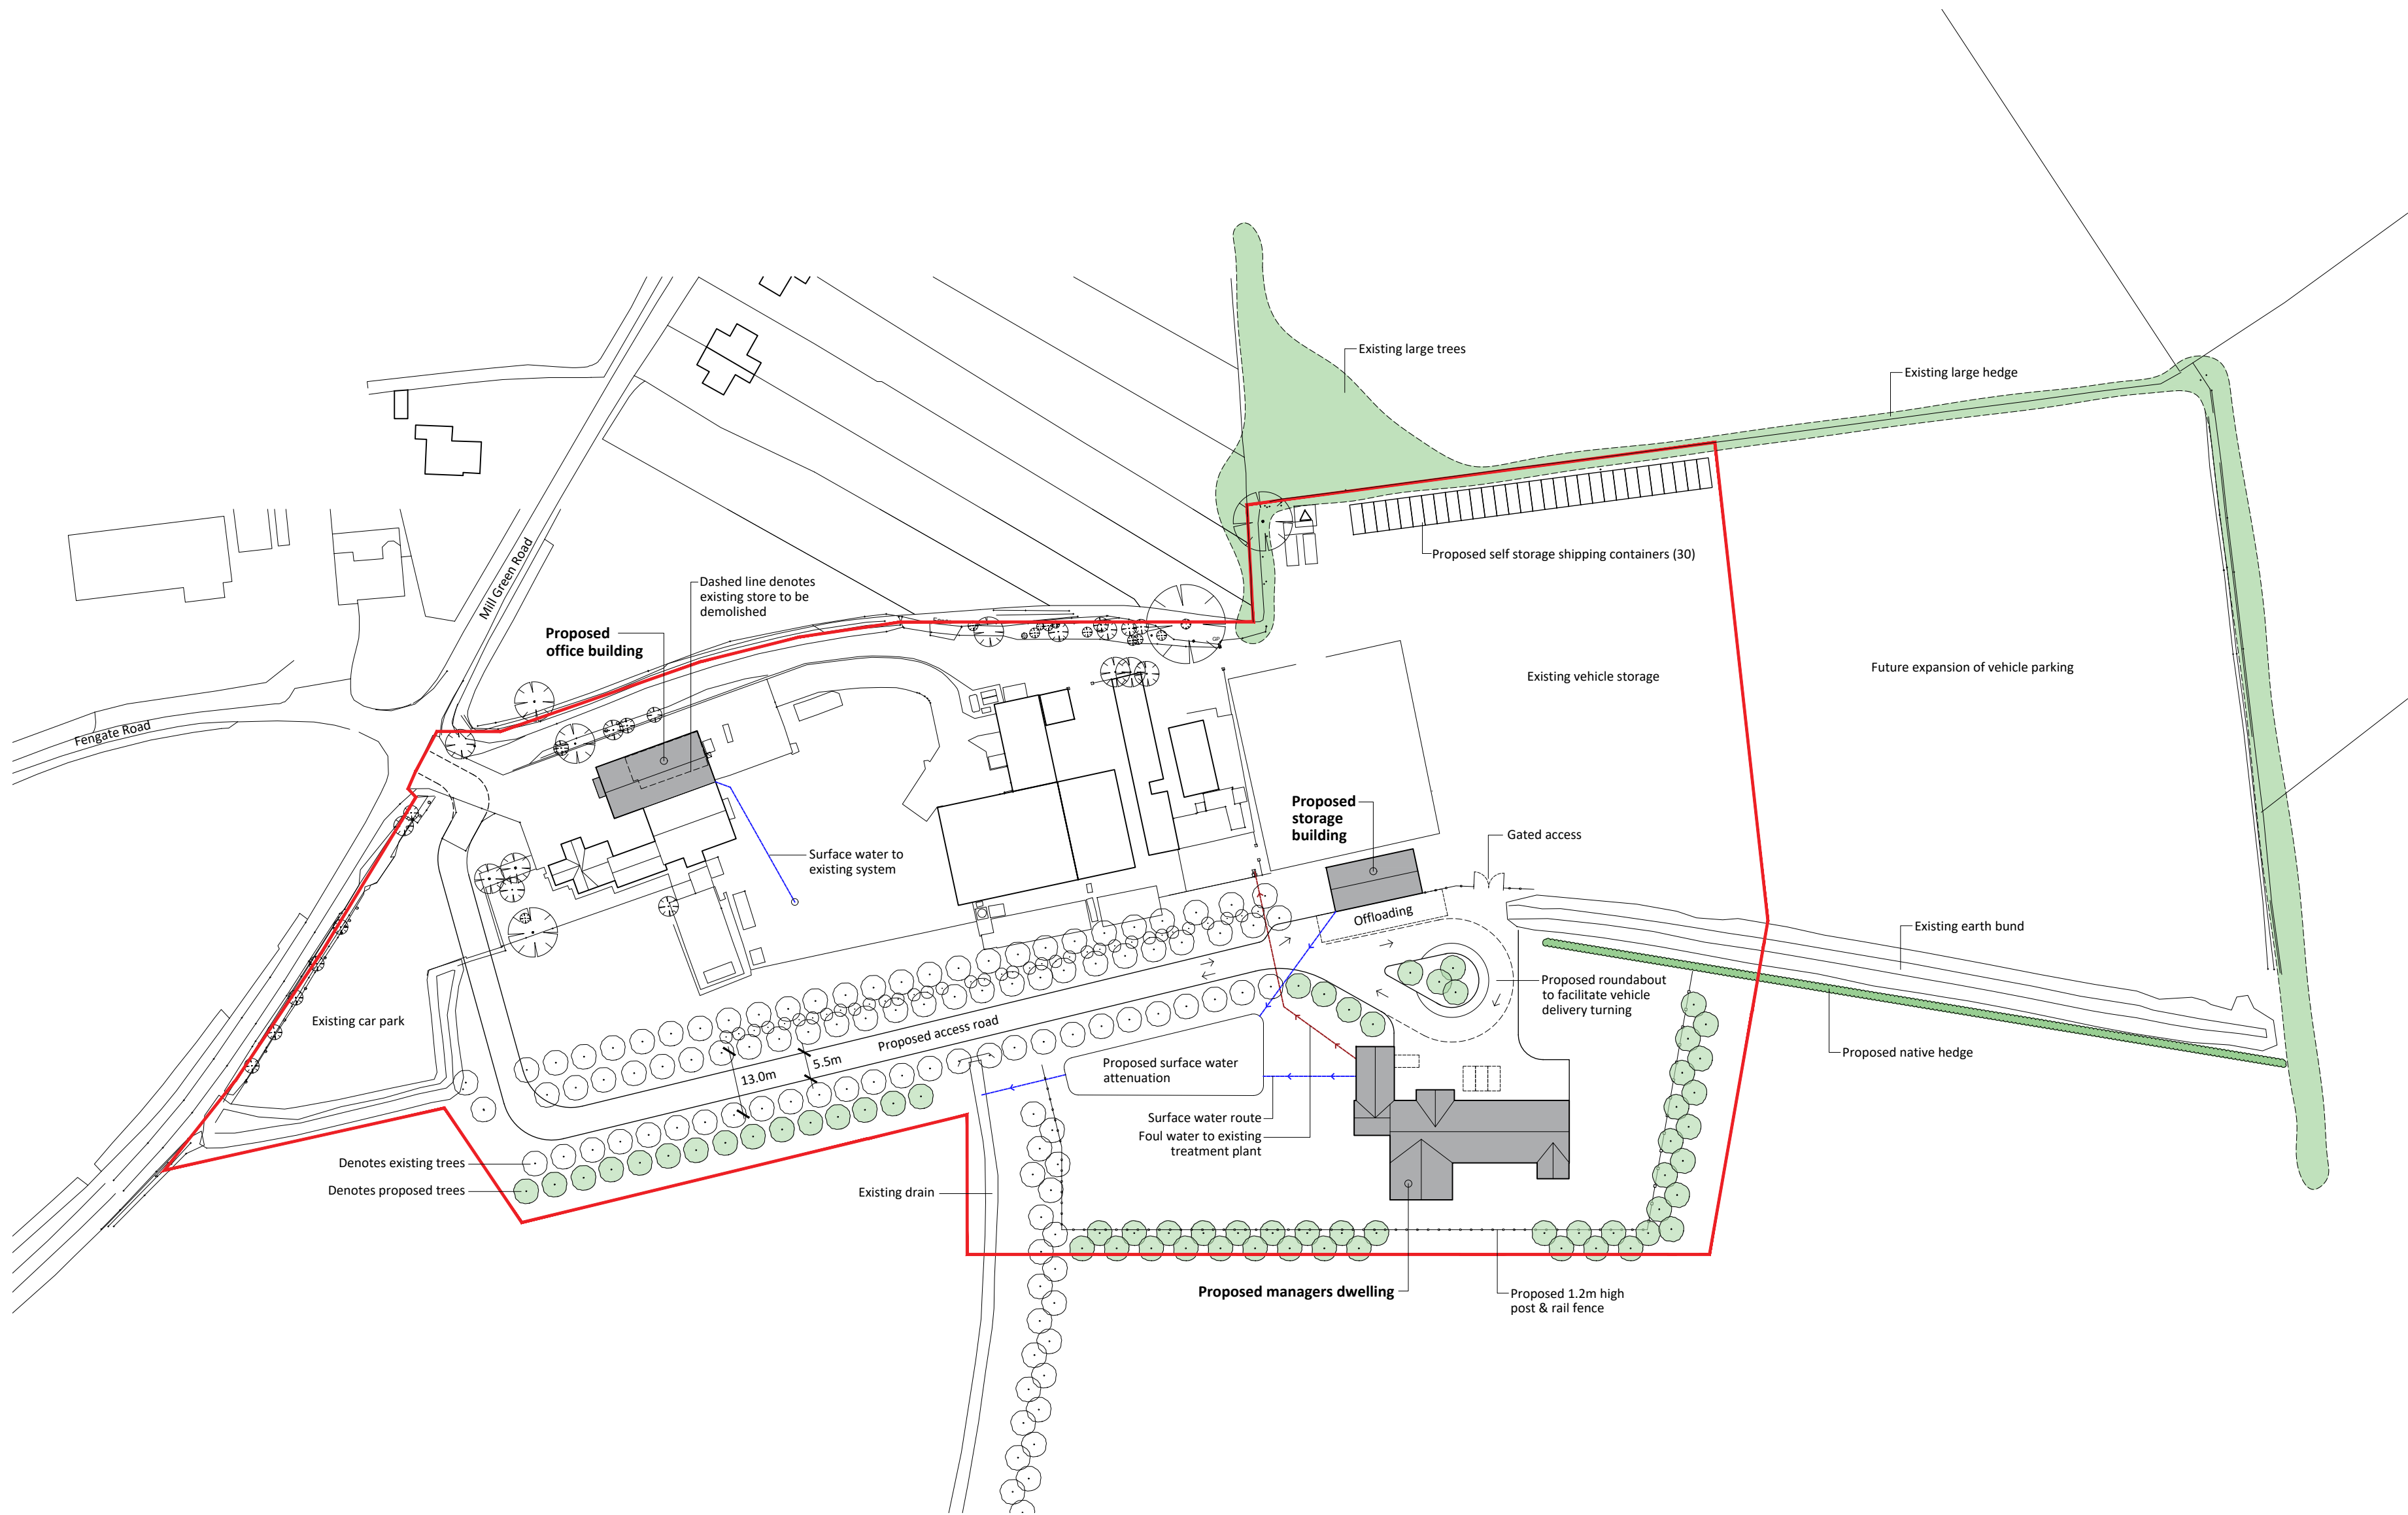


Notes

Copyright
© Robert Doughty Consultancy Limited.
All rights described in the Copyright, Designs and Patents Act 1988 have been asserted.

Ordnance Survey Map
©Crown Copyright. OS Licence No: AR 100010613.

Dimensions
All dimensions shown are for the purposes of obtaining the relevant planning permission only.

CDM 2015
This drawing is for illustrative purposes and/or obtaining the relevant planning permission only. It should not be used for construction and accordingly, risk identification under the Construction (Design & Management) Regulations 2015 has not been undertaken.

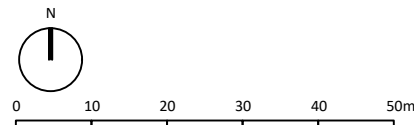

Rev	Description	Date
rdc Robert Doughty Consultancy 32 High Street, Helpingham Sleaford, Lincolnshire, NG34 0RA Tel: 01529 421646 Email: admin@rdc-landplan.co.uk Web: www.rdc-landplan.co.uk		
Client Anglia (UK) Ltd		
Project Erection of office building, managers dwelling & storage building Mill Green Road, Pinchbeck		
Drawing Proposed Site Plan		
Scale @ A2 1: 1000		Date 13.07.21
Drawn By WW		Checked By LMS
Job Number 823-24	Status PL	Purpose of Issue Planning
Drawing No. 823-24_PL_SP01		Rev -