


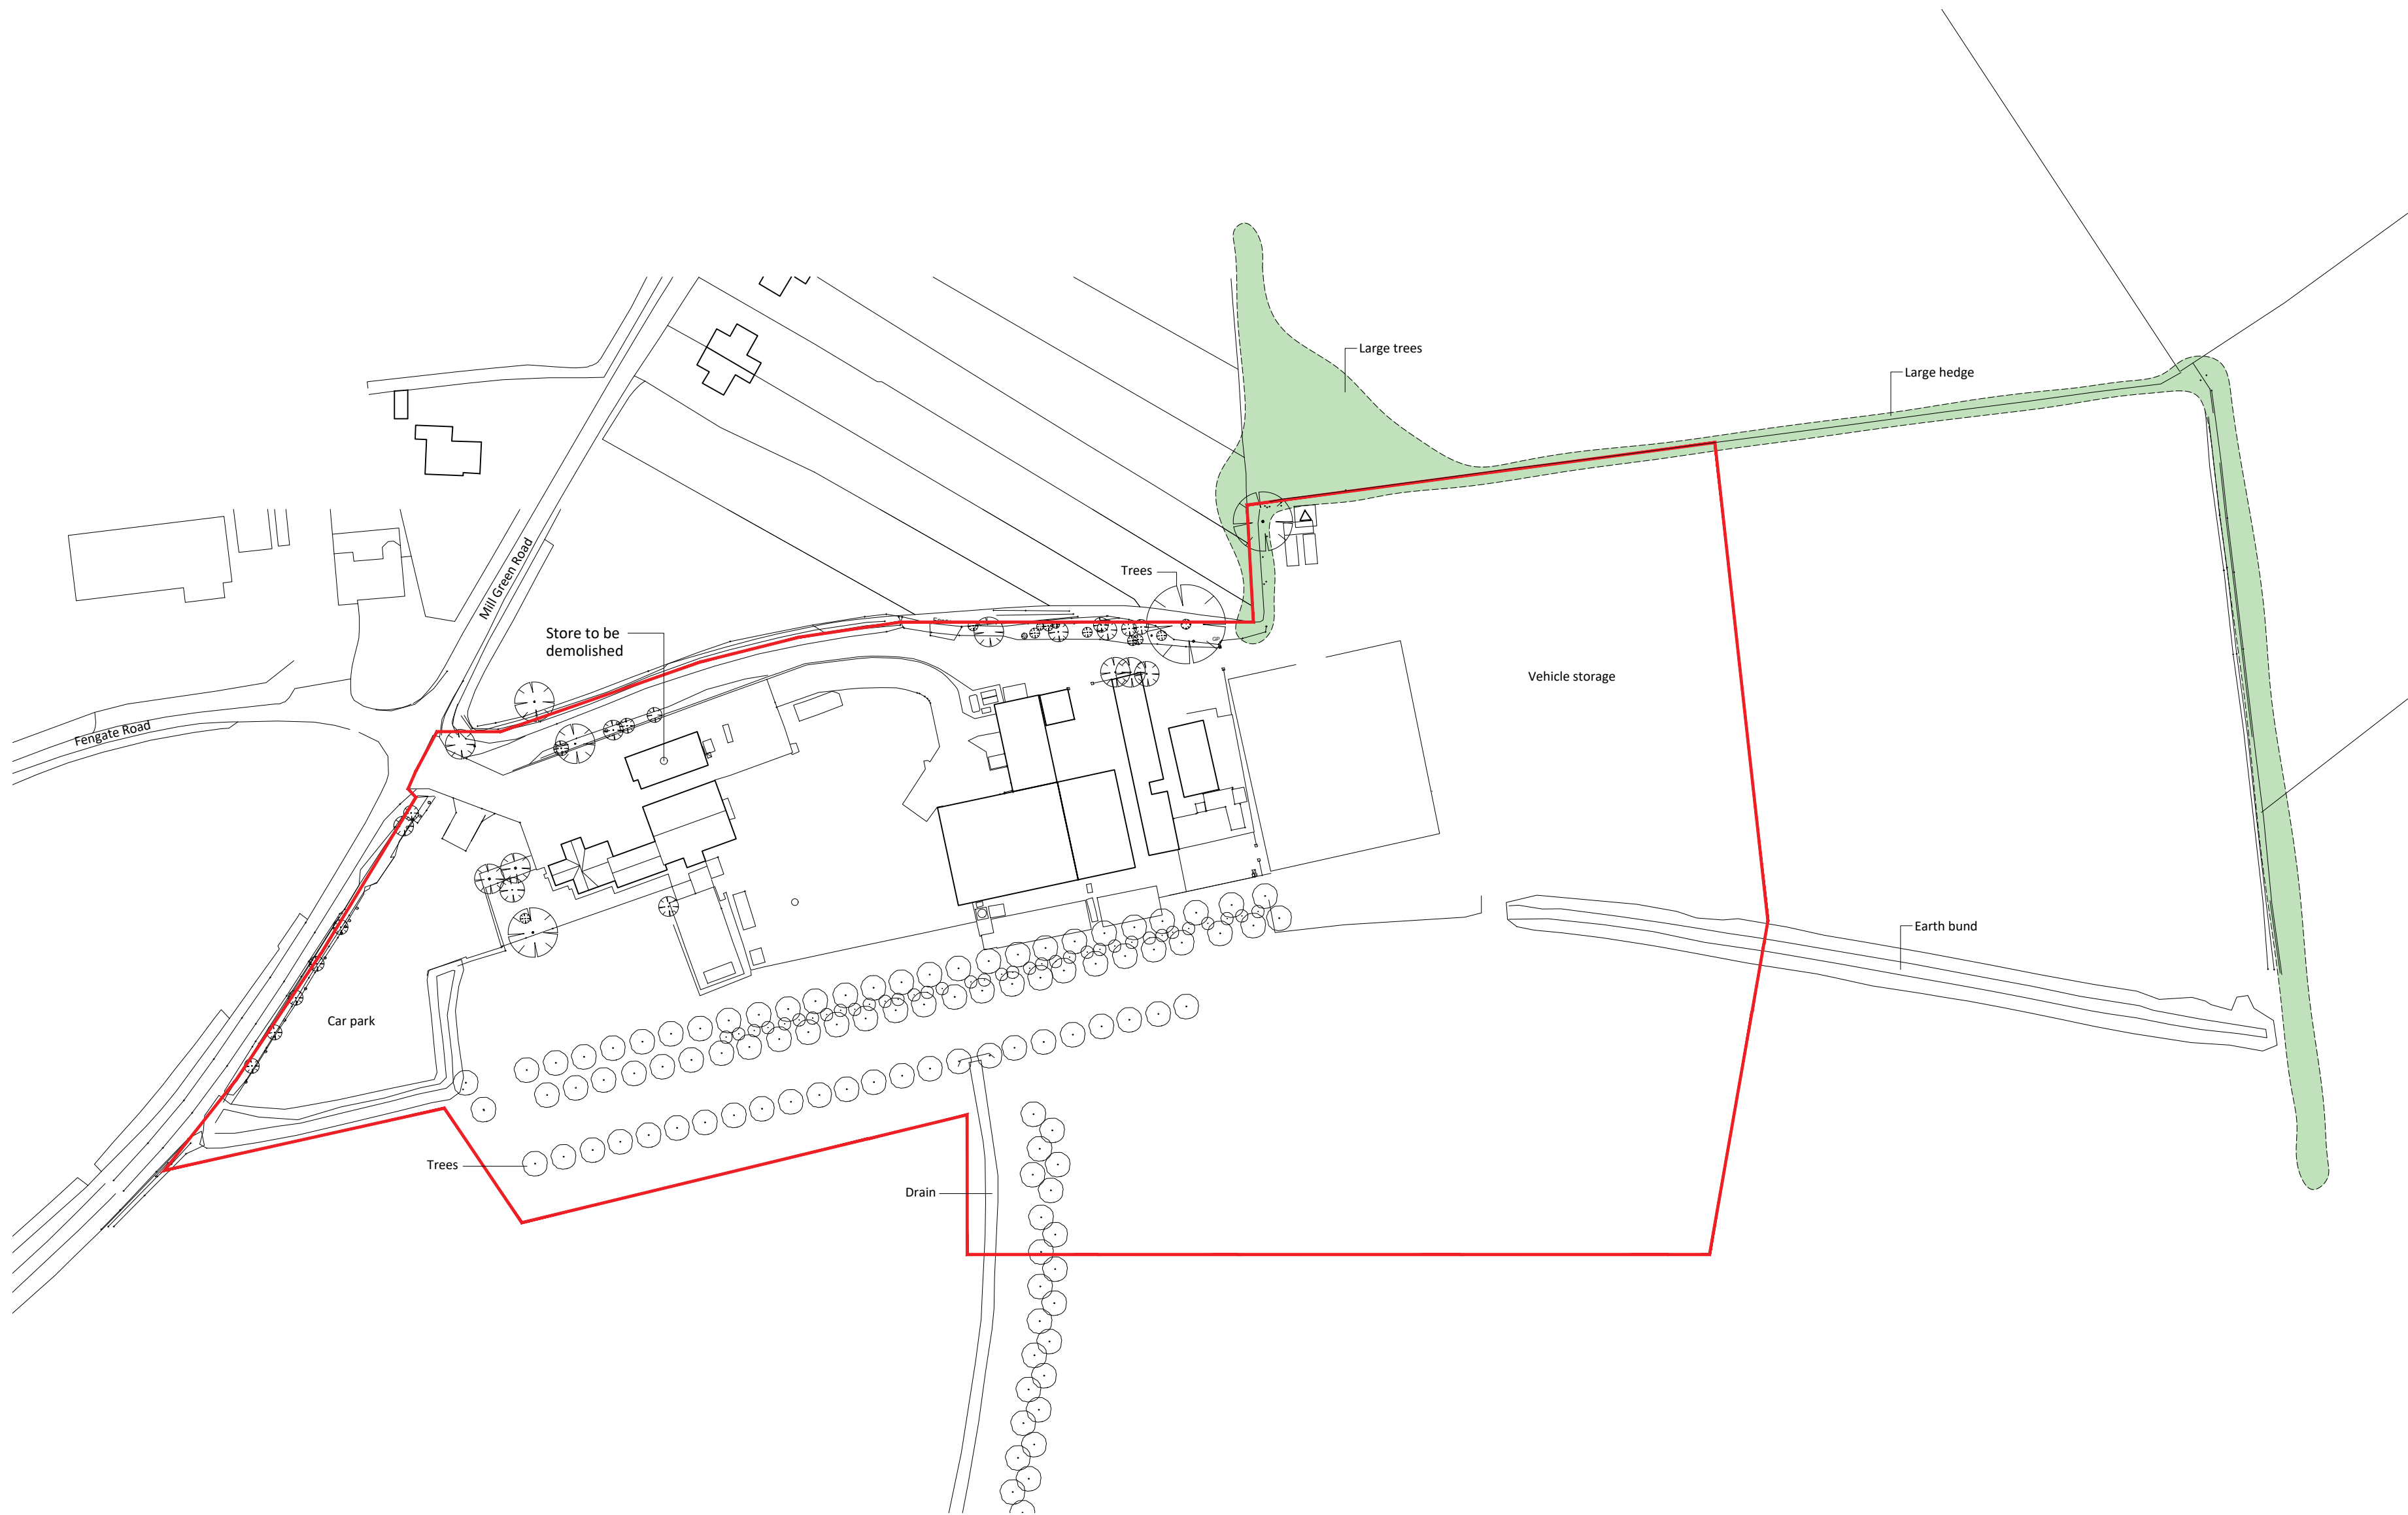


Notes

Copyright
© Robert Doughty Consultancy Limited.
All rights described in the Copyright, Designs and Patents Act 1988 have been asserted.

Dimensions
To be used for planning applications only
All dimensions shown are for the purposes of obtaining the relevant planning permission only.

CDM 2015
This drawing is for illustrative purposes and/or obtaining the relevant planning permission only. It should not be used for construction and accordingly, risk identification under the Construction (Design & Management) Regulations 2015 has not been undertaken.

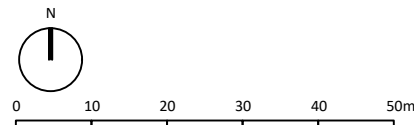

Rev	Description		Date
rdc Robert Doughty Consultancy 32 High Street, Helpringham Sleaford, Lincolnshire, NG34 0RA Tel:01529 421646 Email:admin@rdc-landplan.co.uk Web:www.rdc-landplan.co.uk			
Client Anglia (UK) Ltd			
Project Erection of office building, managers dwelling & storage building Mill Green Road, Pinchbeck			
Drawing Existing Site Plan			
Scale @ A2 1: 1000		Date 13.07.21	
Drawn By WW		Checked By LMS	
Job Number 823-24	Status PL	Purpose of Issue Planning	
Drawing No. 823-24_PL_SP02			Rev -