


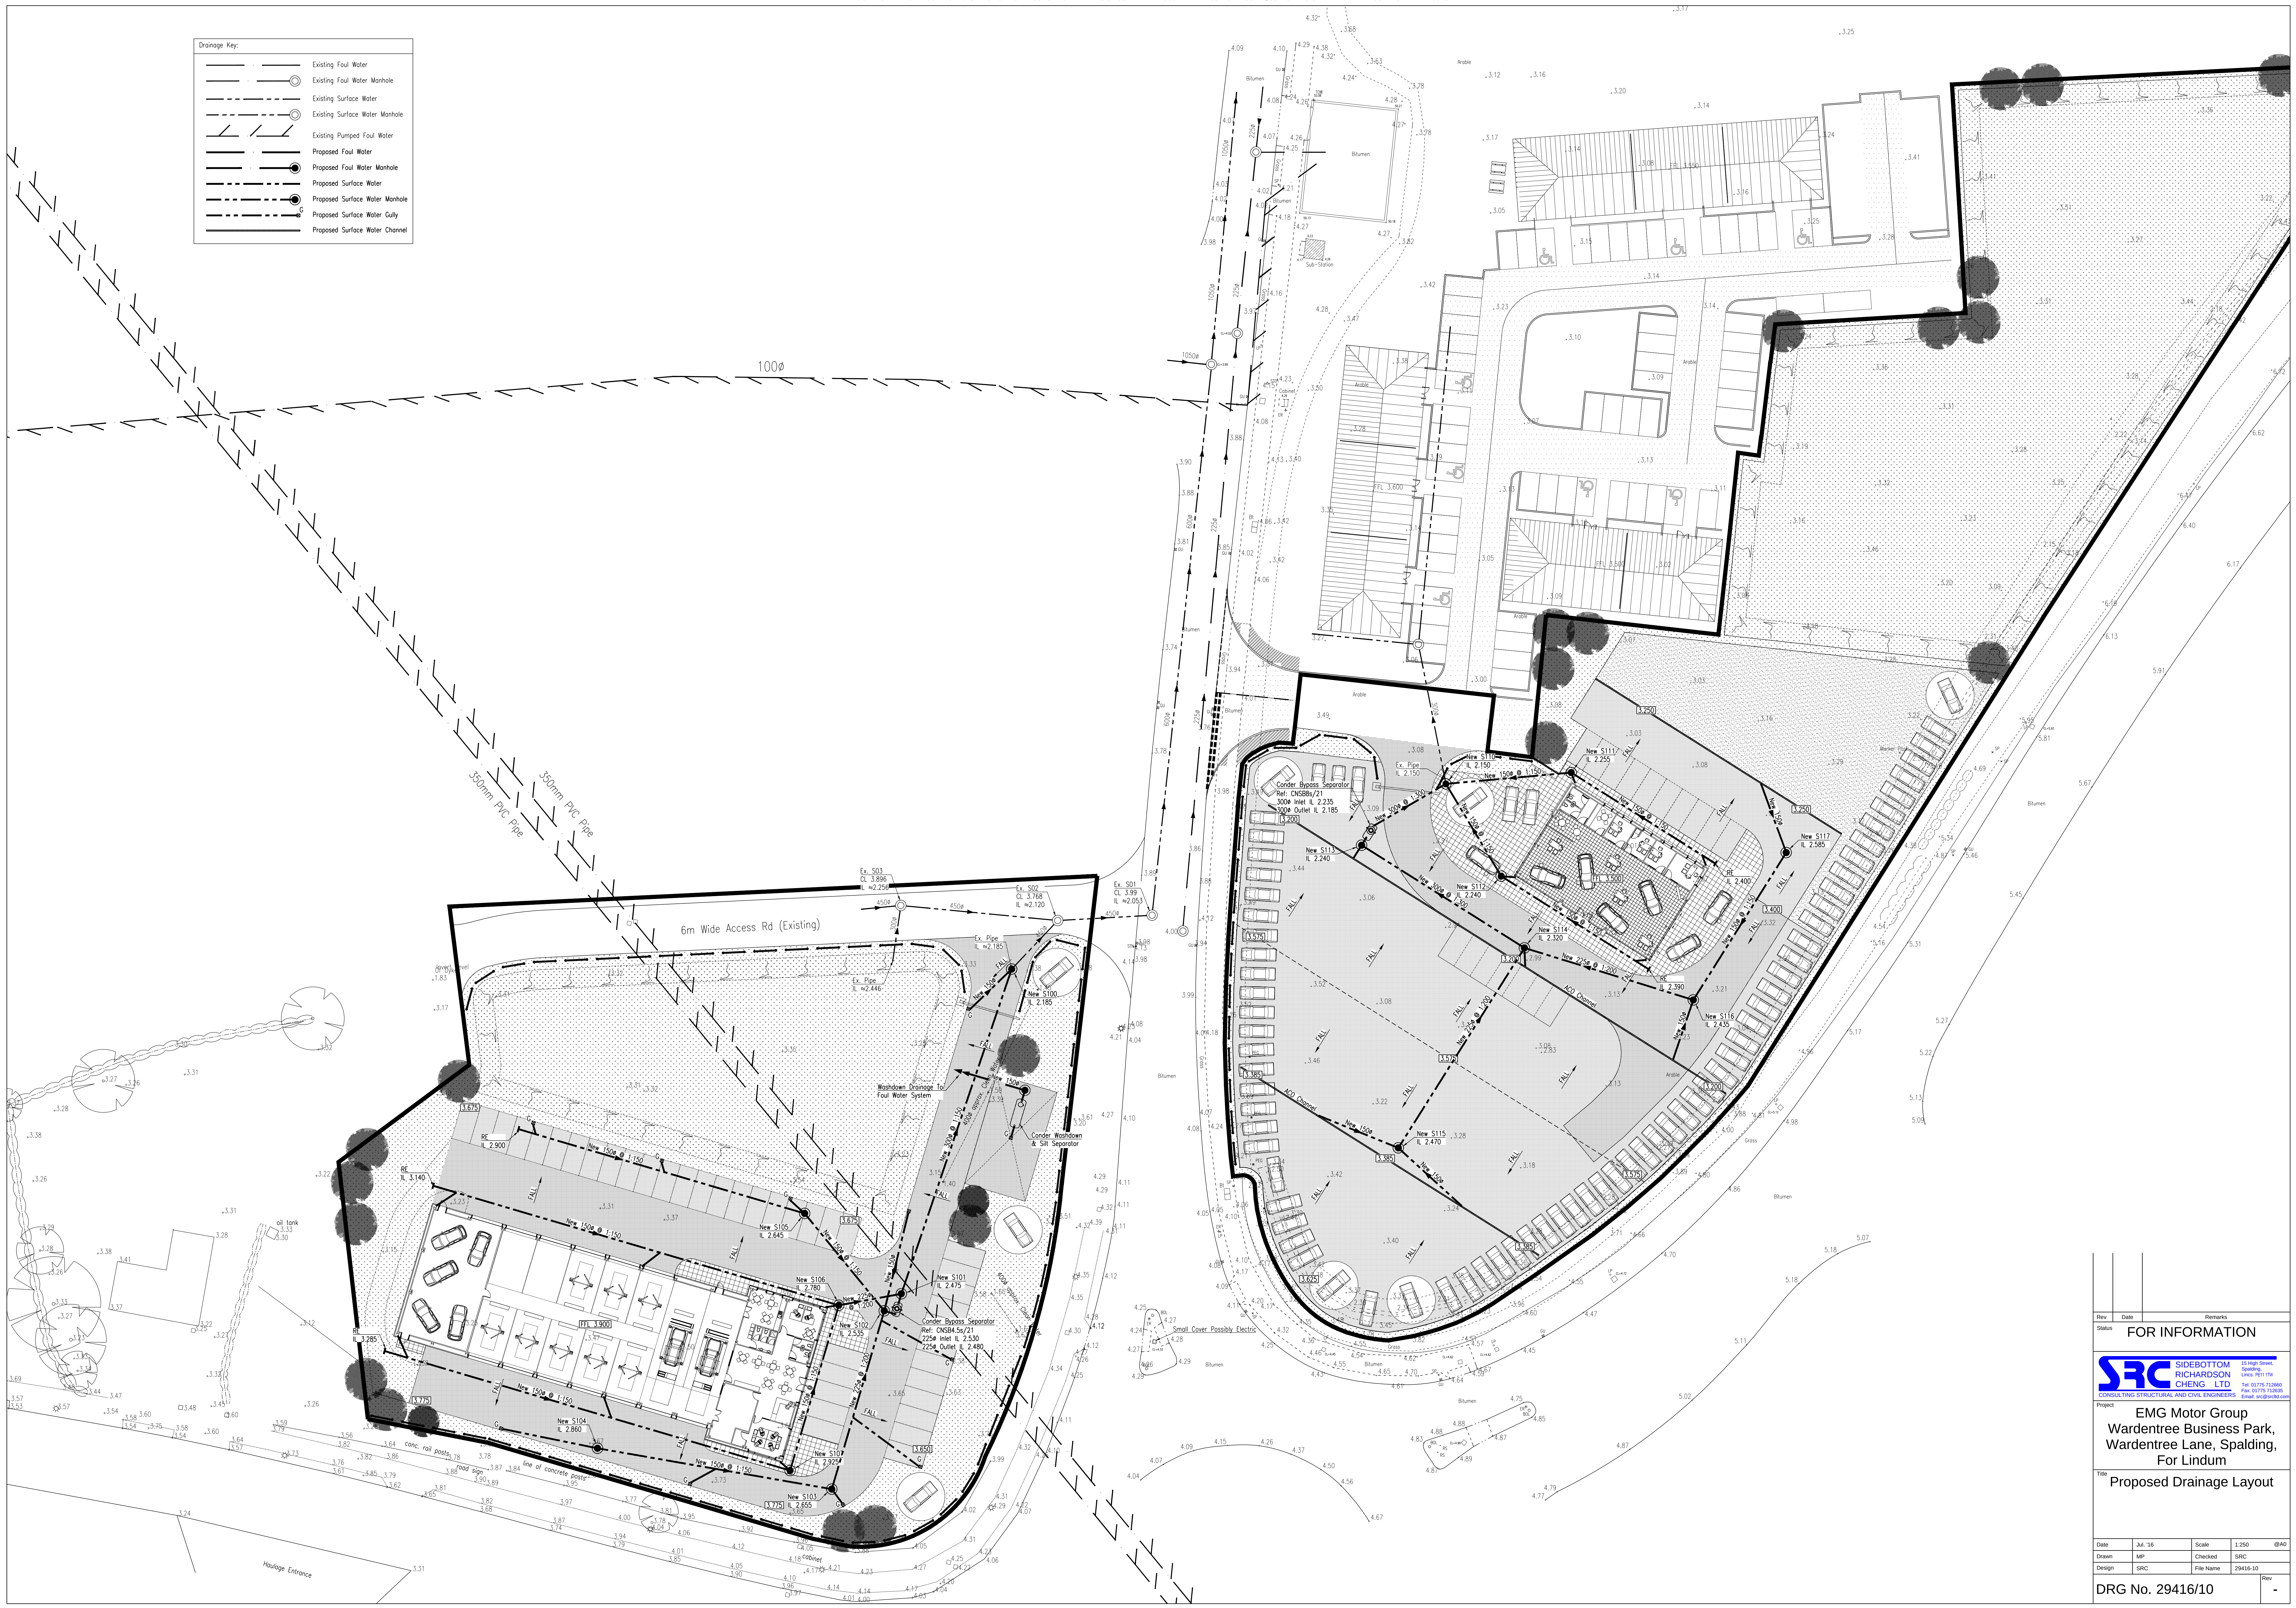

Rev	Date	Remarks
FOR INFORMATION		
SRC SIDEBOTTOM RICHARDSON CHENG LTD 15 High Street, Lincs PE11 1TW Tel: 01775 733600 Fax: 01775 733601 Email: srcc@srcc.co.uk		
Project: EMG Motor Group Wardentree Business Park, Wardentree Lane, Spalding, For Lindum		
Title: Proposed Drainage Layout		
Date	Jul '16	Scale: 1:250 @A0
Drawn	MP	Checked: SRC
Design	SRC	File Name: 29416-10
DRG No. 29416/10		Rev: -