




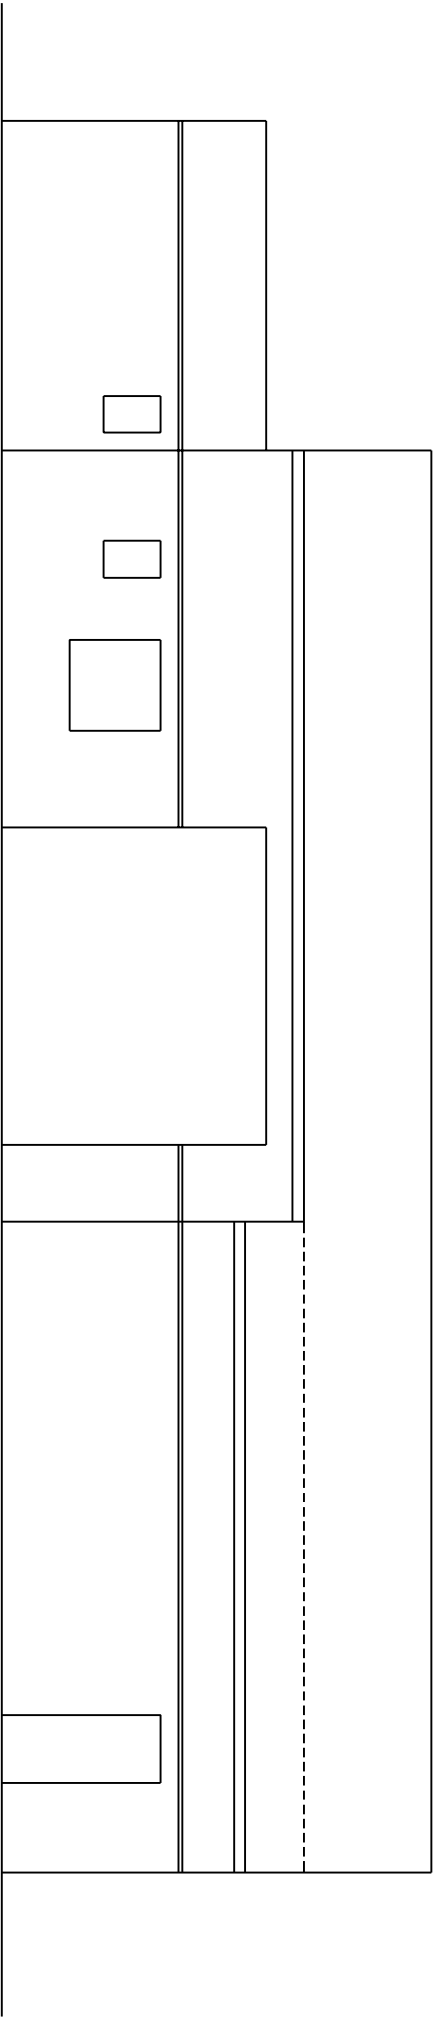

Existing Side Elevation 1:100

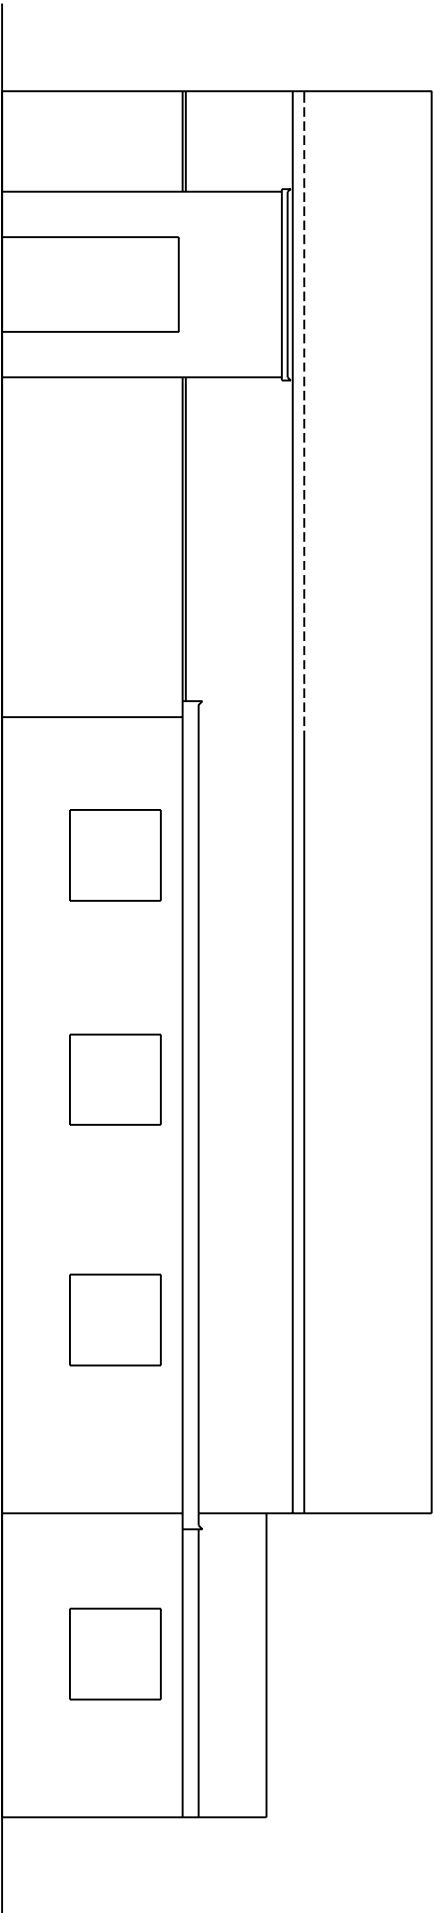

Existing Side Elevation 1:100

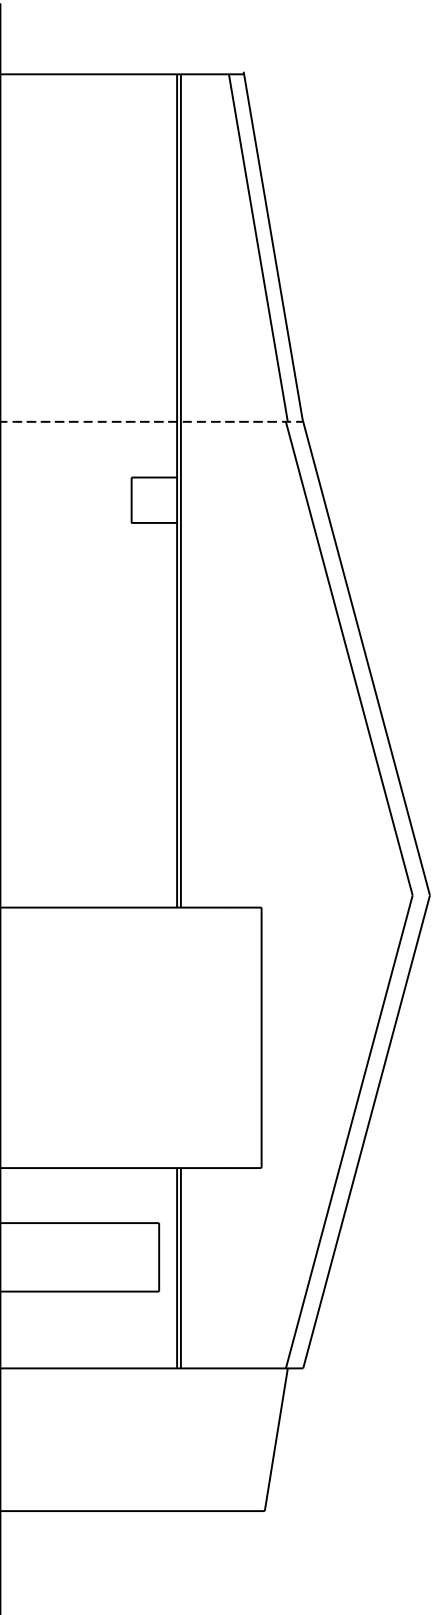

Existing Rear Elevation 1:100

Design & Management.co.uk
7 West Fen
Erithville
Boston
Lincs
PE22 7EX
Tel 01205 750775

JOB TITLE	
Existing Elevations 9 Cresswell Close Spalding Lincs PE11 3TY	
SCALE	DATE
1:100 on A3	July 2015

DESIGNED & DRAWN BY Design and Management.co.uk which is a Trading Name of Planning and Property Consultancy Ltd TEL 01205 750775
Reg in England No 9554483
ALL DRAWINGS ARE SUPPLIED SUBJECT TO D and M co.uk STANDARD CONDITIONS, WHICH ARE AVAILABLE ON REQUEST.
© COPYRIGHT KELTH BAKER 07/15