



Proposed Side Elevation 1:100

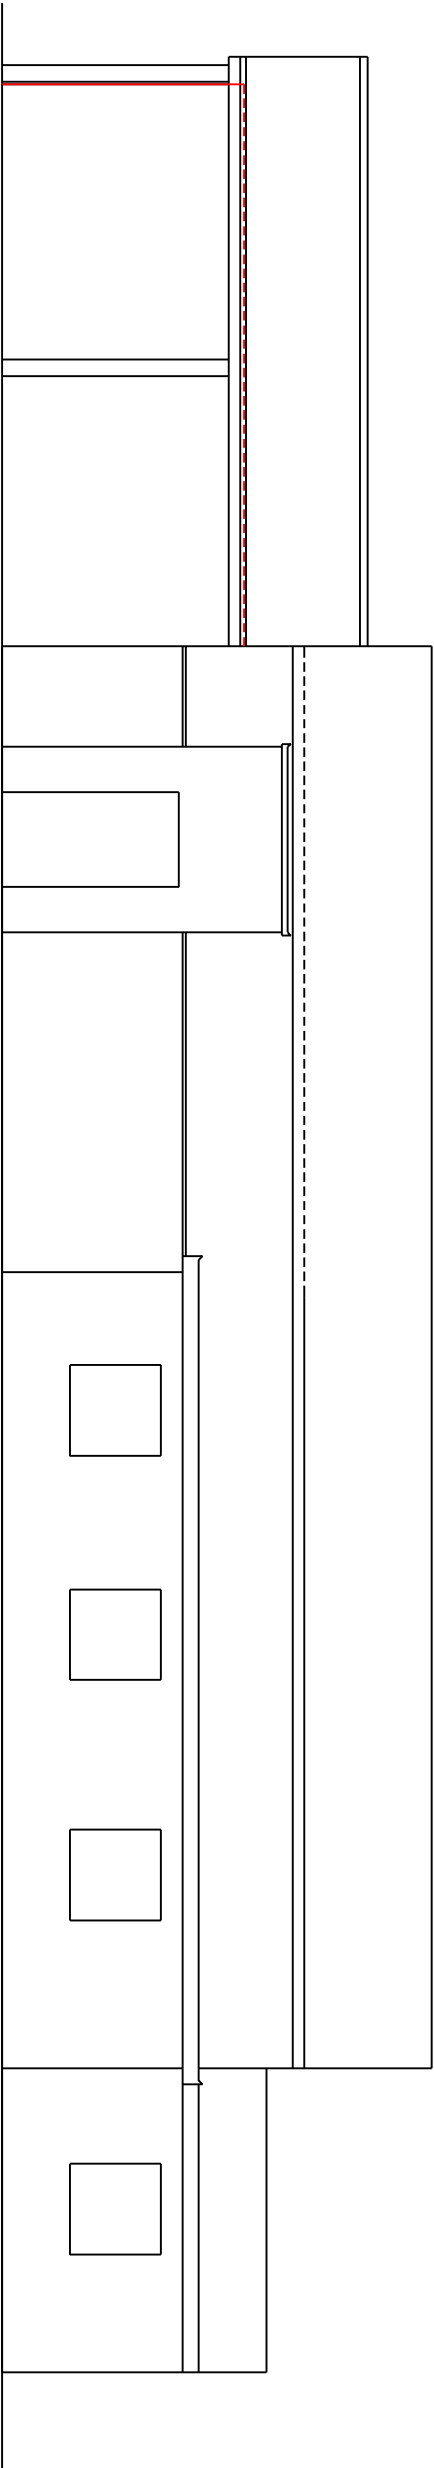

Proposed Side Elevation 1:100

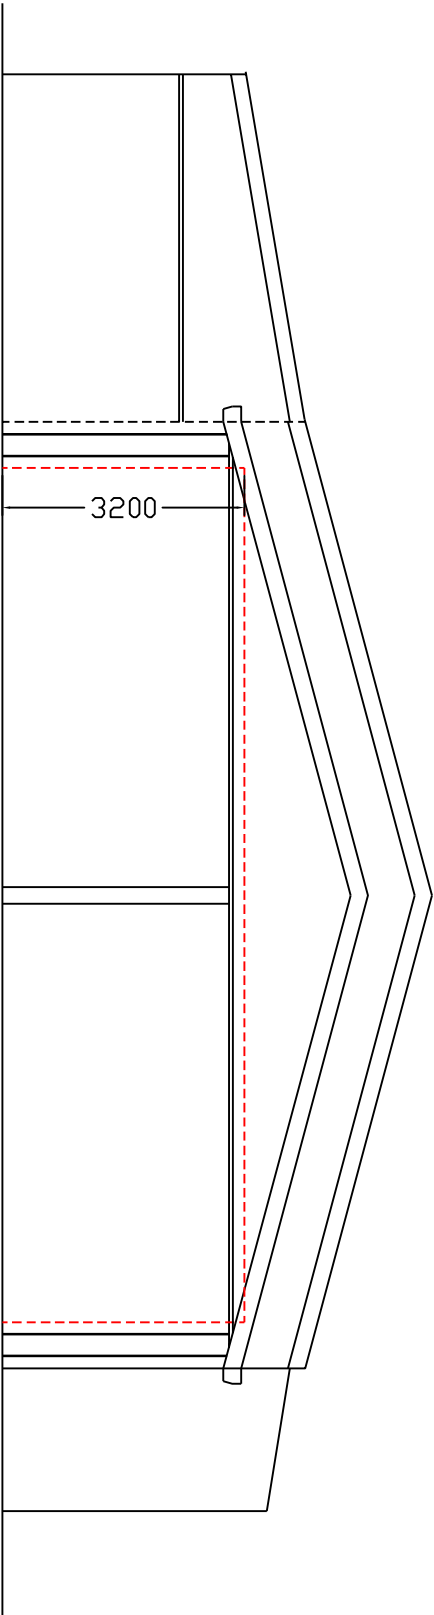

Proposed Rear Elevation 1:100

Design & Management.co.uk
7 West Fen
Erithville
Boston
Lincs
PE22 7EX
Tel 01205 750775

JOB TITLE
Proposed Elevations
9 Cresswell Close
Spalding
Lincs PE11 3TY

SCALE
1:100 on A3

DATE
July 2015

DESIGNED & DRAWN BY Design and Management.co.uk which is a Trading Name of Planning and Property Consultancy Ltd TEL 01205 750775
ALL DRAWINGS ARE SUPPLIED SUBJECT TO D and M co.uk STANDARD CONDITIONS, WHICH ARE AVAILABLE ON REQUEST.
© COPYRIGHT KELTH BAKER 07/15