


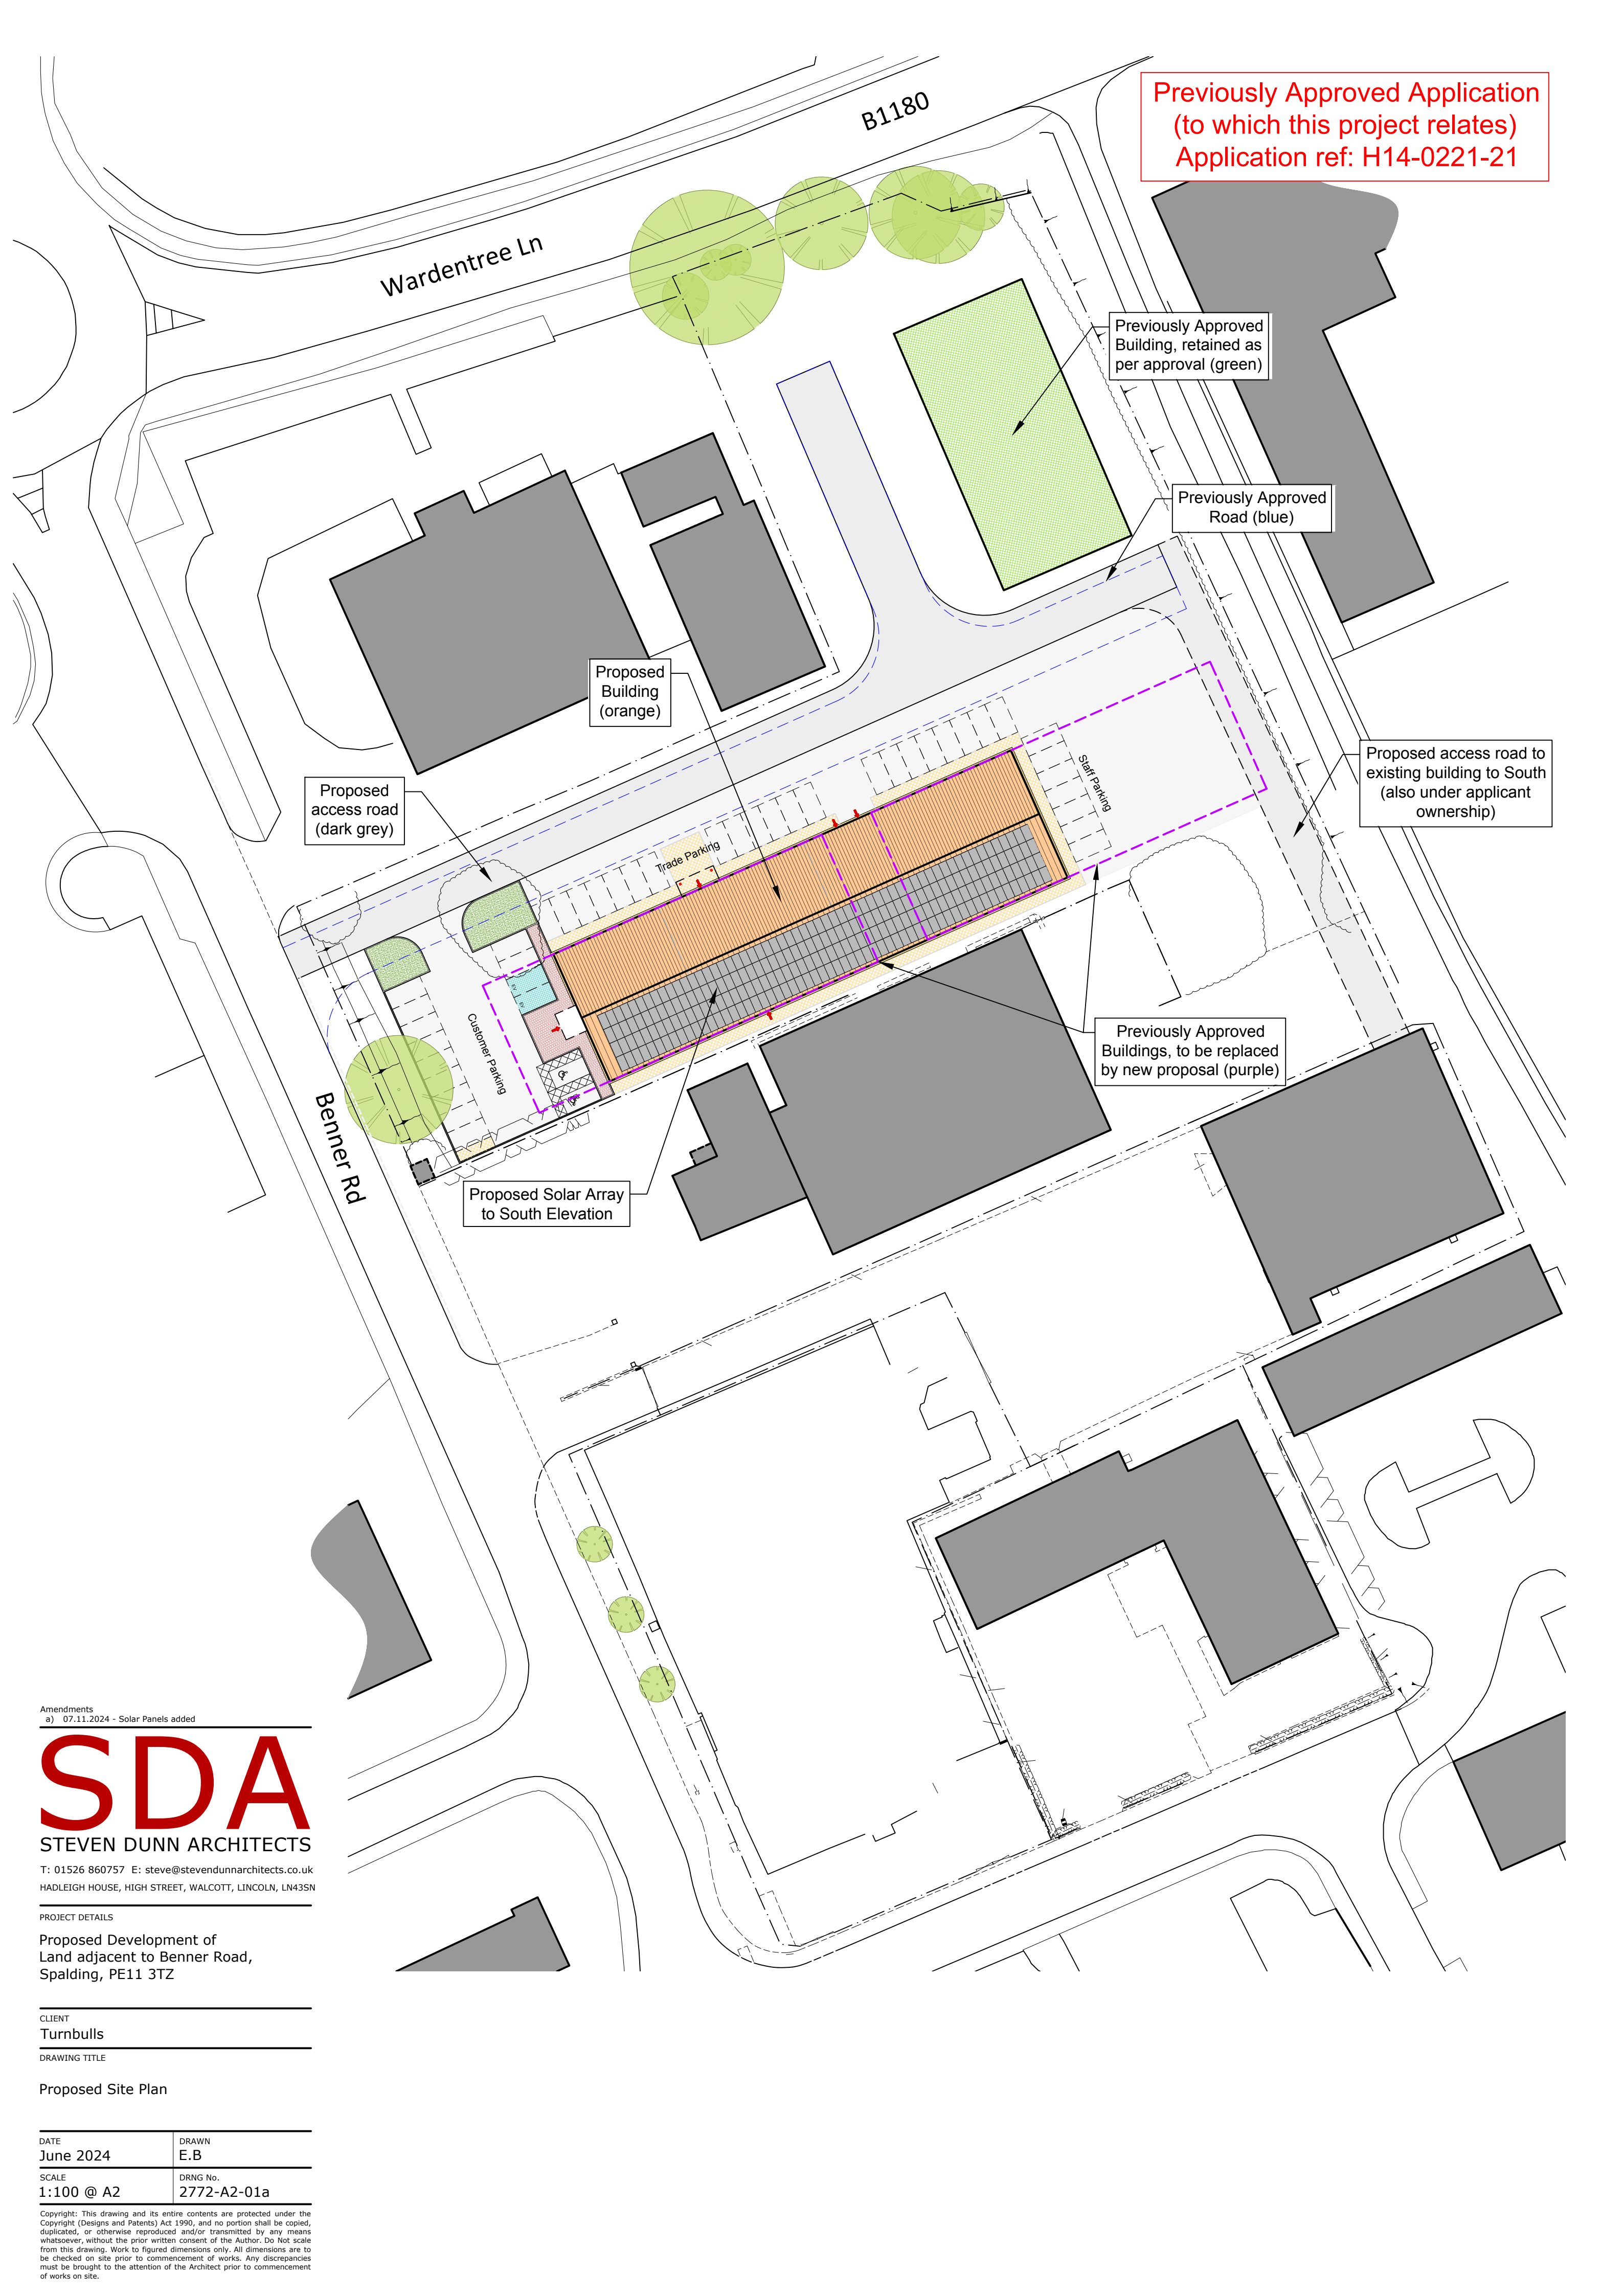

Previously Approved Application
(to which this project relates)
Application ref: H14-0221-21

Amendments
a) 07.11.2024 - Solar Panels added

SDA
STEVEN DUNN ARCHITECTS

T: 01526 860757 E: steve@stevendunnarchitects.co.uk
HADLEIGH HOUSE, HIGH STREET, WALCOTT, LINCOLN, LN43SN

PROJECT DETAILS

Proposed Development of
Land adjacent to Benner Road,
Spalding, PE11 3TZ

CLIENT

Turnbills

DRAWING TITLE

Proposed Site Plan

DATE	DRAWN
June 2024	E.B
SCALE	DRNG No.
1:100 @ A2	2772-A2-01a

Copyright: This drawing and its entire contents are protected under the Copyright (Designs and Patents) Act 1990, and no portion shall be copied, duplicated, or otherwise reproduced and/or transmitted by any means whatsoever, without the prior written consent of the Author. Do Not scale from this drawing. Work to figured dimensions only. All dimensions are to be checked on site prior to commencement of works. Any discrepancies must be brought to the attention of the Architect prior to commencement of works on site.