





West Elevation
1:150 - A2

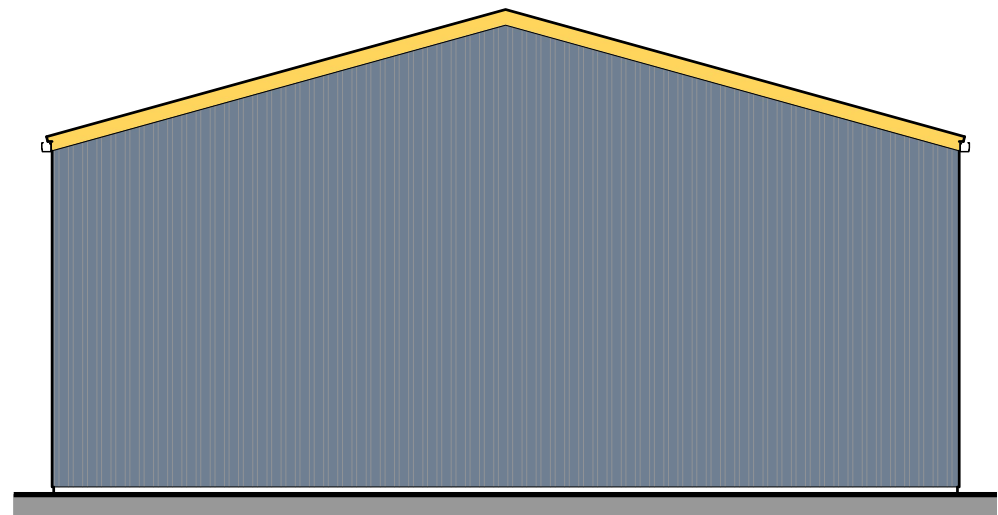


East Elevation
1:150 - A2

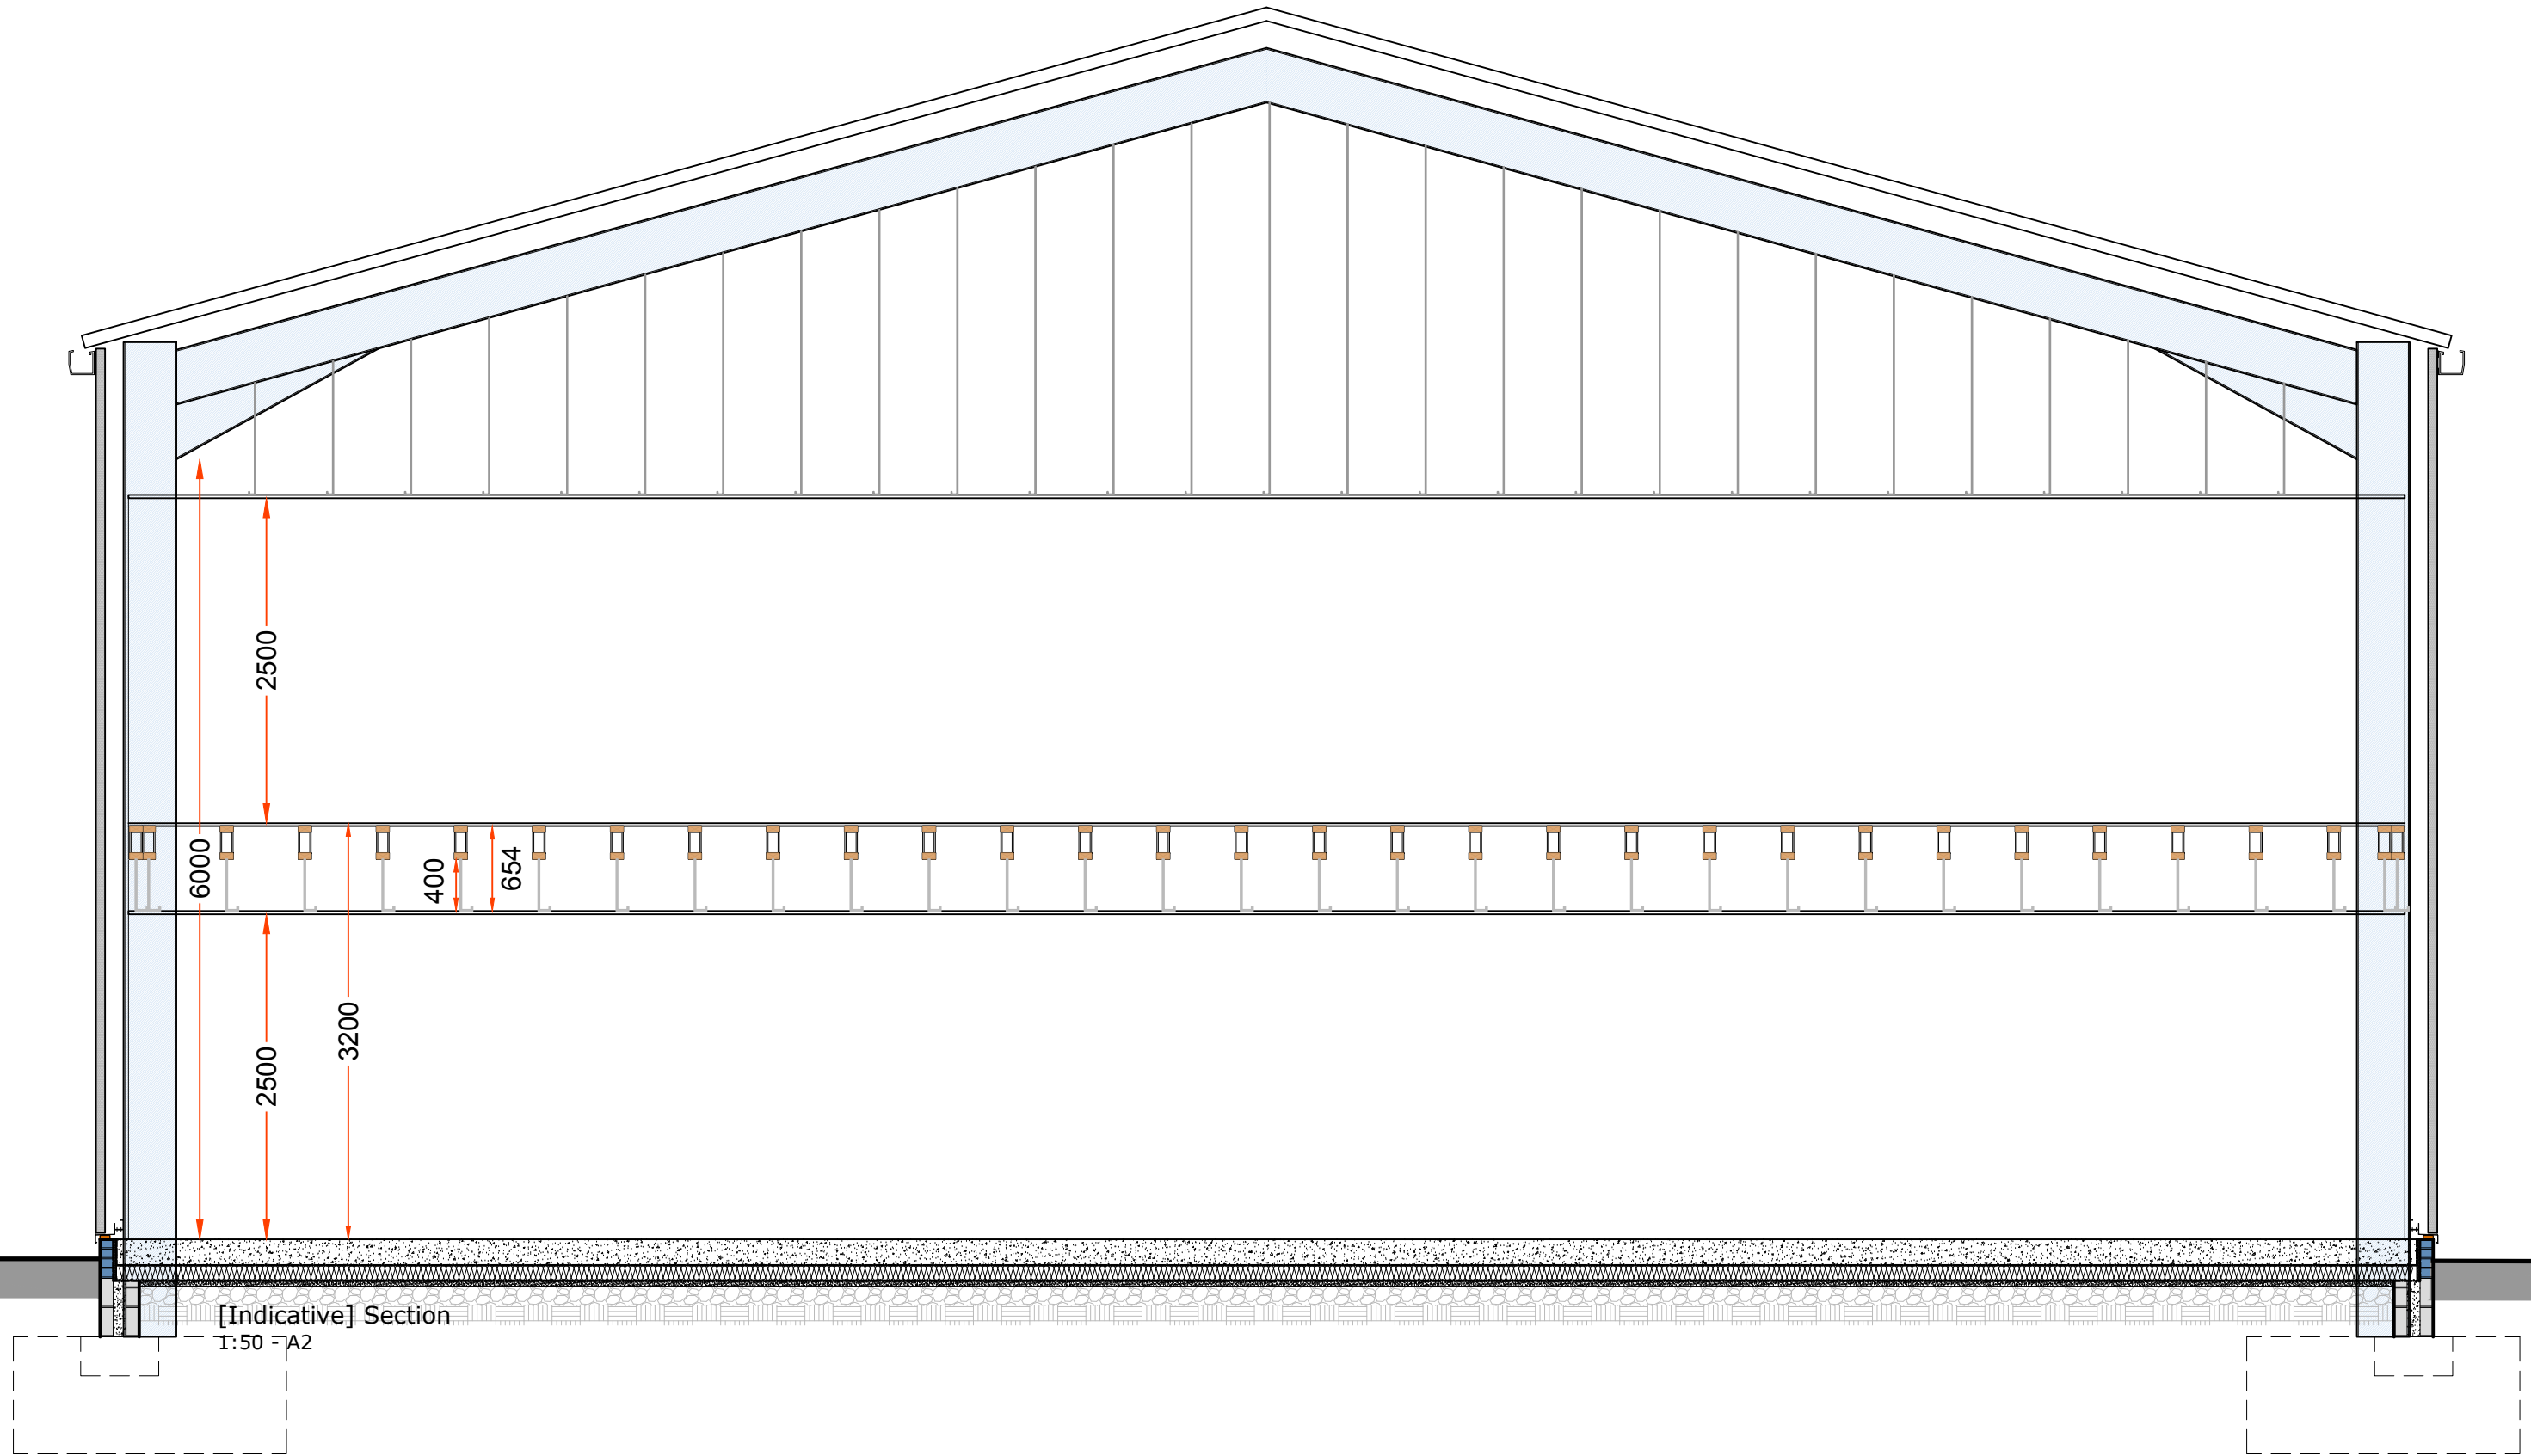

[Indicative] Section
1:50 - A2



North Elevation
1:150 - A2

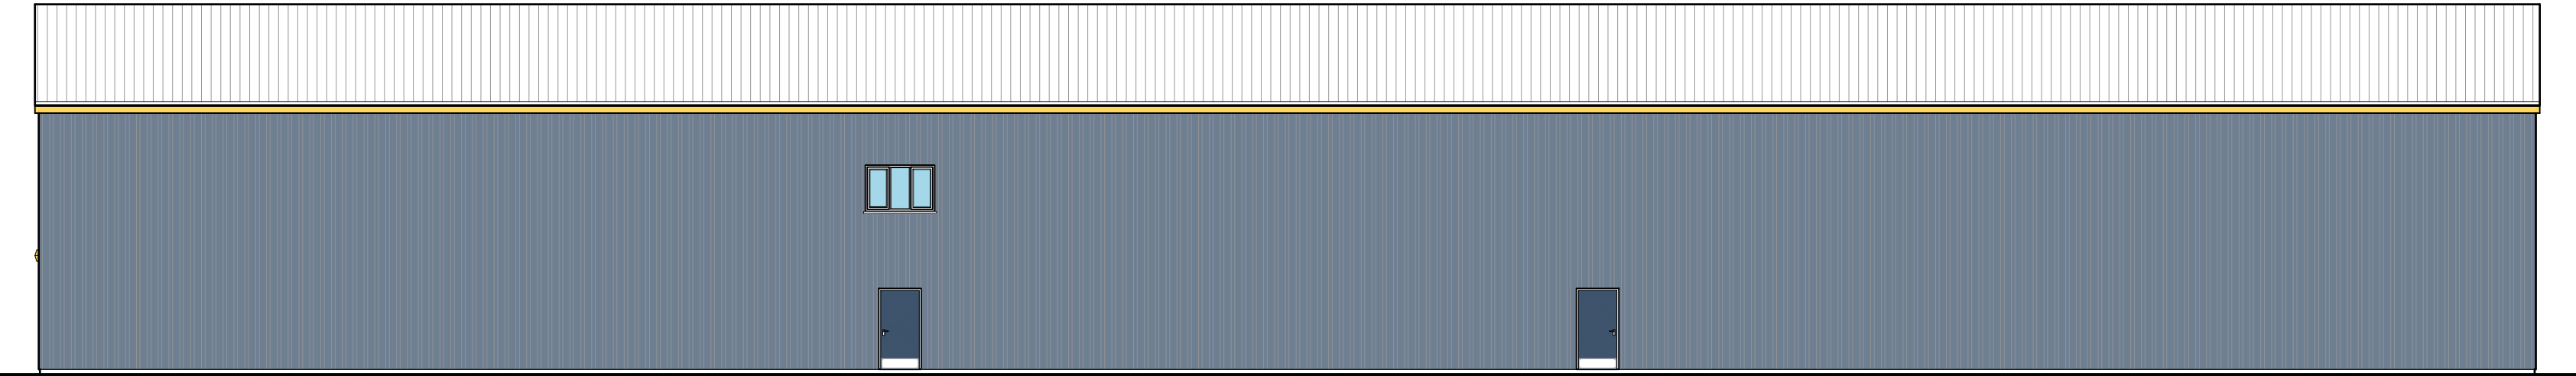

South Elevation
1:150 - A2

Amendments

SDA
STEVEN DUNN ARCHITECTS

T: 01526 860757 E: steve@stevendunnarchitects.co.uk
HADLEIGH HOUSE, HIGH STREET, WALCOTT, LINCOLN, LN43SN

PROJECT DETAILS

Proposed Development of
Land adjacent to Benner Road,
Spalding, PE11 3TZ

CLIENT

Turnbulls

DRAWING TITLE

Proposed Elevations

DATE June 2024	DRAWN E.B
SCALE 1:100 @ A2	DRNG No. 2772-A2-03

Copyright: This drawing and its entire contents are protected under the Copyright (Designs and Patents) Act 1990, and no portion shall be copied, duplicated, or otherwise reproduced and/or transmitted by any means whatsoever, without the prior written consent of the Author. Do Not scale from this drawing. Work to figured dimensions only. All dimensions are to be checked on site prior to commencement of works. Any discrepancies must be brought to the attention of the Architect prior to commencement of works on site.