



Do not scale directly from this drawing. All discrepancies are to be brought to the attention of the Practice.
The copyright to this drawing is owned by Trevor A Clay RIBA Ltd.




FRONT ELEVATION - West

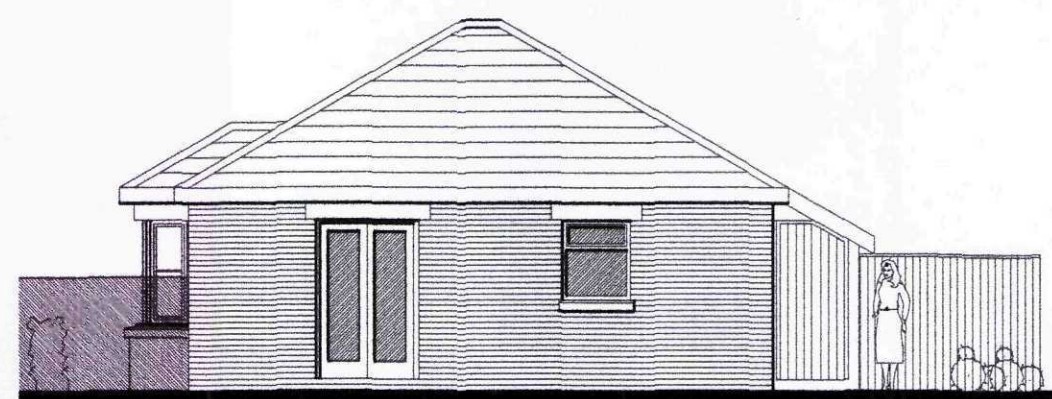


SIDE ELEVATION - South

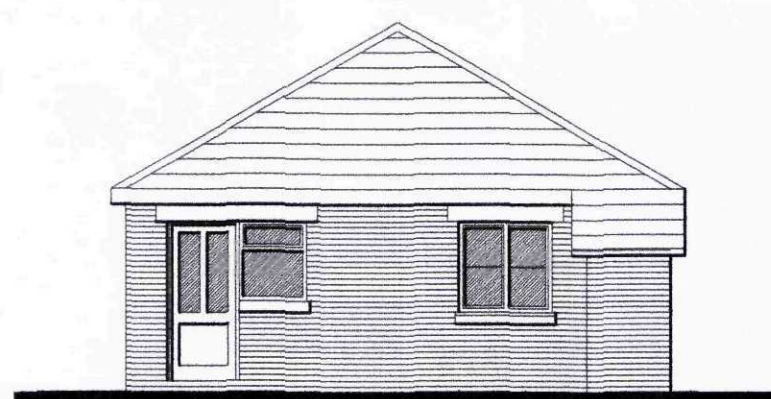


REAR ELEVATION - East

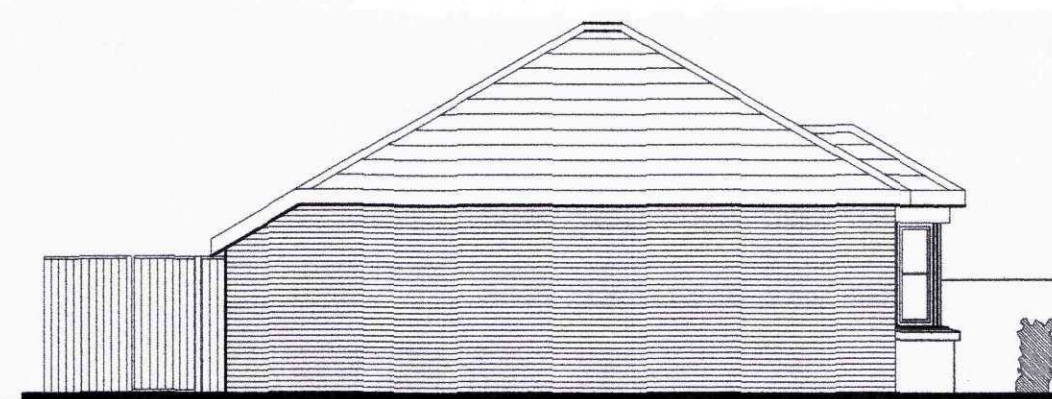

SIDE ELEVATION - North

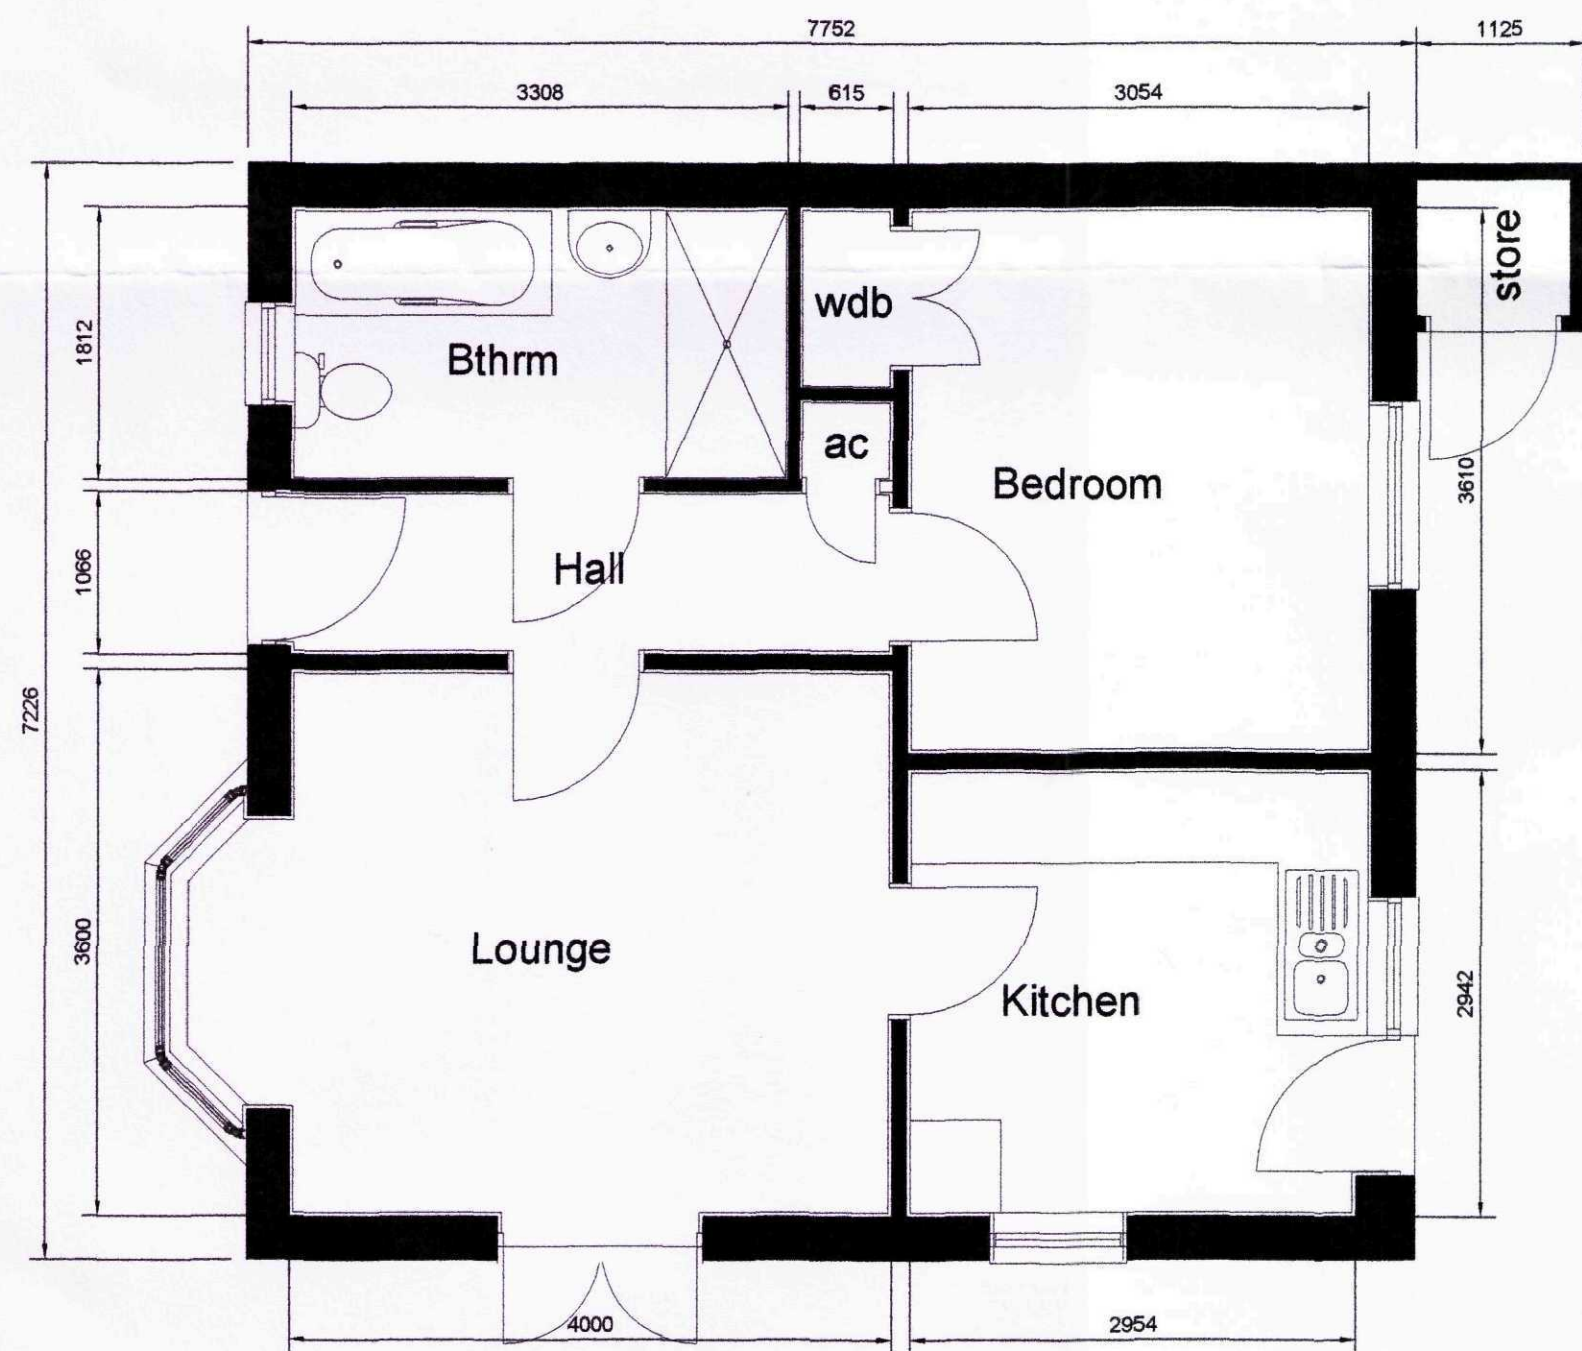


FLOOR PLAN 1:50

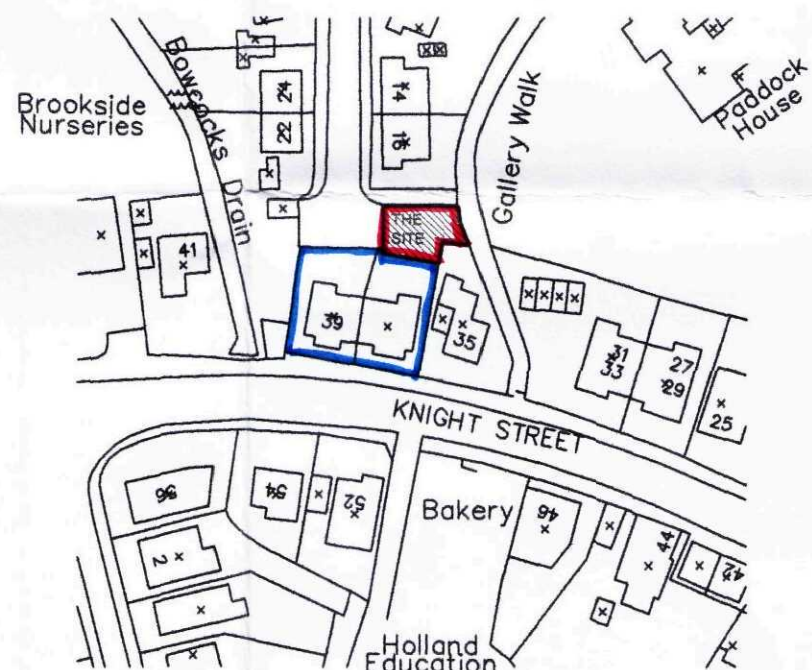

Ordnance Survey® North.
OS Sitemap® (Indicative)

© Crown Copyright 2009
Reproduction in whole or in part is prohibited
without the prior permission of Ordnance Survey.

LOCATION PLAN 1:1250

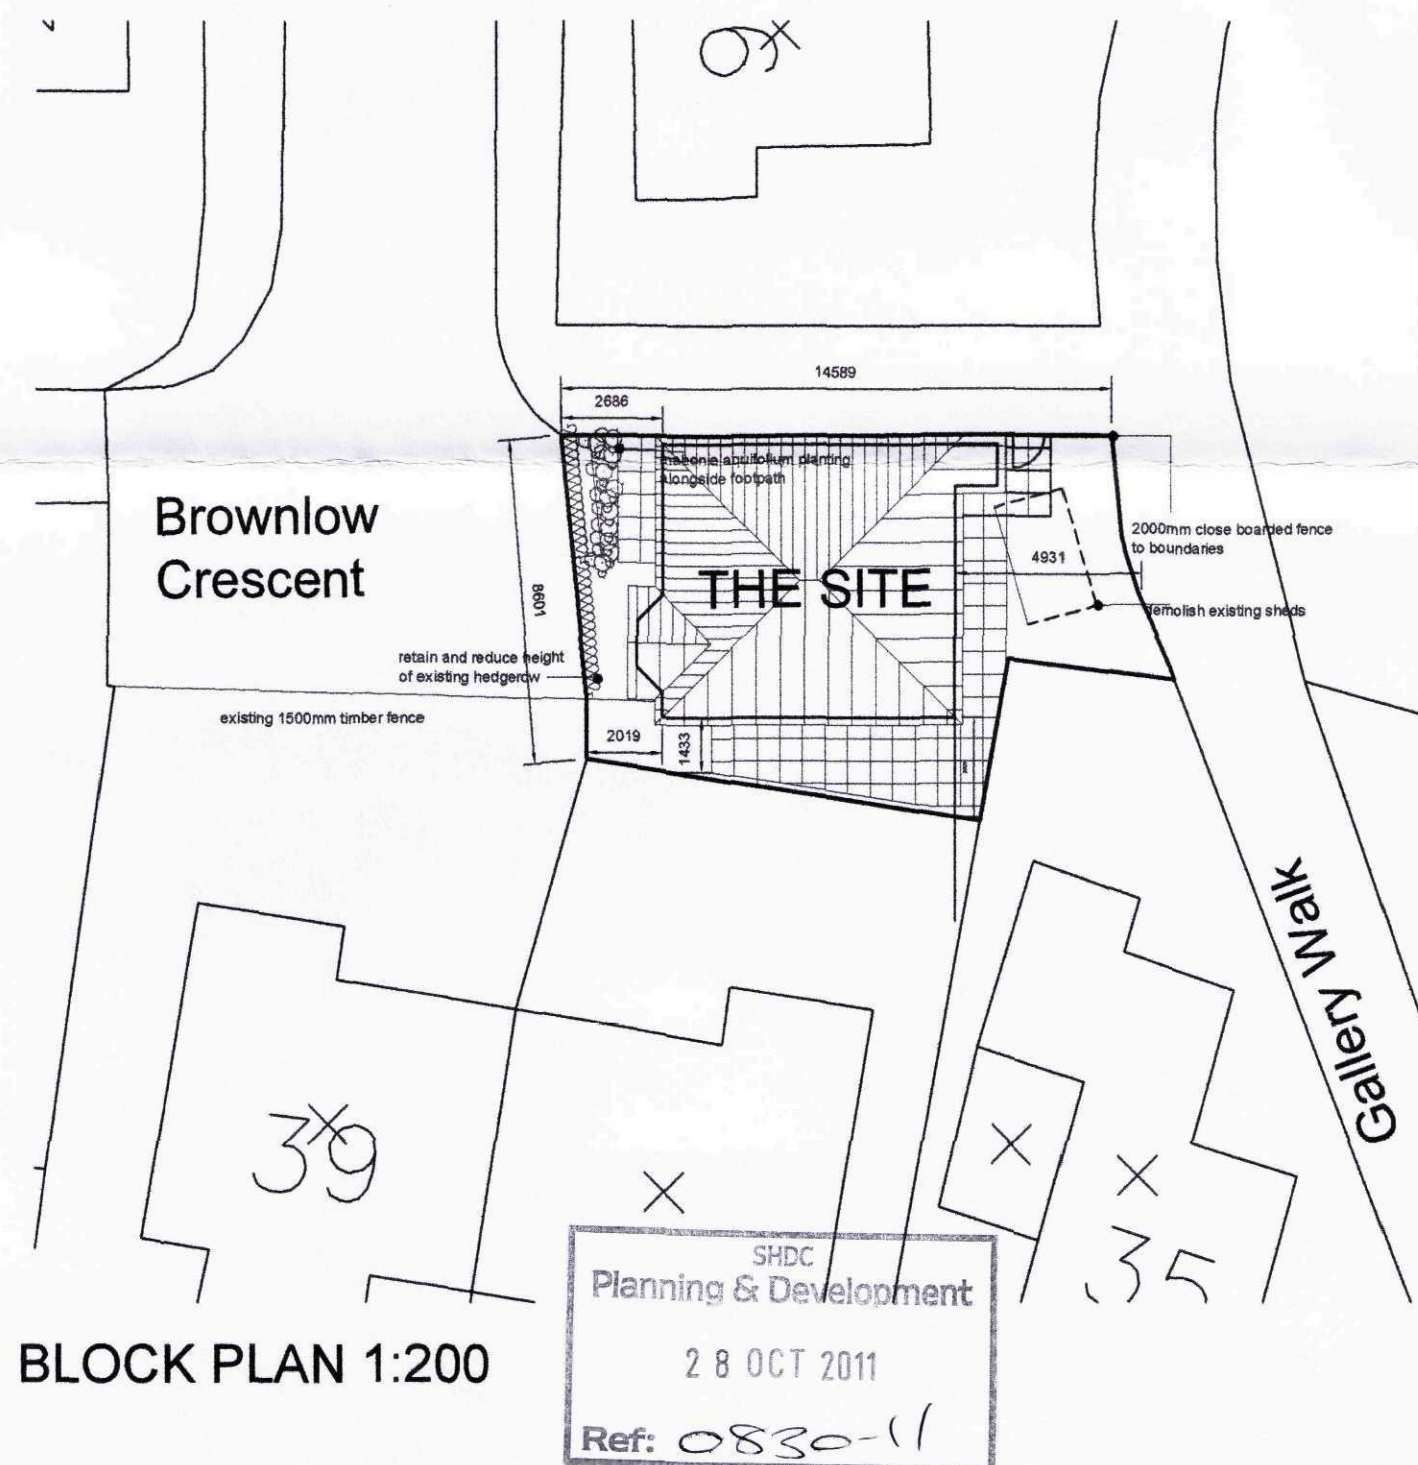

BLOCK PLAN 1:200

Revision Date Drawn Description

Client Spalding Town Husbands

Project Proposed new Almshouse at Brownlow Crescent, Pinchbeck

Drawing Preliminary Planning Drawing

Scale 1:50, 1:100, 1:200, 1:1250 Drawn tac Date 01-09-11

Drawing No. 09/230//PA/002

Trevor A Clay RIBA Ltd, 14 Old Fendike Road, Weston Hills, Spalding, Lincs, PE126DD
01406 380027 07778 597975 trevor@tacarchitects.co.uk



www.tacarchitects.co.uk