


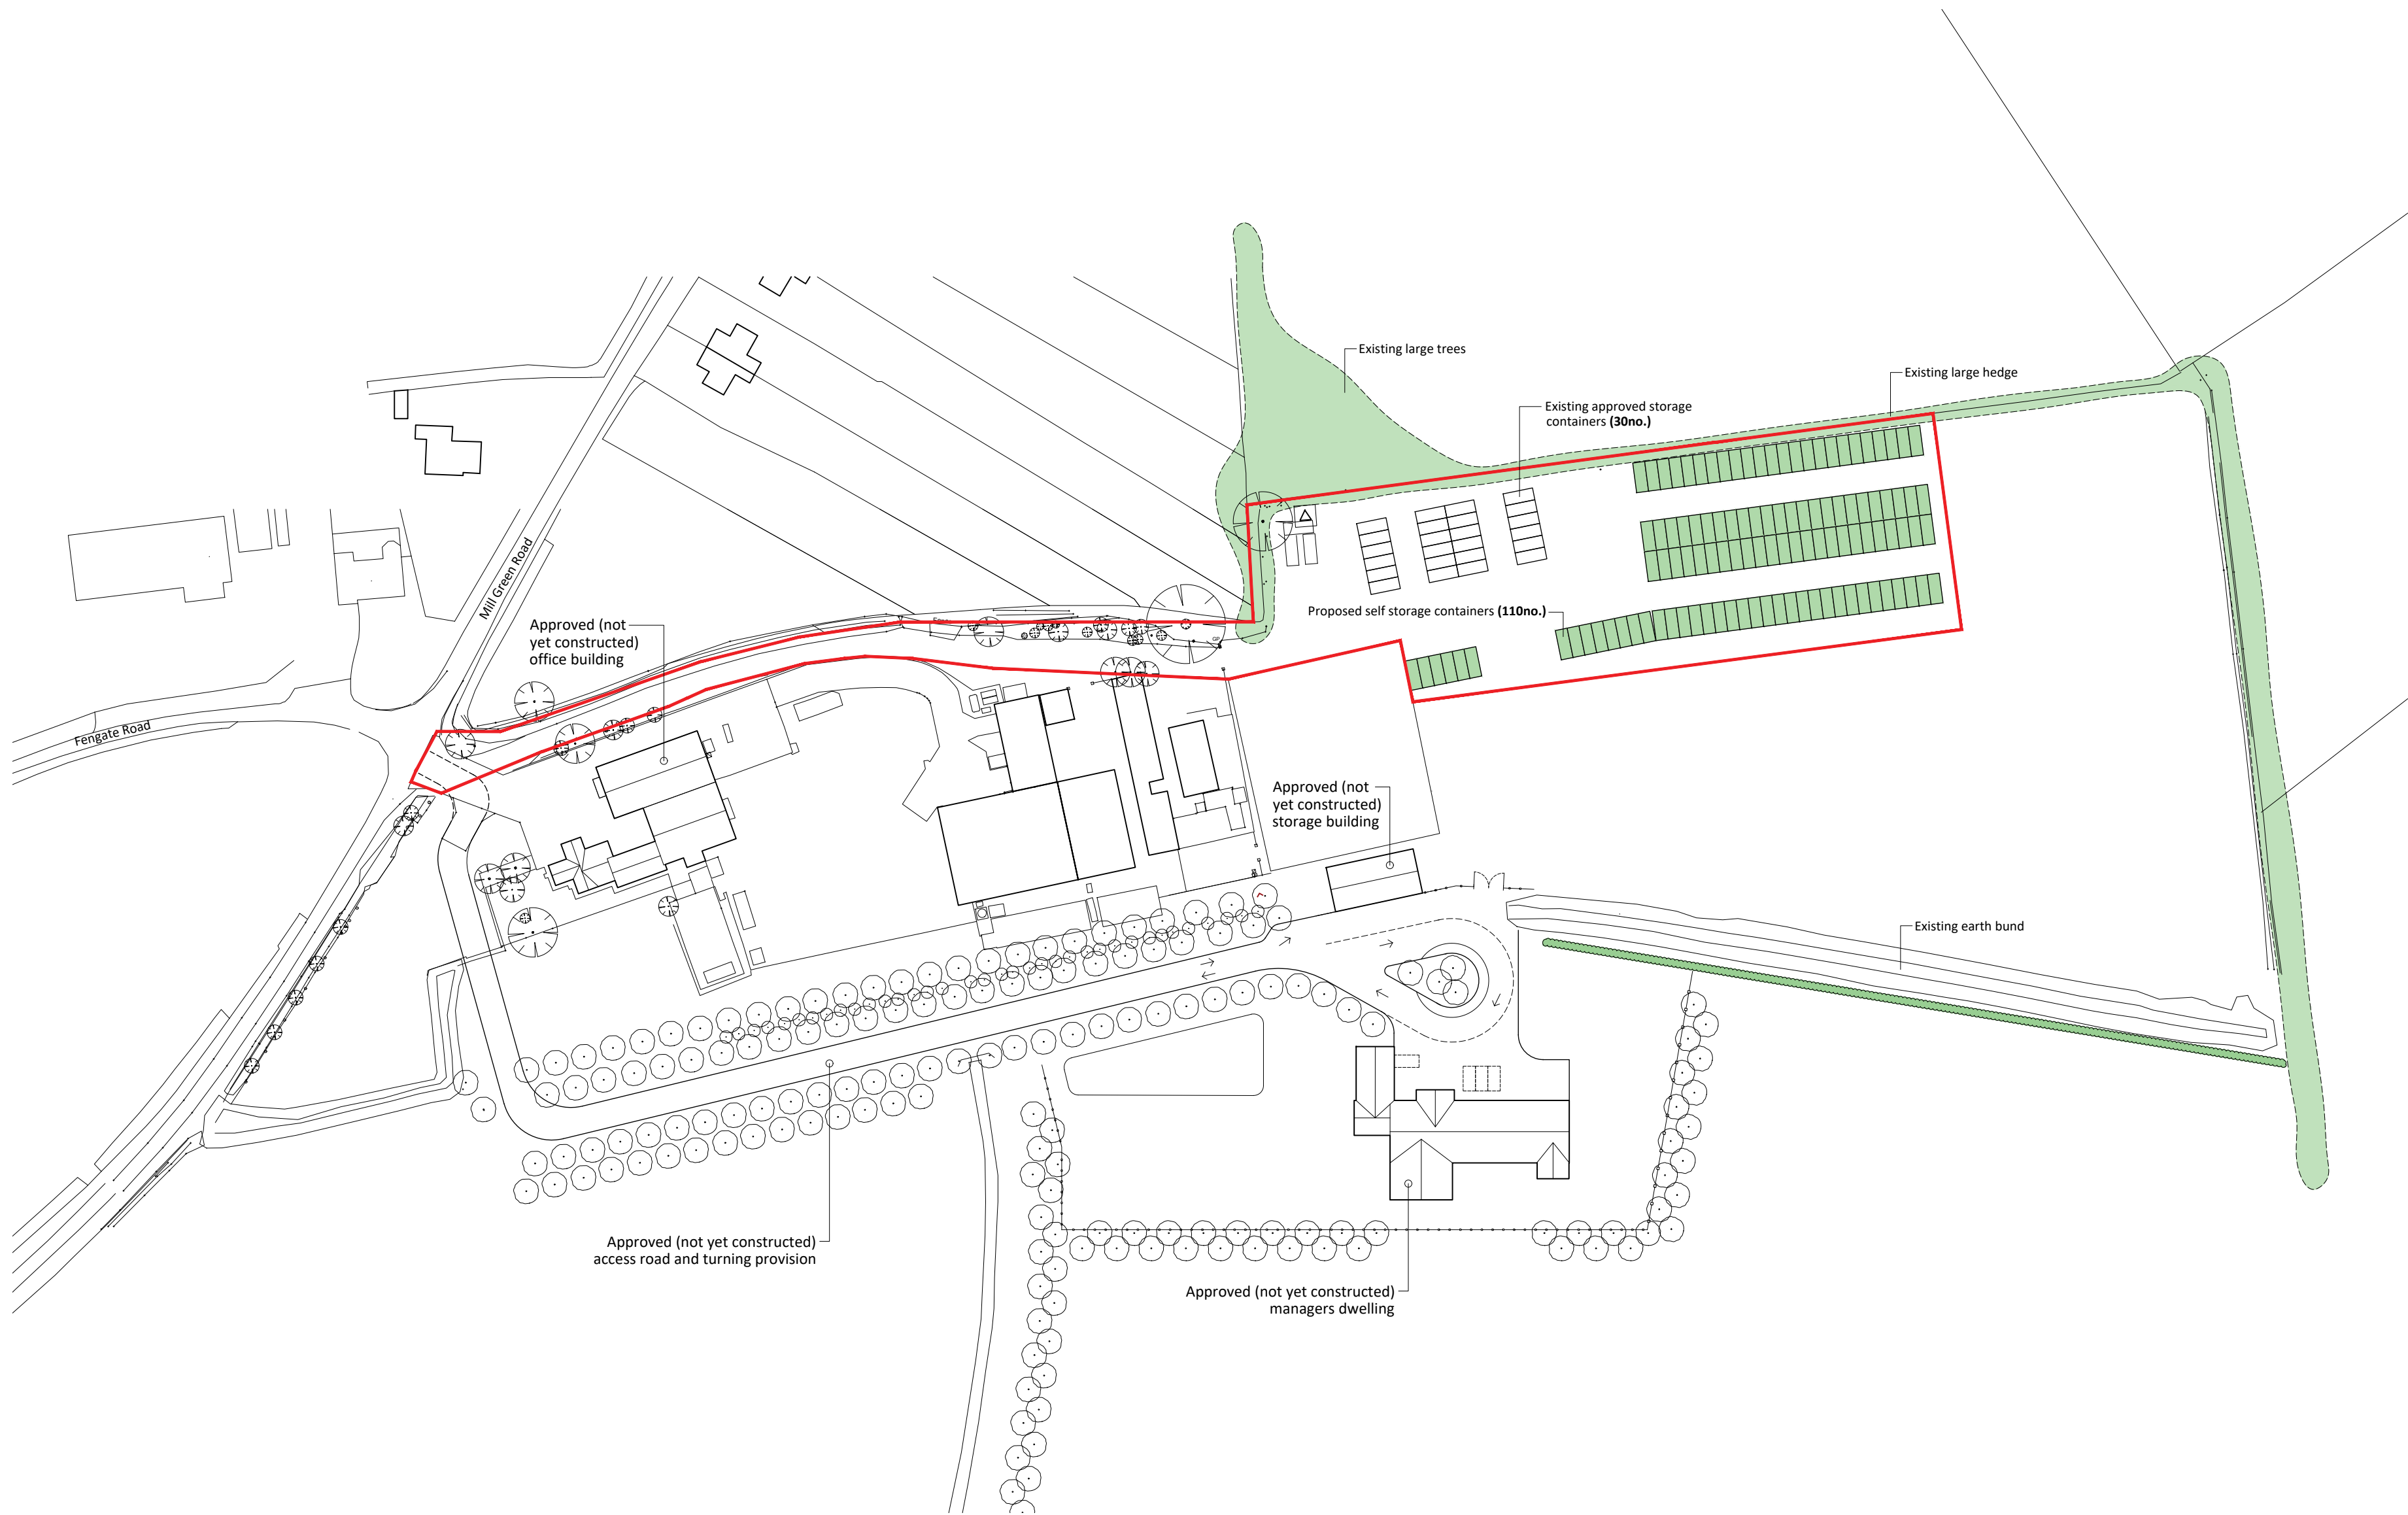


Notes

Copyright
© Robert Doughty Consultancy Limited.
All rights described in the Copyright, Designs and Patents Act 1988 have been asserted.

Ordnance Survey Map
©Crown Copyright. OS Licence No: AR 100010613.

Dimensions
All dimensions shown are for the purposes of obtaining the relevant planning permission only.

CDM 2015
This drawing is for illustrative purposes and/or obtaining the relevant planning permission only. It should not be used for construction and accordingly, risk identification under the Construction (Design & Management) Regulations 2015 has not been undertaken.

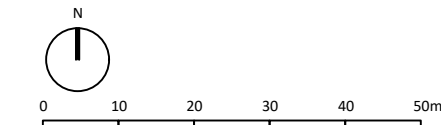

Rev	Description		Date
rdc Robert Doughty Consultancy 32 High Street, Helpringham Sleaford, Lincolnshire, NG34 0RA Tel: 01529 421646 Email: admin@rdc-landplan.co.uk Web: www.rdc-landplan.co.uk			
Client			
Anglia (UK) Ltd			
Project			
Self storage containers Mill Green Road, Pinchbeck			
Drawing			
Proposed Site Plan			
Scale @ A2		Date	
1: 1000		05.09.23	
Drawn By		Checked By	
WW		LMS	
Job Number	Status	Purpose of Issue	
823-28	PL	Planning	
Drawing No.			Rev
823-28_PL_SP01			-