




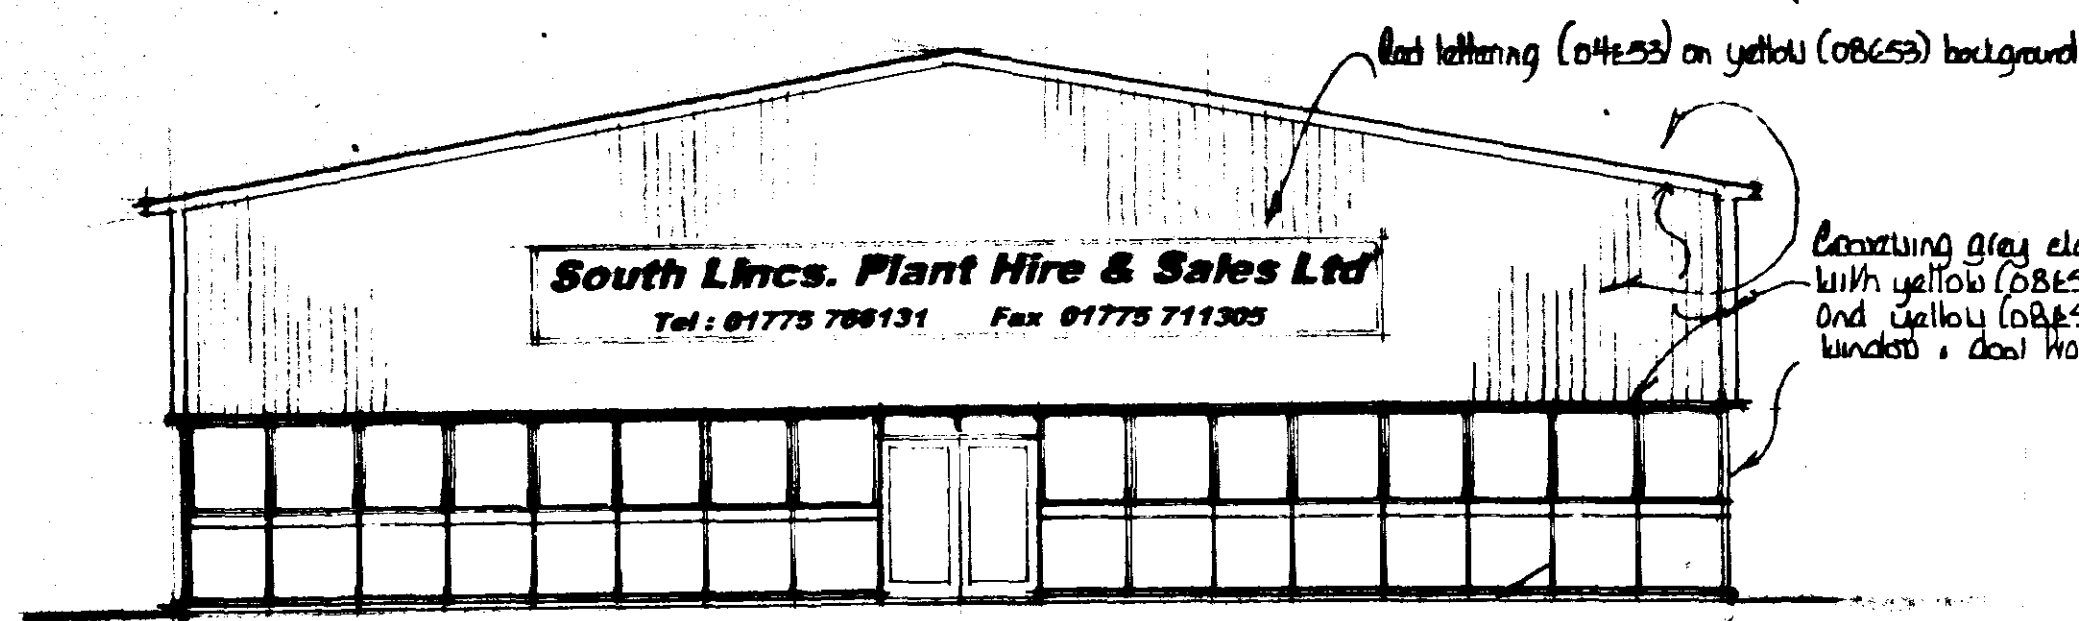


north

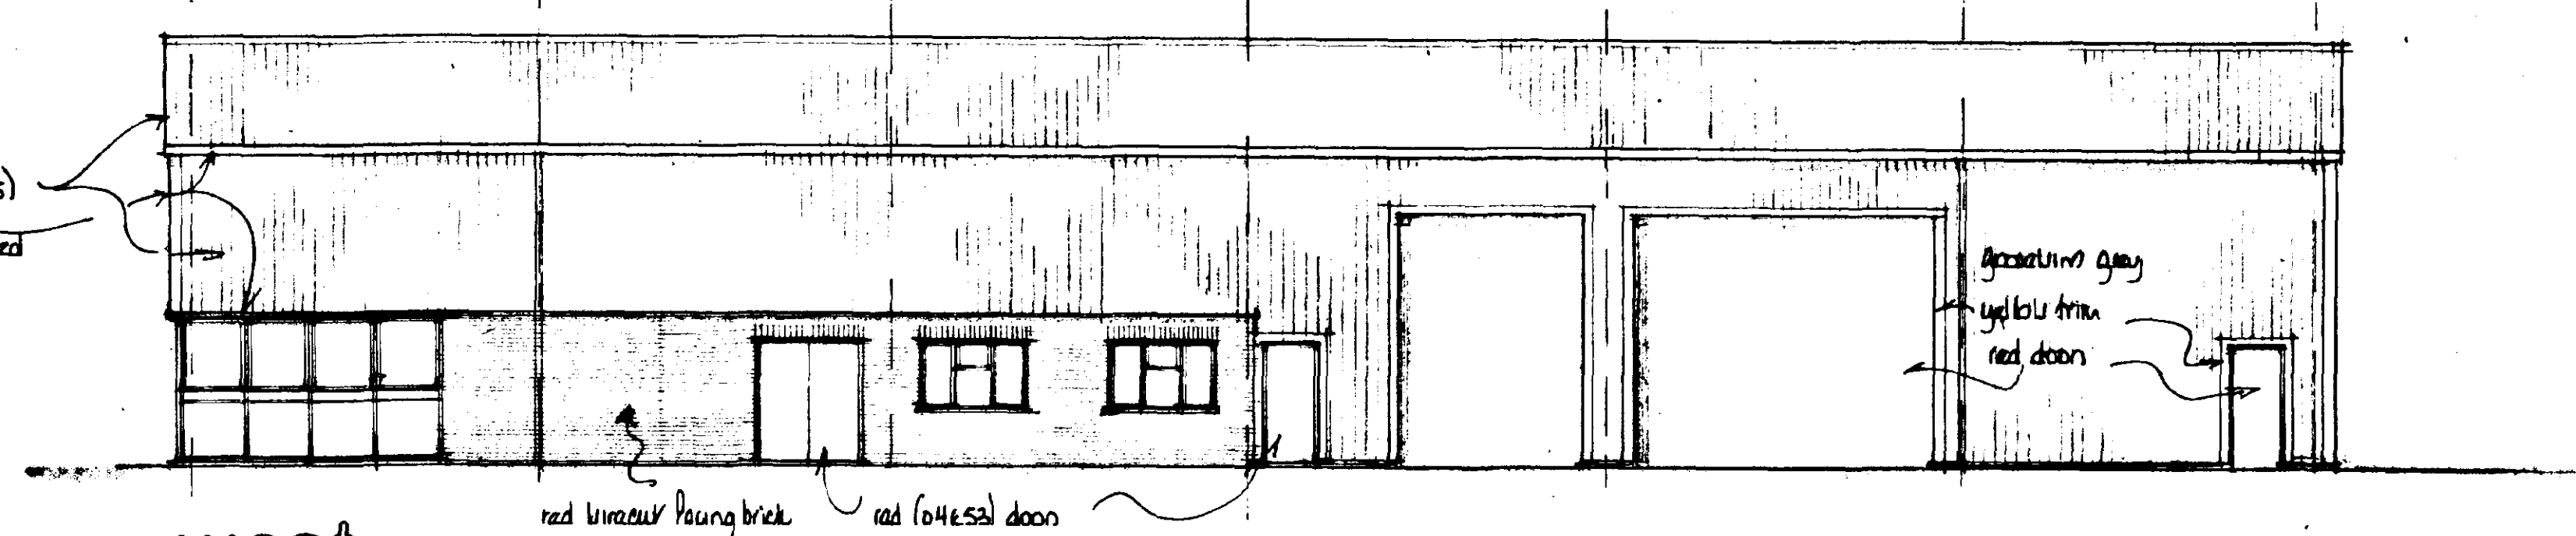


west

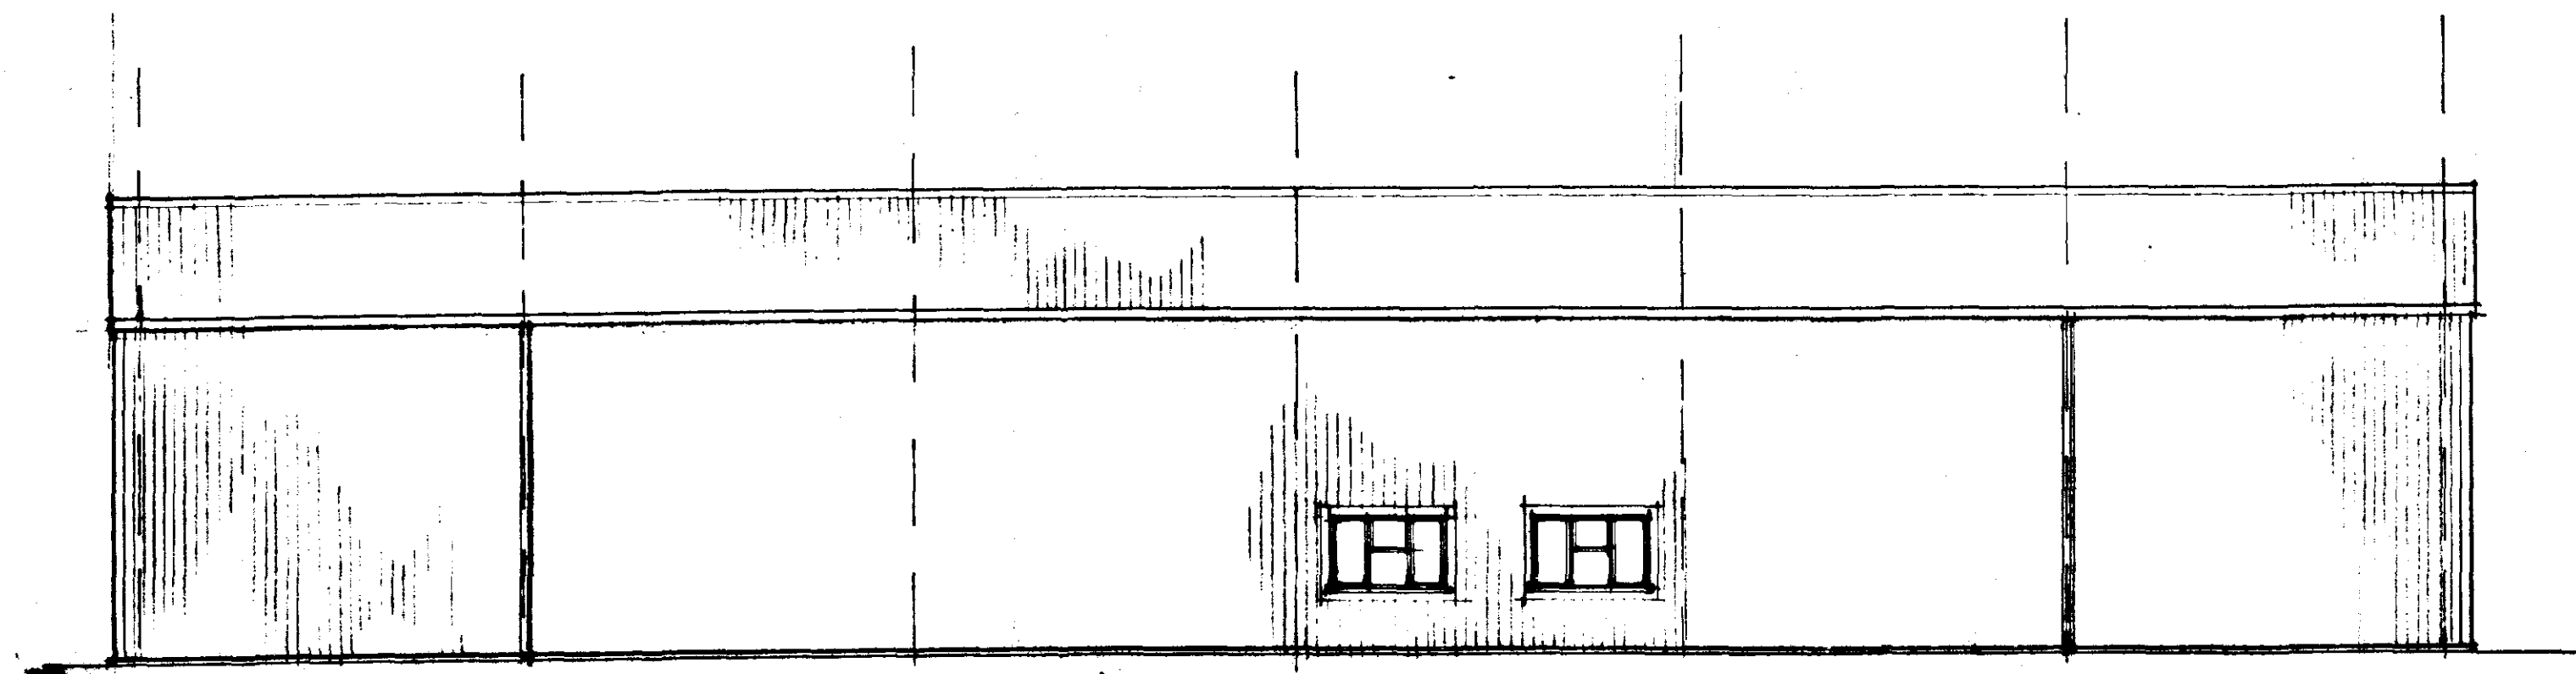

east

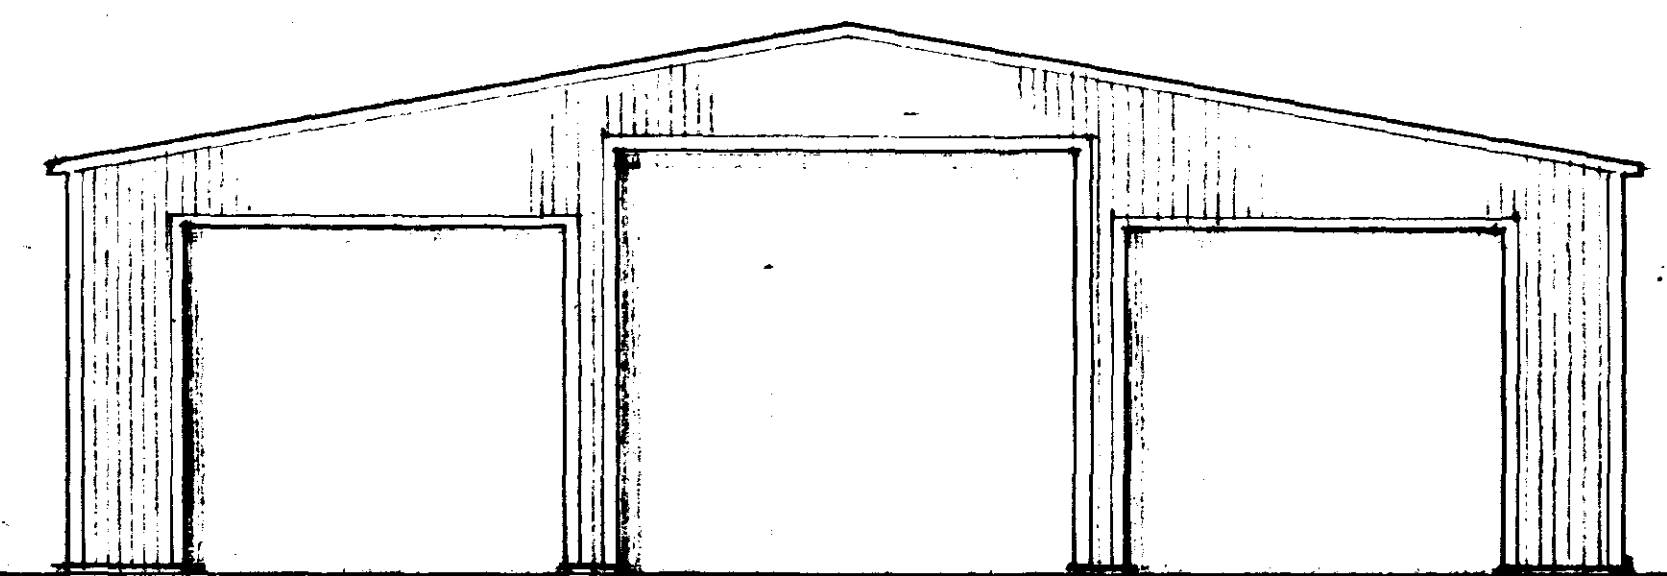


south

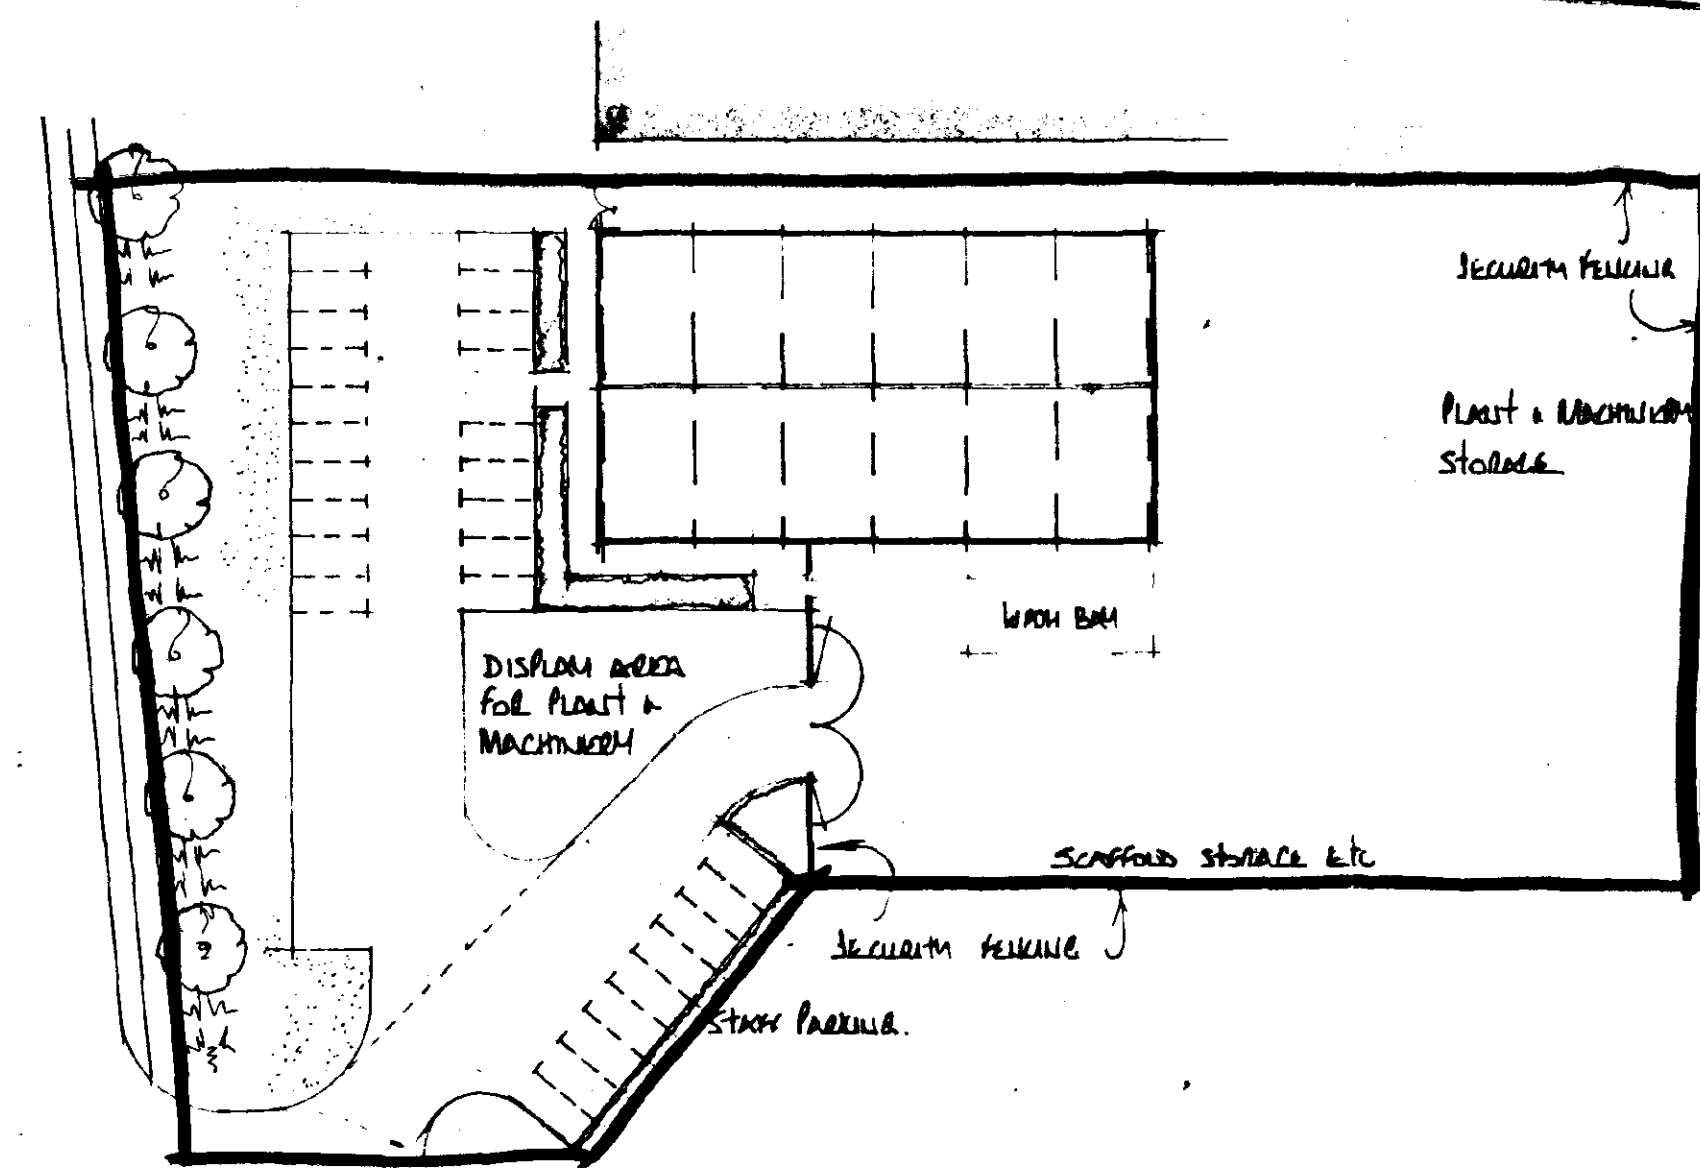


**DETERMINED  
PLAN**

SPDC  
Planning & Development  
18 JUL 2002  
Ref 0837102


|   |  |                |           |
|---|--|----------------|-----------|
| A   |  | Date           | Revisions |
| © copyright   |  |                |           |
| <b>East Midlands Design Associates</b><br>"Willow Lodge",<br>Horseshoe Road,<br>Spalding,<br>Lincs PE11 3JA<br>Tel: Spalding (0775) 767966 |  |                |           |
| Client<br>South Lincs Plant Hire - James Ltd                                                                                               |  |                |           |
| Job Title<br>Pleasure demonstration unit at<br>Wentworth Lincs<br>Spalding<br>Lincs                                                        |  |                |           |
| Drawing Title<br>Elevations   |  |                |           |
| Scale<br>1:100 & 1:500   |  |                |           |
| Date<br>June 02   |  | Drawn by<br>AL |           |
| Dwg No<br>01/45/02   |  | Rev            |           |

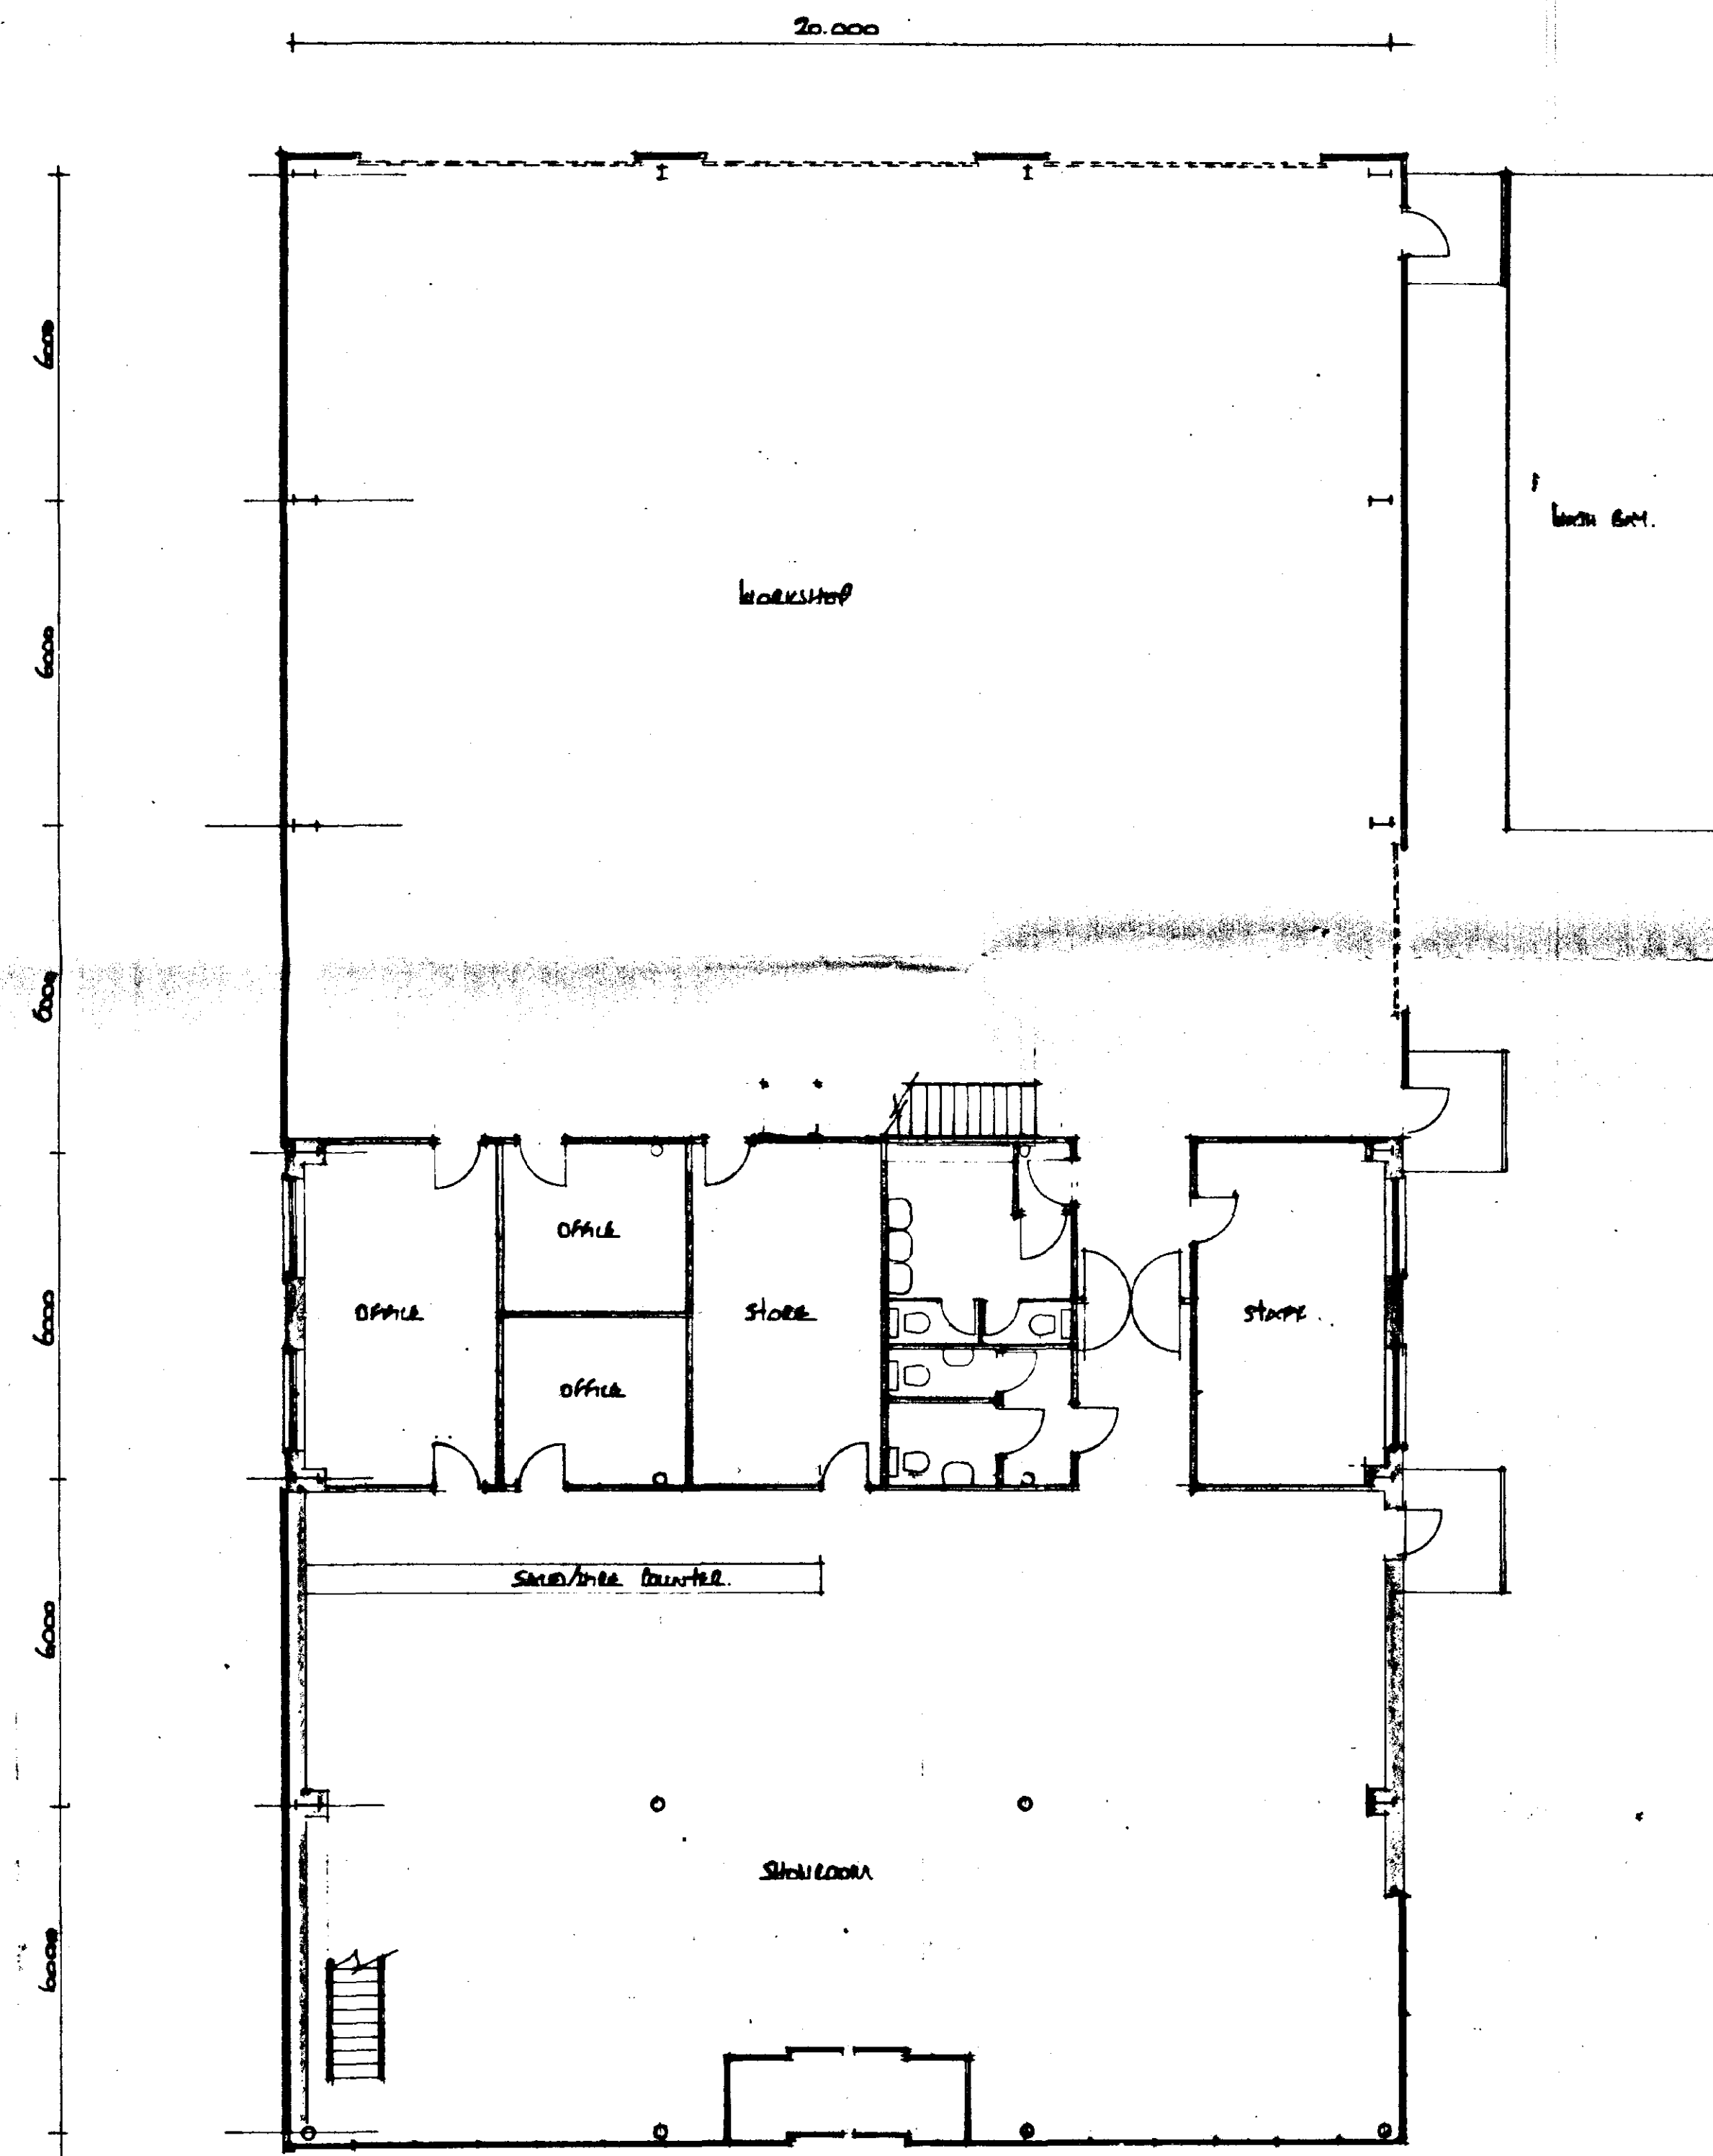

ground floor plan

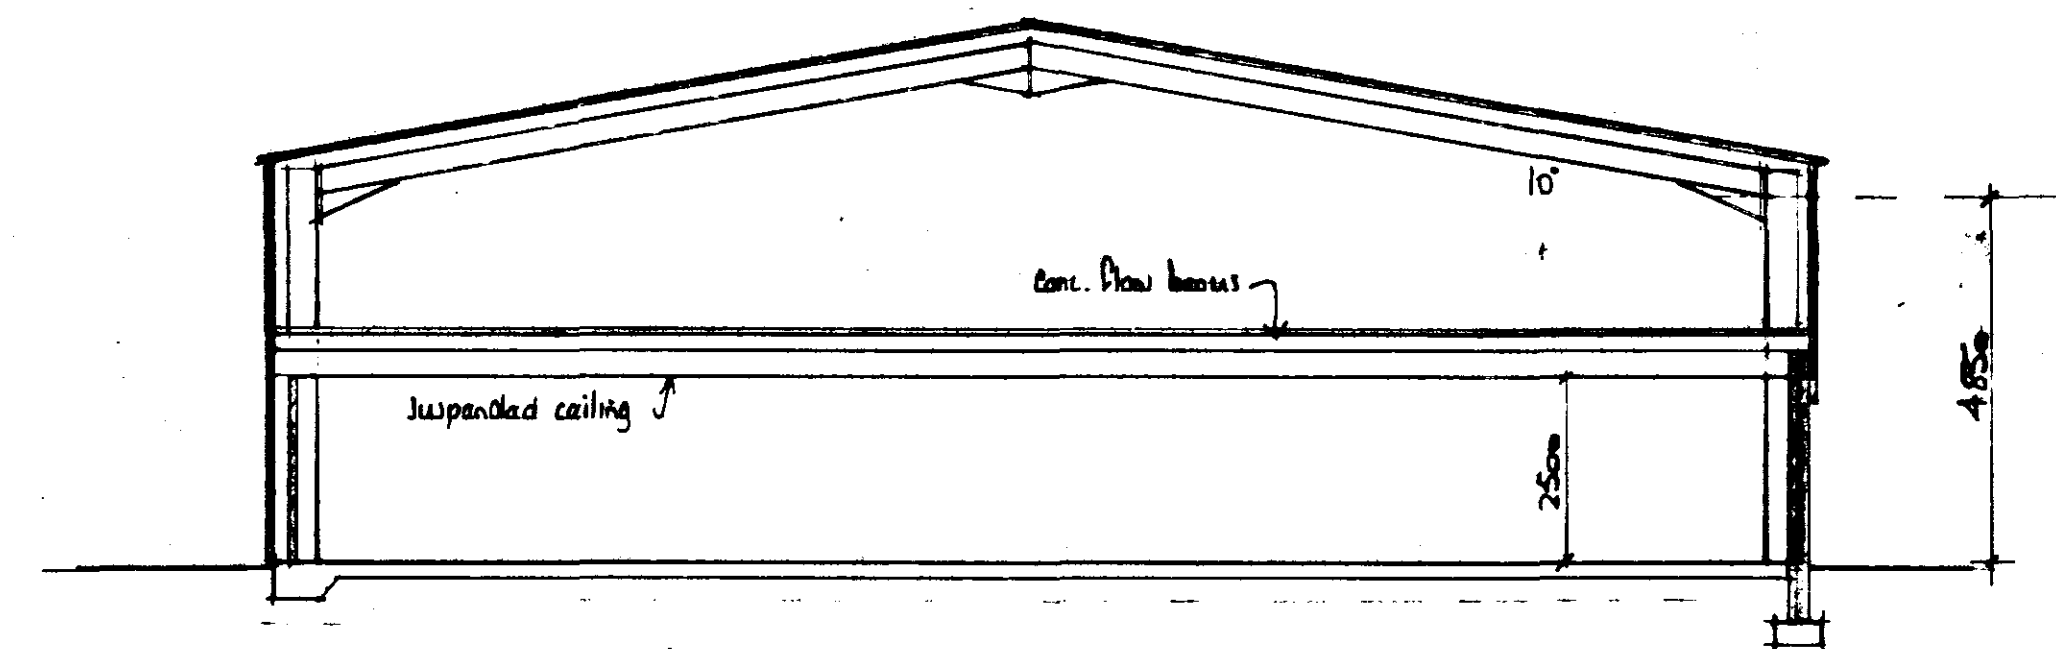

section

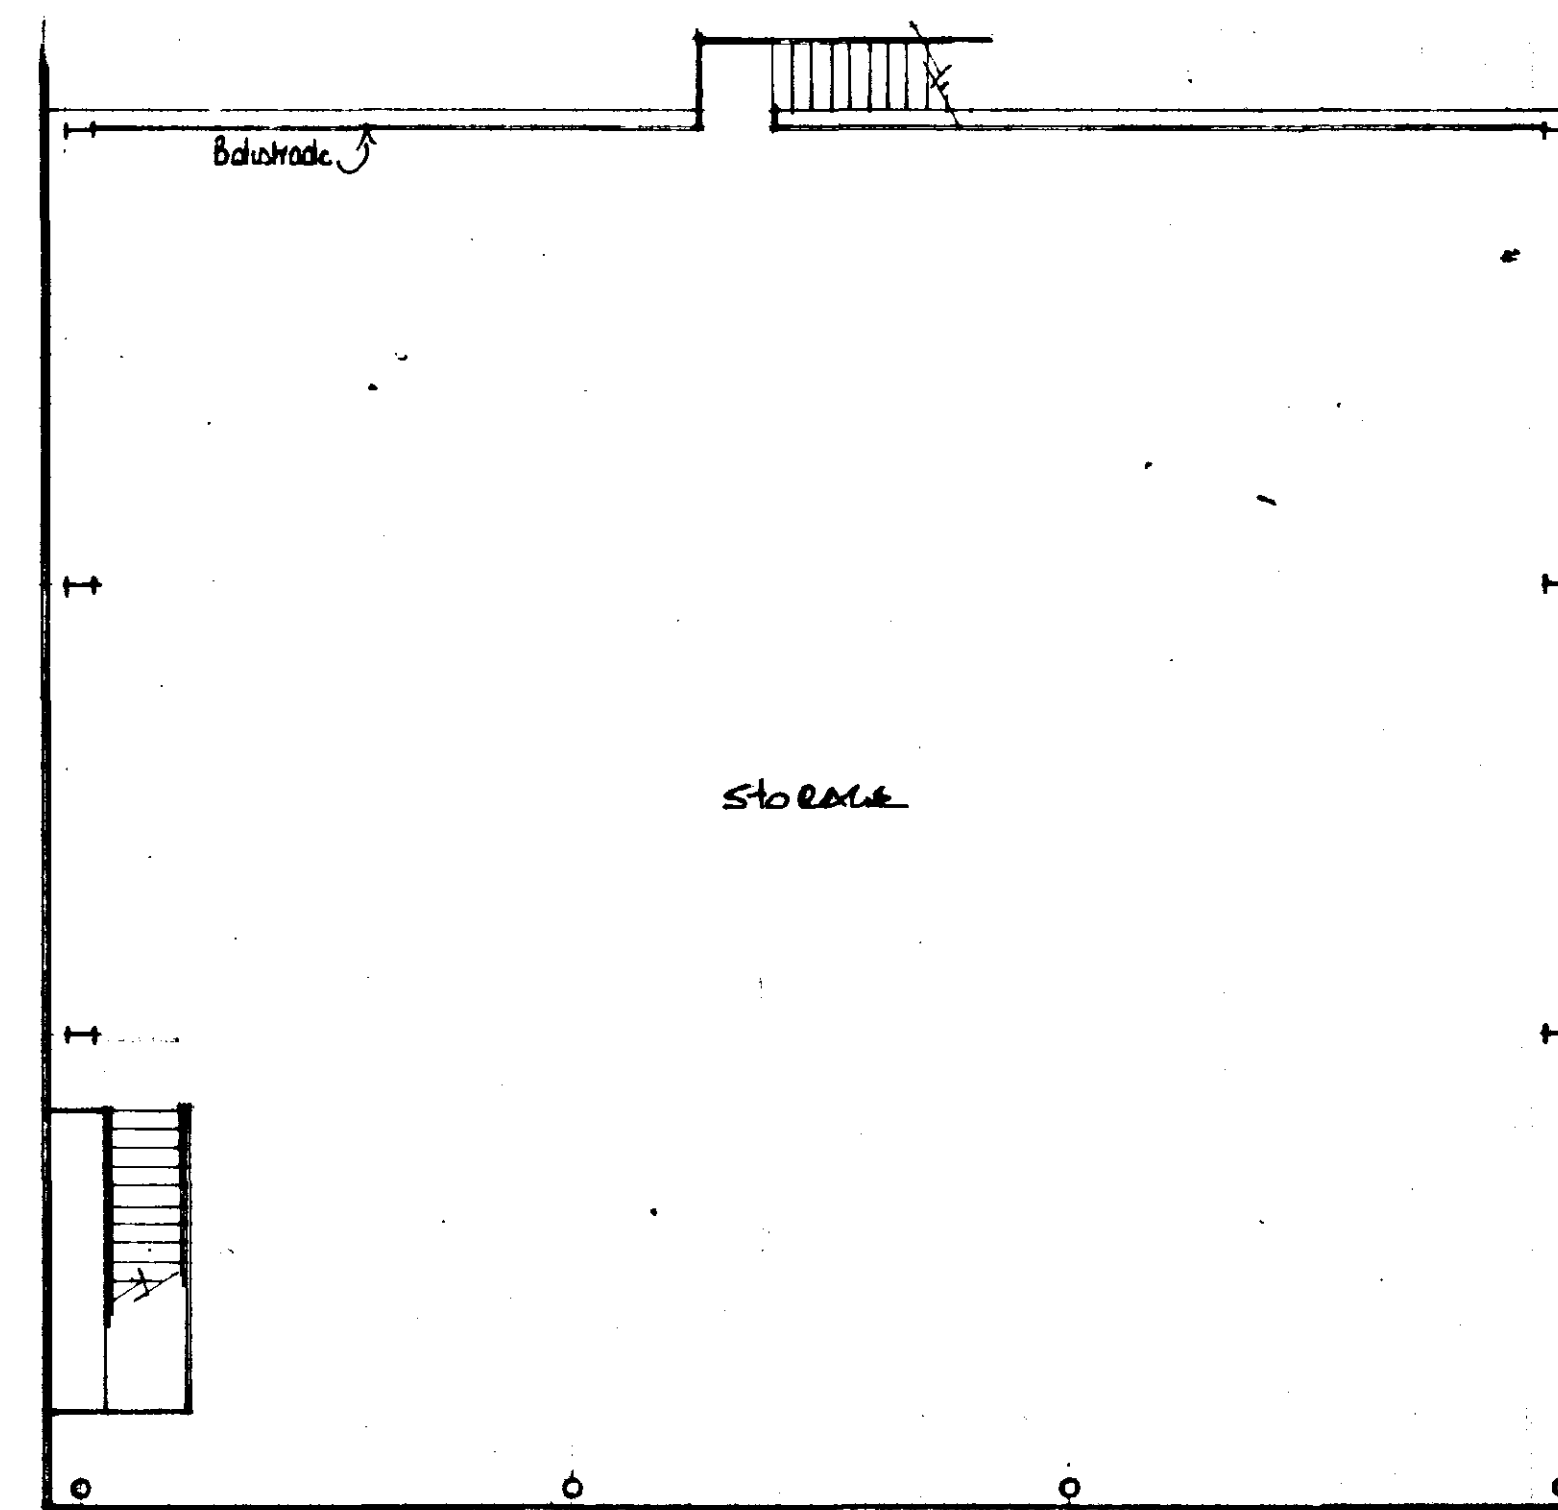

first floor plan

**DETERMINED  
PLAN**

Planning Department  
18 JUL 2002  
Ref 0837102

|   |  |              |           |
|---|--|--------------|-----------|
| A   |  | Date         | Revisions |
| © copyright   |  |              |           |
| <b>East Midlands Design Associates</b><br>"Willow Lodge",<br>Horseshoe Road,<br>Spalding,<br>Lincs PE11 3JA<br>Tel: Spalding (0775) 767966 |  |              |           |
| Client: South Lincs Plant Hire - JAMES LTD                                                                                                 |  |              |           |
| Job Title: PROPOSED INDUSTRIAL UNIT AT<br>WORKSHOPS LANE<br>SPALDING<br>Lincs                                                              |  |              |           |
| Drawing Title: PLANS - SECTION   |  |              |           |
| Scale: 1:100   |  |              |           |
| Date: MAY 02   |  | Drawn by: AL |           |
| Org No: 01/45/01   |  | Rev:         |           |