


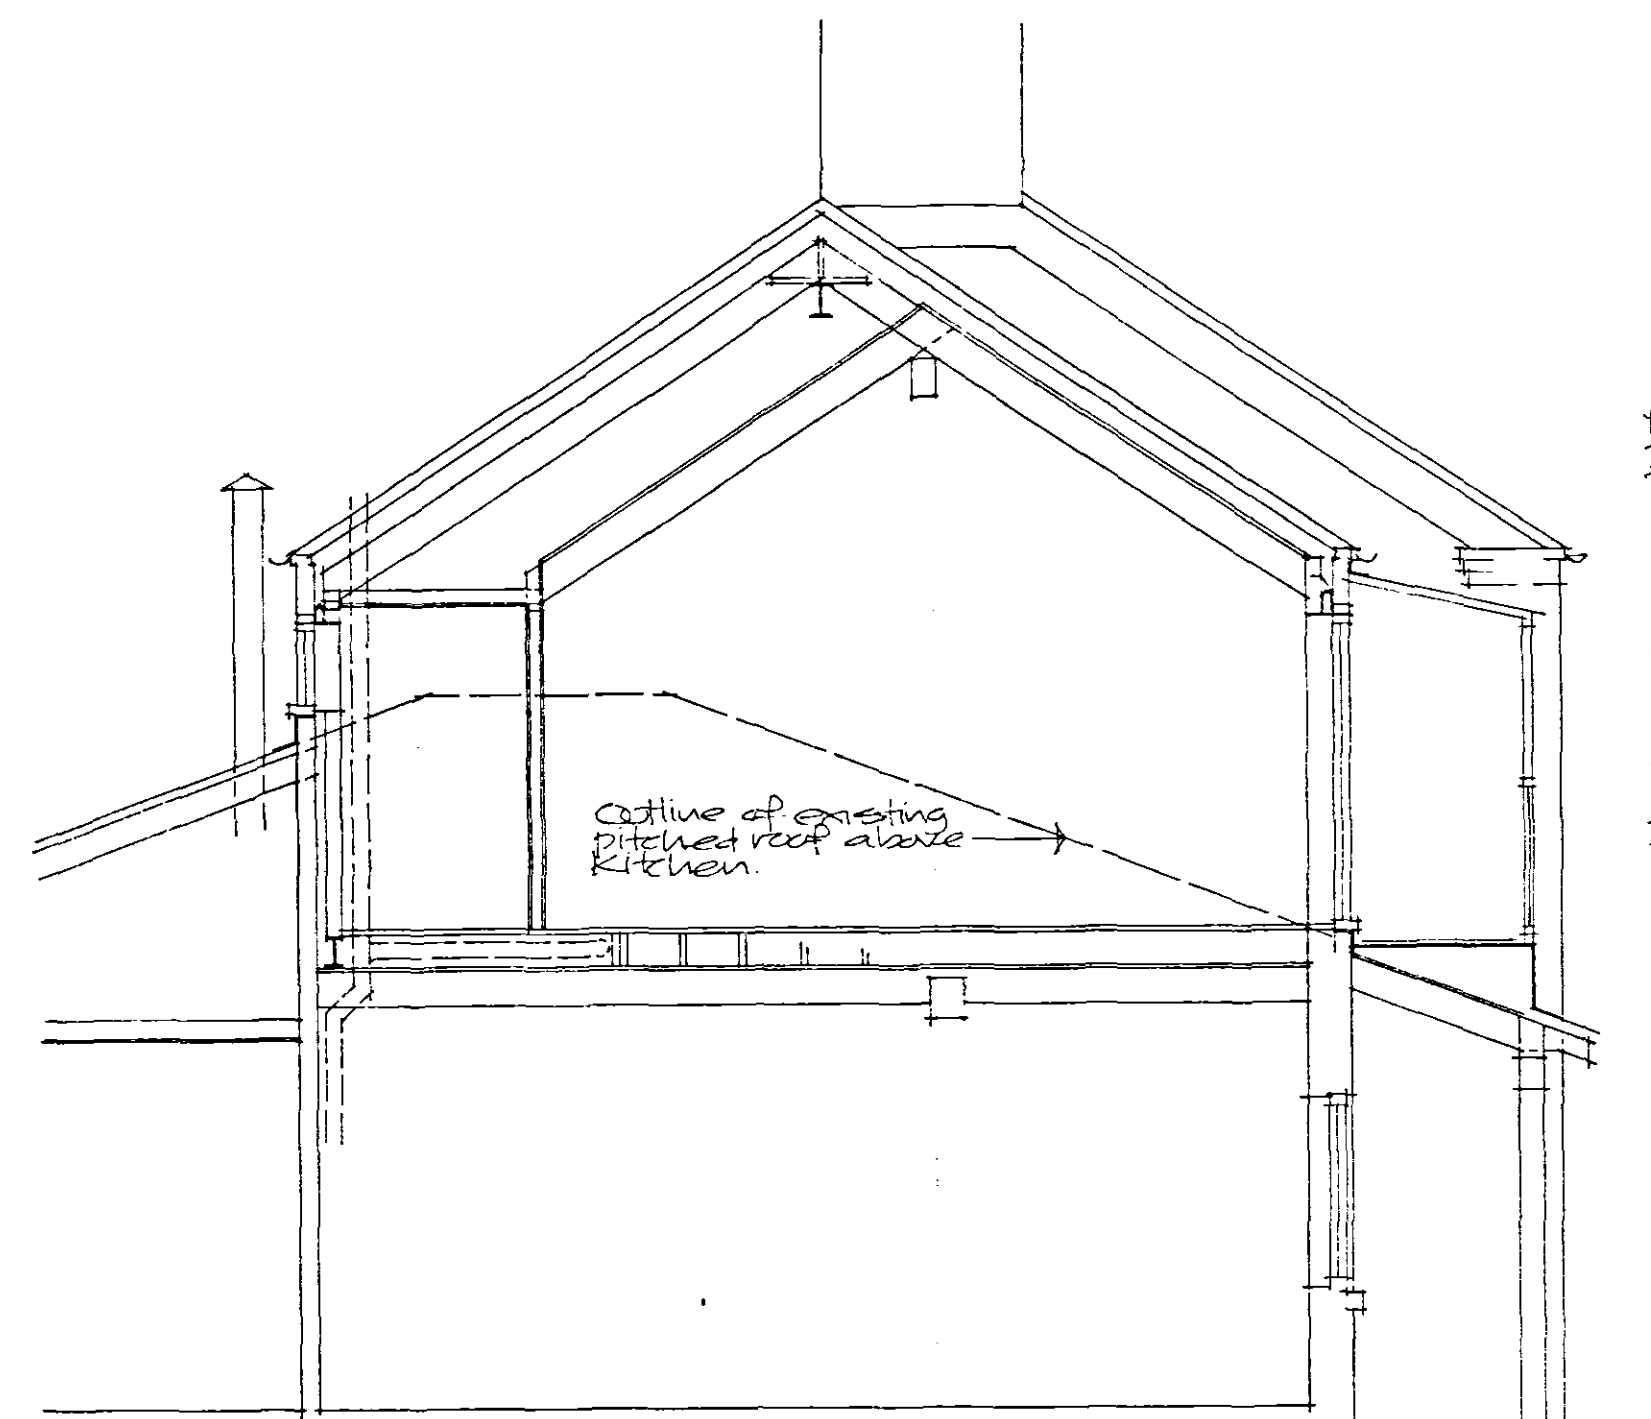

SECTION.

Natural slate roof finish to match main house roof finish at same pitch.

Glazed roof to balcony.


Balcony constructed with steel/aluminium framing with paint finish.

New facing brickwork to match existing. Eaves and verge detailing to match existing.

Unstand forming floor of balcony to be clad in slate & lead to front and sides.



FRONT ELEVATION (SOUTH)

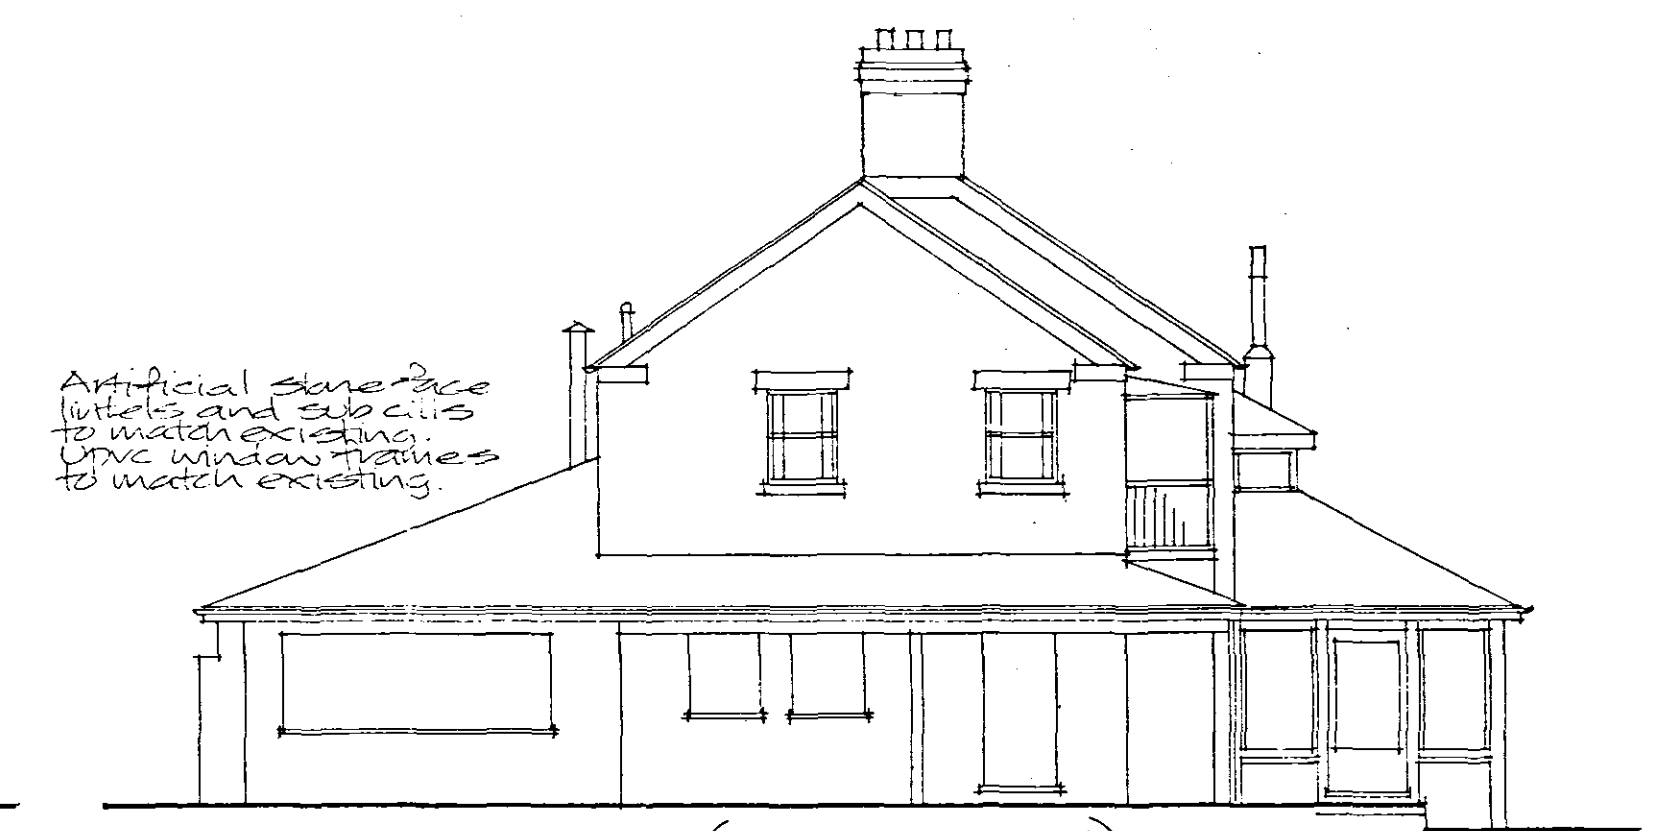




SIDE ELEVATION (WEST ELEVATION)

Artificial stone face tiles and sub tiles to match existing. Gable window frames to match existing.



REAR ELEVATION (NORTH)

Face brick lintel to new window opening to match existing. Gable window frame to be of similar design to existing.

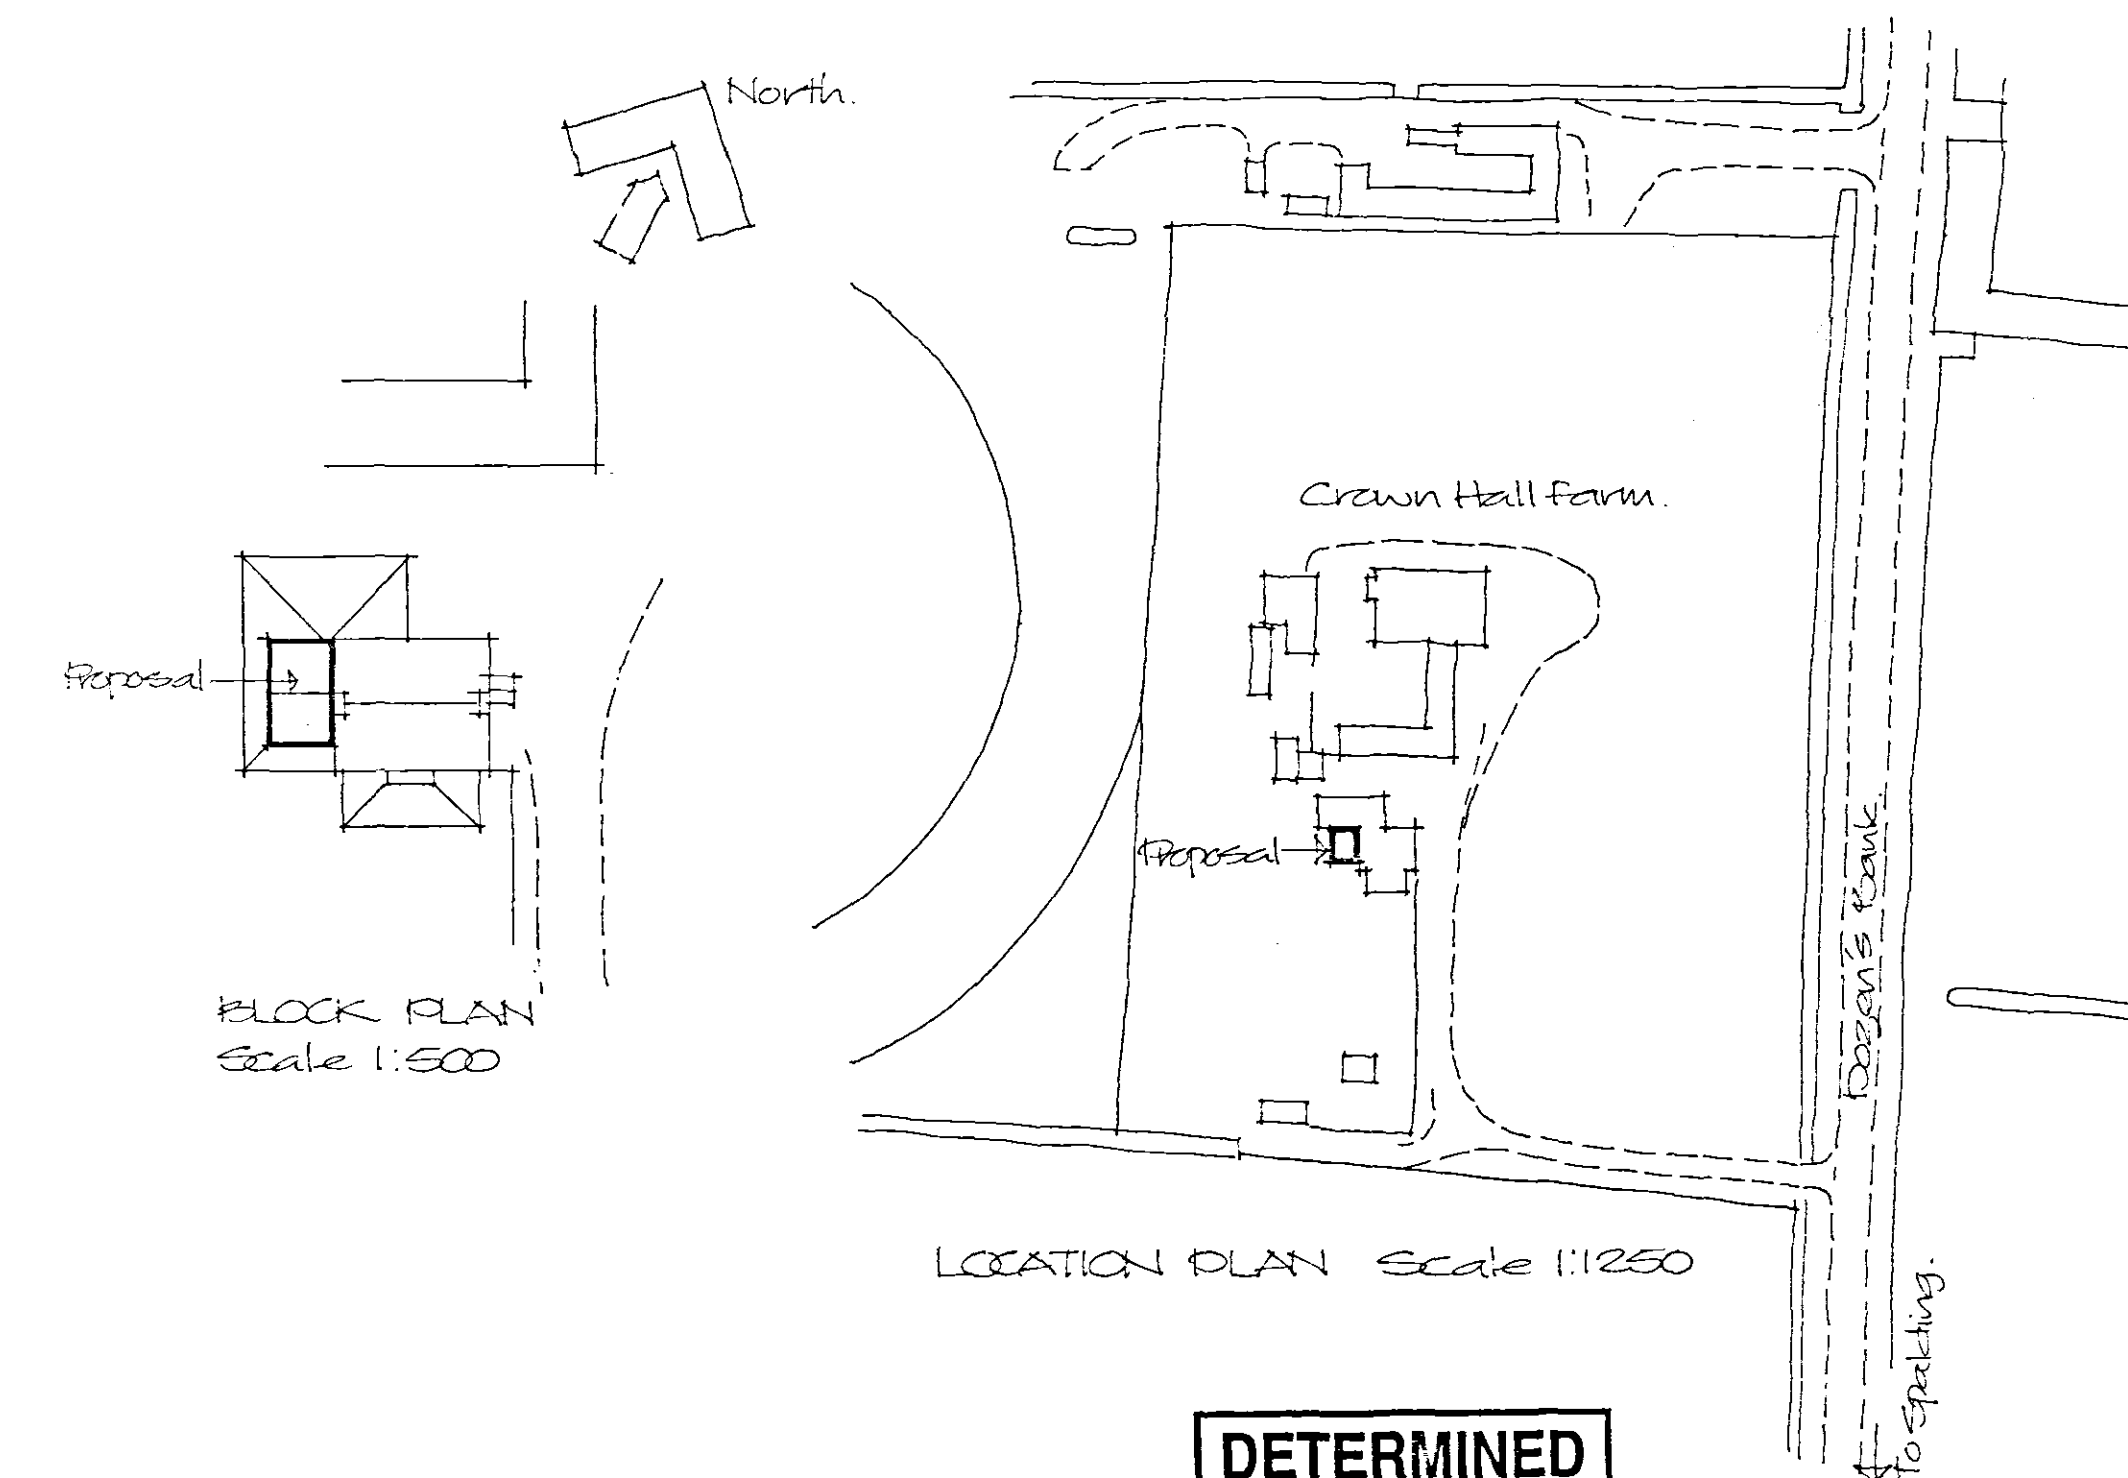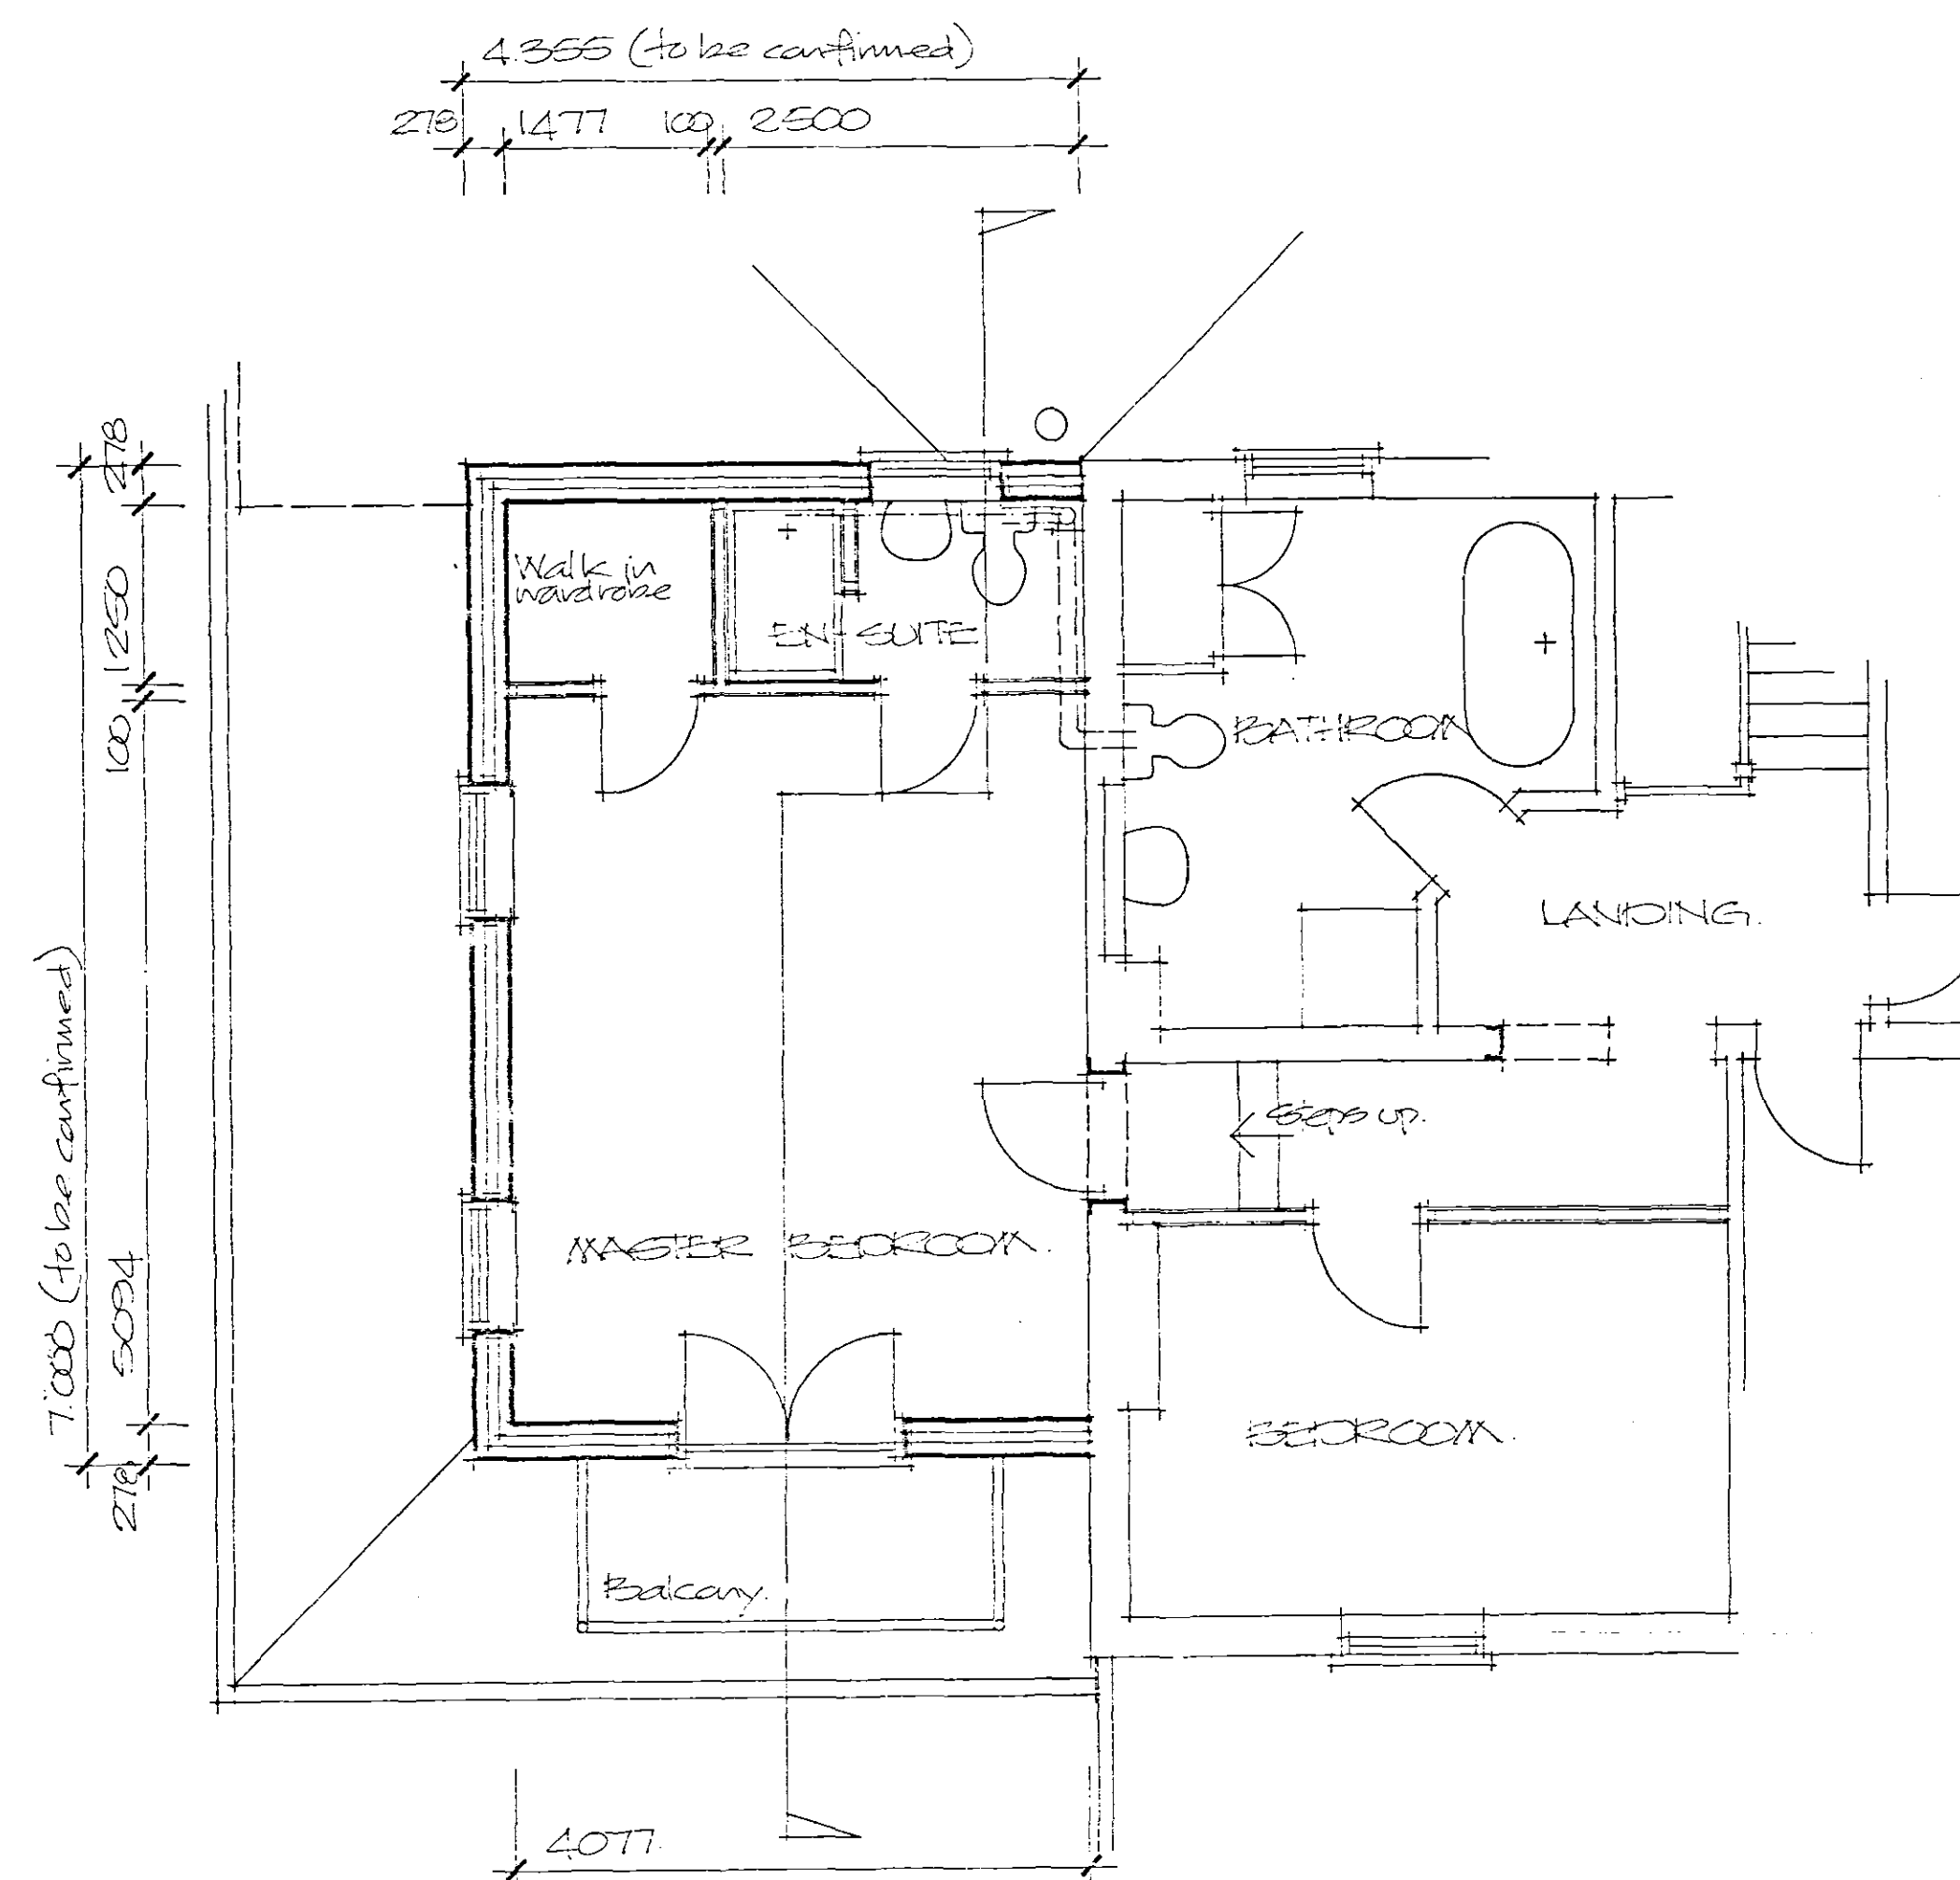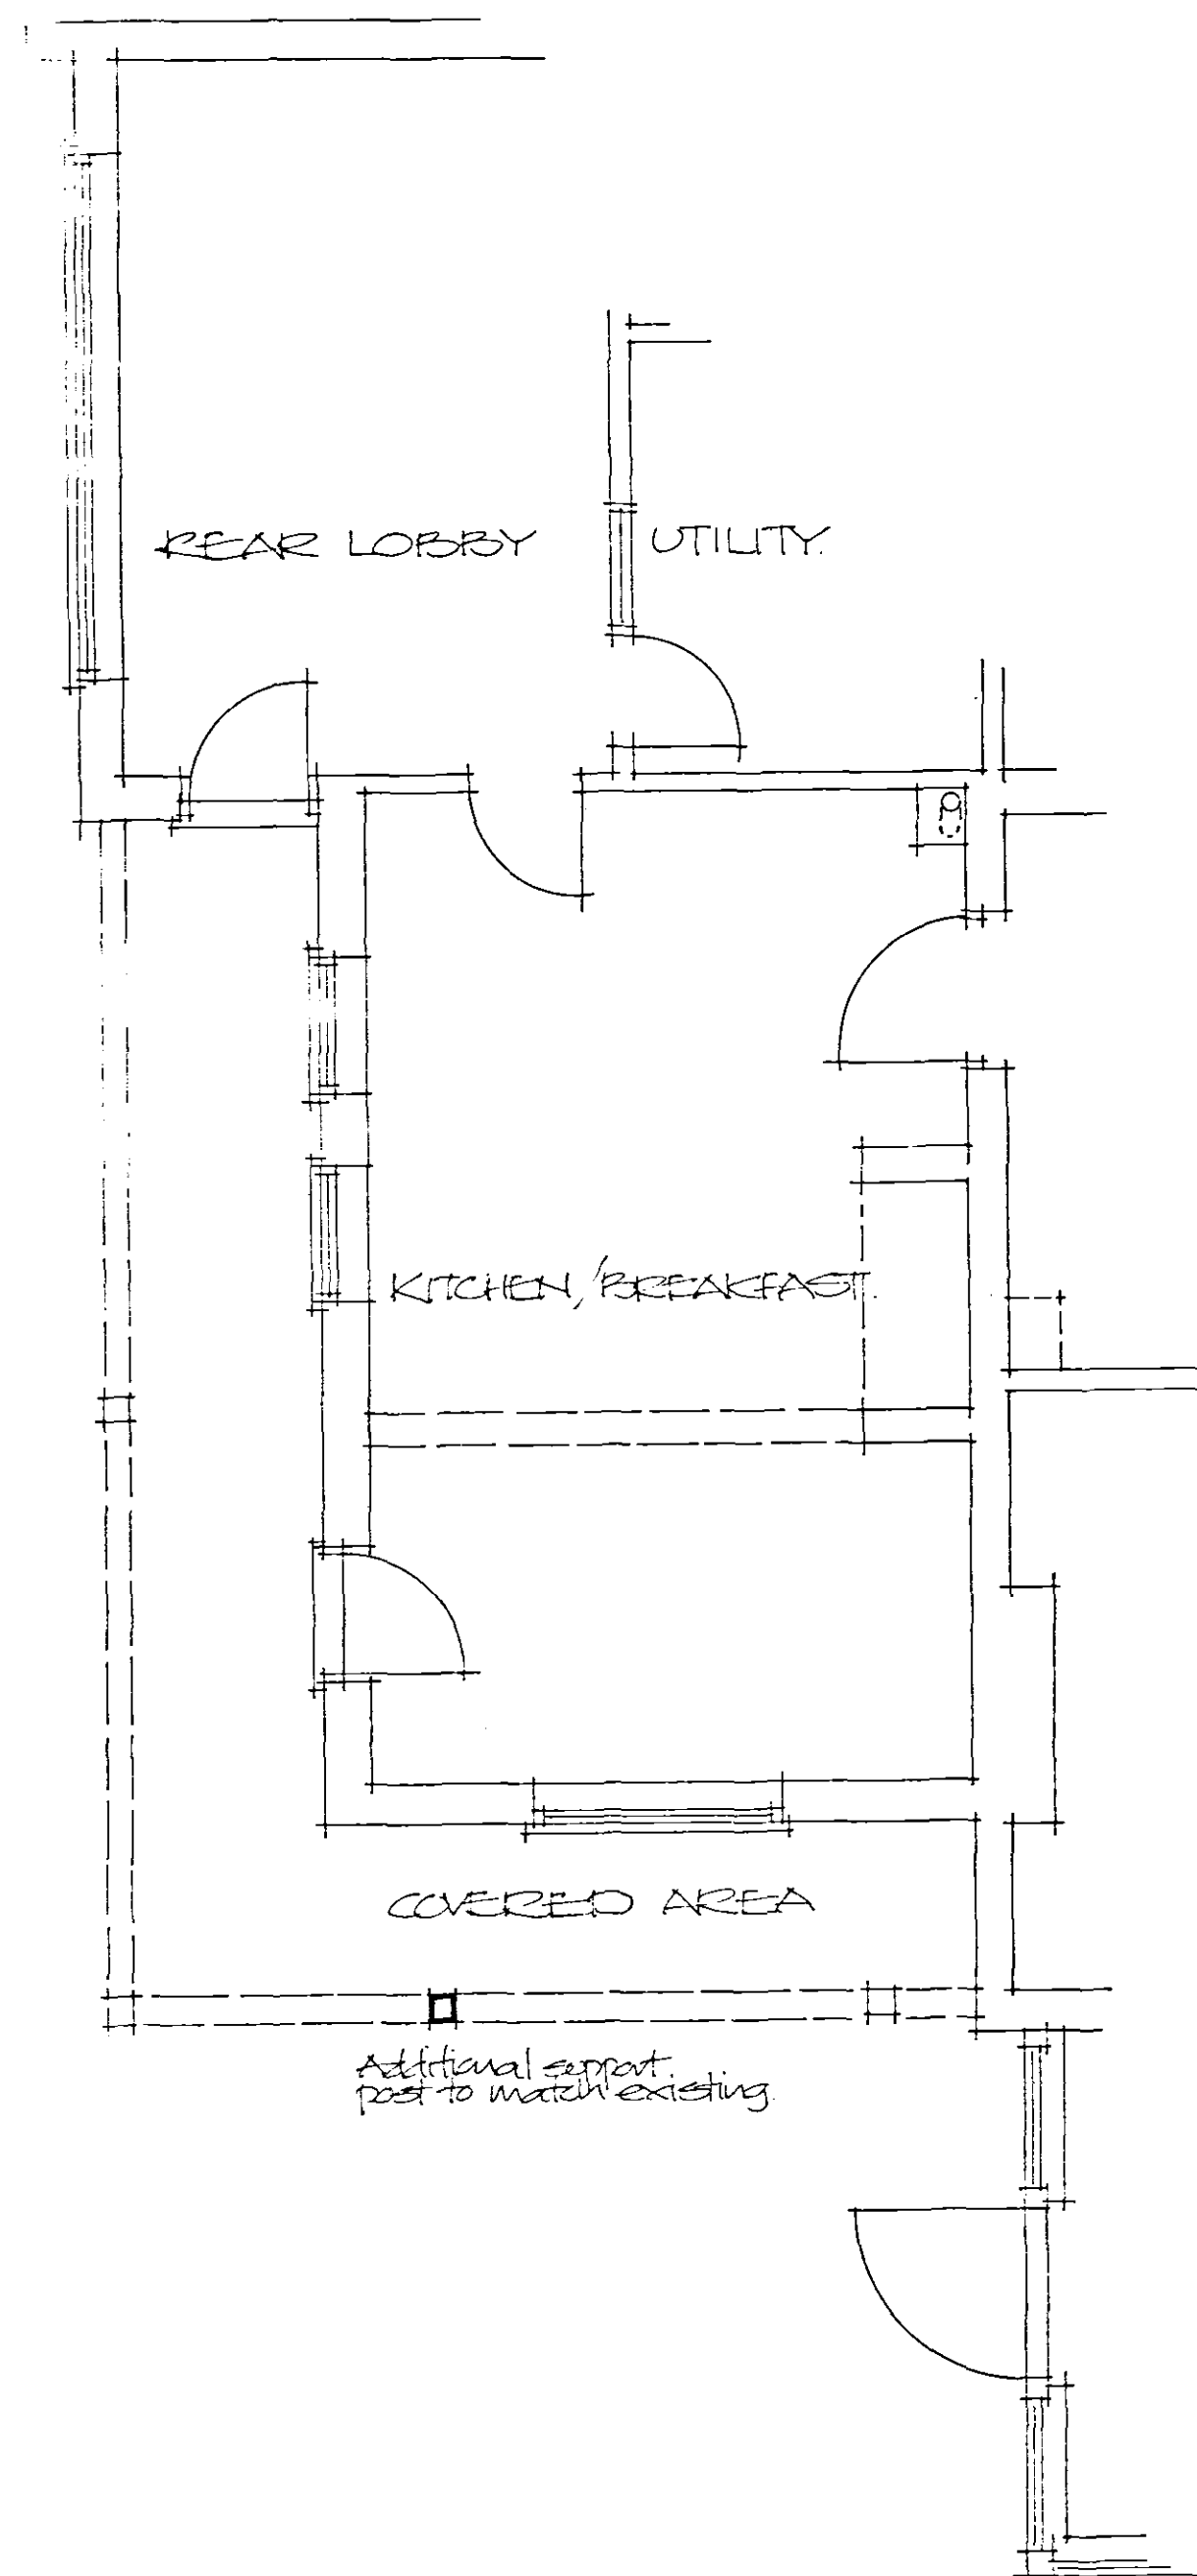

DETERMINED PLAN

SHDC
Planning & Development
25 JUL 2008
Ref: 0838/08

Project
PROPOSED EXTENSION AND ALTERATIONS TO HOUSE, CROWN HALL FARM, DOZENS BANK, PODE HOLE, SPALDING.

ALAN HORNSBY
ARCHITECTURAL SERVICES LTD
"Little Acre"
Peak Hill, Cowbit,
Spalding, Lincs. PE12 6AW
Tel. Holbeach (01406) 580591

Client
MR & MRS P THOMAS

Scale 1:50 & 1:100 Dwg. no. 08/15/03
Date July 2008