




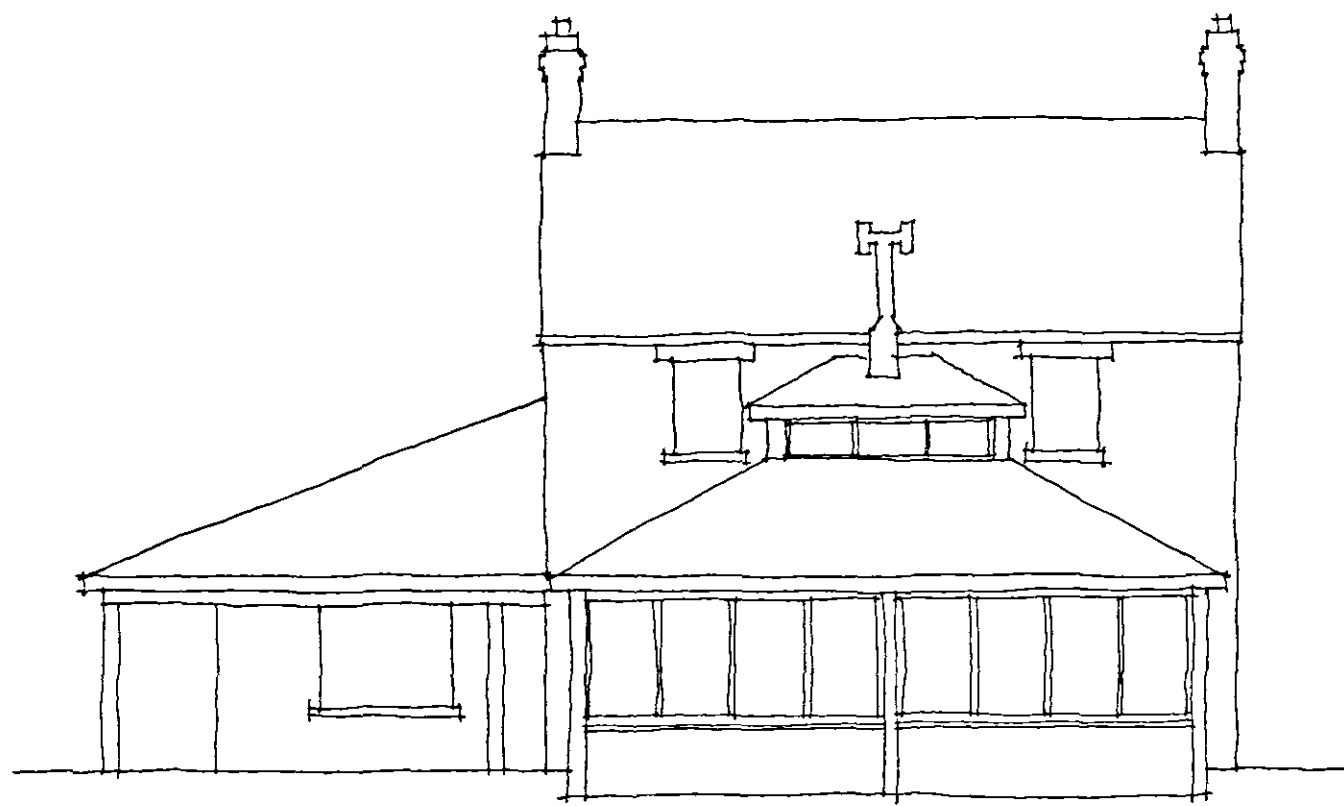

SOUTH ELEVATION

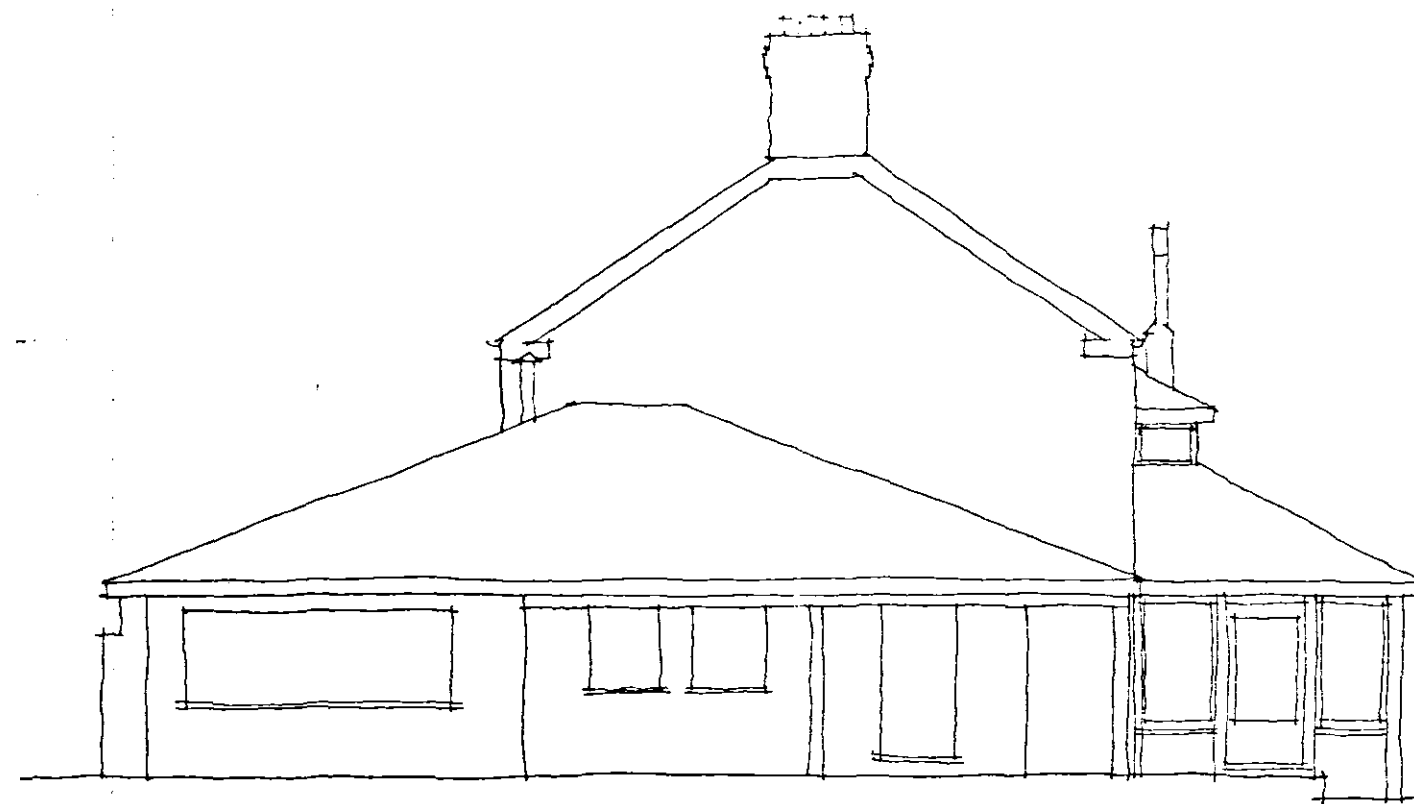


WEST ELEVATION

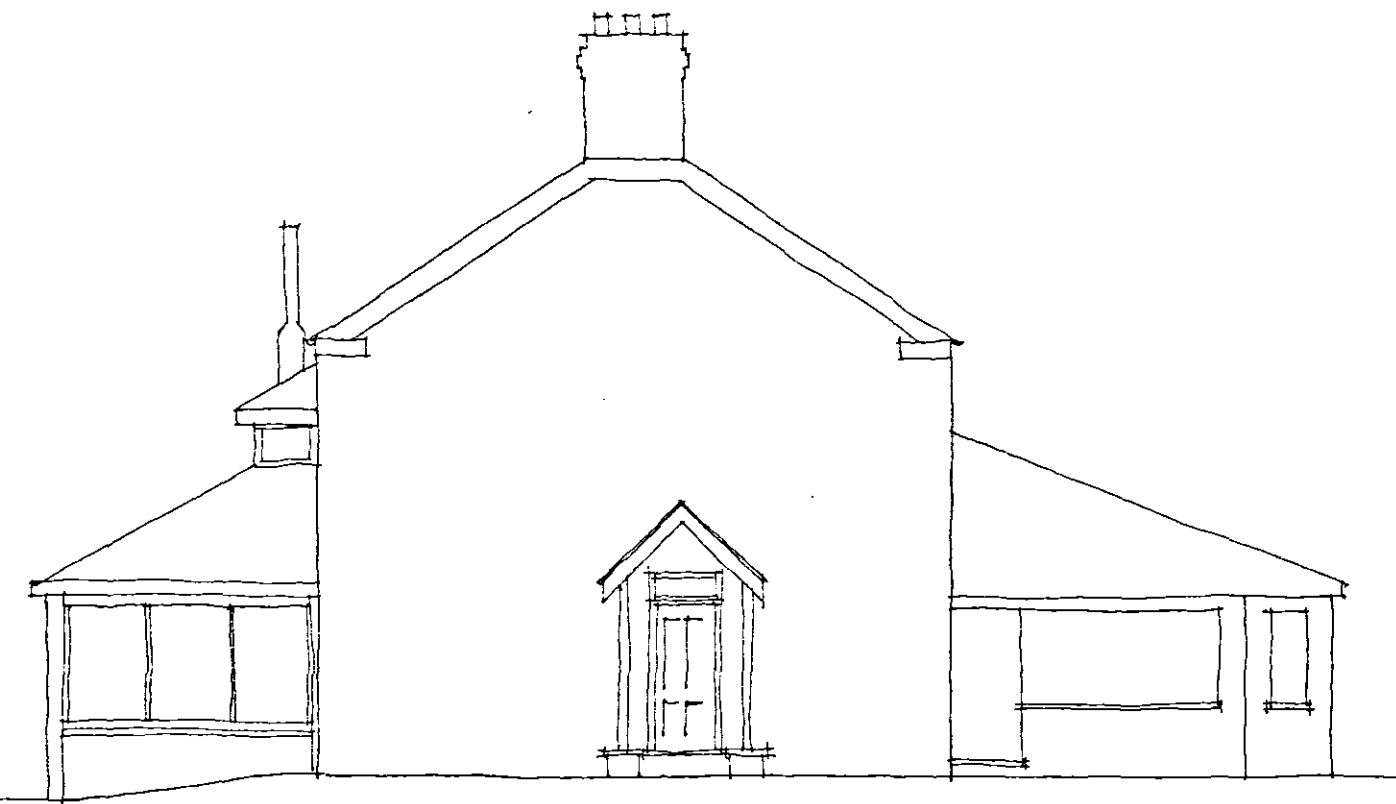


EAST ELEVATION



NORTH ELEVATION

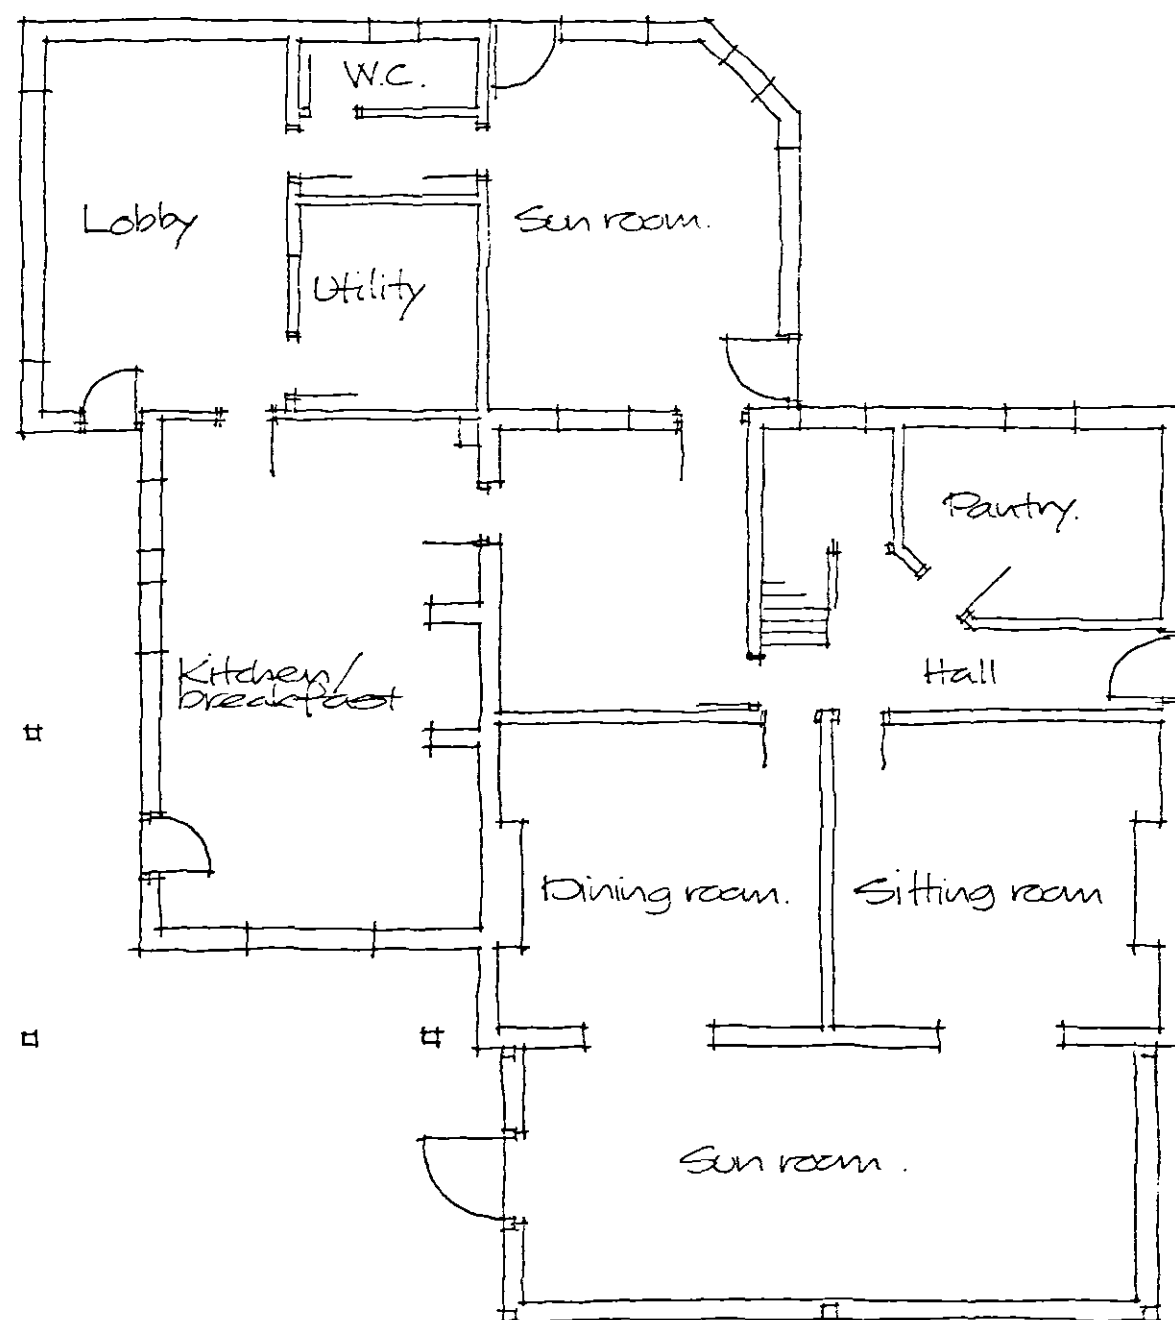

GROUND FLOOR

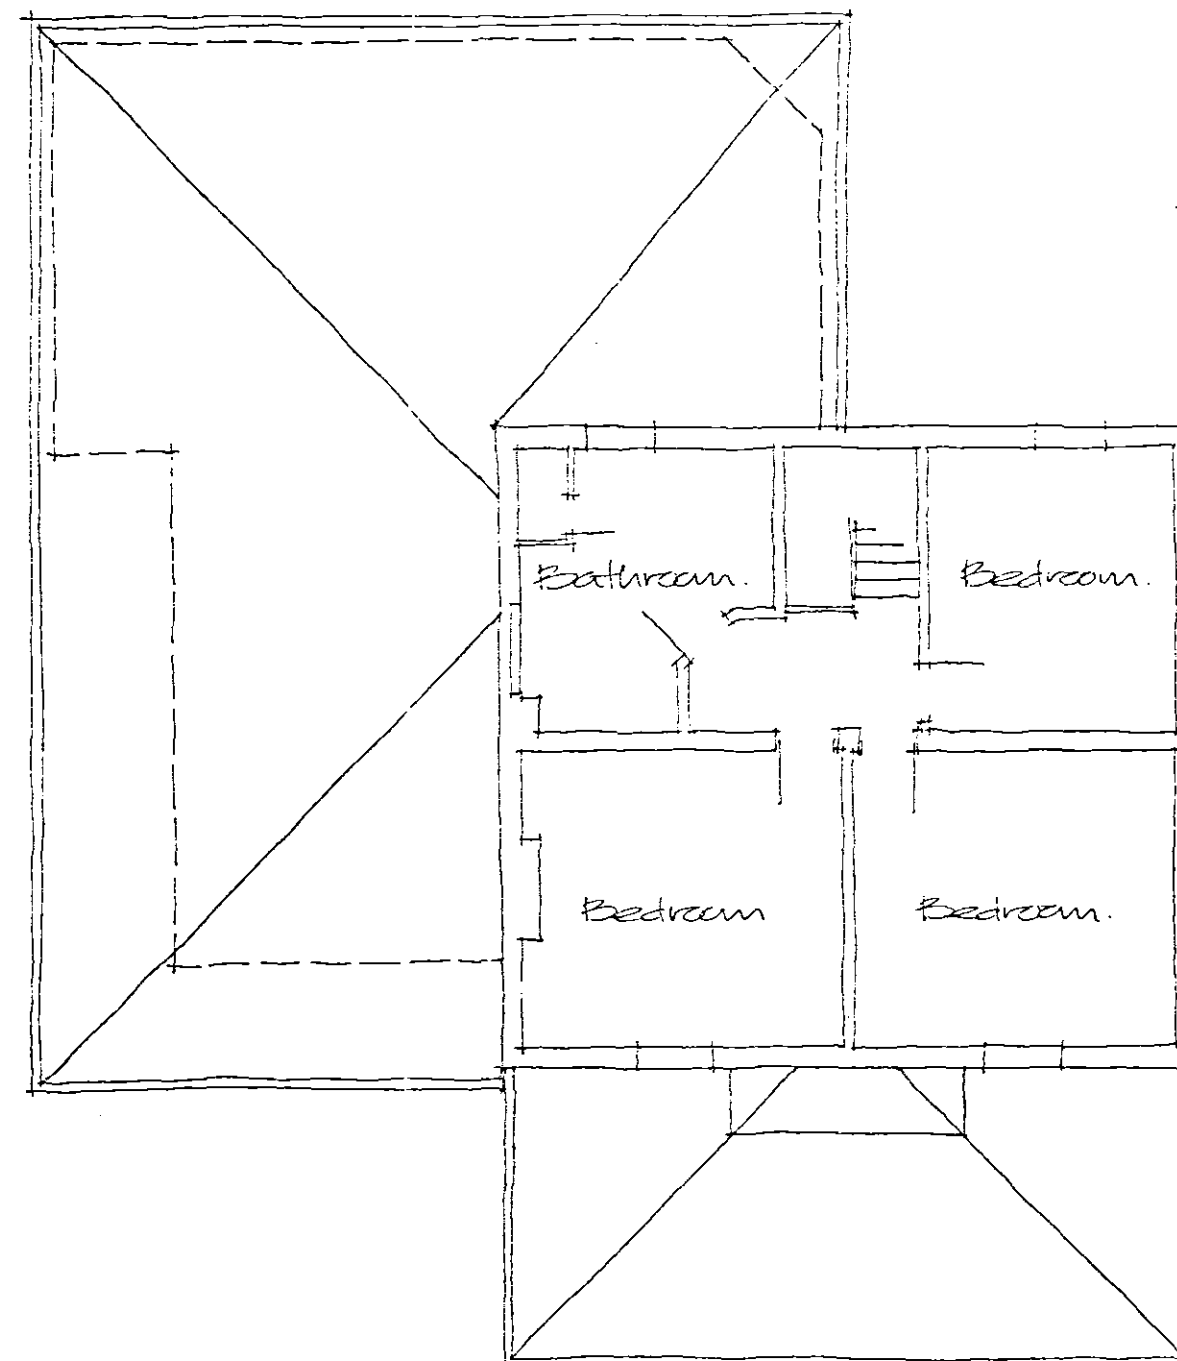

FIRST FLOOR

**DETERMINED
PLAN**

SHDC
Planning & Development
25 JUL 2008
Ref: 0838/08

Project
**PLANS AND ELEVATIONS AS
EXISTING,
CROWN HALL FARM,
DOZENS BANK, POPE HOLE,
SPALDING.**

ALAN HORNSBY
ARCHITECTURAL SERVICES LTD

"Little Acre"
Peak Hill, Cowbit,
Spalding, Lincs. PE12 6AW
Tel. Holbeach (01406) 380591

Client
MR & MRS P THOMAS

Scale 1:100 Drg. no. 08/15/04
Date July 2008