

CONTRACTOR TO CHECK
ALL DIMENSIONS ON SITE
BEFORE WORK COMMENCES.

revision	date	init.	revision details
A	27.10.97	C	LOBBY UP TO 2ND FLOOR
B	11.11.97	C	2ND FLOOR
C	12.10.97	C	2ND FLOOR
D	11.11.97	C	2ND FLOOR

PODDINGTONS
Architectural Design Consultants
44 Double Street, Spalding, Lincs. PE11 2AB
Tel: 01775 761856 & 768296. Fax: 01775 710218

PROJECT
FASTBUTT DISTRIBUTION LTD
PUDDING LANE
PUNGBECK
PROPOSED STAIR ENCLAVE





DRAWING
SCALE
1:100

DRAWING NO.
2790-1

DATE
JULY 97

DRAWN
CHECKED

A1
SOUTH HOLLAND DC
HOUSING & PLANNING
10 DEC 1997
084/97

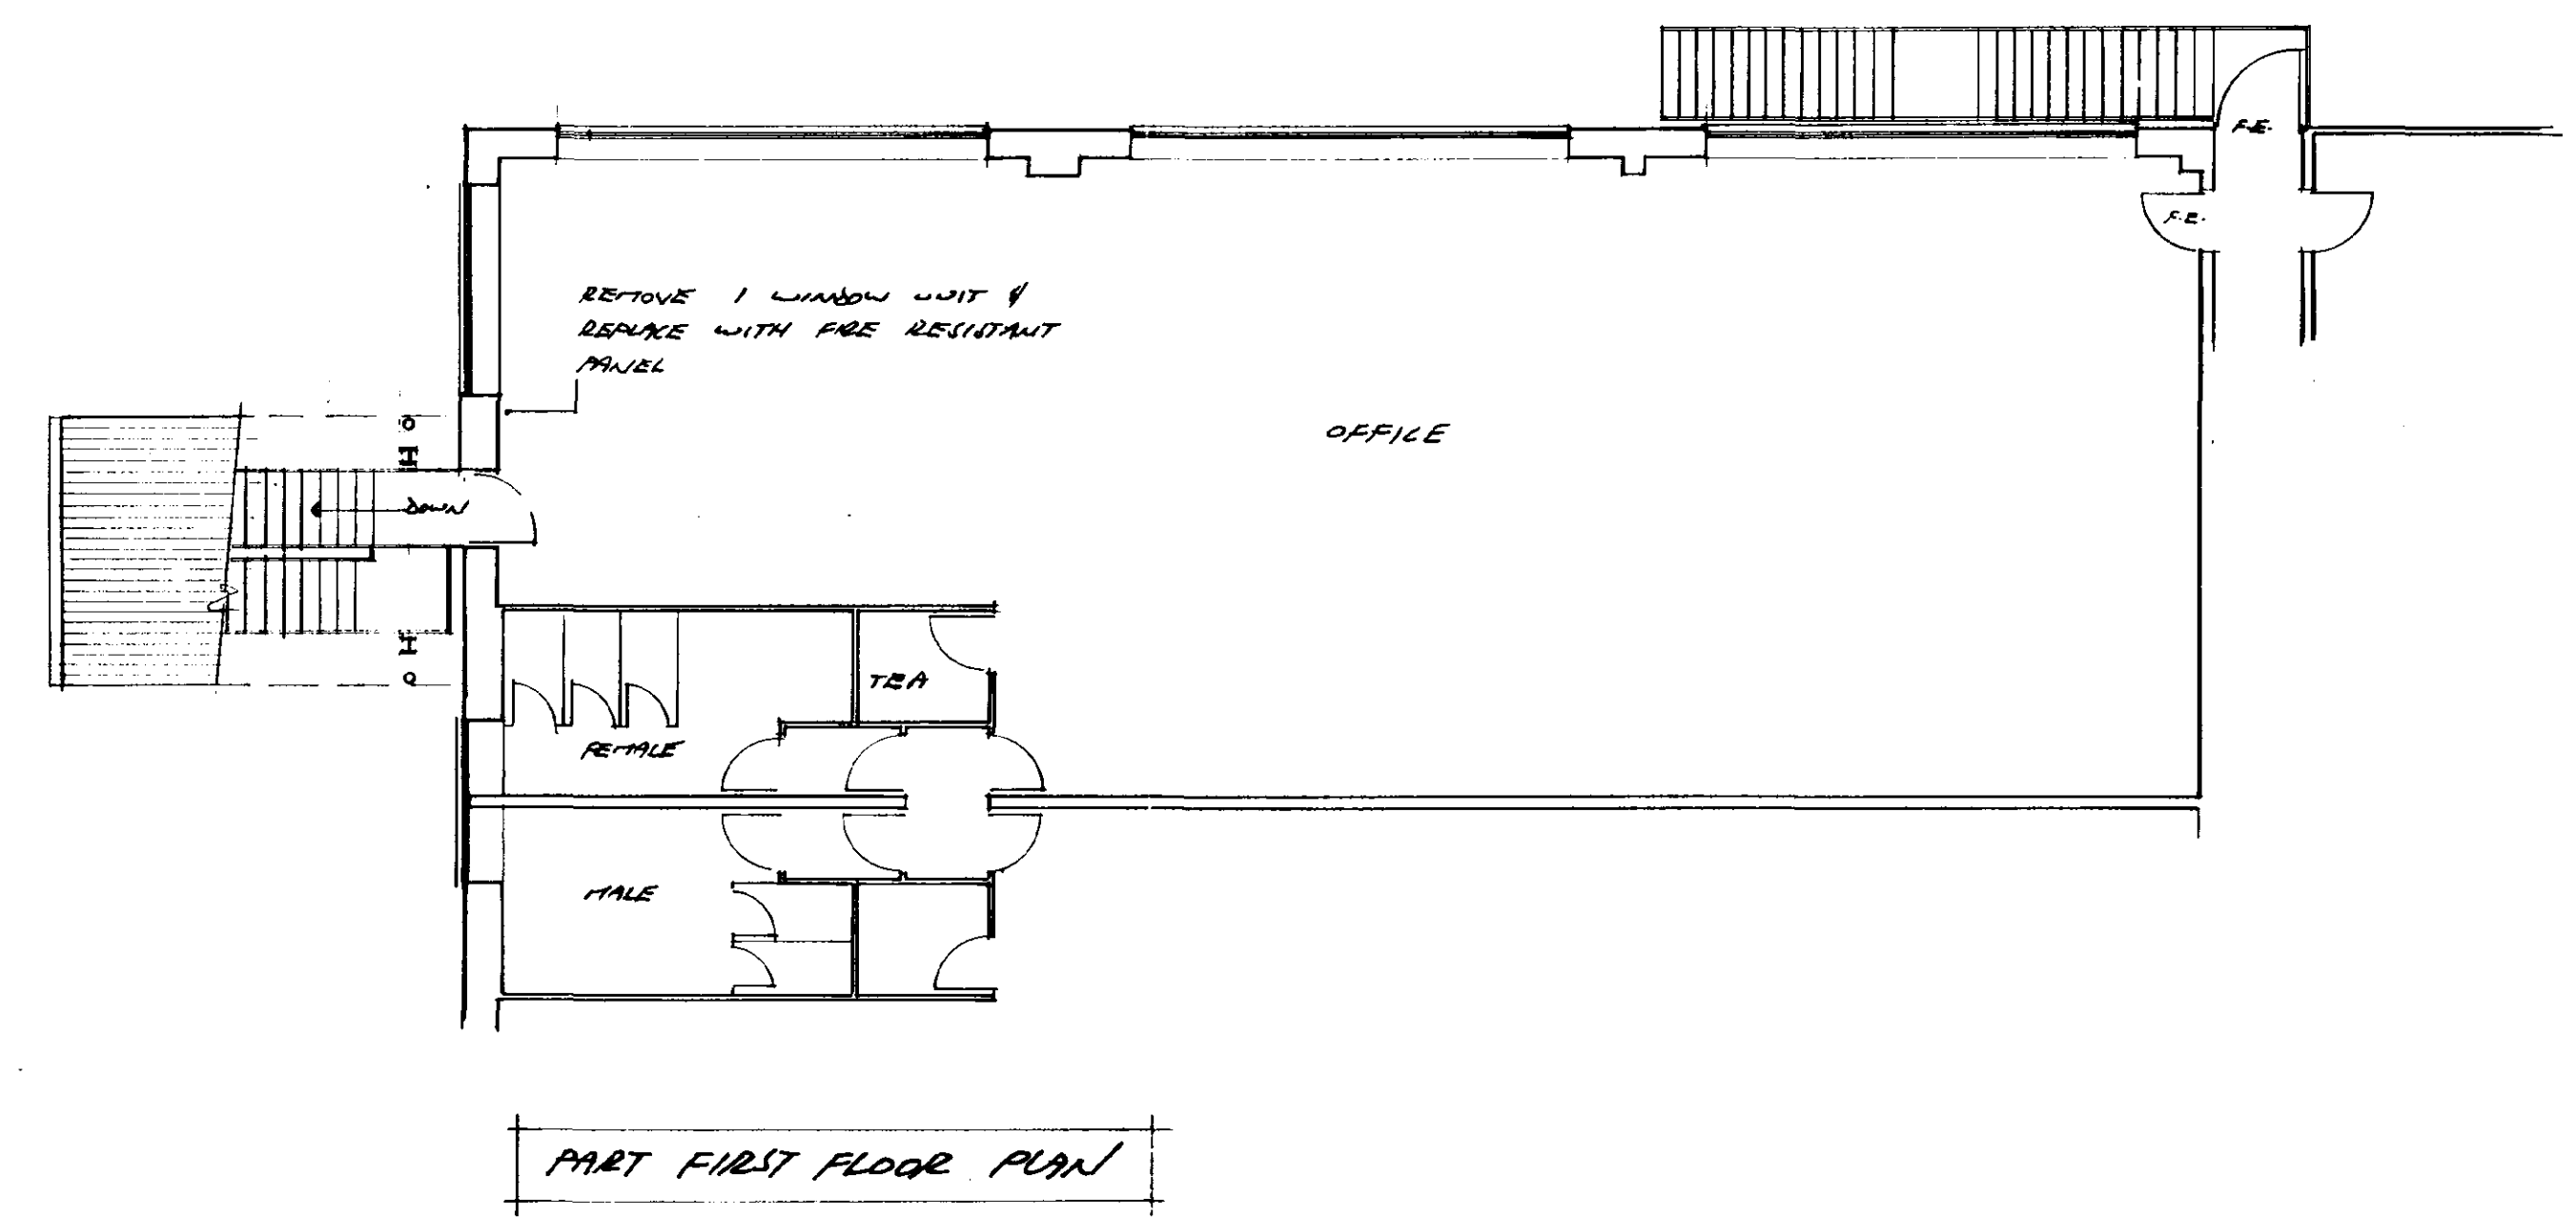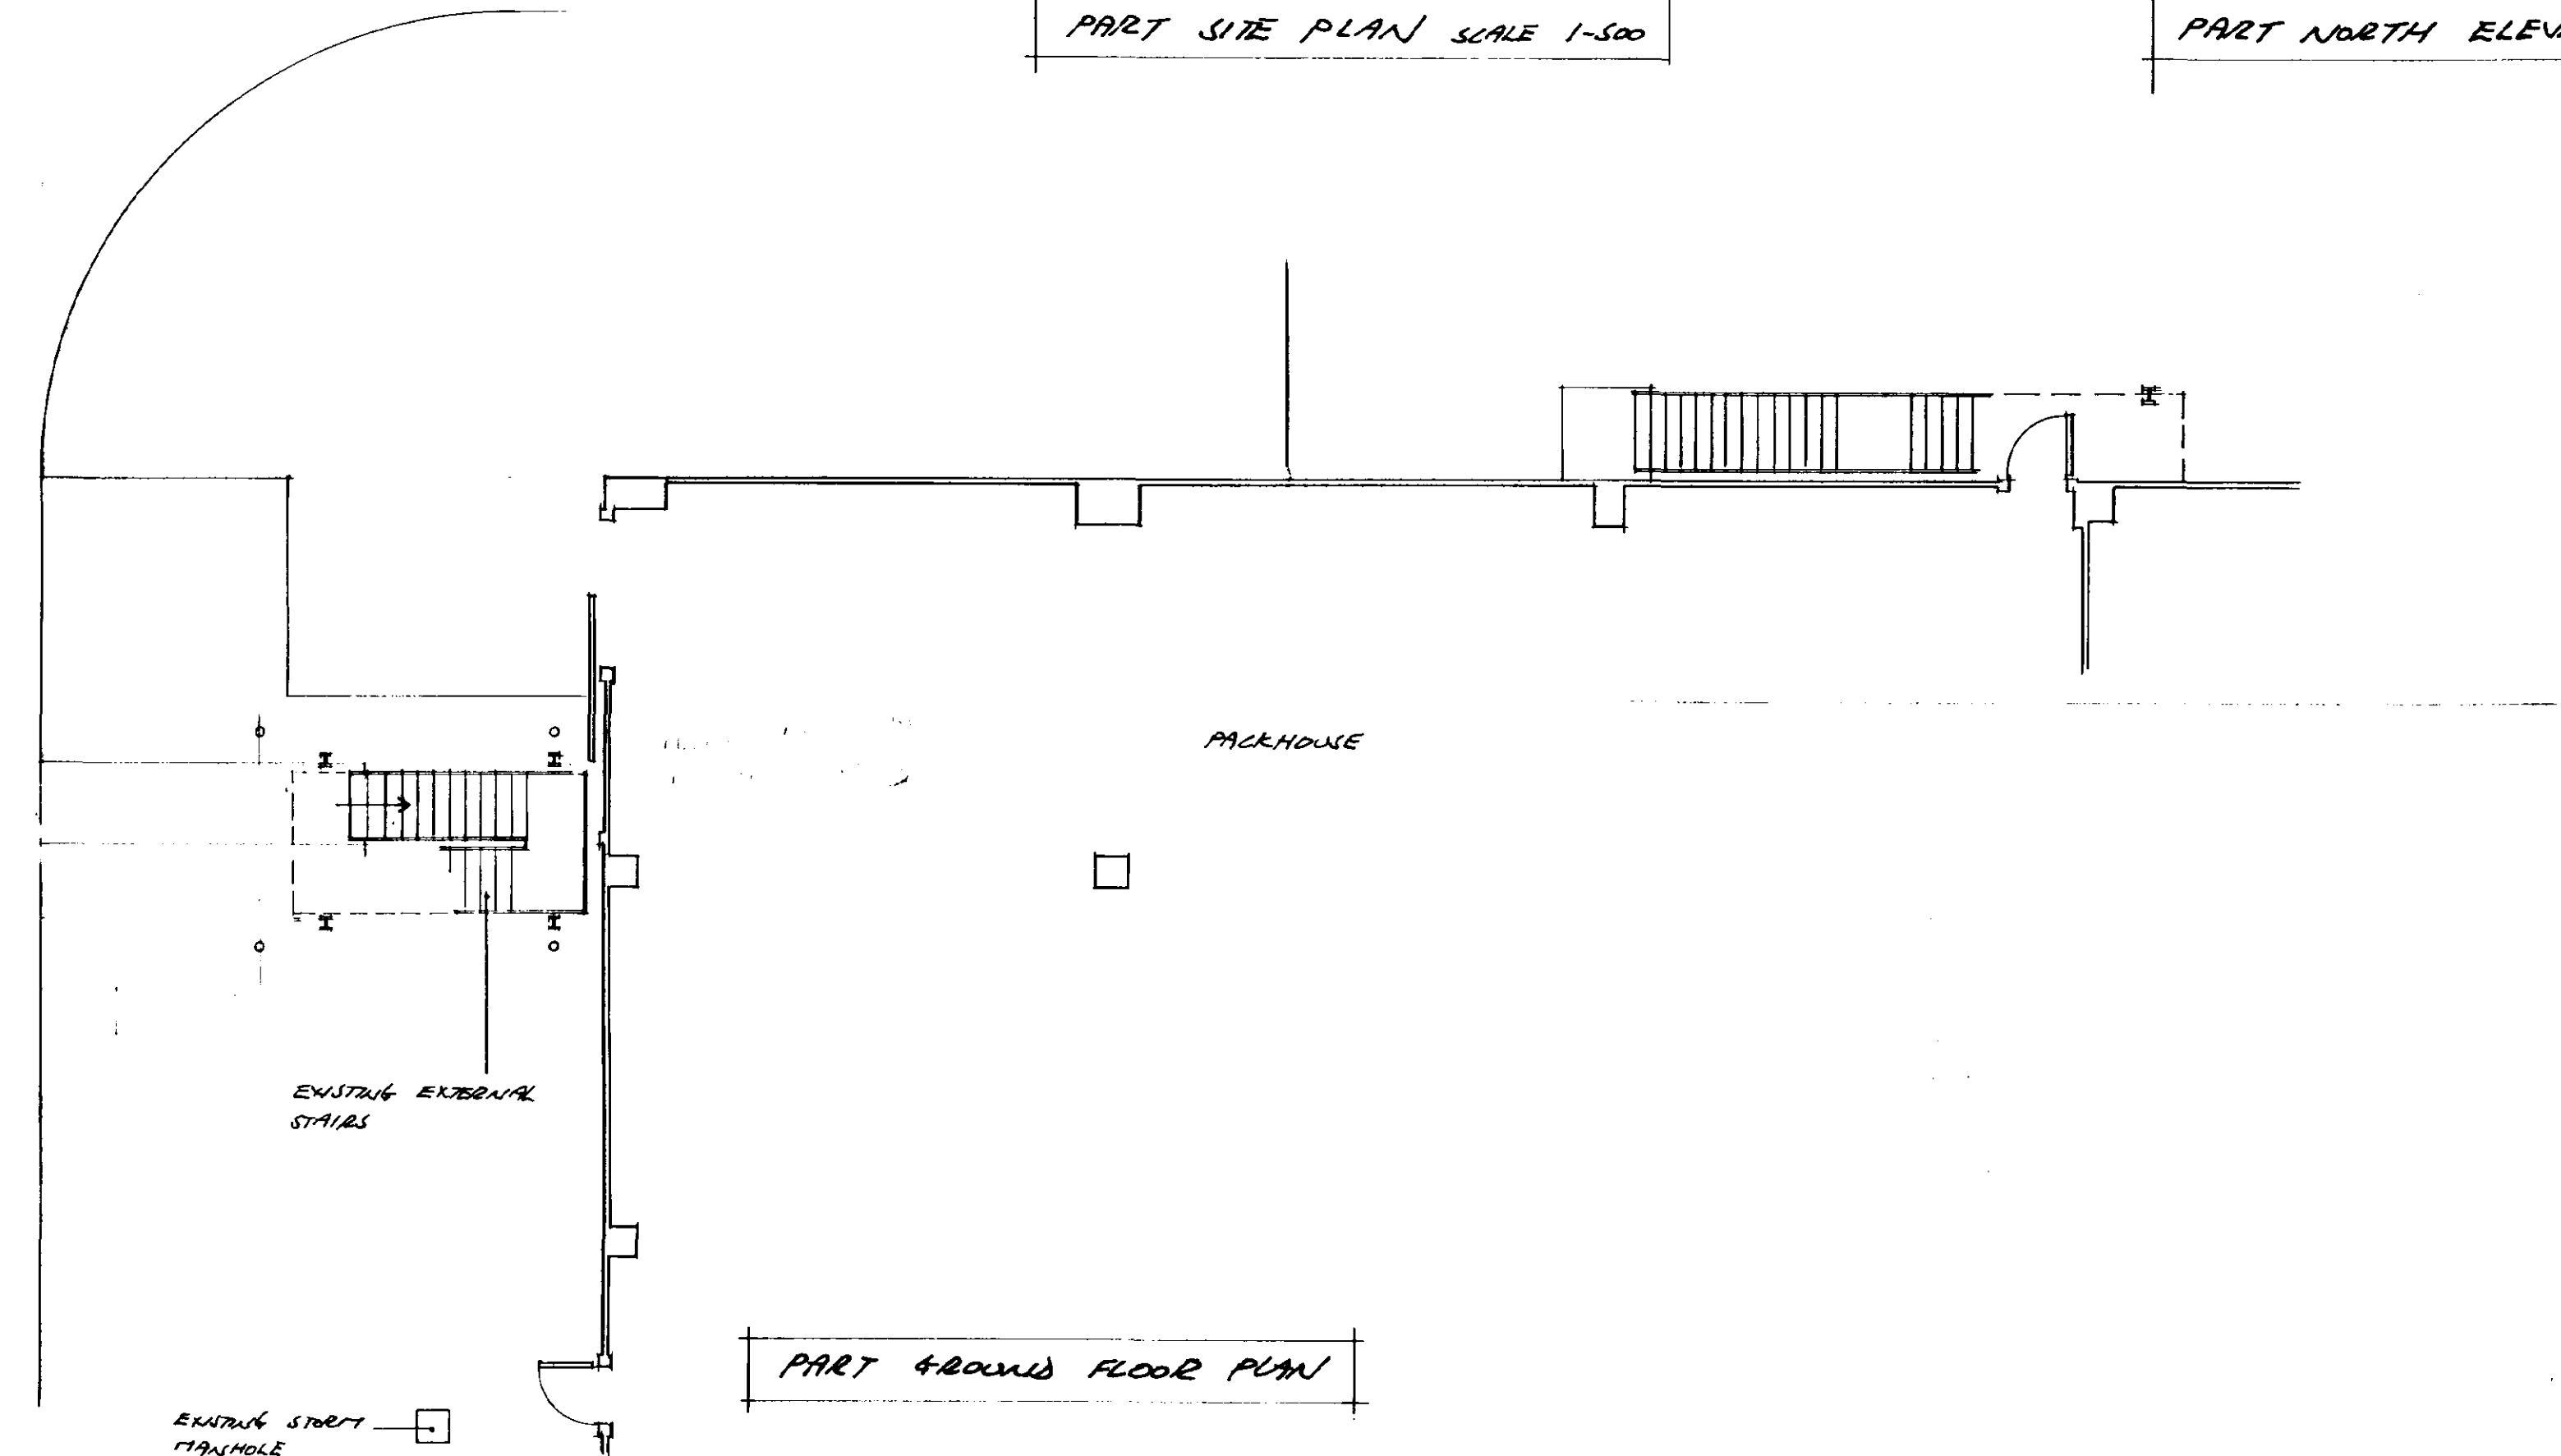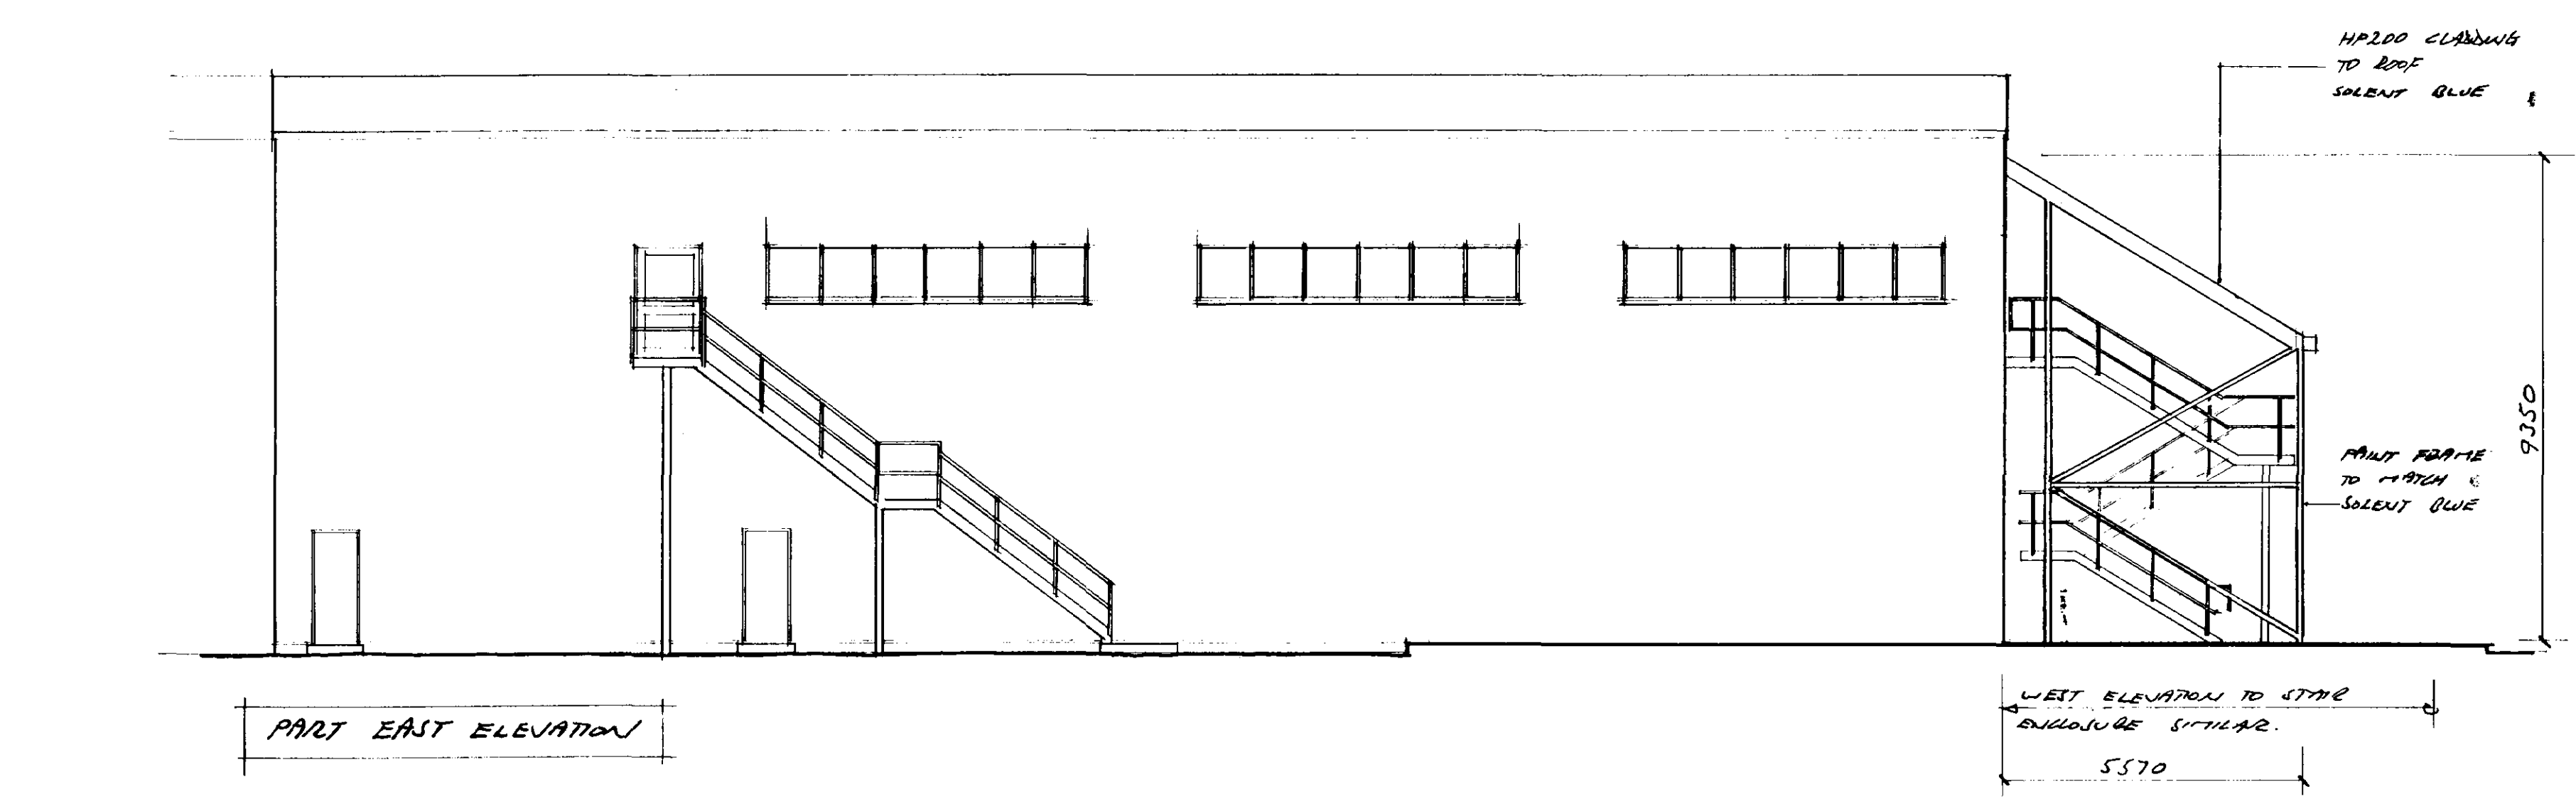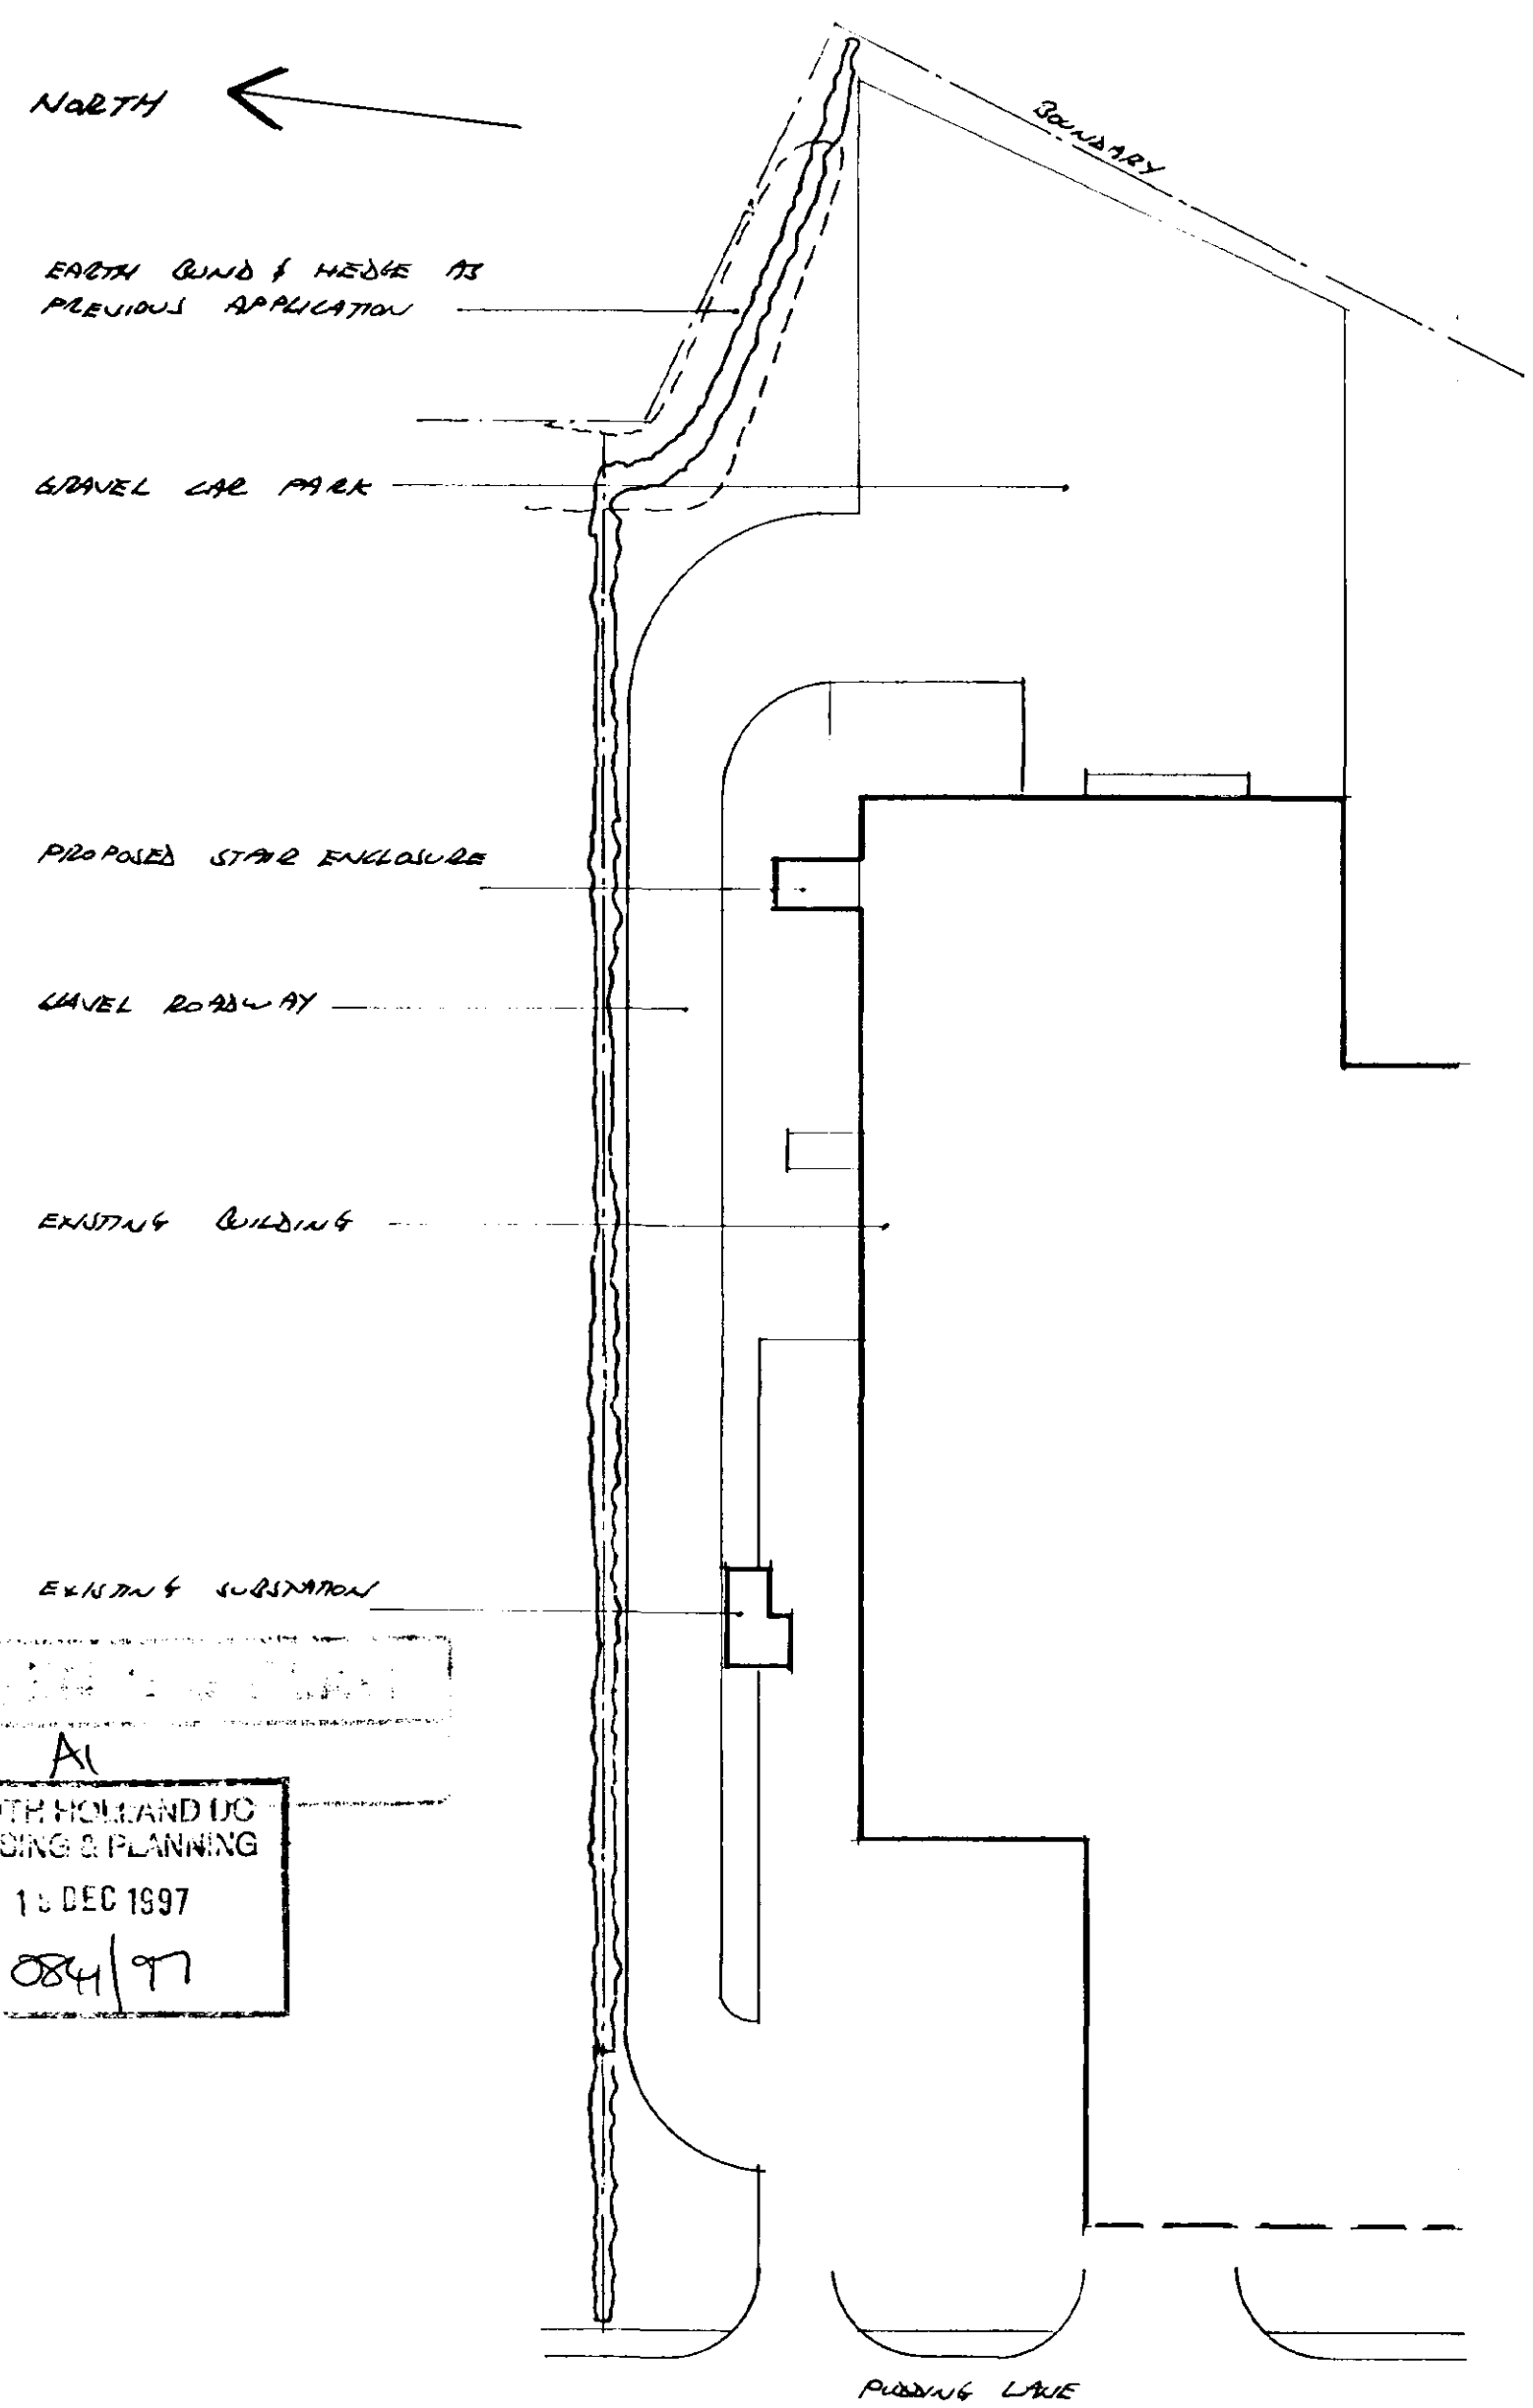

[illegible]

1. Inf.

NORTH

EARTH BOUND & HEDGE AS PREVIOUS APPLICATION

WINDMILL LANE PARK

PROPOSED STAIR ENCLOSURE

EXISTING ROADWAY

EXISTING BUILDING

EXISTING SUBSTATION

AMENDED PLAN

SOUTH HOLLAND CO.
ZONING & PLANNING
31 OCT 1997
0841/97

PART SITE PLAN SCALE 1-500

PART NORTH ELEV

RACKHOUSE

EXISTING EXTERIOR STAIRS

EXISTING STREET MANHOLE

PART 4-2000 FLOOR PLAN

This architectural elevation drawing shows a long, single-story building with a gabled roof. The facade is characterized by a series of windows of varying sizes and configurations. On the left, there is a small, enclosed entrance area with a gabled roof. The central part of the building features a larger, more prominent entrance with a small, open-sided porch or balcony above it. To the right of the central entrance, there is a small, square window. The building's exterior appears to be made of a light-colored material, possibly concrete or plaster, with some vertical lines suggesting a textured surface. The drawing is a black and white line sketch, typical of architectural renderings.