



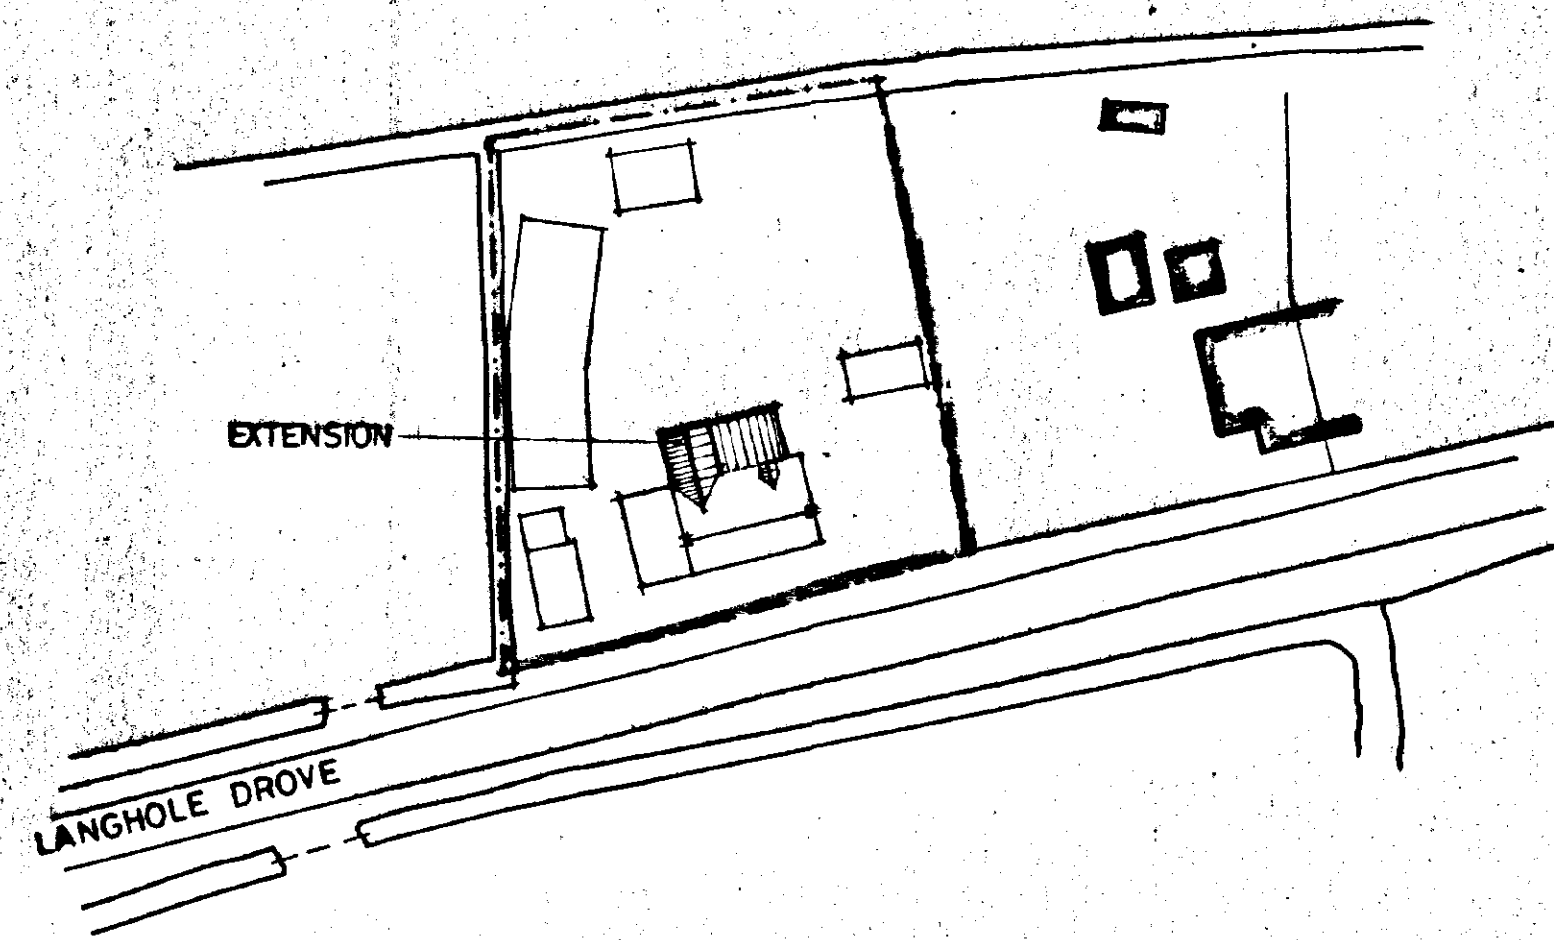

SITE PLAN
1:500

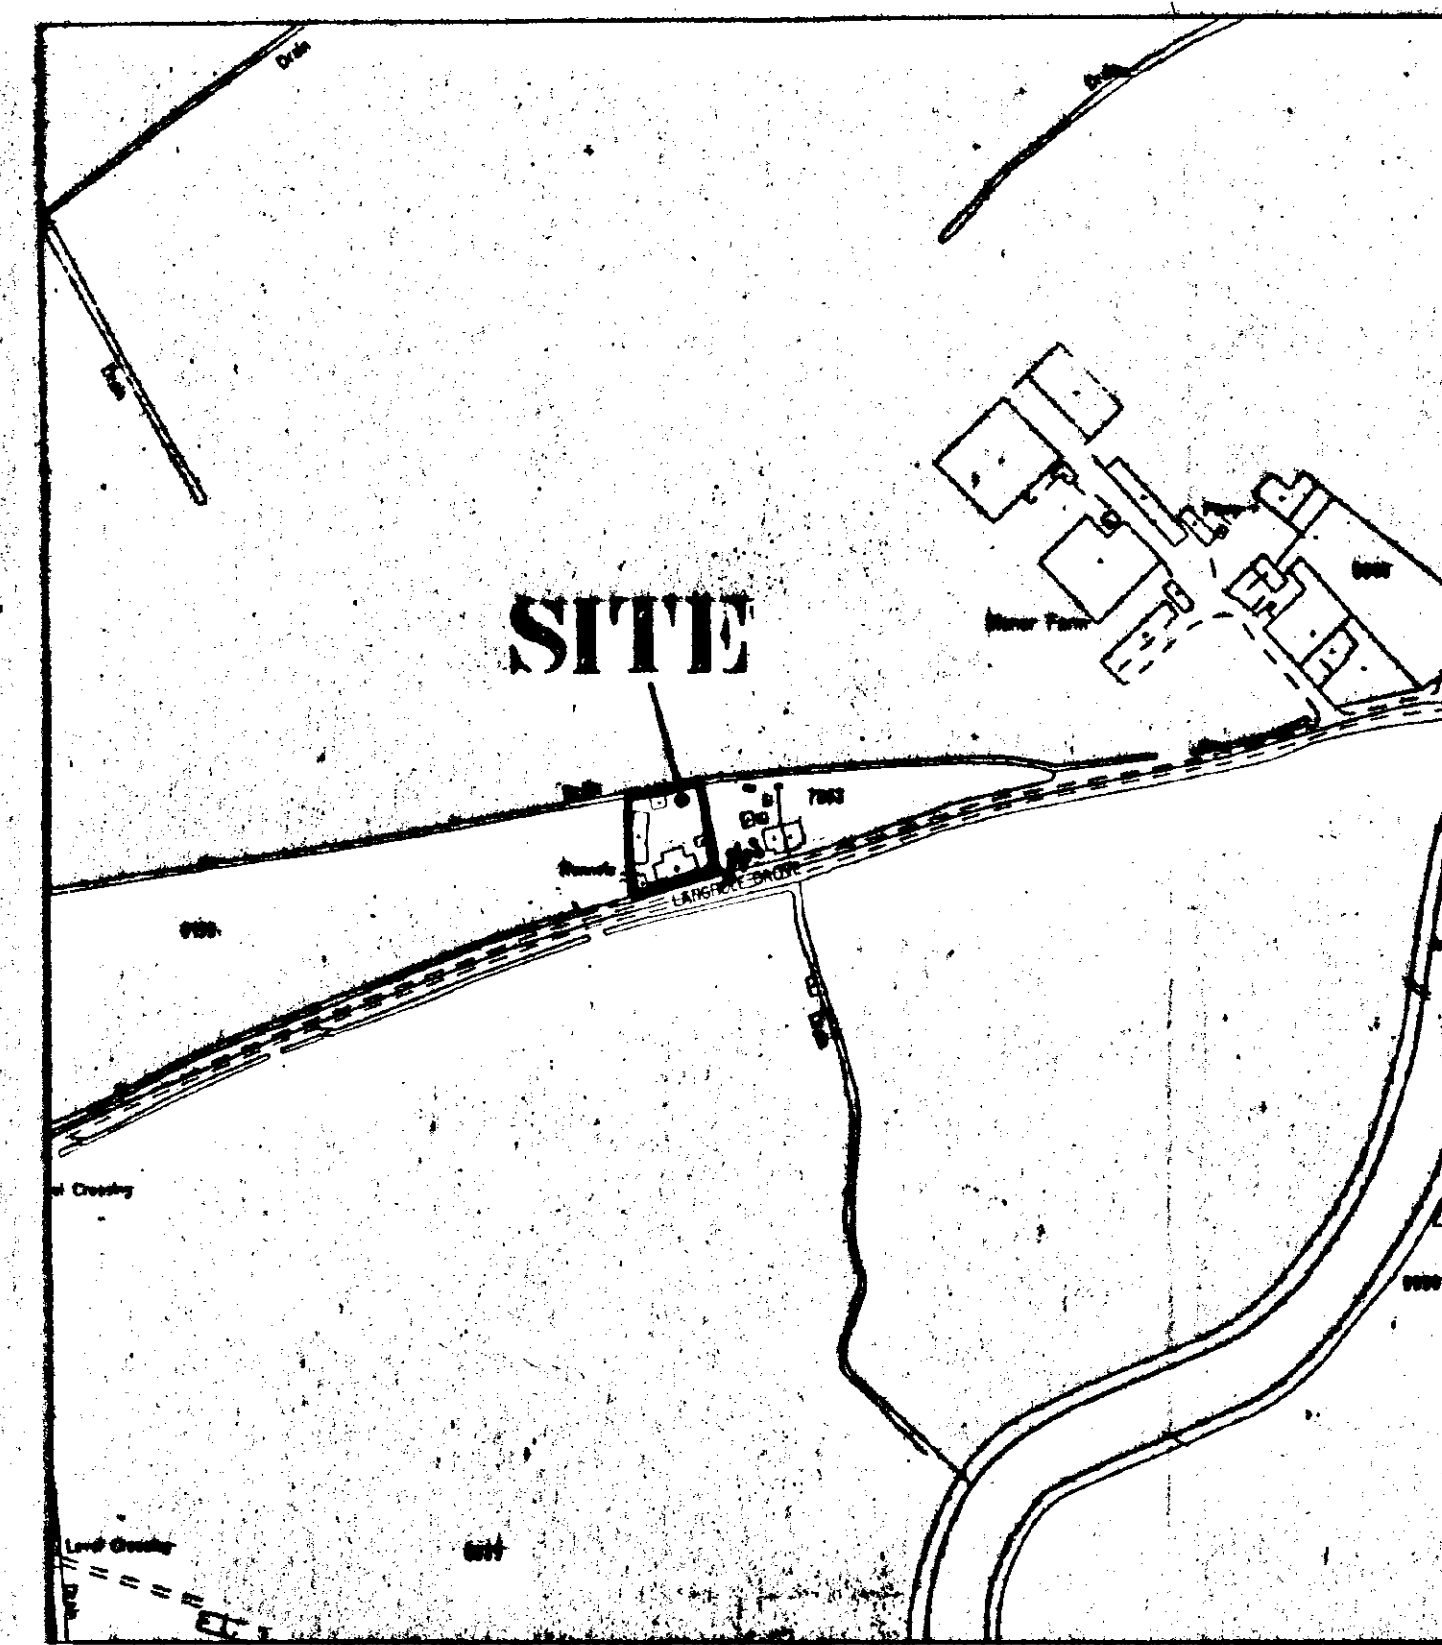

LOCATION PLAN
1:2500

DO NOT SCALE FROM THIS DRAWING
This drawing is copyright and may not be altered, traced, photographed or used for any purpose other than that for which it is issued. The General Contractor is to check all dimensions on site and report discrepancies to the Architect.
All details shown on this drawing including foundations are based upon existing site conditions related to the area. No responsibility can be accepted for abnormal conditions which may be discovered during construction unless reported to the Architect so that design amendments may be considered. Site soil surveys are recommended in respect of foundations to establish specific site conditions before foundation work is undertaken.

SOUTH HOLLAND BC
HOUSING & PLANNING
21 AUG 1998
Ref: 02/18/98

G. R. MERCHANT
LENG AMICE, FIWO,
ARCHITECTURAL, STRUCTURAL
& LAND DRAINAGE CONSULTANT
TEL: HOLBEACH (01406) 490800


PROJECT:
ALTERATIONS & EXTENSION
SUNNYSIDE
LANGHOLE DROVE
PINCHBECK

CLIENT:
MRS S. KLINCKE

SCALES: **AS INDICATED** DATE: **AUG 1998**

G.R. MERCHANT DRAWING No.: **SK-02**


REVISIONS:

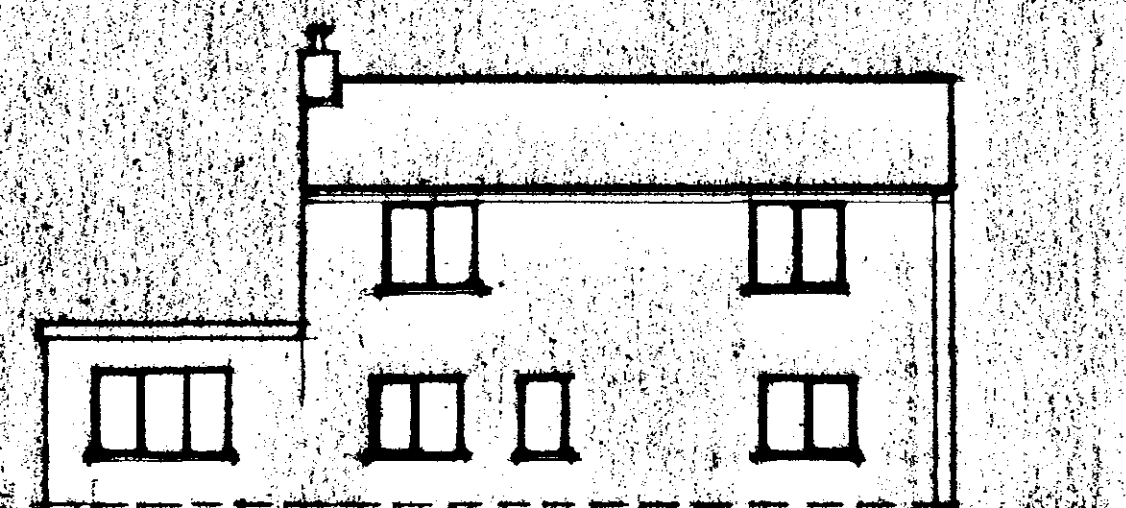


FRONT




SIDE

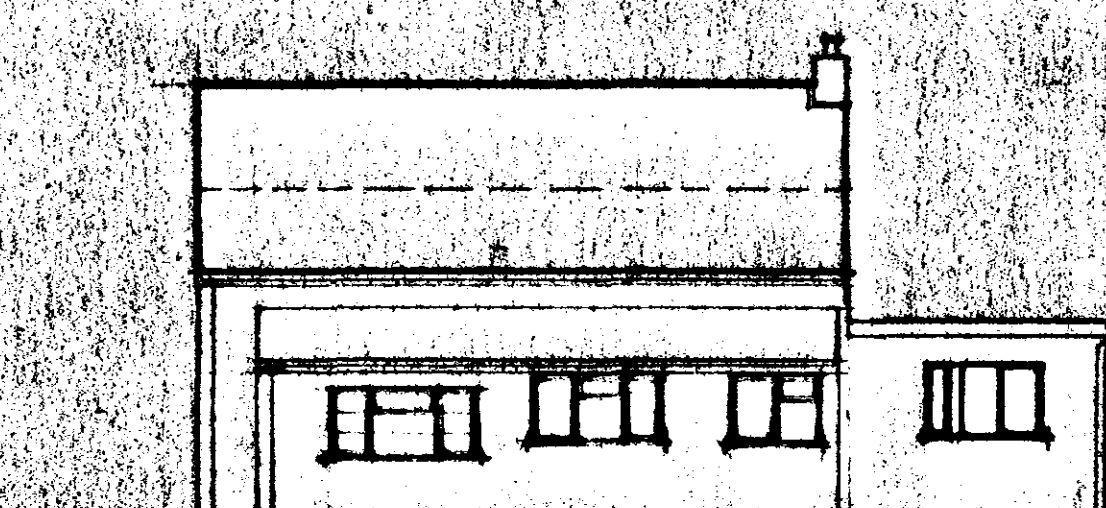


REAR

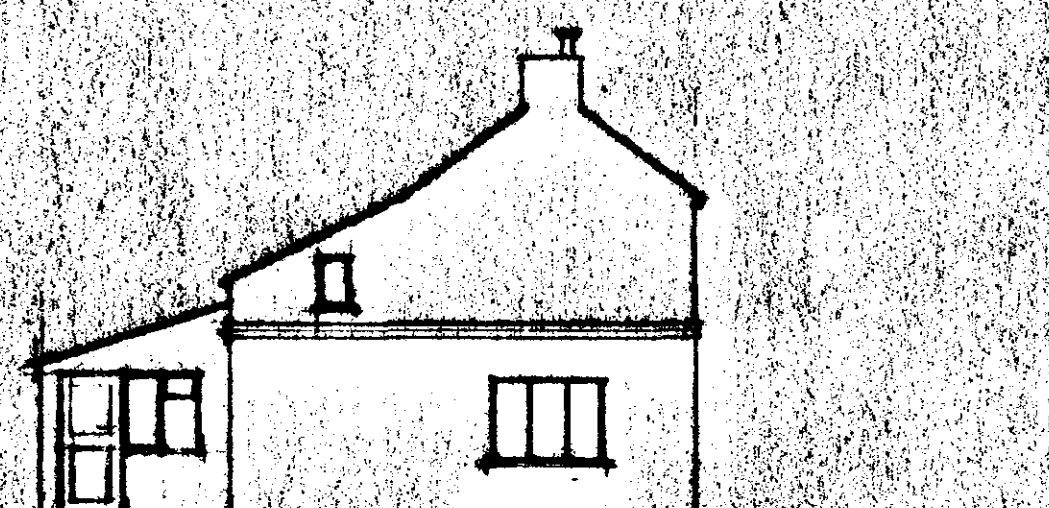

SIDE

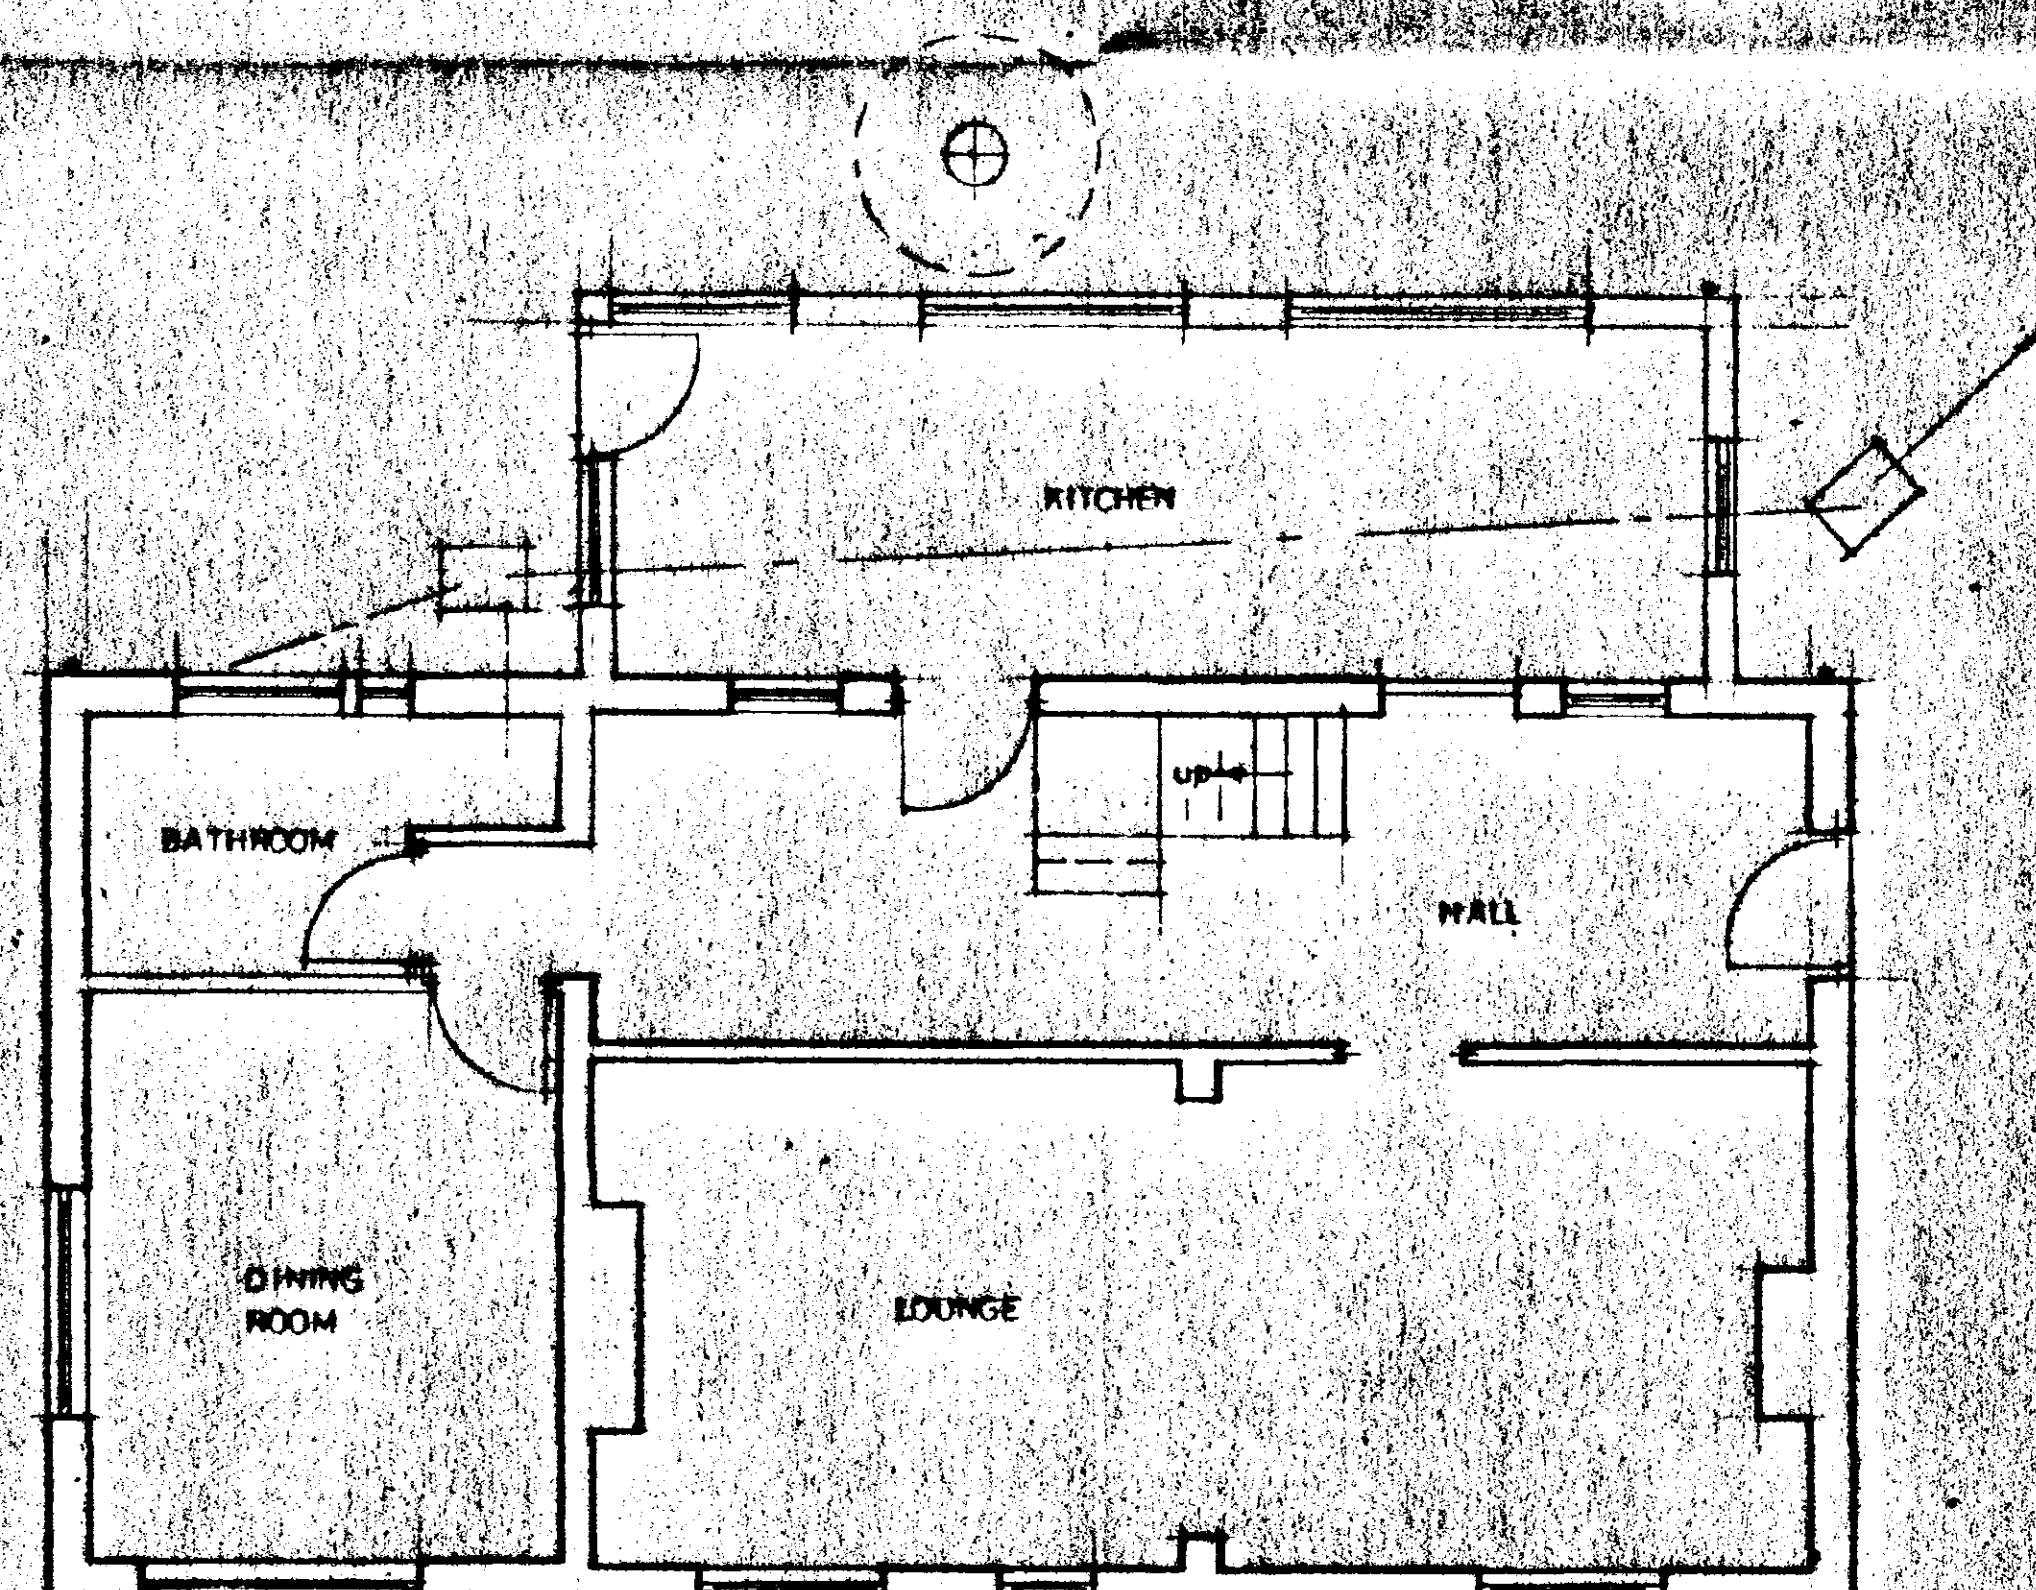

GROUND FLOOR PLAN

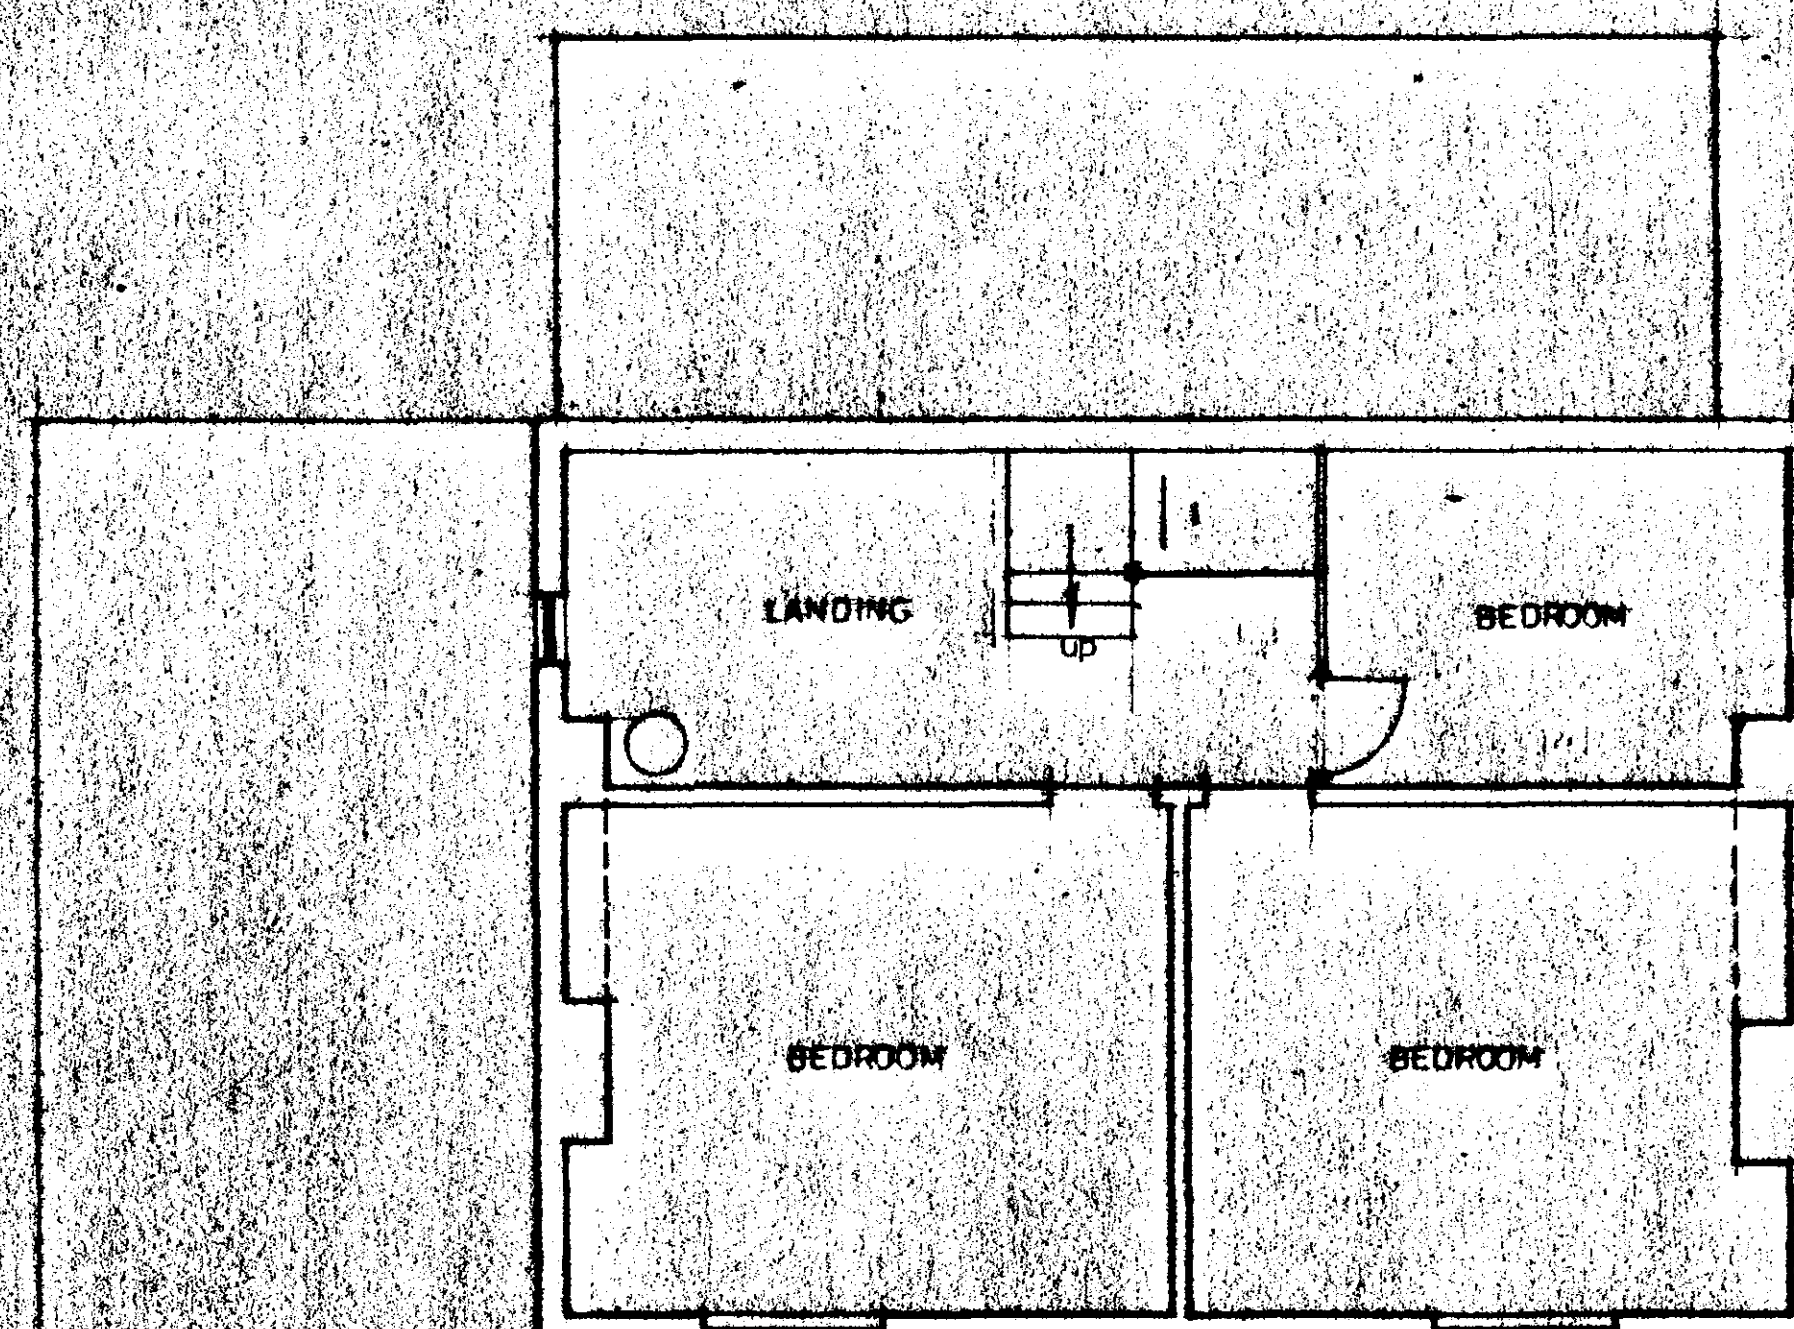


FIRST FLOOR PLAN

DO NOT SCALE FROM THIS DRAWING
This drawing is copyright and may not be altered, traced, photographed or used for any purpose other than that for which it is issued.
The General Contractor is to check all dimensions on site and report discrepancies to the Architect.
All details shown on this drawing including foundations are based upon stated the conditions related to the price. No responsibility can be accepted for abnormal conditions which may be discovered during construction unless reported to the Architect so that design amendments may be considered. Site soil surveys are recommended in respect of foundations to establish specific site conditions before foundation work is undertaken.

**DETERMINED
PLAN**

EXISTING

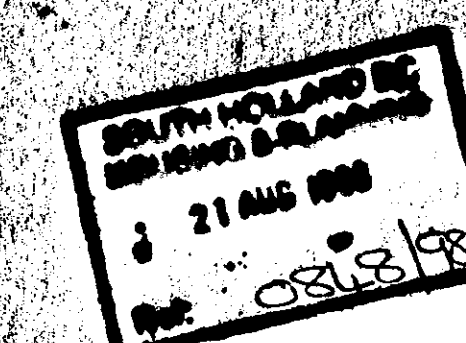

G. R. MERCHANT
LENG AMICE, FWO,
ARCHITECTURAL, STRUCTURAL
& LAND DRAINAGE CONSULTANT
TEL: ROLBEACH (01408) 490800


PROJECT
**ALTERATIONS & EXTENSION
SUNNYSIDE
LANGHOLE DRIVE
FINCHBECK**

CLIENT:
MRS S. KLINCK

SCALES: 1:100 DATE: AUG 1996

DRAWING No.:
G.R.MERCHANT **01**


REVISIONS:

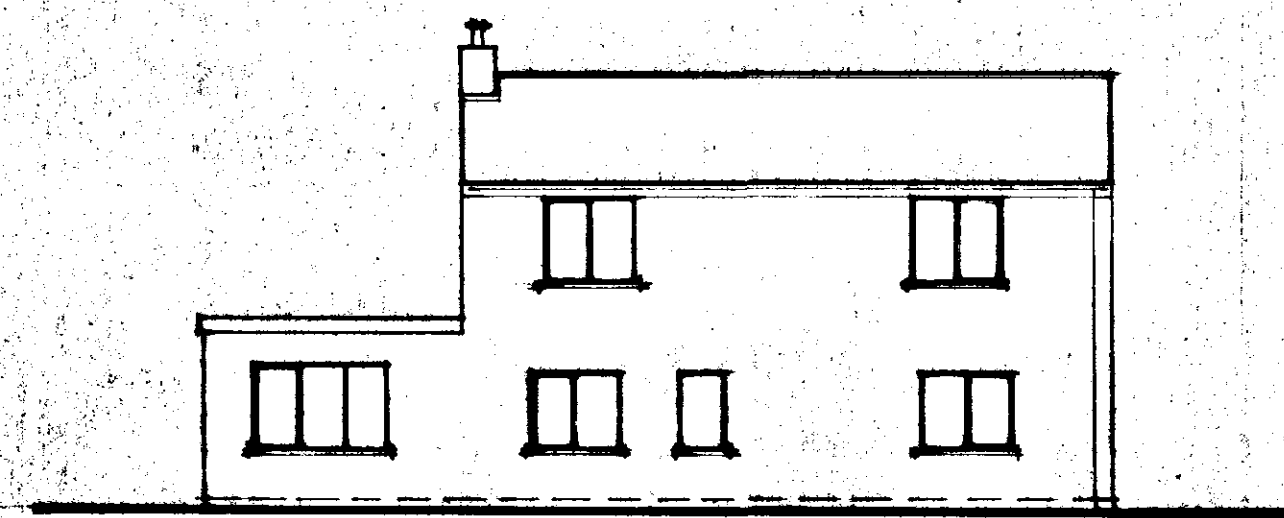


FRONT




SIDE

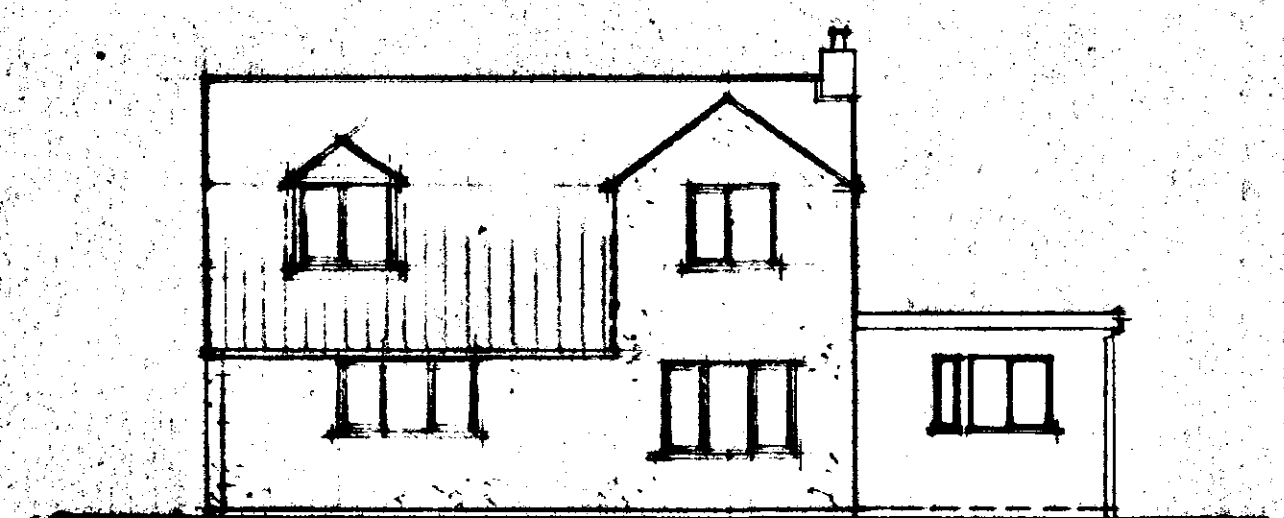


REAR

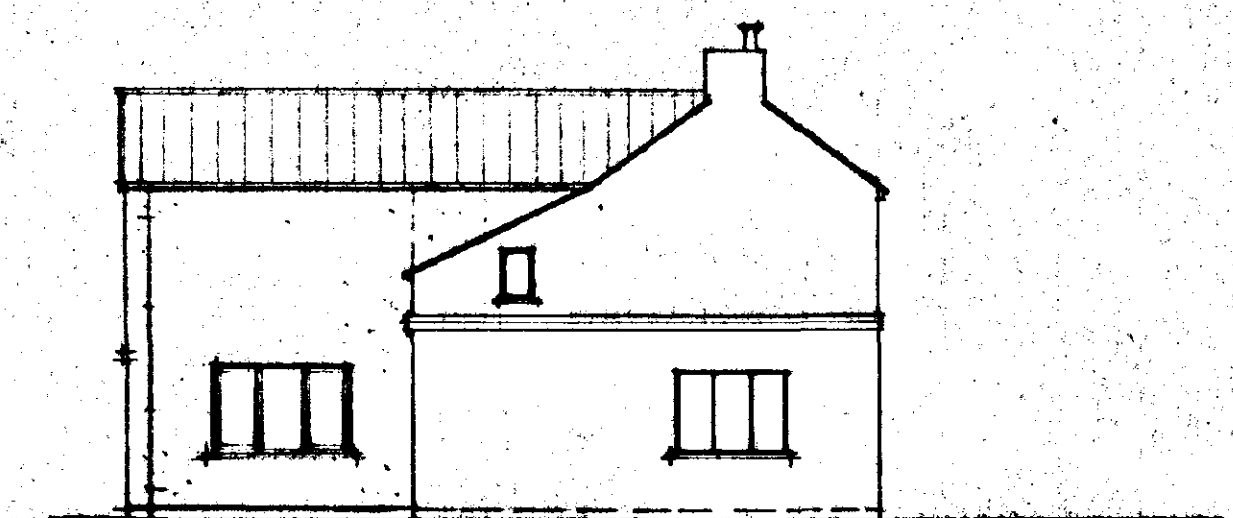

SIDE

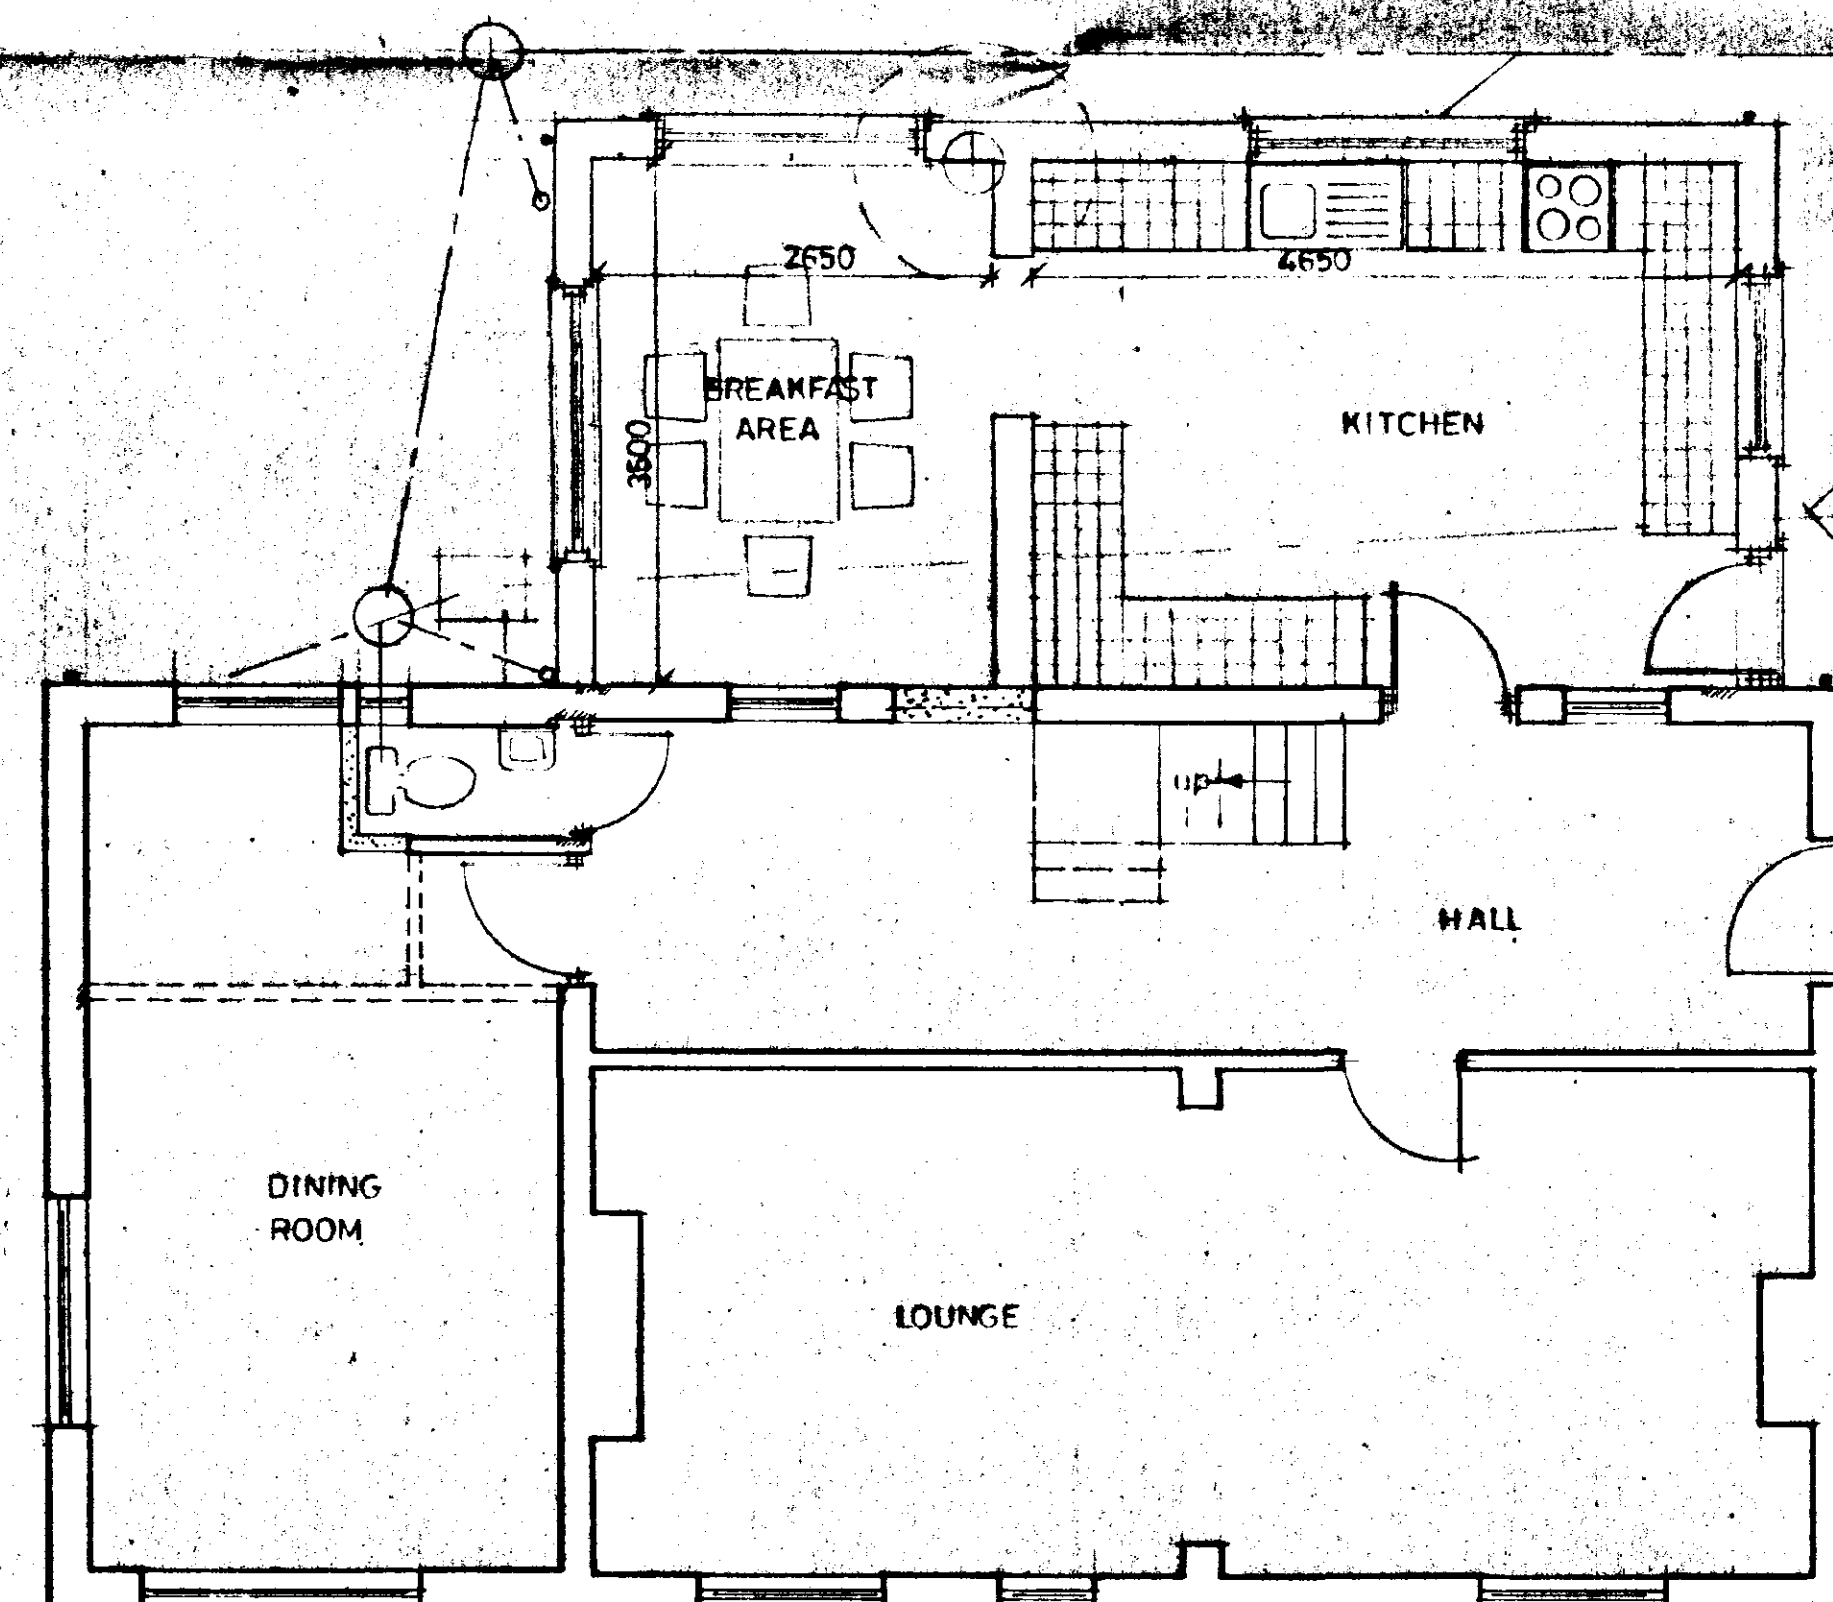


GROUND FLOOR PLAN

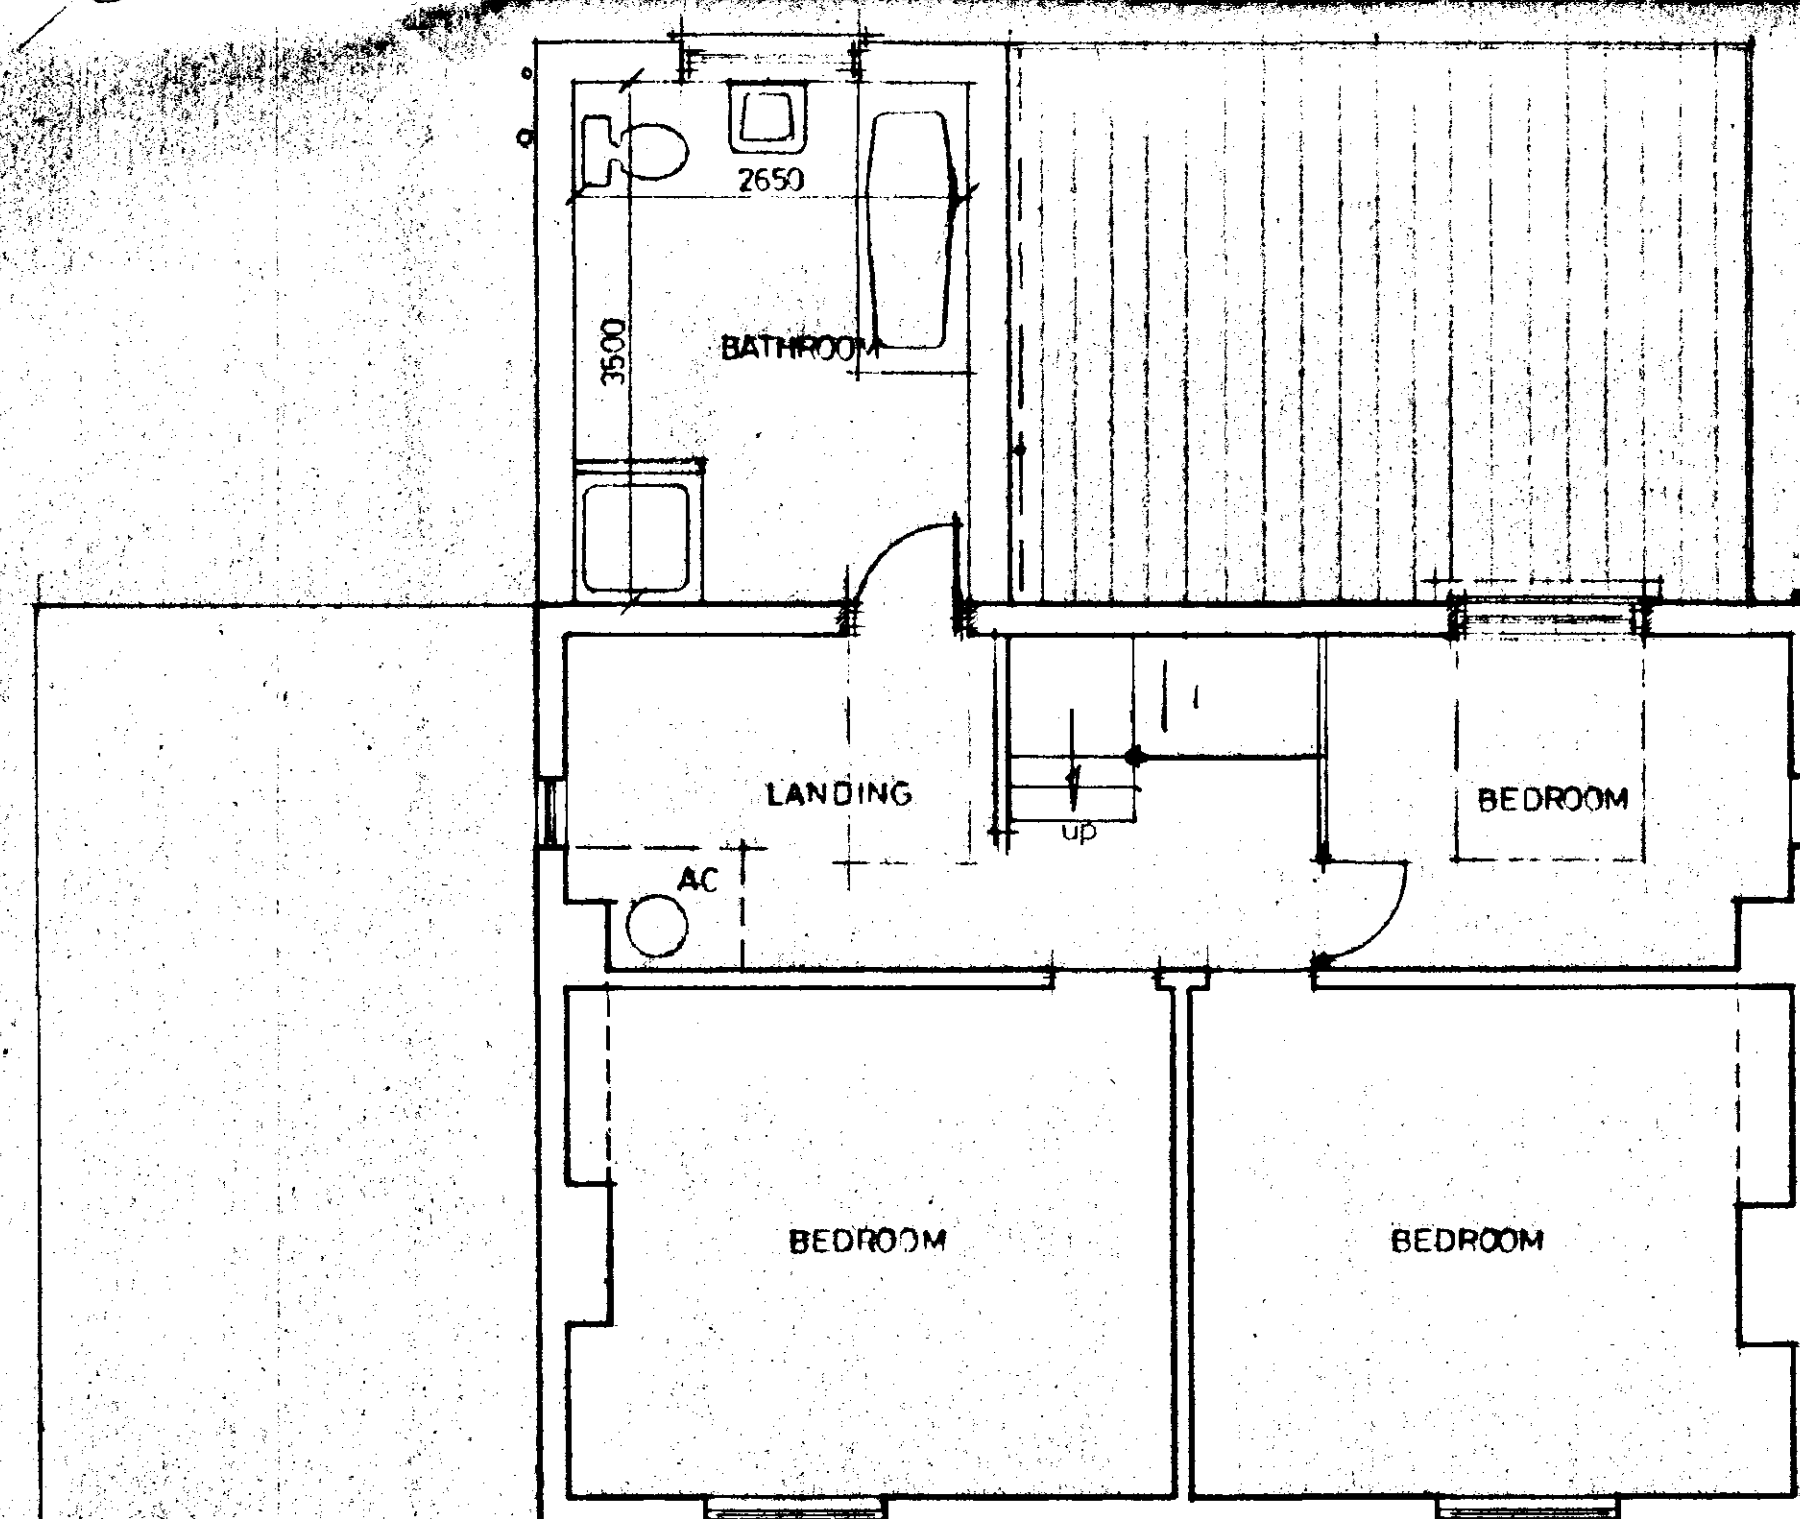

FIRST FLOOR PLAN

DO NOT SCALE FROM THIS DRAWING
This drawing is copyright and may not be altered, traced, photographed or used for any purpose other than that for which it is issued.
The General Contractor is to check all dimensions on site and report discrepancies to the Architect.
All details shown on this drawing including foundations are based upon typical site conditions related to the area. No responsibility can be accepted for abnormal conditions which may be discovered during construction unless reported to the Architect as that design amendments may be considered. Site soil surveys are recommended in respect of foundations to establish specific site conditions before foundation work is undertaken.

PROPOSED

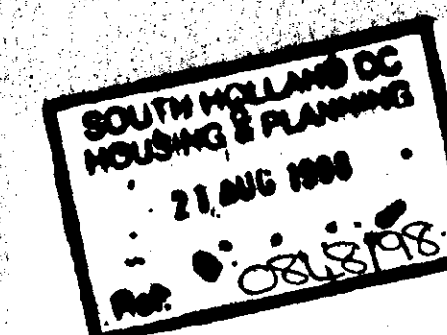

G. R. MERCHANT
LENG AMICE, FIWO,
ARCHITECTURAL, STRUCTURAL
& LAND DRAINAGE CONSULTANT
TEL: HOLBEACH (01406) 490800

PROJECT:
ALTERATIONS & EXTENSION
SUNNYSIDE
LANGHOLE DRIVE
PINCHBECK

CLIENT
DETERMINED
MRS S. KLINCKE
PLAN

SCALES: 1/50 1/100 DATE: AUG 1998

G.R. MERCHANT DRAWING No.: SK.01

REVISIONS: