


The contents of this drawing are strictly confidential and must not in any circumstances be copied, shown, published or otherwise disclosed to anyone, outside JD Carter The Building Services Company without express consent in writing.

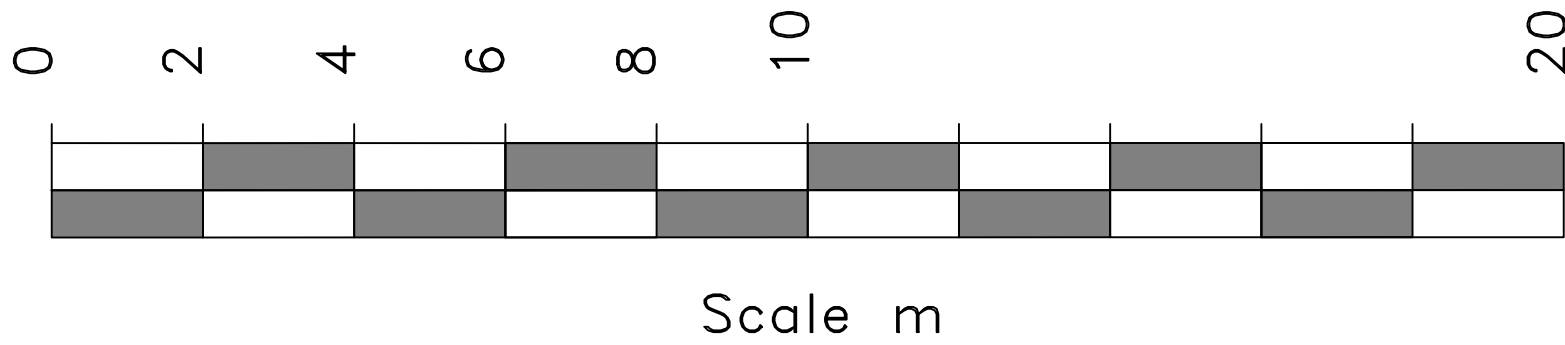


Key:


1. Reopening of former window. New window construction to match that of the existing window to the right on the same elevation externally viewed. Hardwood Timber Window painted white as also detailed on the accompanying drawings.
2. Reopening of former internal / external doorways. Then the opening of remaining wall between the doorways.
3. Removal of added cupboard.
4. Removal of secondary makeshift added staircase & dividing wall.
5. Reopening of original doorway.
6. Removal of added window and then subserviently infilled with reclaimed masonry from site.
7. Removal & demolition of single storey, added link structure.

Blue - New.
Red - Removal.


Proposed Roof Plan

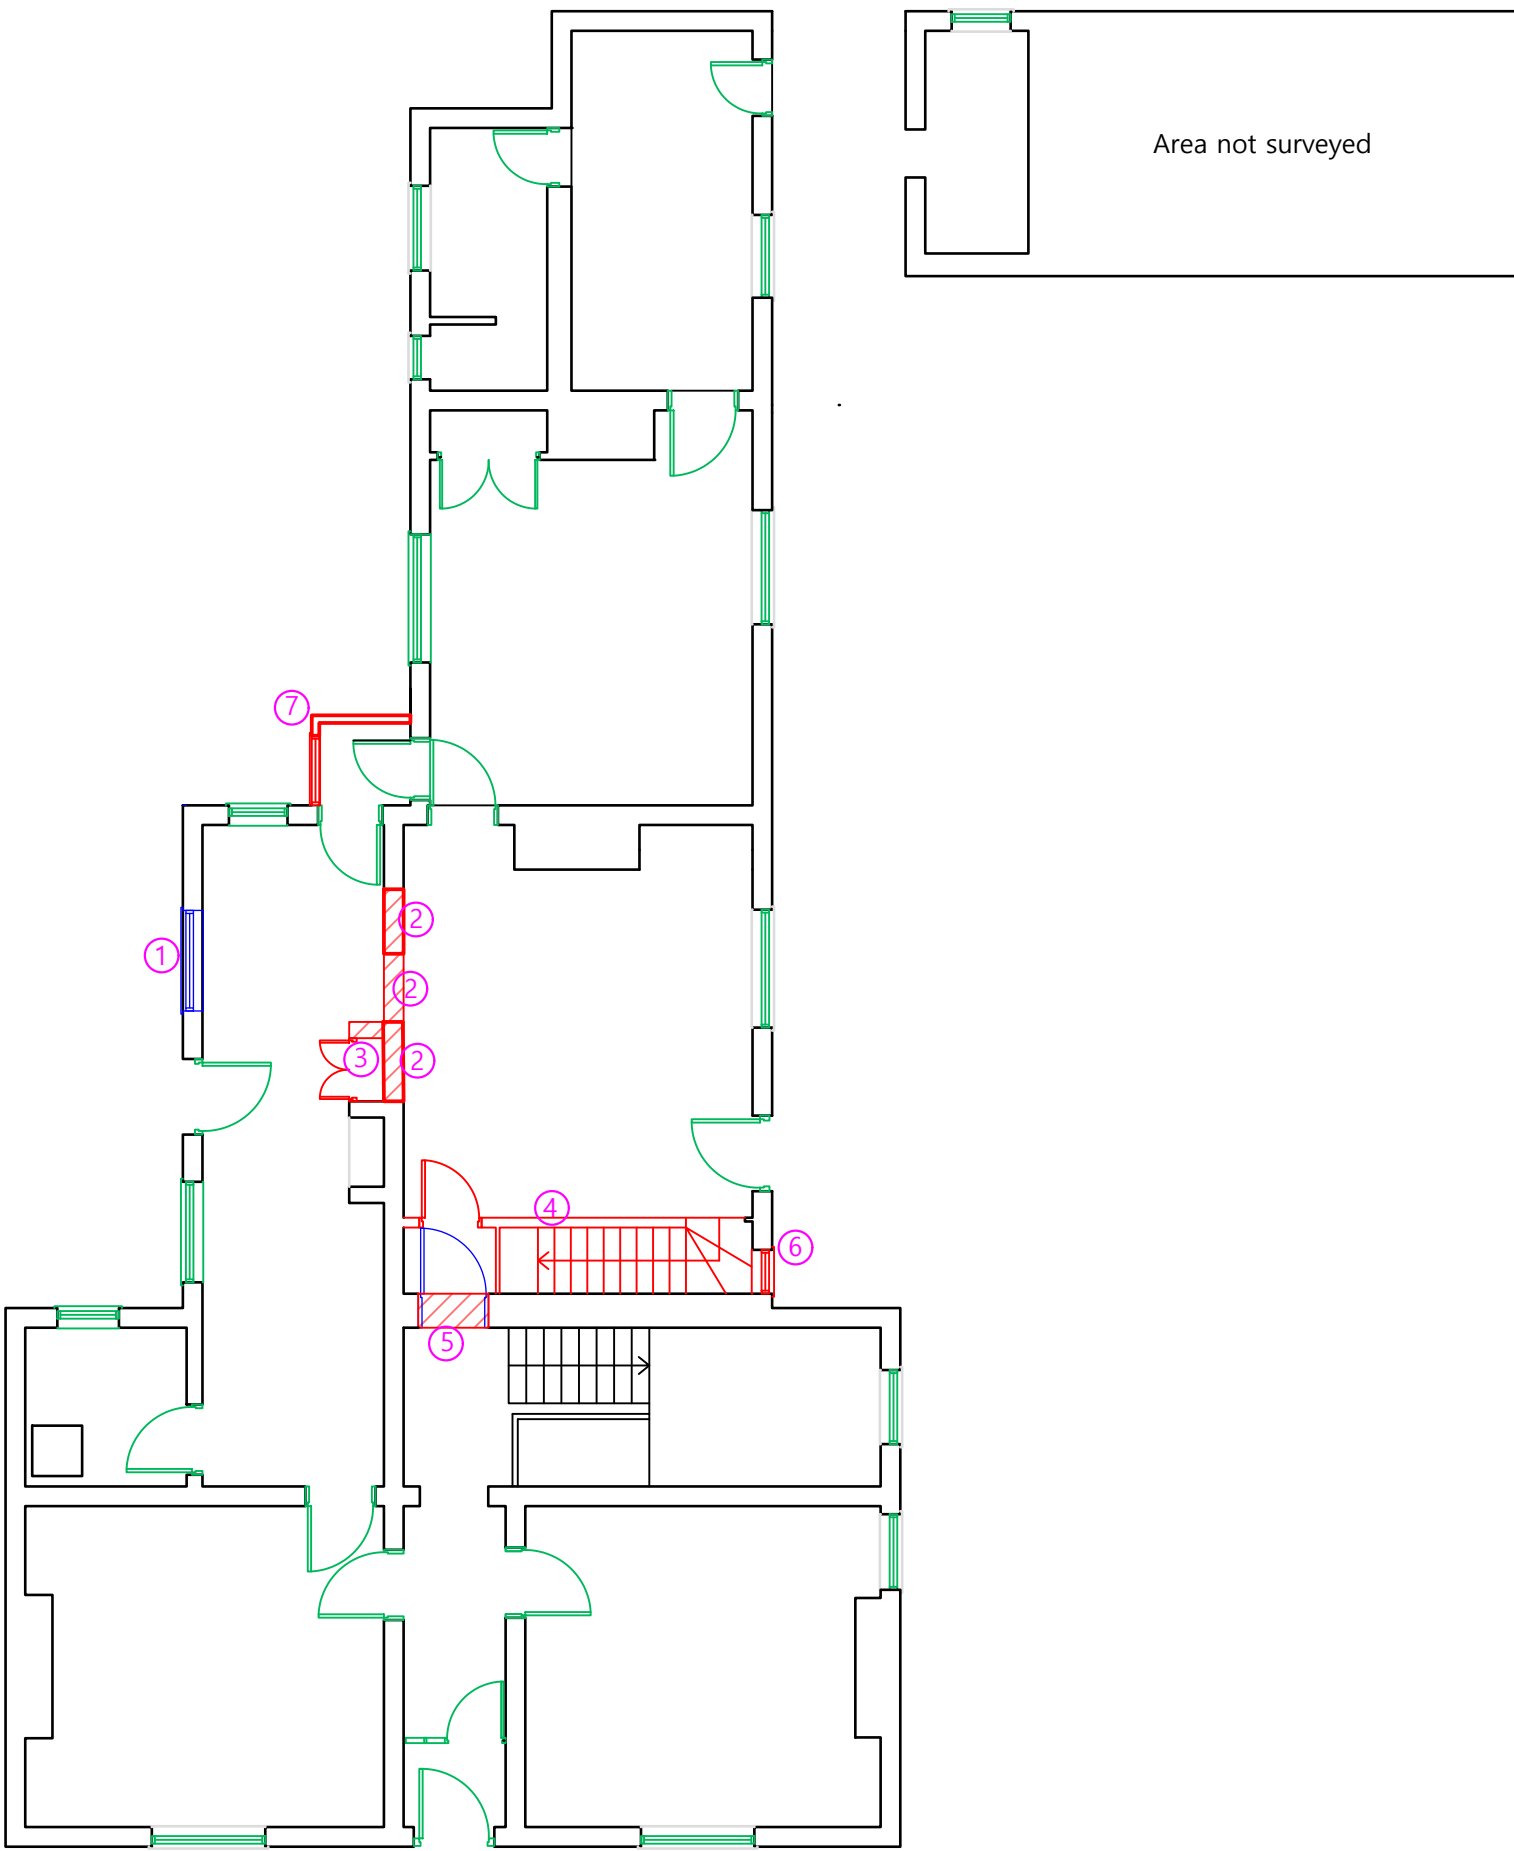

Proposed Ground Floor Plan

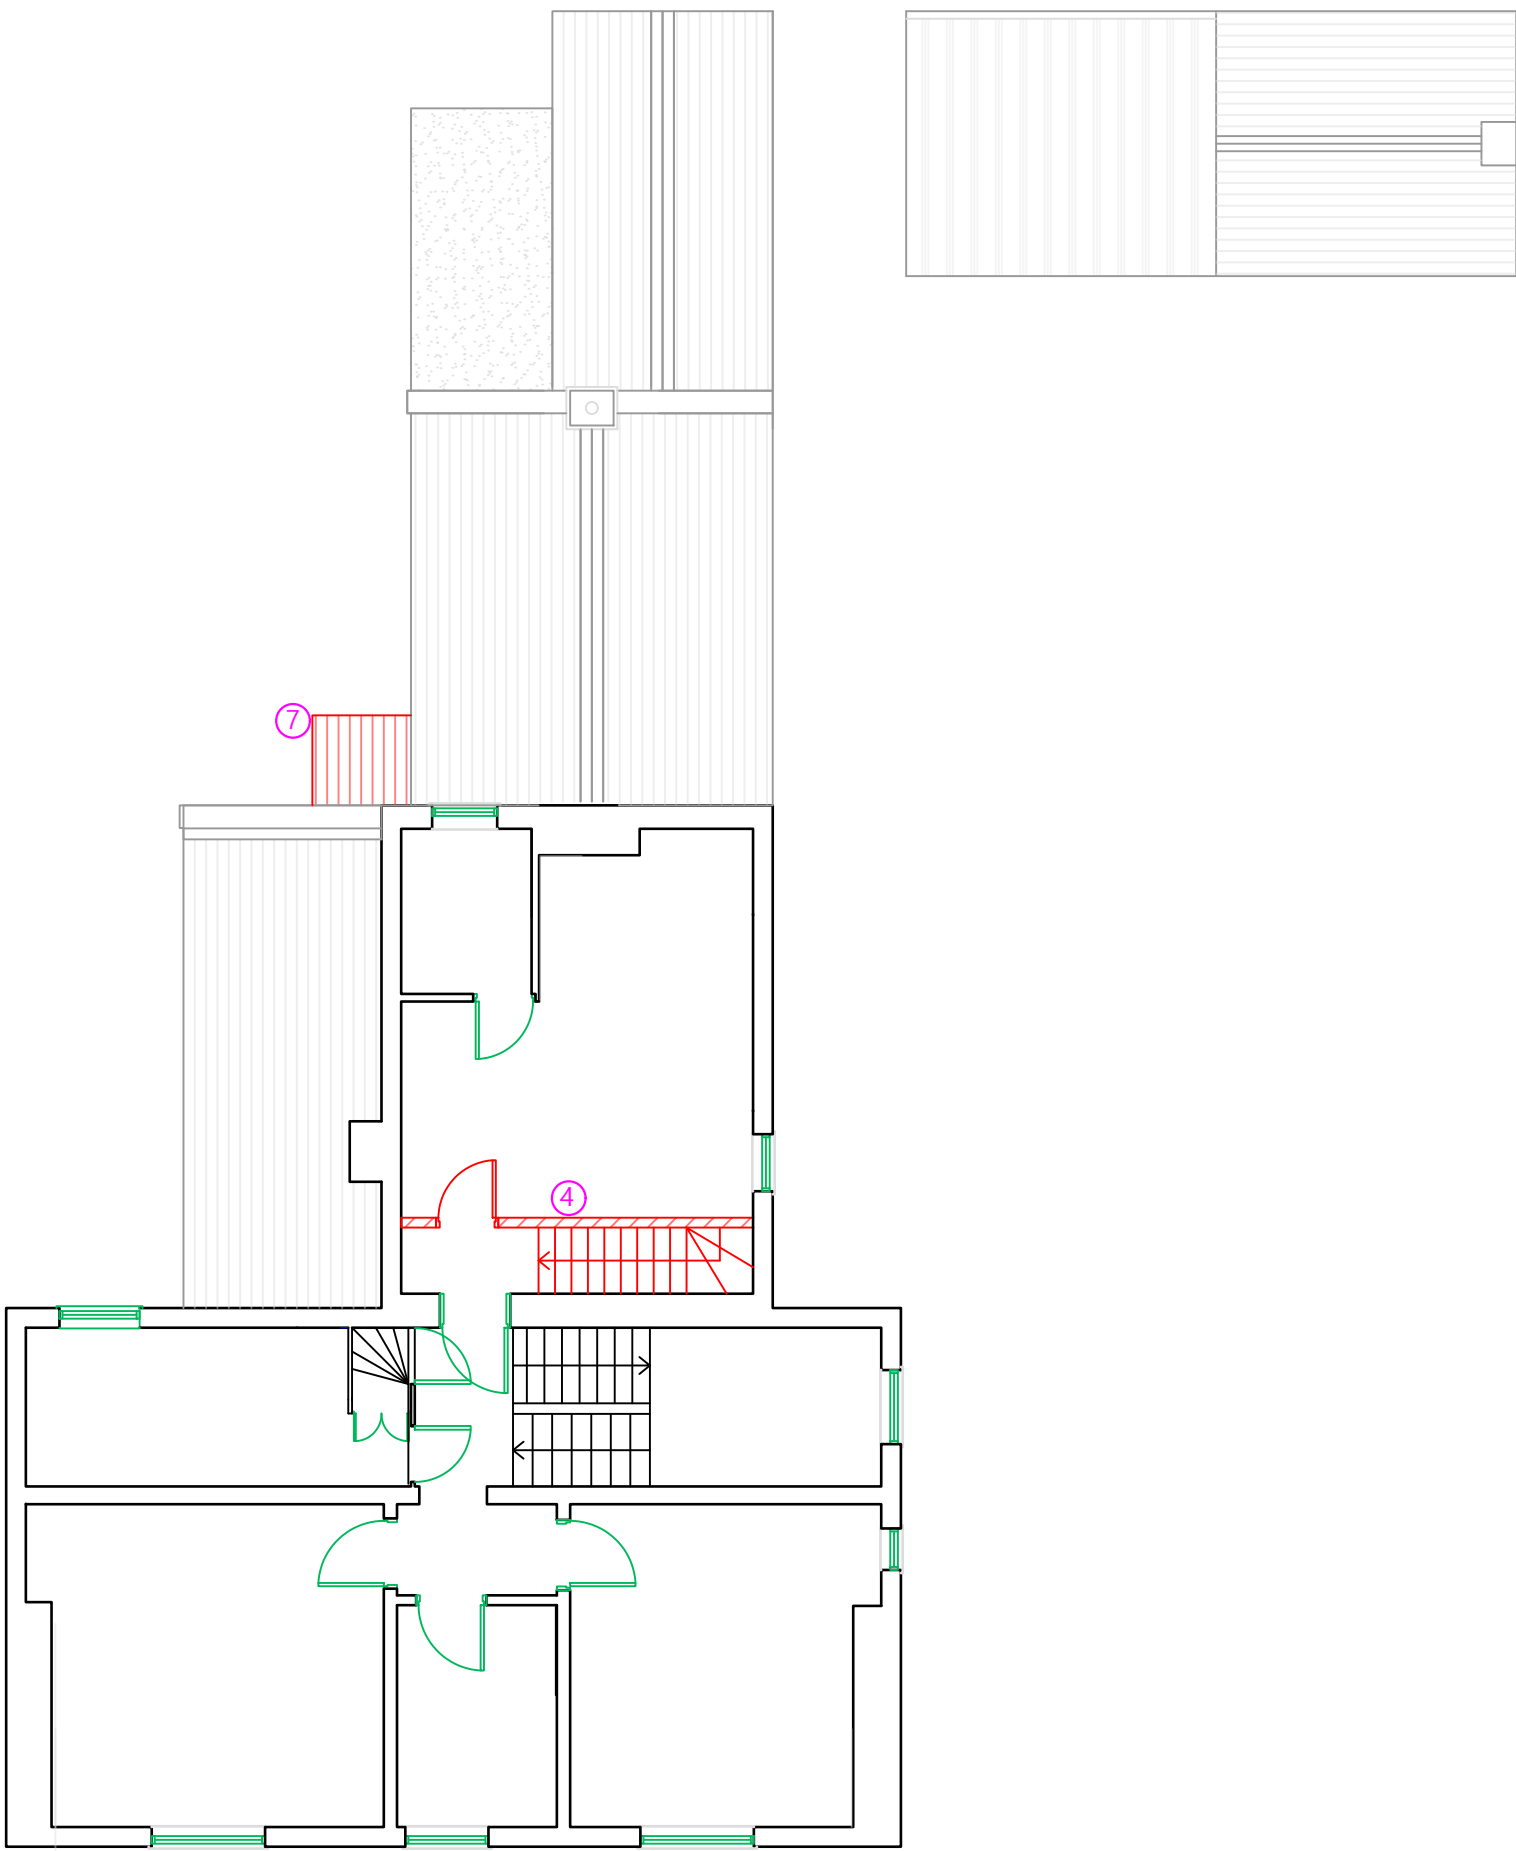

Proposed First Floor Plan

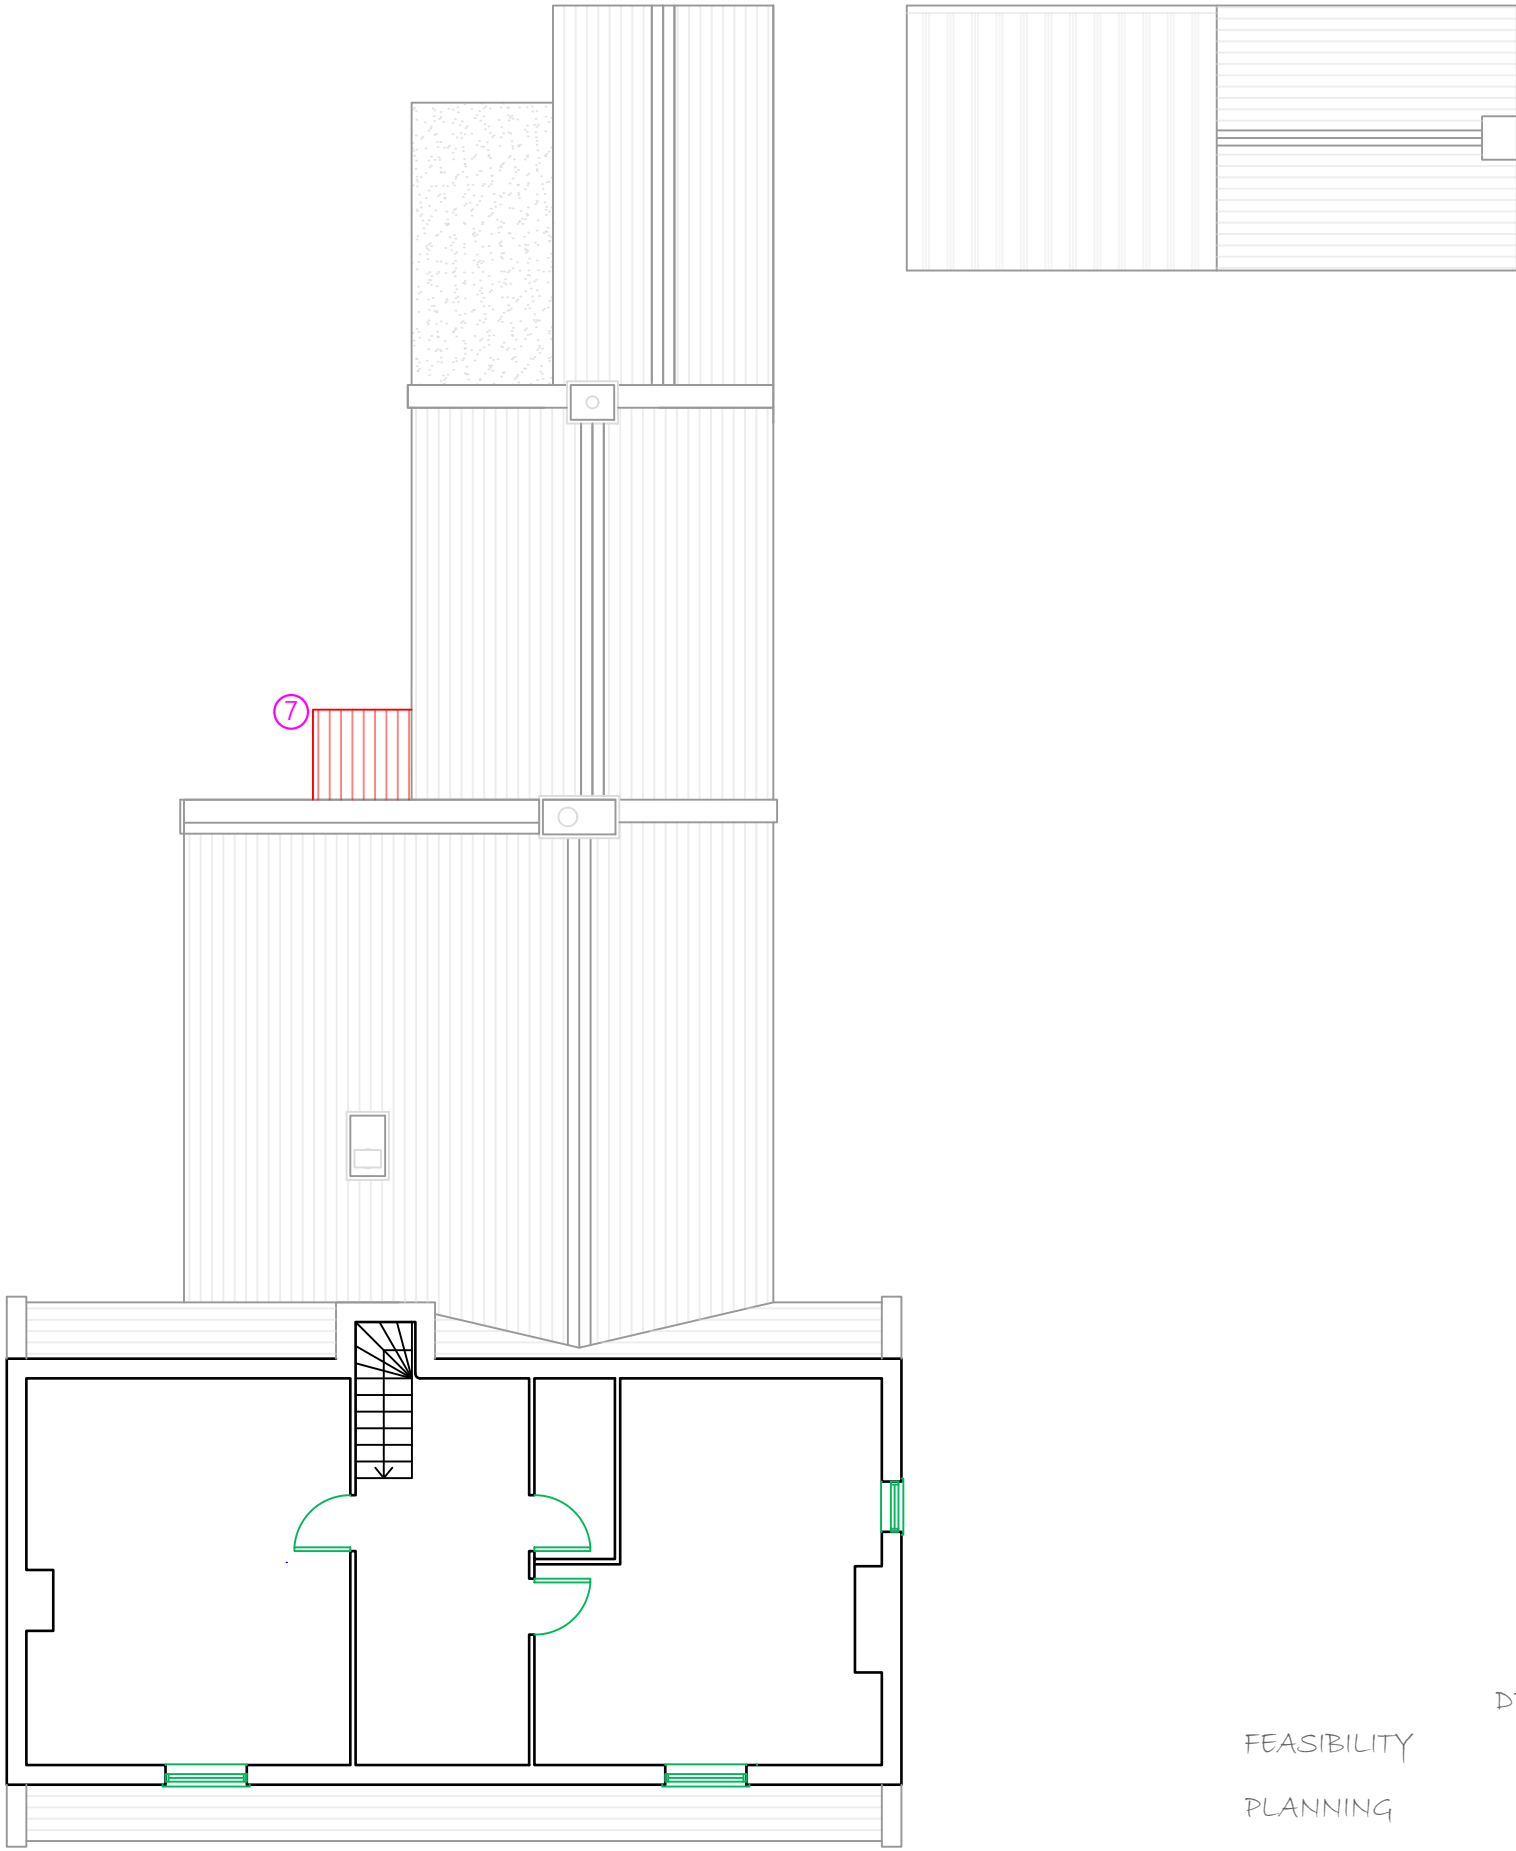

Proposed Second Floor Plan

DRAWING ISSUE

FEASIBILITY ☐

PLANNING ☒

BUILDING REGULATIONS ☐

CONSTRUCTION ☐

General Notes:

This drawing and the information contained herein are indicative and to be used by the Contractor to assess the scope of works relating.

The responsibility for the design, coordination and installation remains with the Contractor

Rev.	Date	Description of Issue	Chkd
XX	XX.XX.XX	XXXX	XX
XX	XX.XX.XX	XXXX	XX
XX	XX.XX.XX	XXXX	XX

Revisions

Issue Purpose:

LBC

Project

Nunnerley House
Alterations

Drawing Title:

Proposed Plans

Drawing No. 240022.06 Rev. 0

Drawn By: JC Checked By: JC

Scales: 1:100 @A1 Date: 28.12.24



SOUTHVIEW BARN
BUNGALOW FARM
WERRINGTON BRIDGE RD
PETERBOROUGH
PE6 7PP

T: 01733 810668
F: 01733 810956
M: 07740 946642