



0869-09

■ Quantity Surveying		■ Architecture	
■ Project Management		■ Planning Supervision	


PROJECT Proposed Car Showroom and Workshop (Units 11-13) Plot 4, The Buisiness Park Warden Tree Lane Pinchbeck	
CLIENT John Rylatt & Son Ltd	
TITLE Existing Site Location Plan	
SCALE 1:1250 @ A4	DATE March 08
DRAWN BY JI	CHECKED BY DCQ
PROJECT NO. 300/1840 - 07	

The Old Bank House, Warden, Lincolnshire, PE20 1PL Tel: 01205 724016 Fax: 01205 723631 E: kimb@kimb.co.uk	
--	--


MOT / SERVICE HEADERBOX CORE STANDARD

SHDC
Planning & Development
- 3 NOV 2009
Ref: 0869-09

SIGN A - FRONT ELEVATION - 1:20

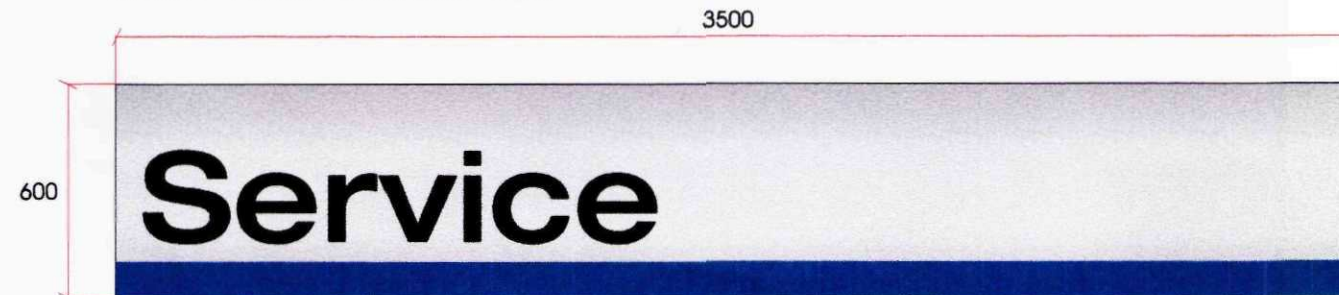


SIGN B - FRONT ELEVATION - 1:20

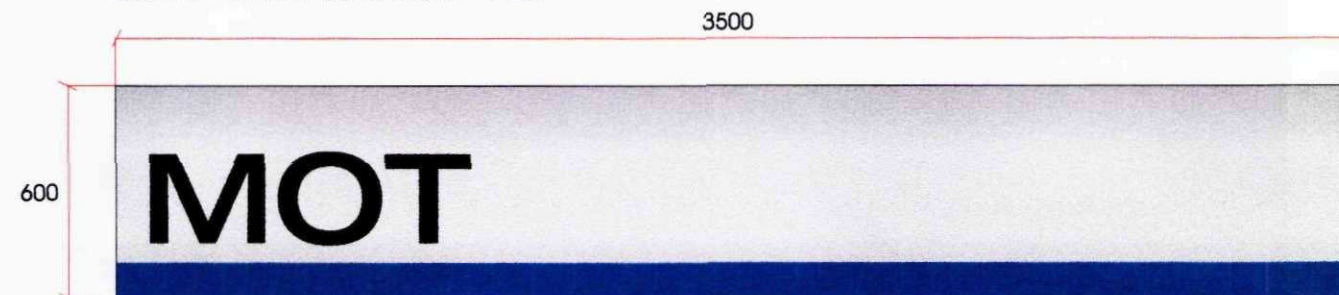

SECTION
THROUGH - 1:20



ENLARGED SECTION THROUGH
HEADER BOX

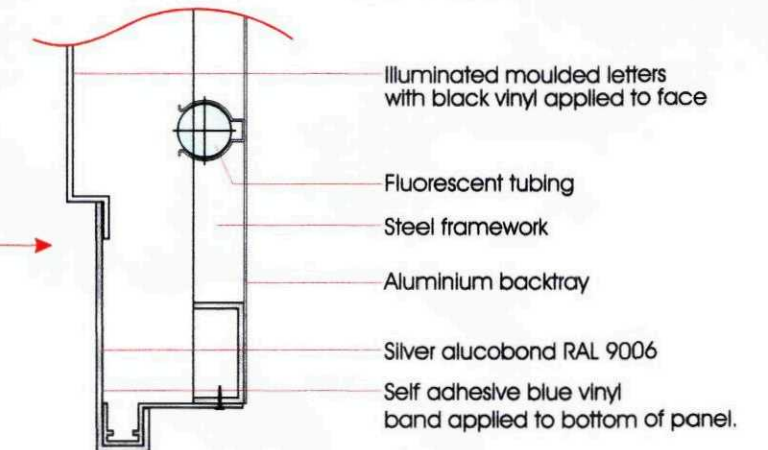

SIGNS A & B


Install 2 off new wall mounted internally illuminated header boxes, 1 to read Service and 1 to read MOT.
O/A size of sign 3500mm x 600mm
O/A weight of sign 45.5kg
O/A height of text 250mm
Depth of sign 78mm
HTUS below 4.2 metres

CONSTRUCTION

The sign is constructed from a 3mm alucobond face panel sprayed silver grey (RAL 9006) with folded returns. The face panel is attached to a 50mm x 25mm x 2.5mm steel "U" section internal framework which is fixed to a 2mm aluminium backtray. The face panels are aperture cut to accept 3mm white acrylic moulded text with 3M matt black vinyl applied to the face of the text. The strip at the base of the panel is applied in blue self adhesive vinyl.


ILLUMINATION

The sign is internally illuminated by fluorescent tubing.
TOTAL ELECTRICAL LOADING: - 3 amps.

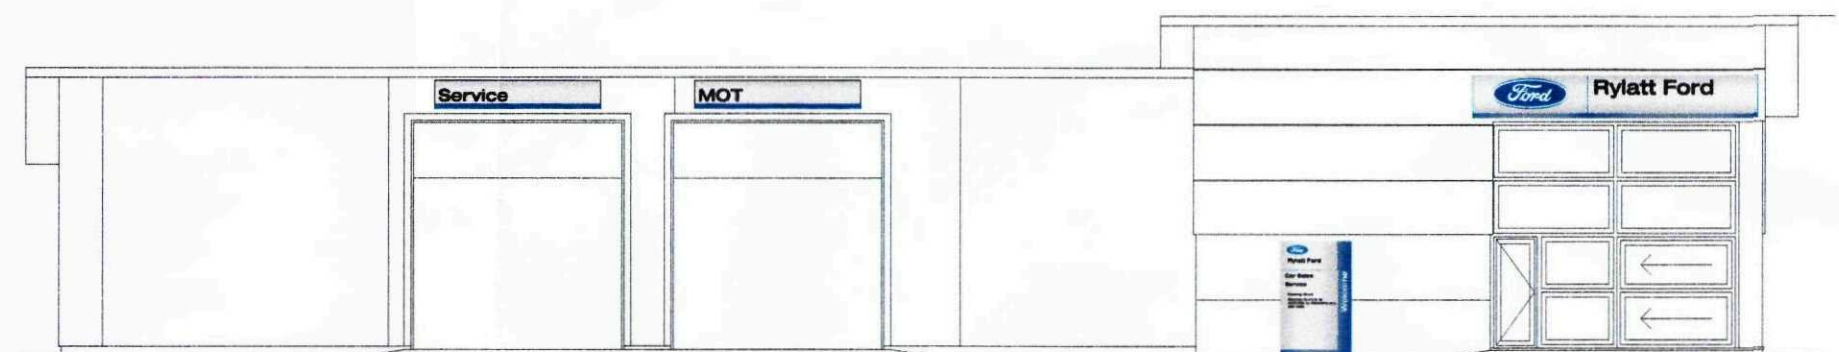

FRONT ELEVATION scale 1:150


 asg (warwick) ltd oak tree road A46 eastern bypass billesley, coventry CV3 2UL t: 02475 608200 f: 02475 608201 enquiries@asg.co.uk asg.co.uk	SCALE APPLIES TO AN ORIGINAL ON A3 TEMPLATE ONLY	CLIENT  FORD MOTOR COMPANY	Job Number 802594	Draughtsman AB	Date 2/11/09	Revision A	Amendments
	Dwg. No. FOR / 802594	SITE Rylatt Ford, Elsom's Way, Pinchbeck, Spalding, Linc	SRF Number 53869	Dealer Code 74440 AH	Scale As shown@A3	© THIS DRAWING IS COPYRIGHT, AND IS THE PROPERTY OF ASG AND IS TO BE USED BETWEEN THEMSELVES AND THE CLIENT.	

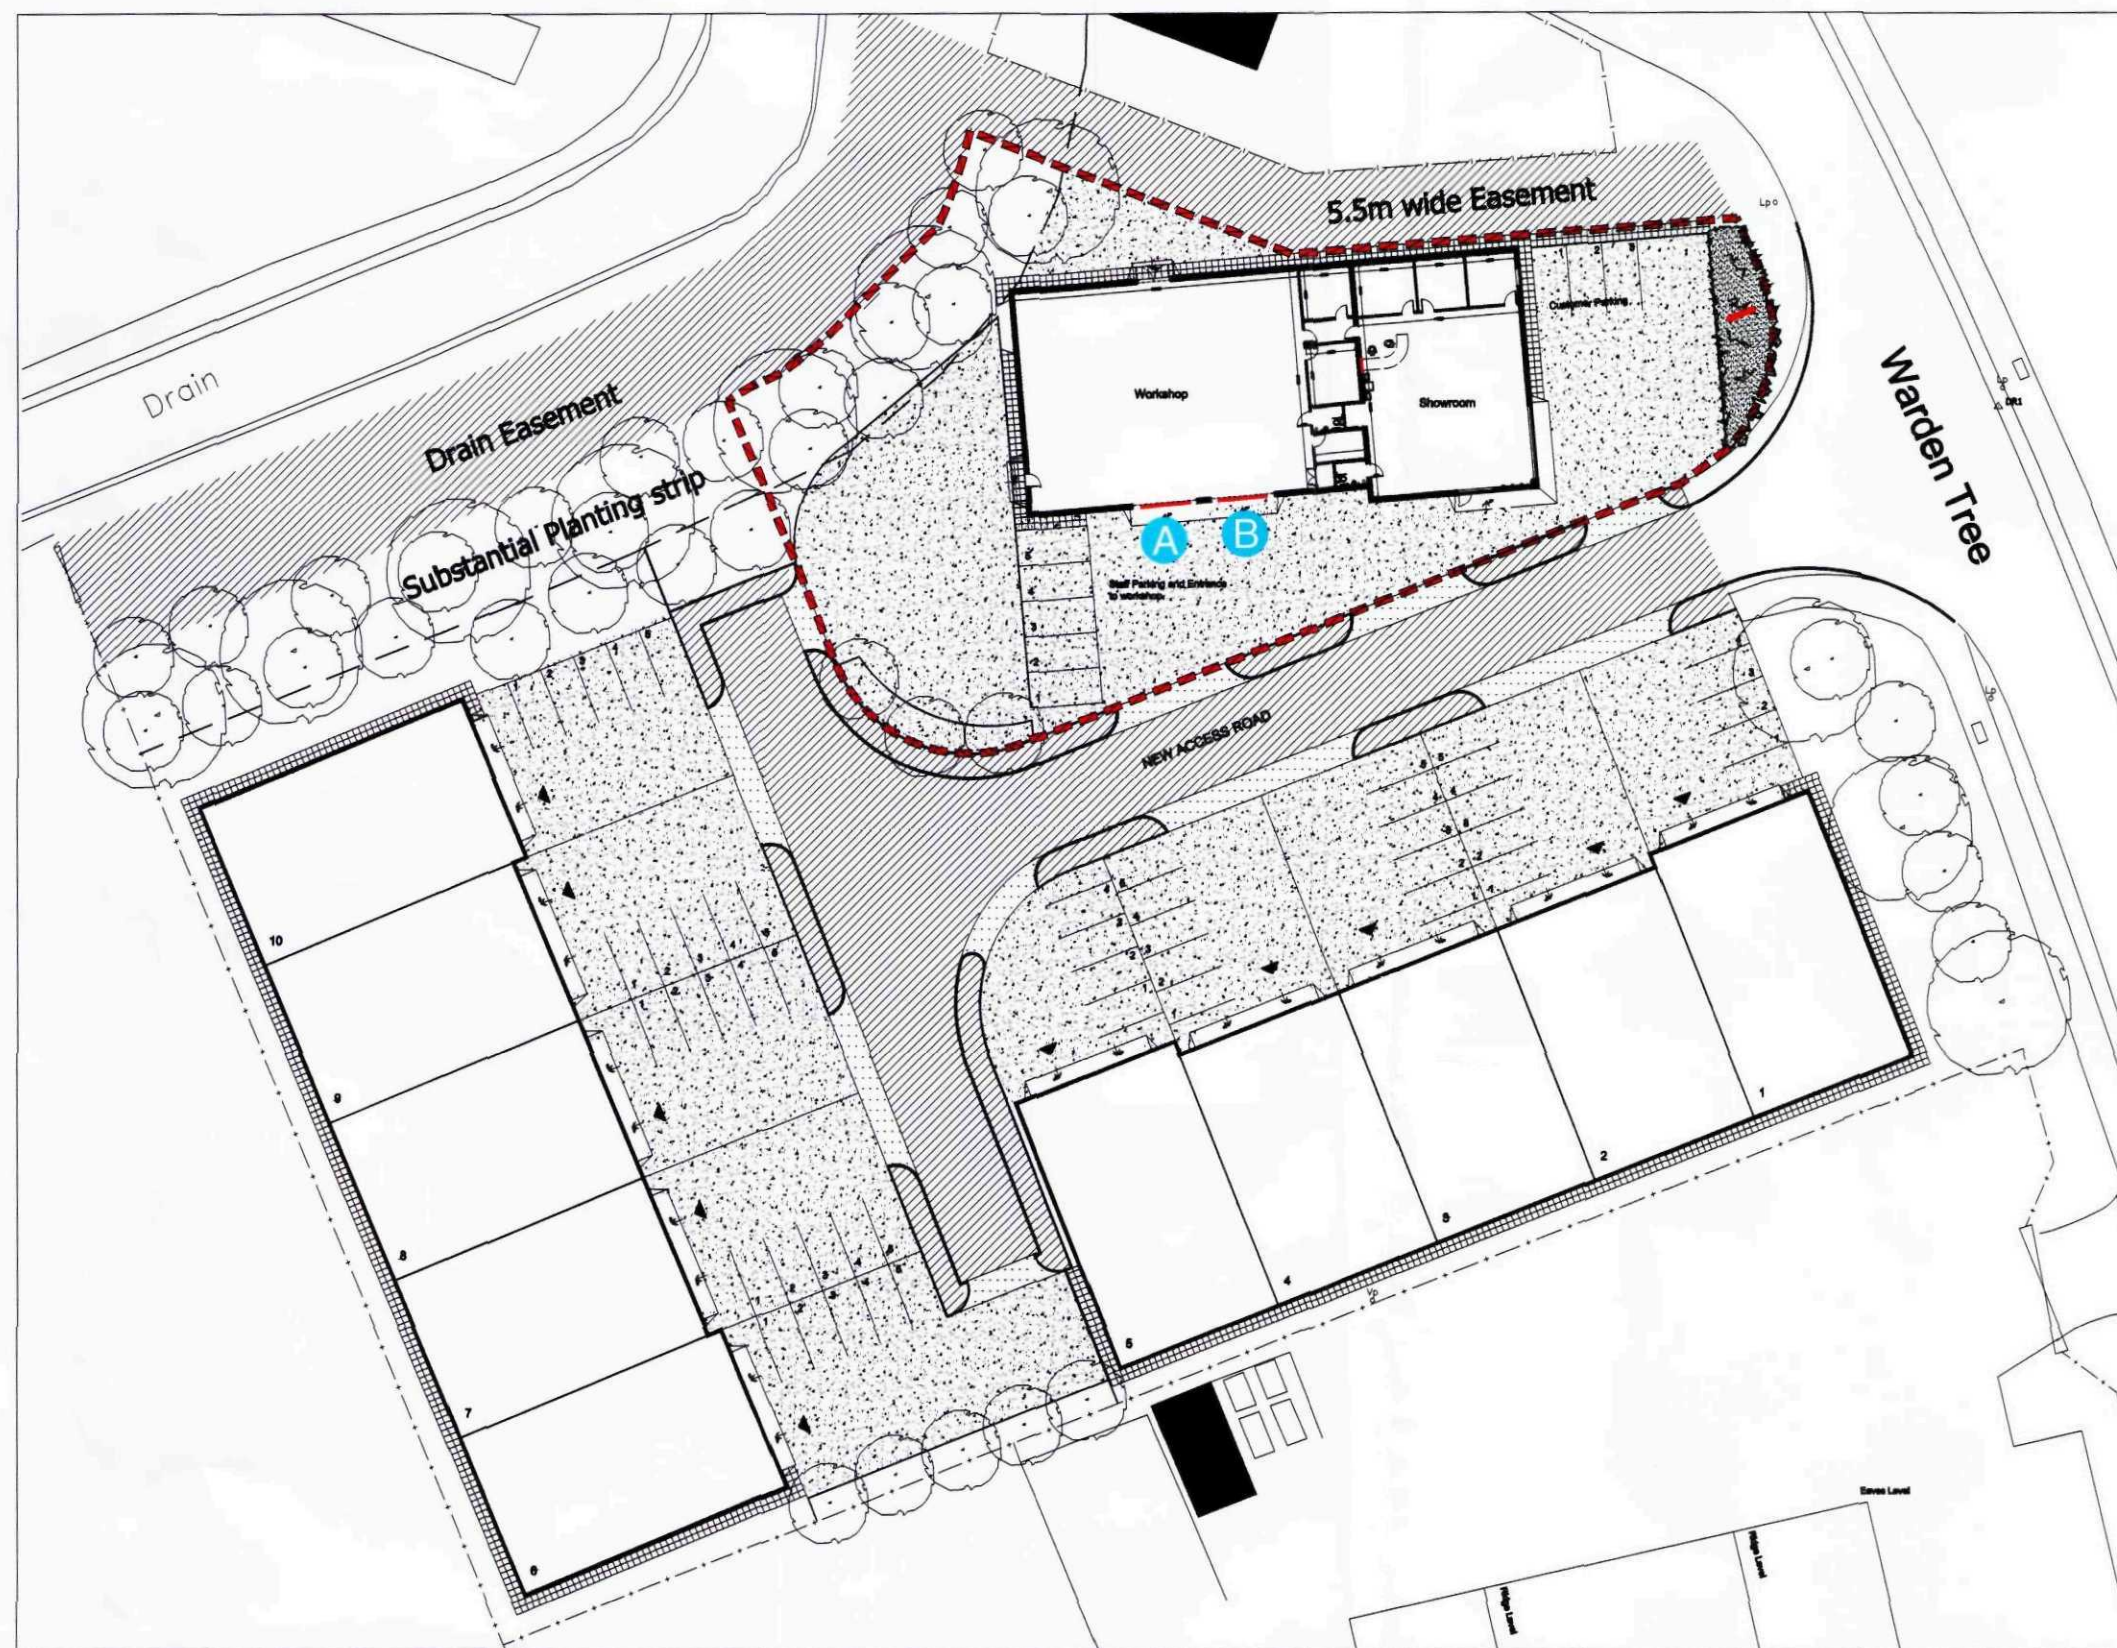

SITE PLAN scale 1:500

SIGN BREAKDOWN

- A - CORE STANDARD
Install 1 off new 3500x600mm Service header box.
- B - CORE STANDARD
Install 1 off new 3500x600mm MOT header box.
- C - CORE STANDARD
Install 1 off new suspended small information sign, internally located.

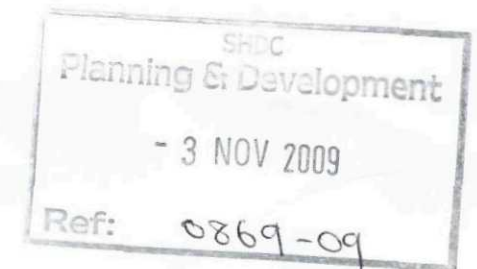

NOTE
BACKGROUNDS: - Removal of existing signs may expose a sub-fascia in poor condition. The new signs may not cover entirely the exposed background; it is down to the dealer to make good the building (unless blank panels have been allowed for in the quotation) either prior to or after the new signage installation.

ILLUMINATION TO THE SIGNS: - It is the dealer's responsibility to ensure that there is an adequate power supply to all illuminated signs whether wall mounted or free standing.

-External Wall signs require an electrical feed placed directly out of the where the sign is going to be situated. The feed will need to run through building to the exterior and have an inline Fused Spur.

-External Free standing signs require an electrical feed placed directly out of the ground where the sign is being installed. The electrical supply needs to be above ground level and should be an Armoured Cabled suitably terminated with either an armoured gland or Junction Box. Floodlights will require a suitable electrical supply such as 3 core flexible cable.

Should this not be in place at the time installation, the tail of the electrical cable will be left out by the crew. It will be your responsibility to get others to connect the signs at a later date.

NOTE
Proposed views are only for indicative purposes only.

asg enquiries@asg.co.uk asg.co.uk	asg (warwick) ltd oak tree road A46 eastern bypass billesley, coventry CV3 2JL t. 02476 608200 f. 02476 608251	SCALE APPLIES TO AN ORIGINAL ON A3 TEMPLATE ONLY	CLIENT Ford FORD MOTOR COMPANY	Job Number 802594	Draughtsman AB	Date 2/11/09	Revision A	Amendments	
		Dwg. No. FOR / 802594	SITE Rylatt Ford, Elsoms Way, Pinchbeck, Spalding, Linc	SRF Number 53869	Dealer Code 74440 AH	Scale 1:500@A3	© THIS DRAWING IS COPYRIGHT, AND IS THE PROPERTY OF ASG AND IS TO BE USED BETWEEN THEMSELVES AND THE CLIENT.		