




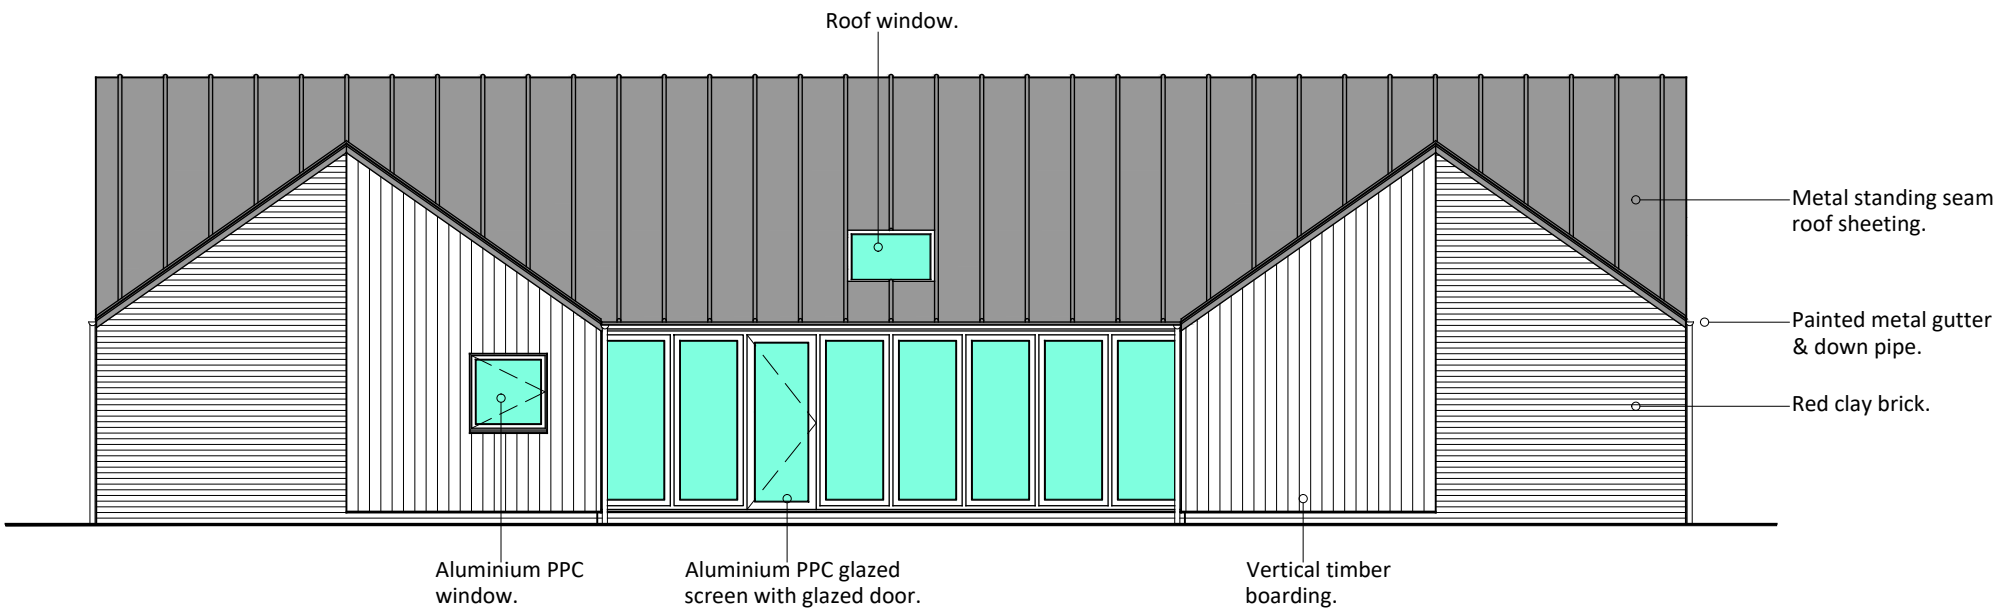


NORTH ELEVATION

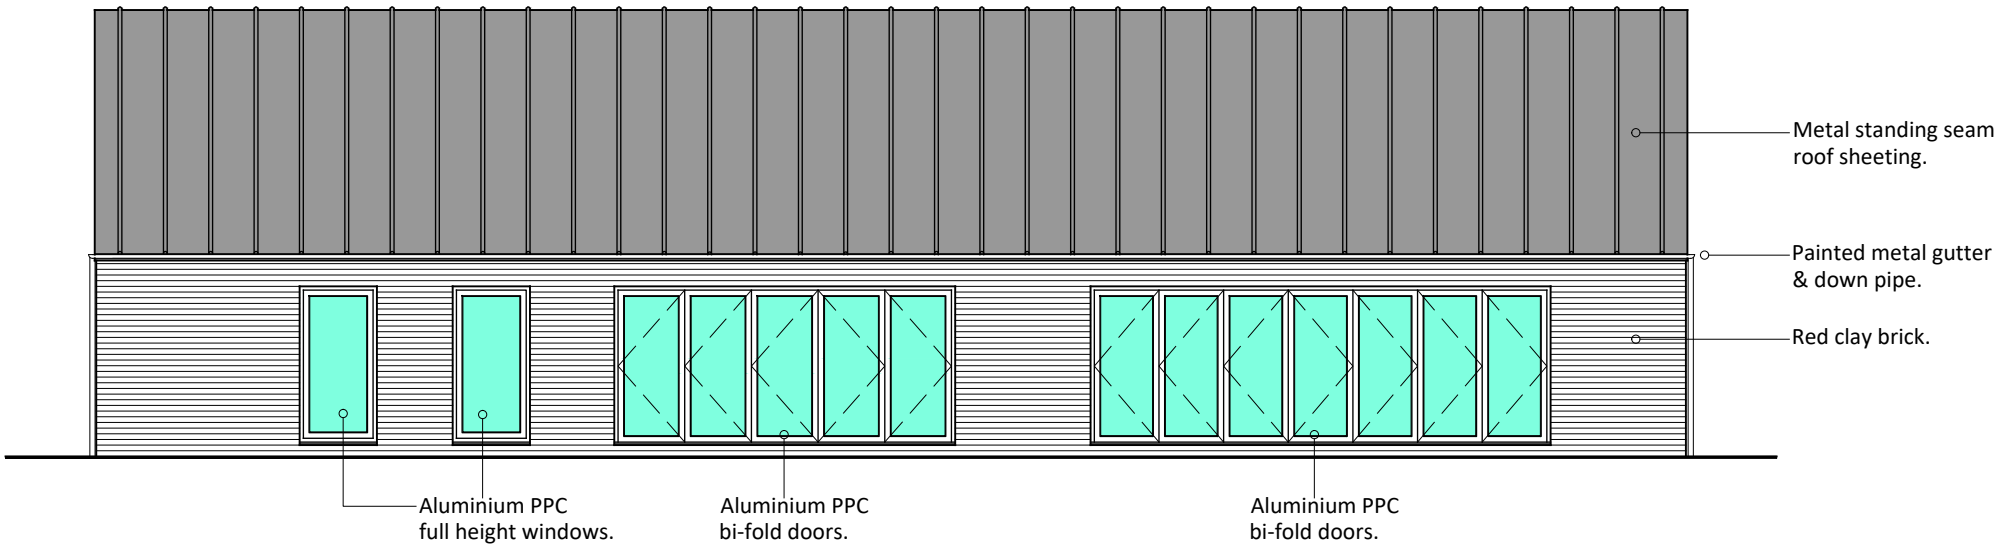


SOUTH ELEVATION

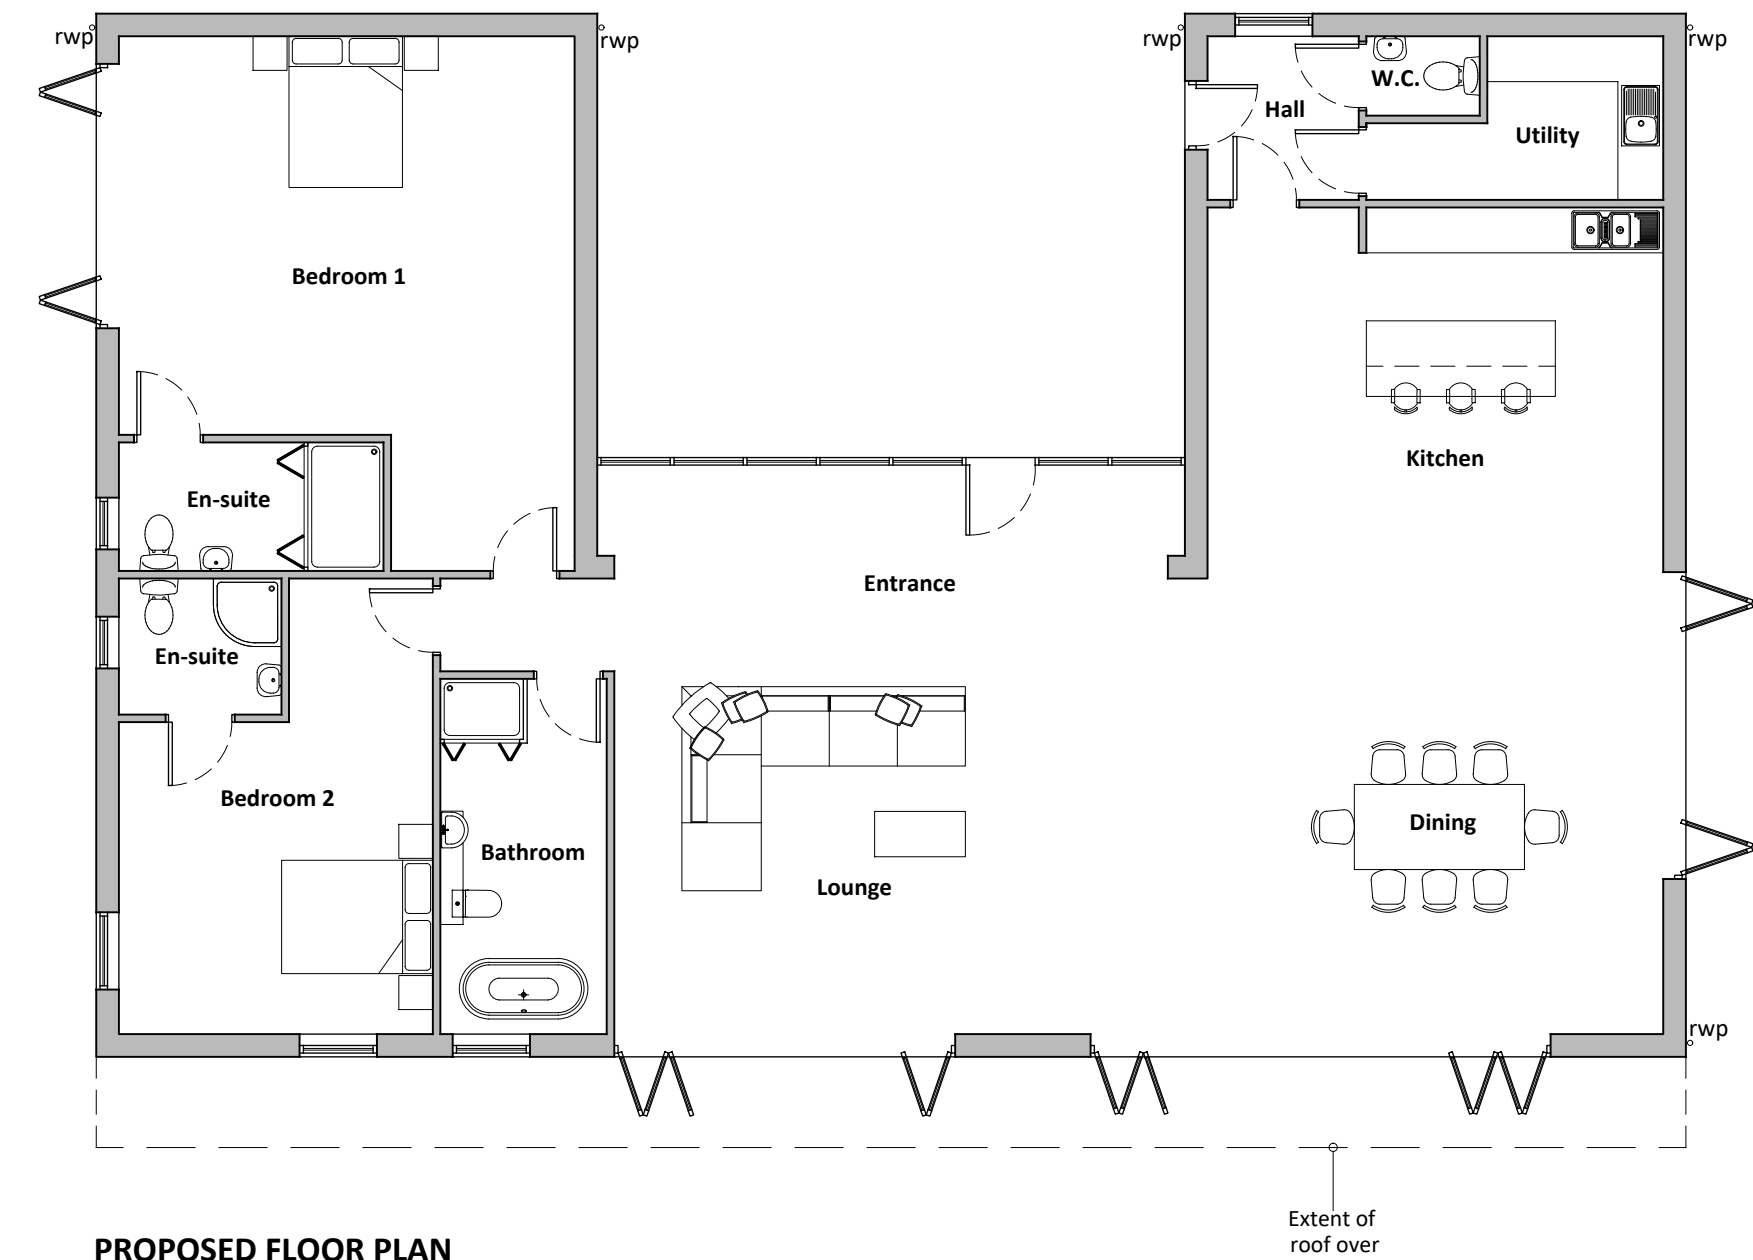


PROPOSED FLOOR PLAN

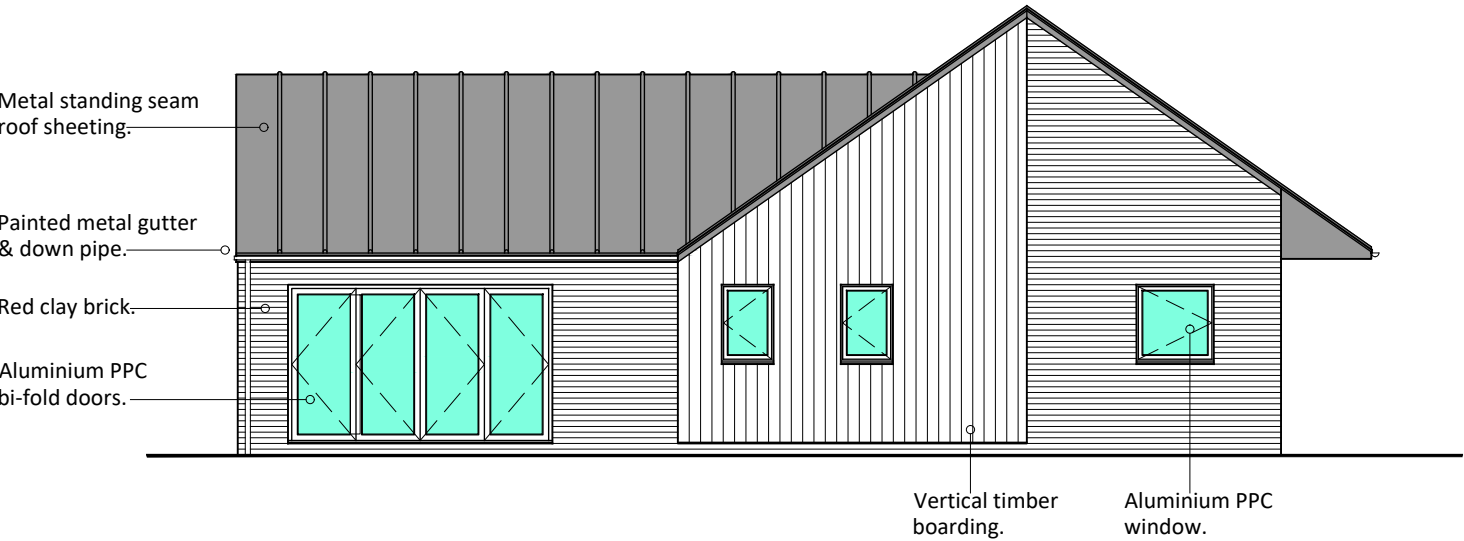


EAST ELEVATION

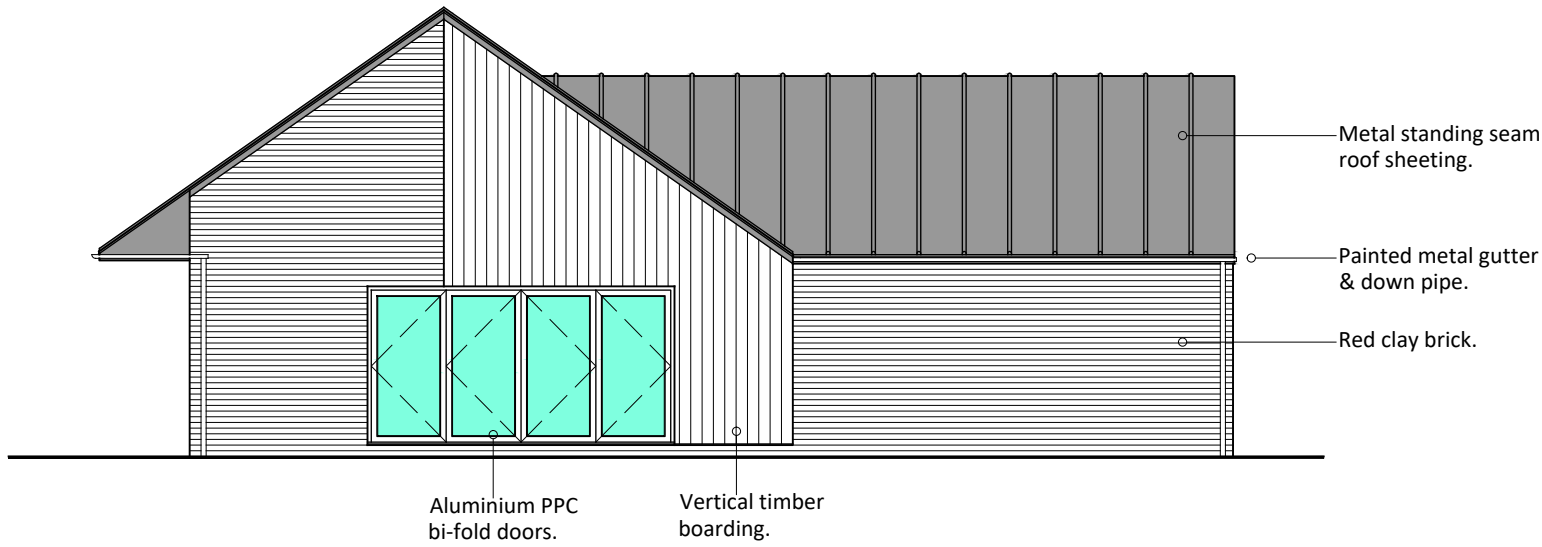

WEST ELEVATION

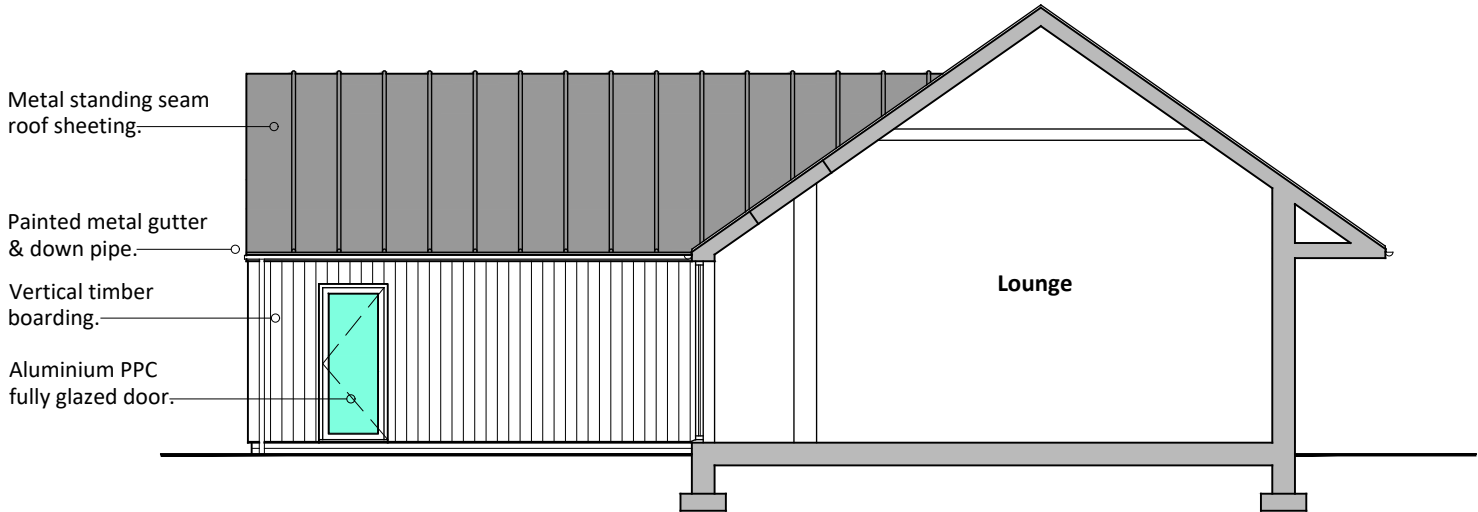

EAST ELEVATION/ SECTION THROUGH LOUNGE

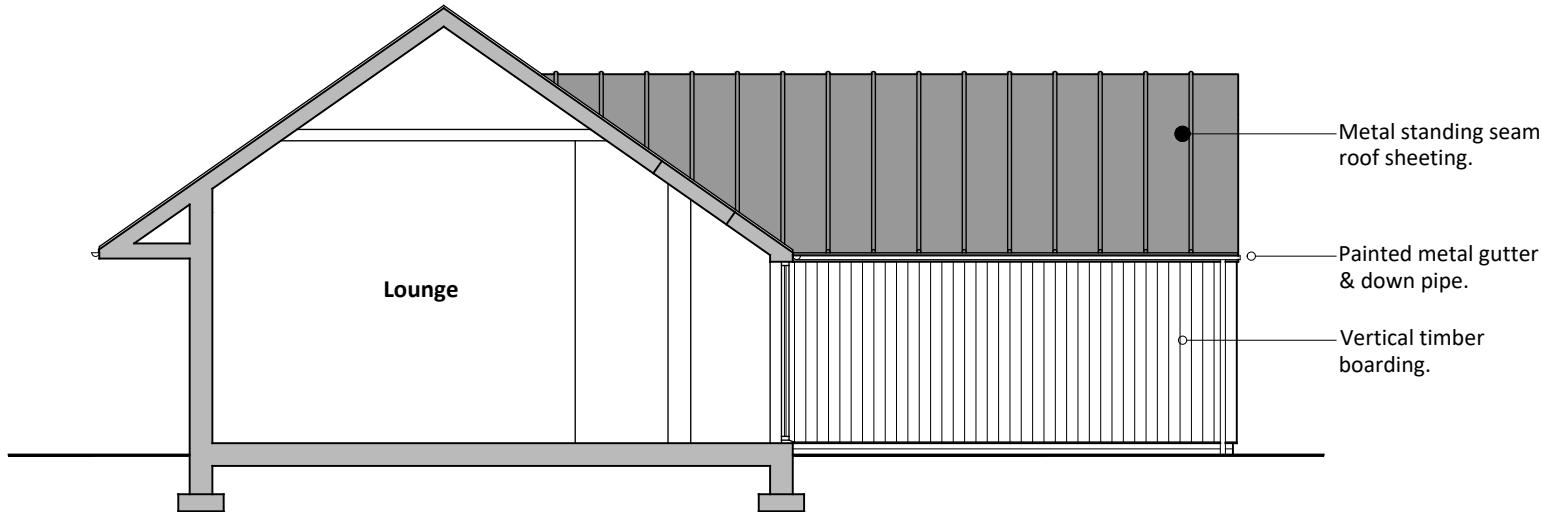

WEST ELEVATION/ SECTION THROUGH LOUNGE

Notes

Copyright
© Robert Doughty Consultancy Limited.
All rights described in the Copyright, Designs and Patents Act 1988 have been asserted.

Dimensions
Use figured dimensions only. All dimensions should be checked against on site conditions and any discrepancies should be brought to the attention of Robert Doughty Consultancy Limited.

CDM 2015
As part of our designer duties under the Construction (Design & Management) Regulations 2015, we have minimised the risks as far as reasonably practicable whilst carrying out our normal design process. Any items that would require additional identification or explanation of risks remaining are detailed on this drawing and/or in the accompanying risk register. However, we deem the design and construction described on this drawing is not past the realms of capability for a competent Principal Contractor using traditional methods of construction.

Rev	Description	Date
-	-	-
rdc Robert Doughty Consultancy		
32 High Street, Helpringham Sleaford, Lincolnshire, NG34 0RA Tel: 01529 421646 Email: admin@rdc-landplan.co.uk Web: www.rdc-landplan.co.uk		
Client Anglia UK Ltd		
Project Vehicle storage & managers accommodation replan Mill Green Road, Pinchbeck		
Drawing Proposed Dwelling - Plan & Elevations		
Scale @ A2 1: 100		Date 07/09/20
Drawn By MG		Checked By PSS
Job Number 823-21	Status MG	Purpose of Issue Planning
Drawing No. 823-22_PL_GA01		Rev -