


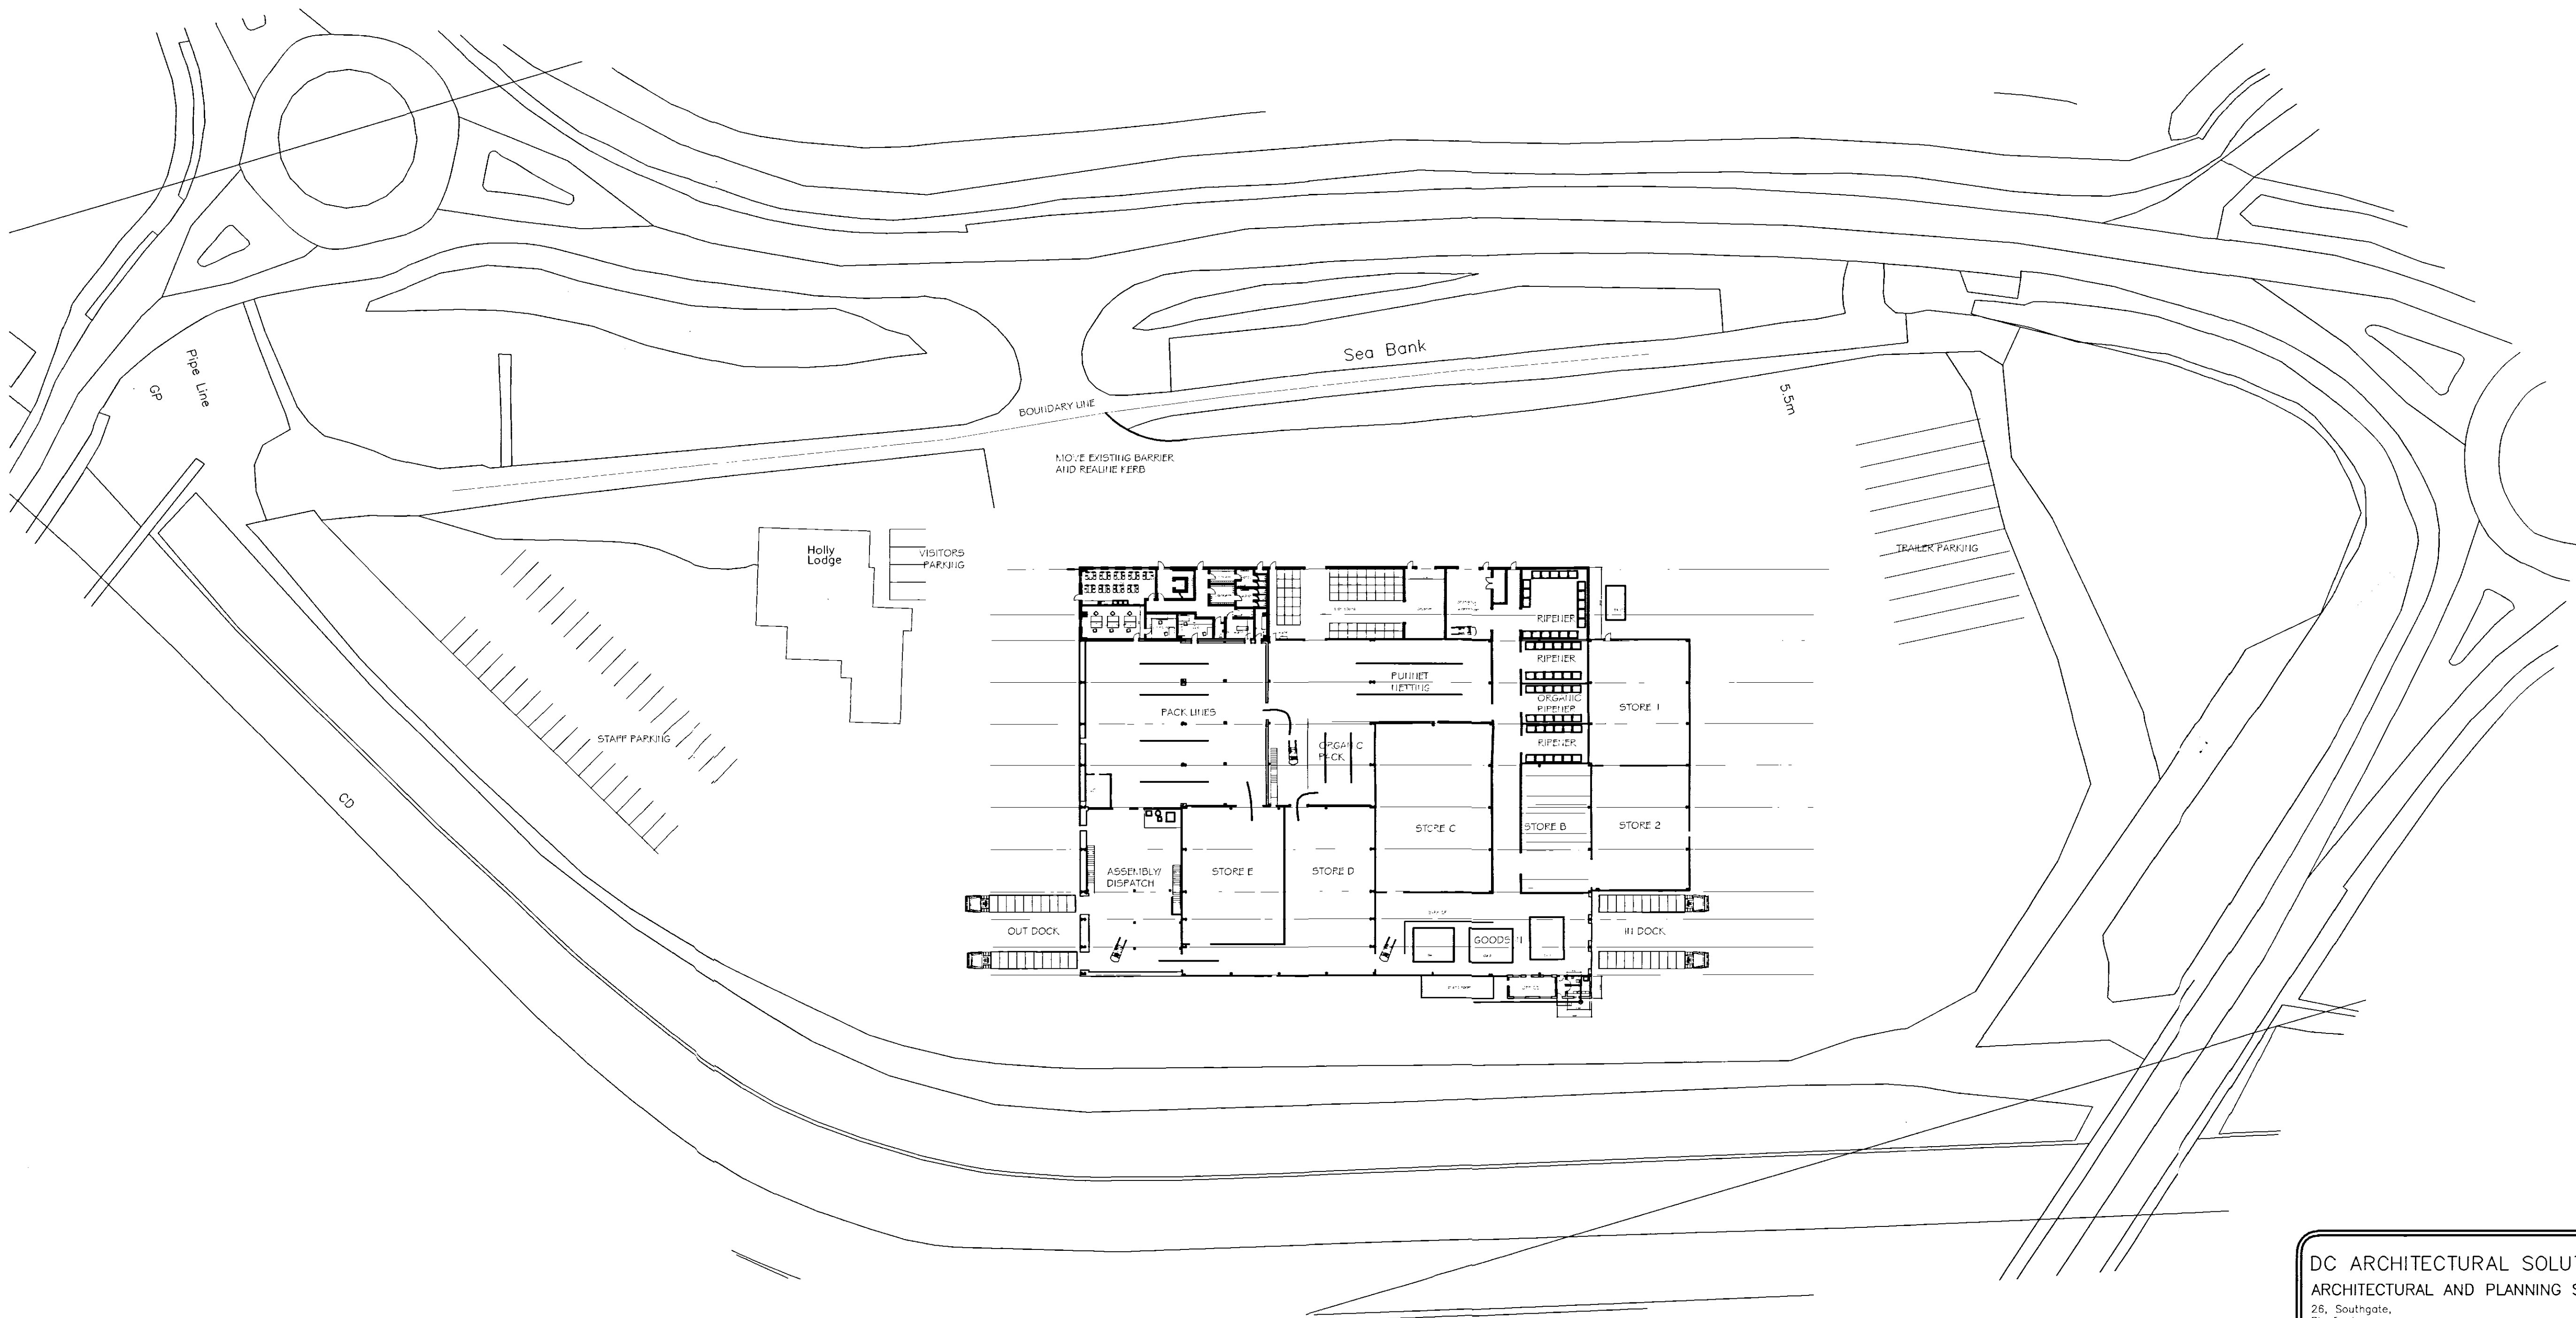

DEVELOPMENT PLAN

28 JULY 2005
08:15/05

DC ARCHITECTURAL SOLUTIONS LIMITED
ARCHITECTURAL AND PLANNING SERVICES
26, Southgate,
Sleaford,
Lincolnshire.
NG34 7RY.



Client
GREENCELL LTD
Project
HOLLY LODGE, WEST MARSH ROAD, PINCHBECH,
SPALDING, LINCONSHIRE. PE11 3UW.

Drawing Title SITE PLAN	Drawing Number DC/057/ 04
Scale 1:500	Drawn DB
Date JUNE 05	Checked