
 


North elevation as proposed

Scale 1:500 @A4

SCALE 1 : 500

SCALE 1 : 1

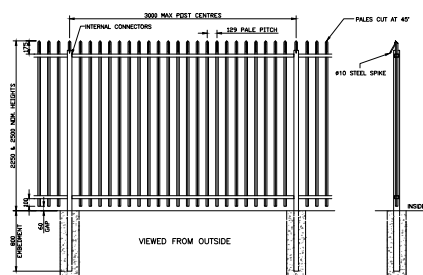


Typical security fence detail

Scale 1:100 @A4

SCALE 1 : 100

SCALE 1 : 1

 

Oglesby & Limb Ltd

Chartered Architect

Suites 1, Market Chambers
12 Market Place, Spalding, Lincs
PE11 1SL

Tel: 01775 761196

e-mail: design@o-l-ltd.co.uk



Client:

J O Sims Ltd.

Project:

**Proposed hard standing storage area
with associated external works at
Pudding Lane, Pinchbeck
Spalding, Lincolnshire
PE11 3TJ**

Drawing Title:

North elevation as proposed & Typical
security fence detail.

PLANNING APPLICATION ISSUE

Date:

AUG 2018

Scale:

as shown @ A4

Drawn by:

RDL

Checked by:

AJO

Drawing Number:

A1347-11

Rev:

-

Ref.	Date	Description