




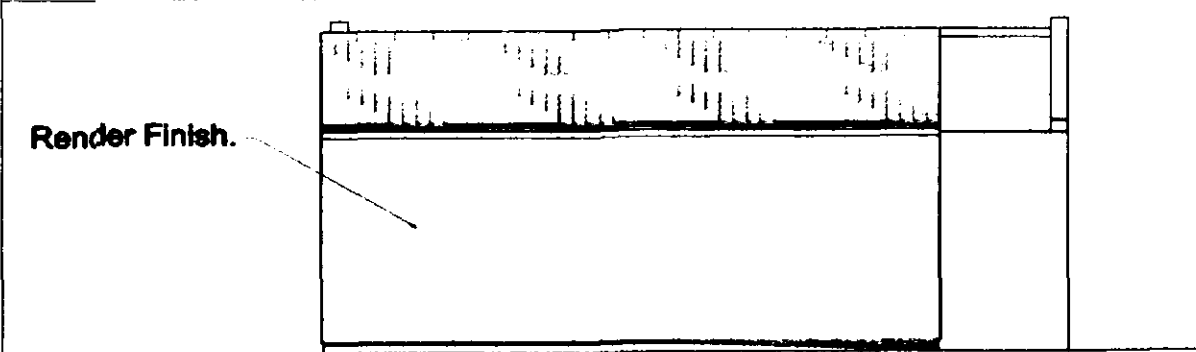


SOUTH WEST ELEVATION.
(Scale 1:100)

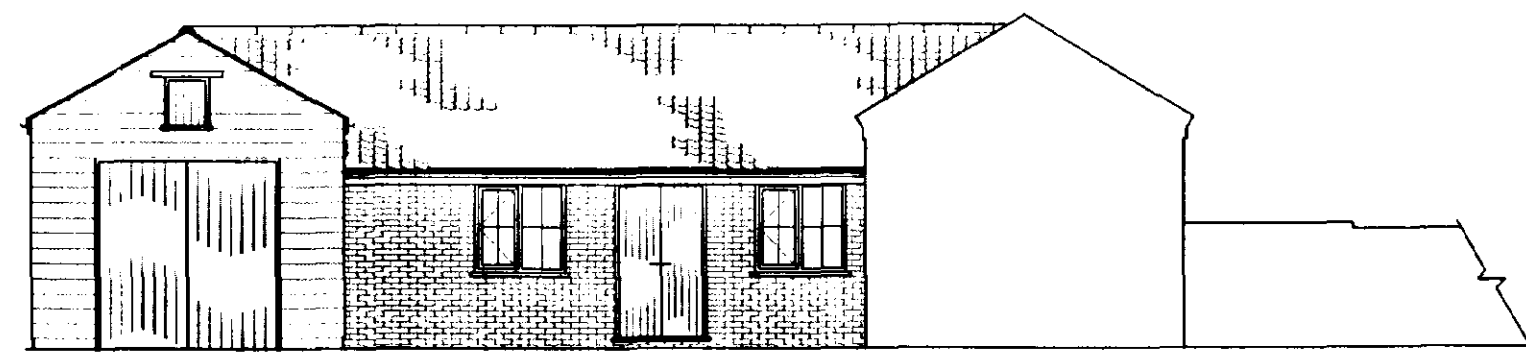


SOUTH EAST ELEVATION.

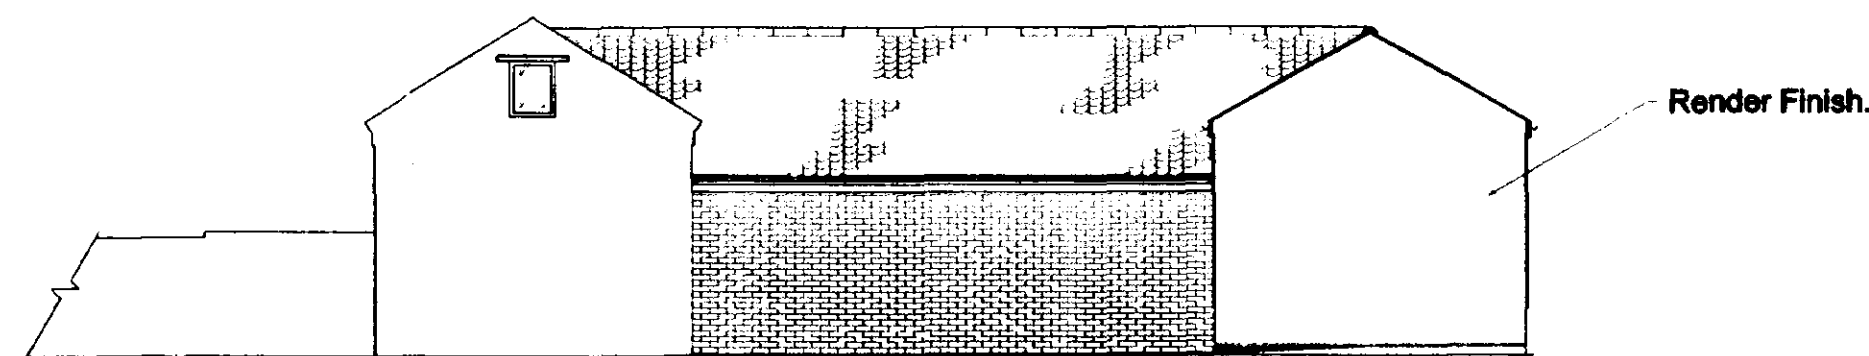


NORTH WEST ELEVATION.

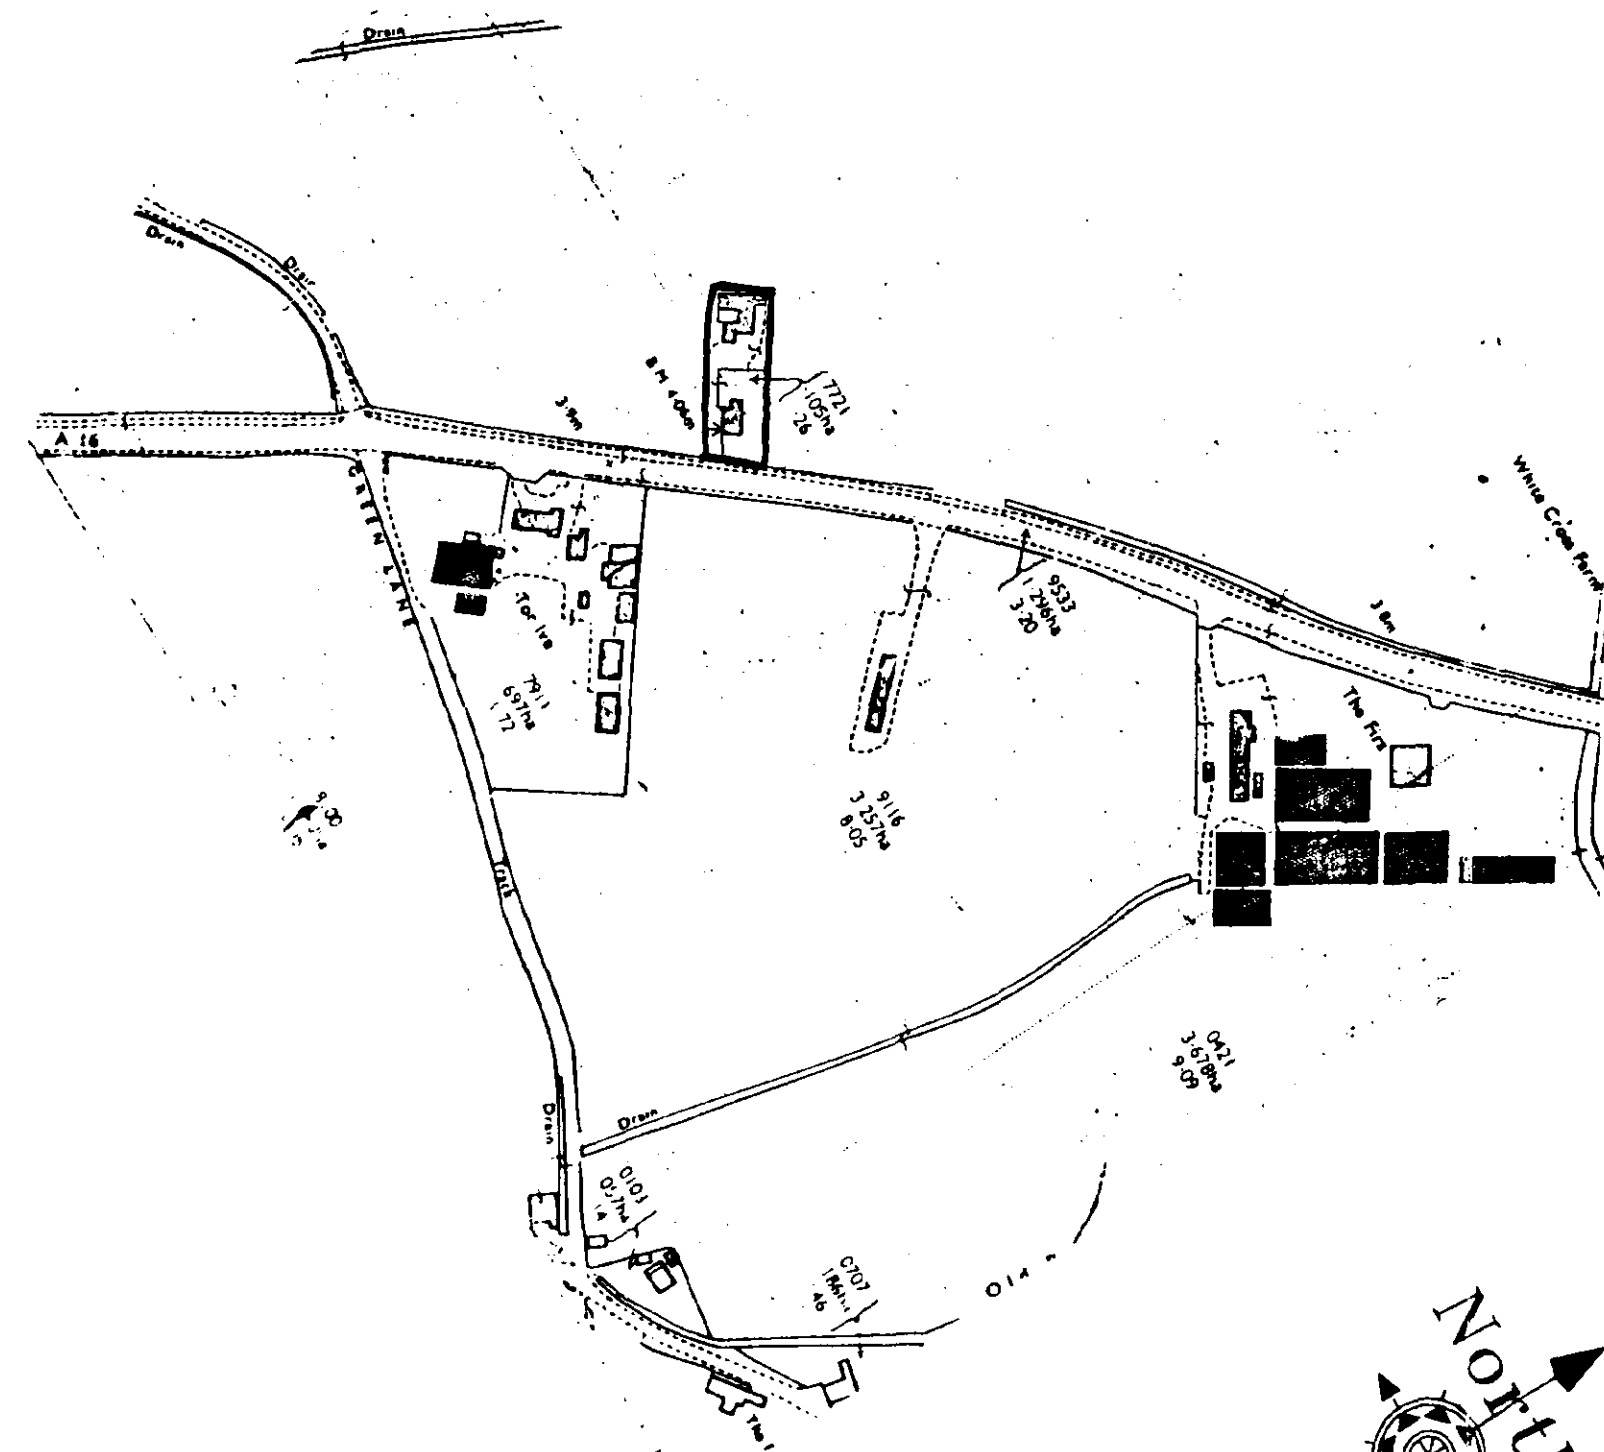


Location Plan.
(Scale 1:2500)

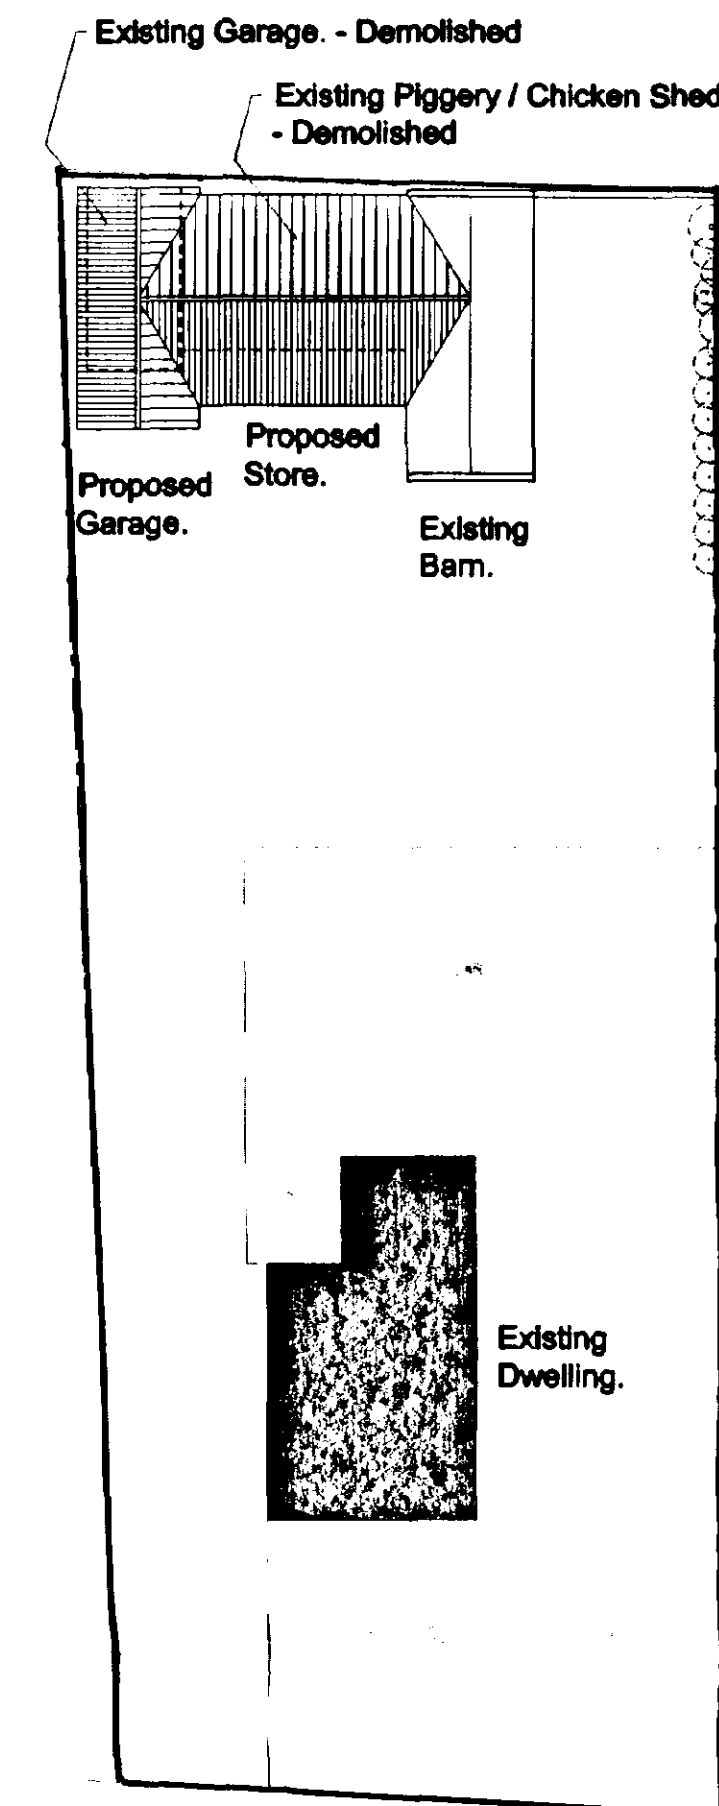


Site Plan.
(Scale 1:250)

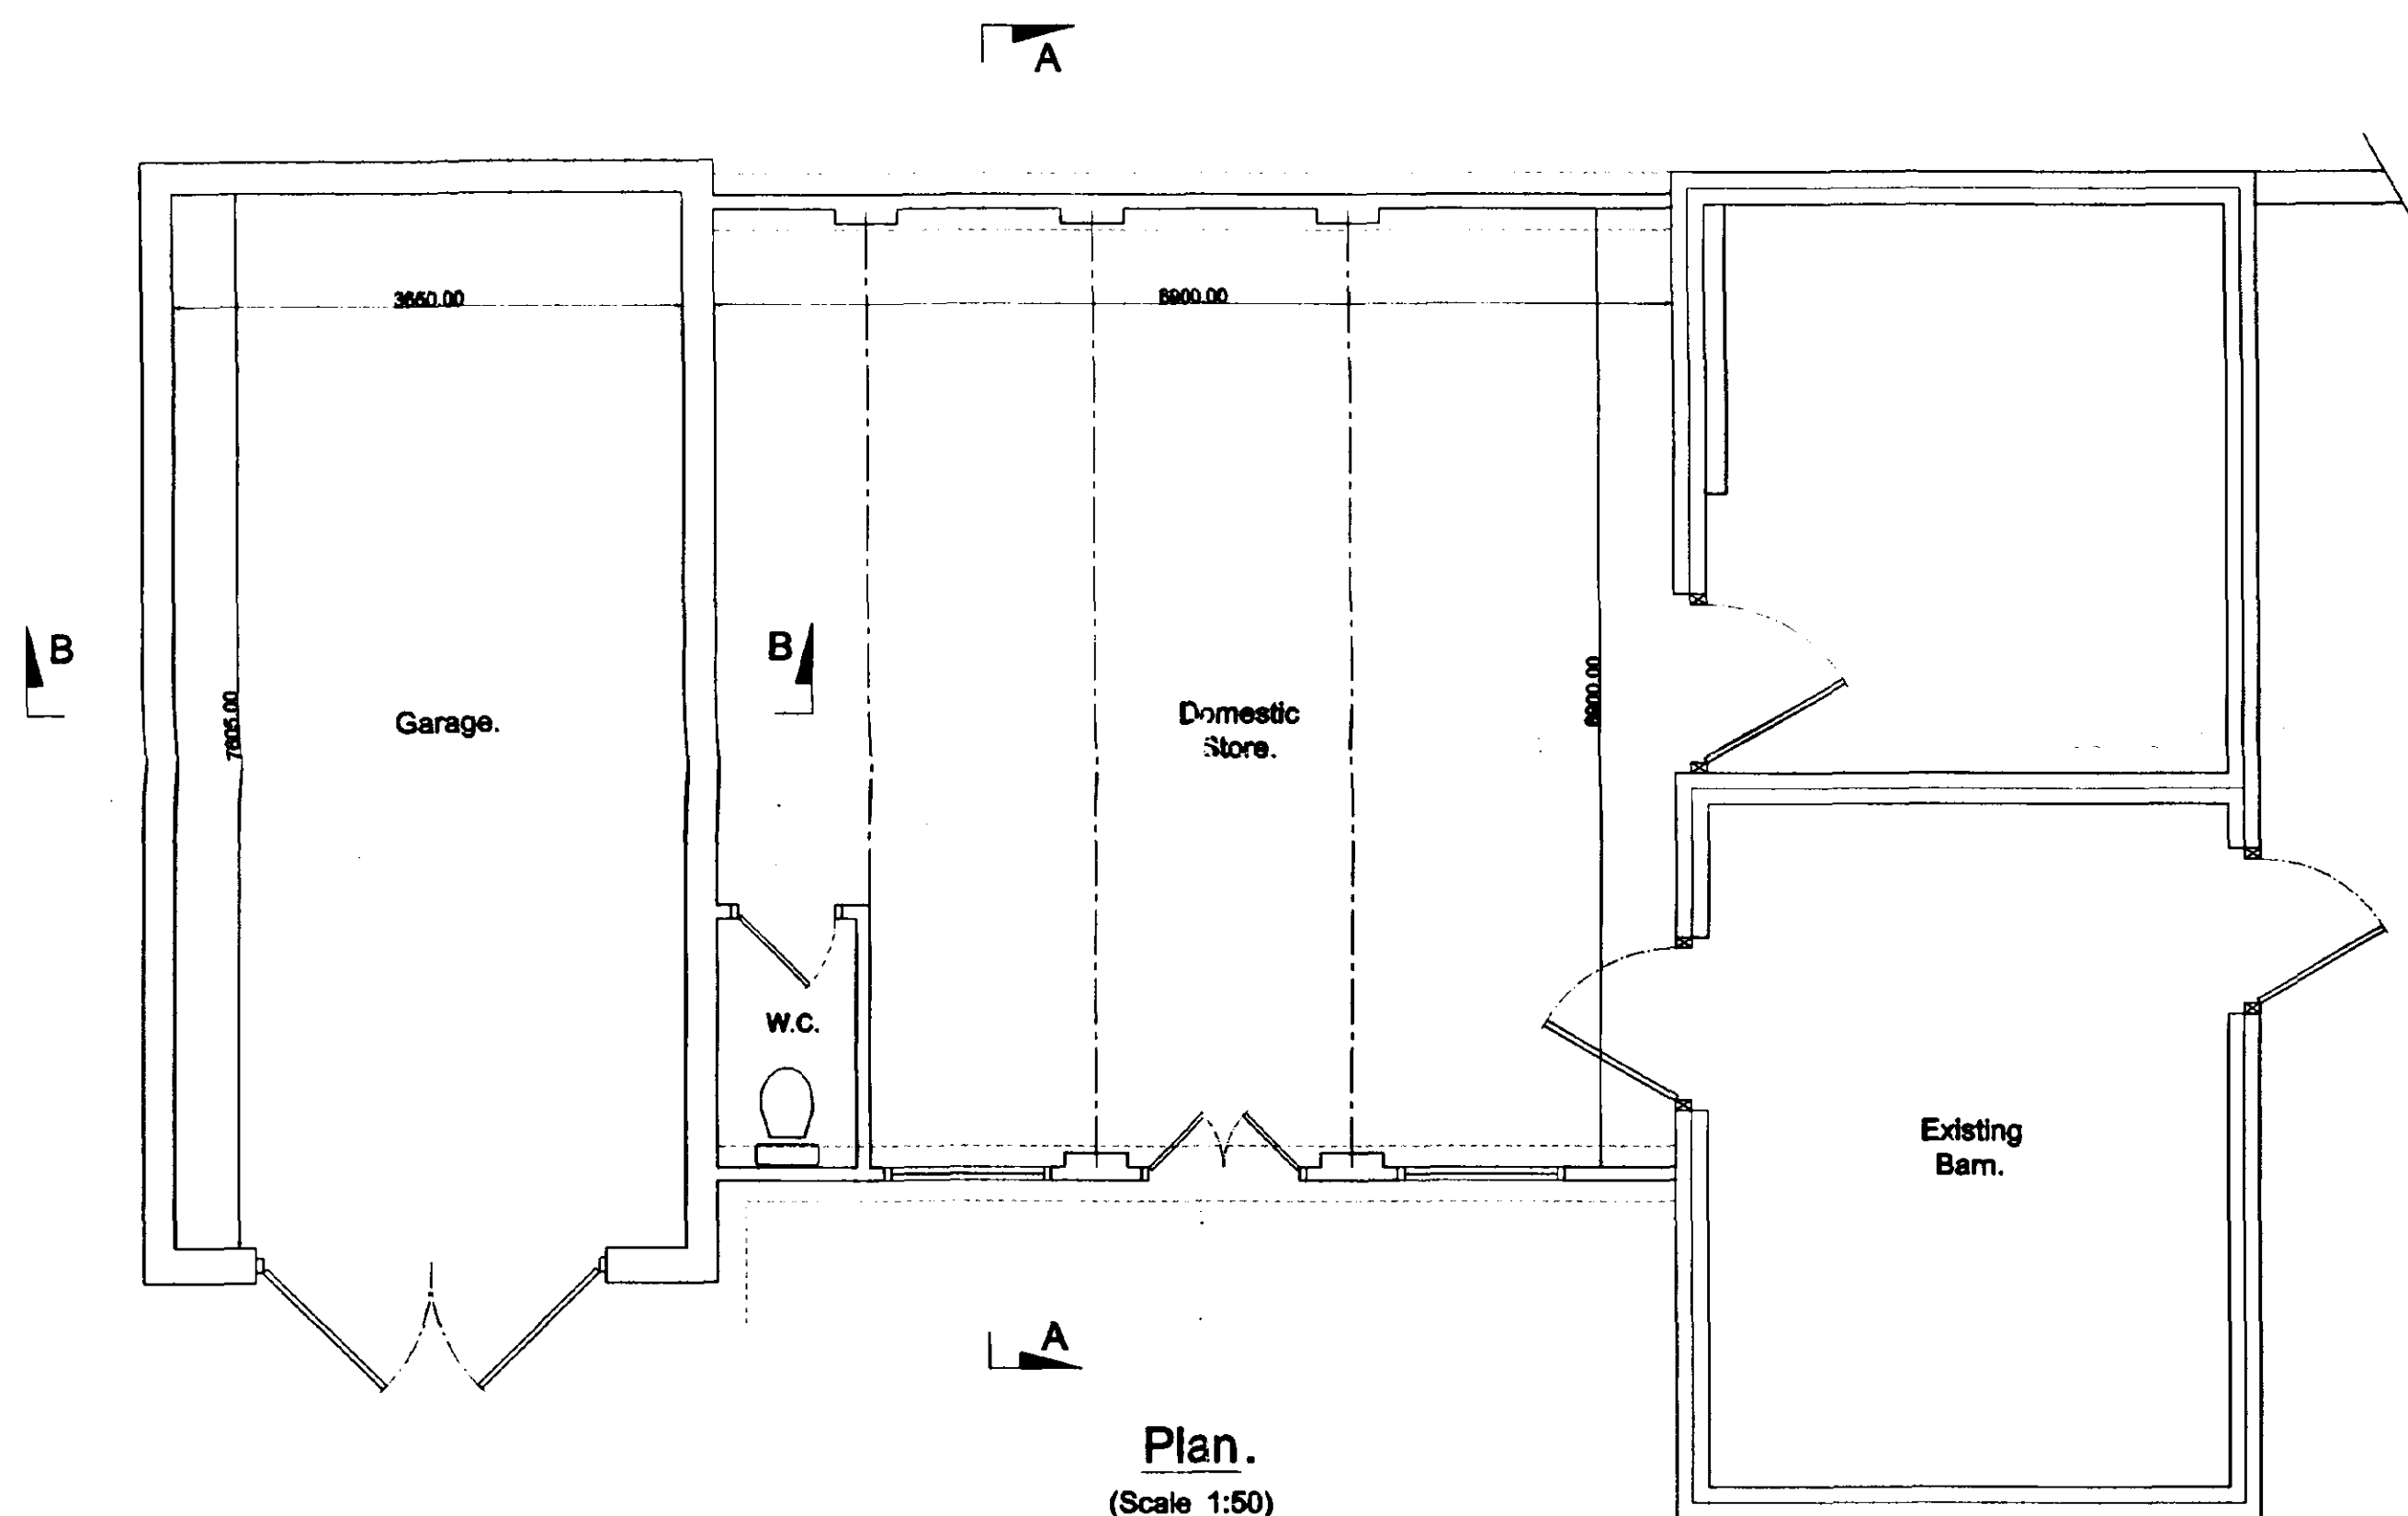


Plan.
(Scale 1:50)

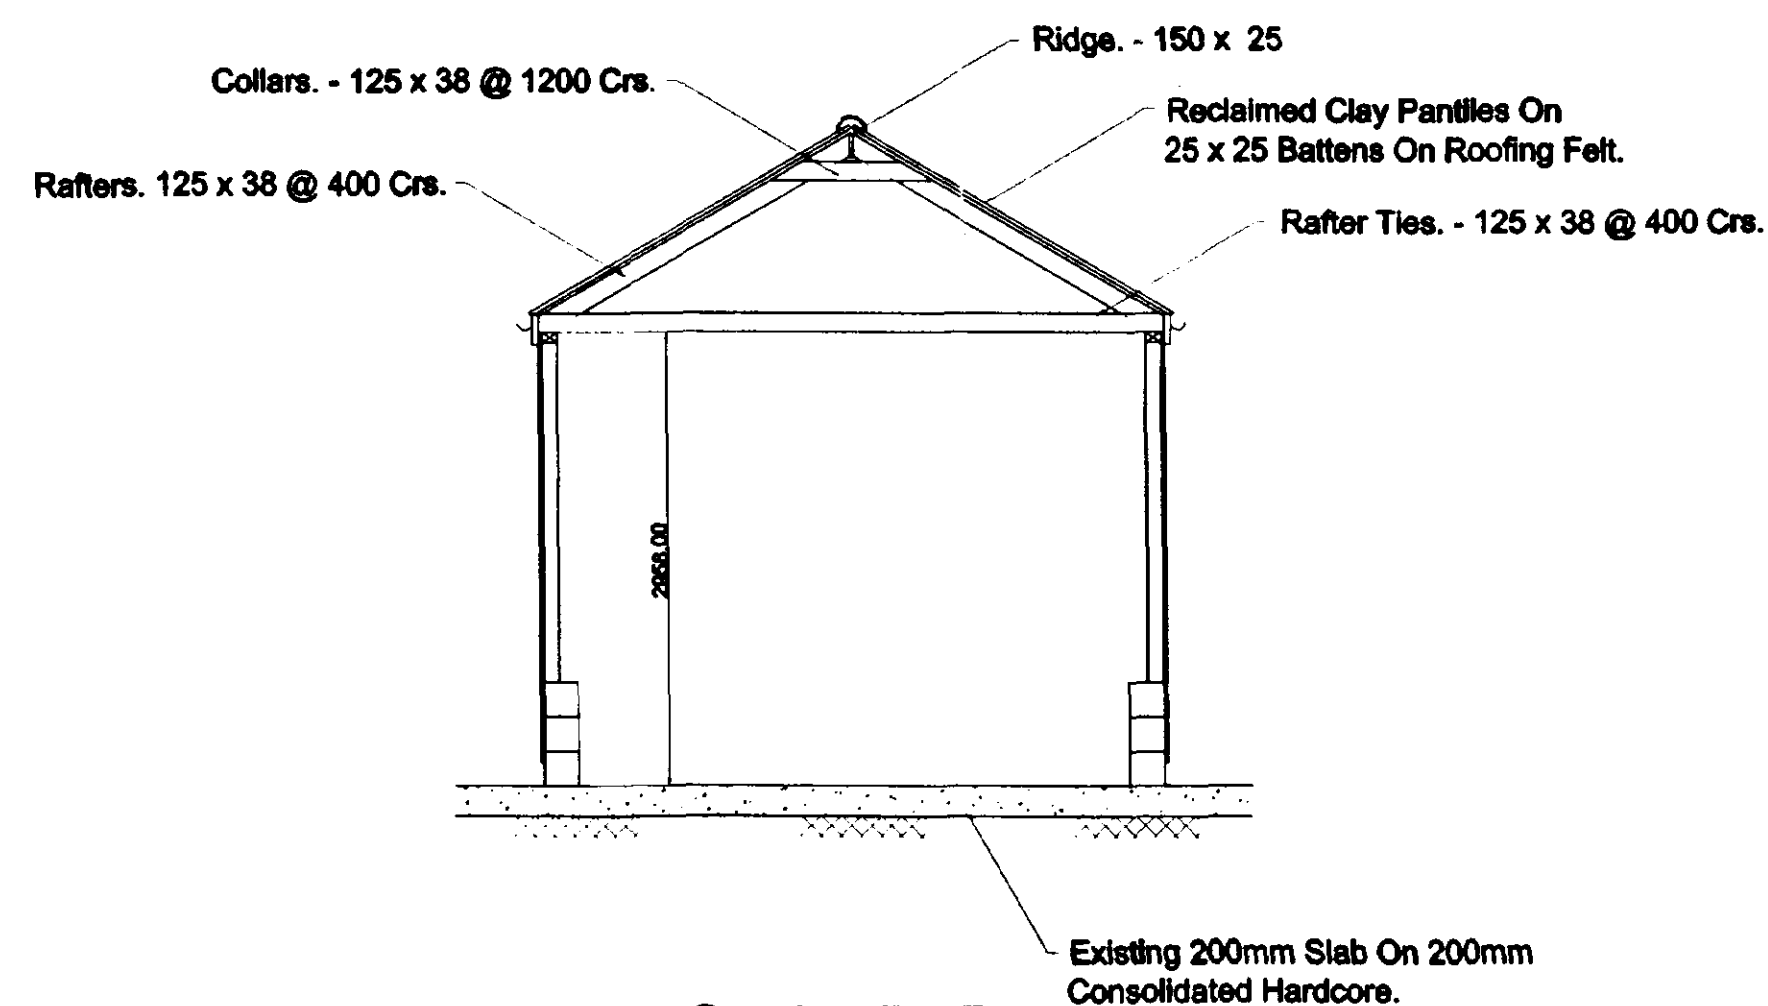

**Section B - B
Garage.**

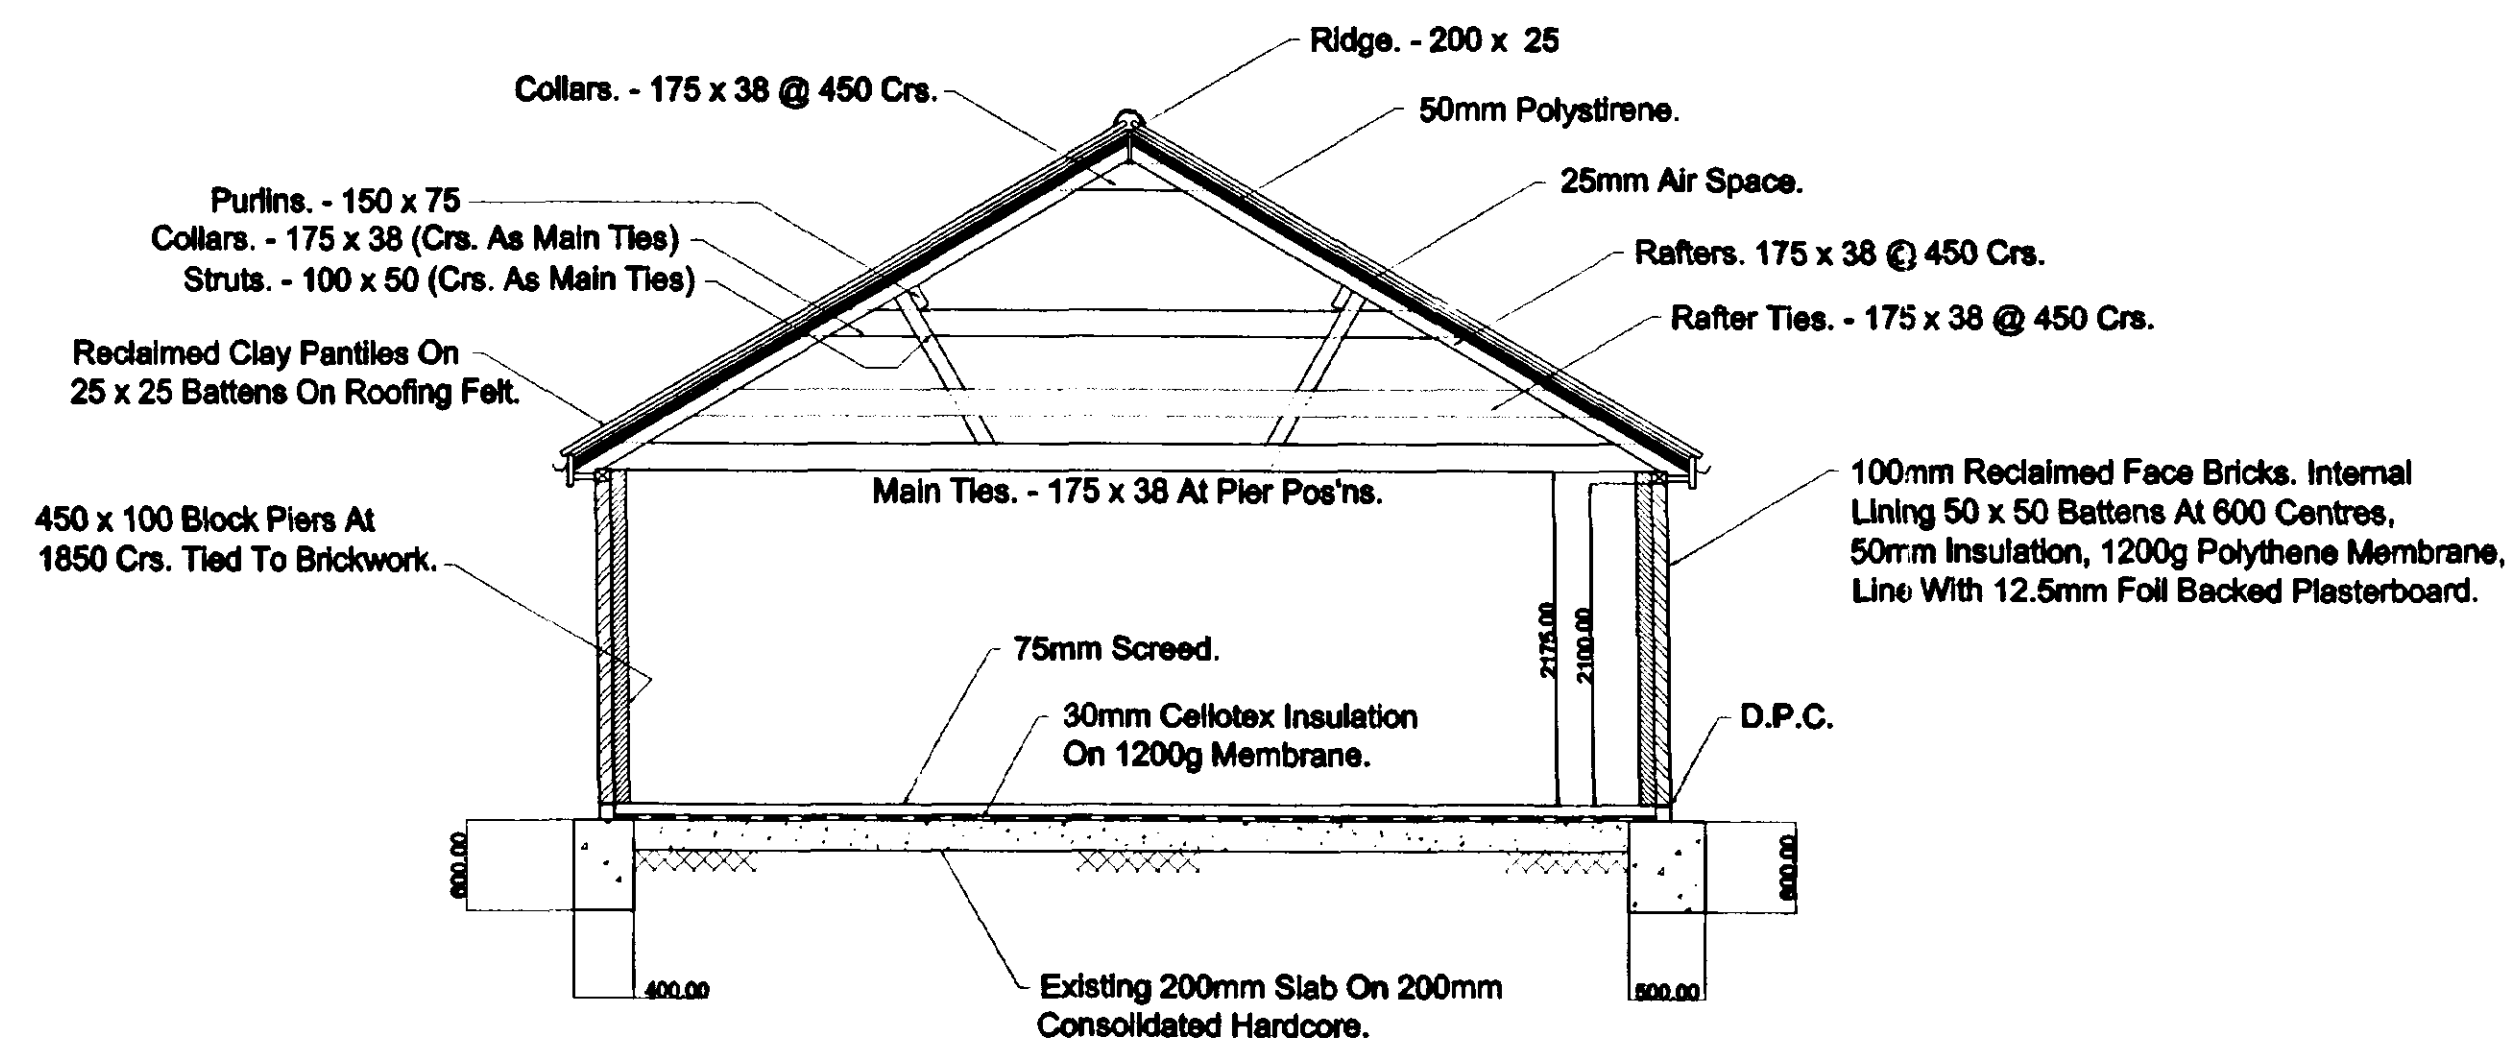

**Section A - A
Domestic Store.**

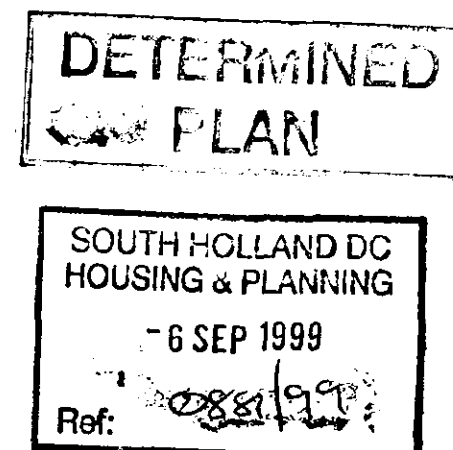

ISSUE	DESCRIPTION	APPR'D	DATE
PODDINGTONS Architectural Design Consultants 44 Double Street, Spalding, Lincs. PE11 2AA Tel. (01775) 761856 & 768296 Fax. (01775) 710218			
Project: PROPOSED ALTERATIONS & EXTENSIONS TO EXISTING BARN. Spalding Road, Surfleet, Lincs.			
Client: MR. & MRS. G. LAVIS			
Drawn: J.C.P.	Scale: 1:50	Date: 04.08.99	Checked: Approved
DWG. No. 2910 - 002	ISSUE		