




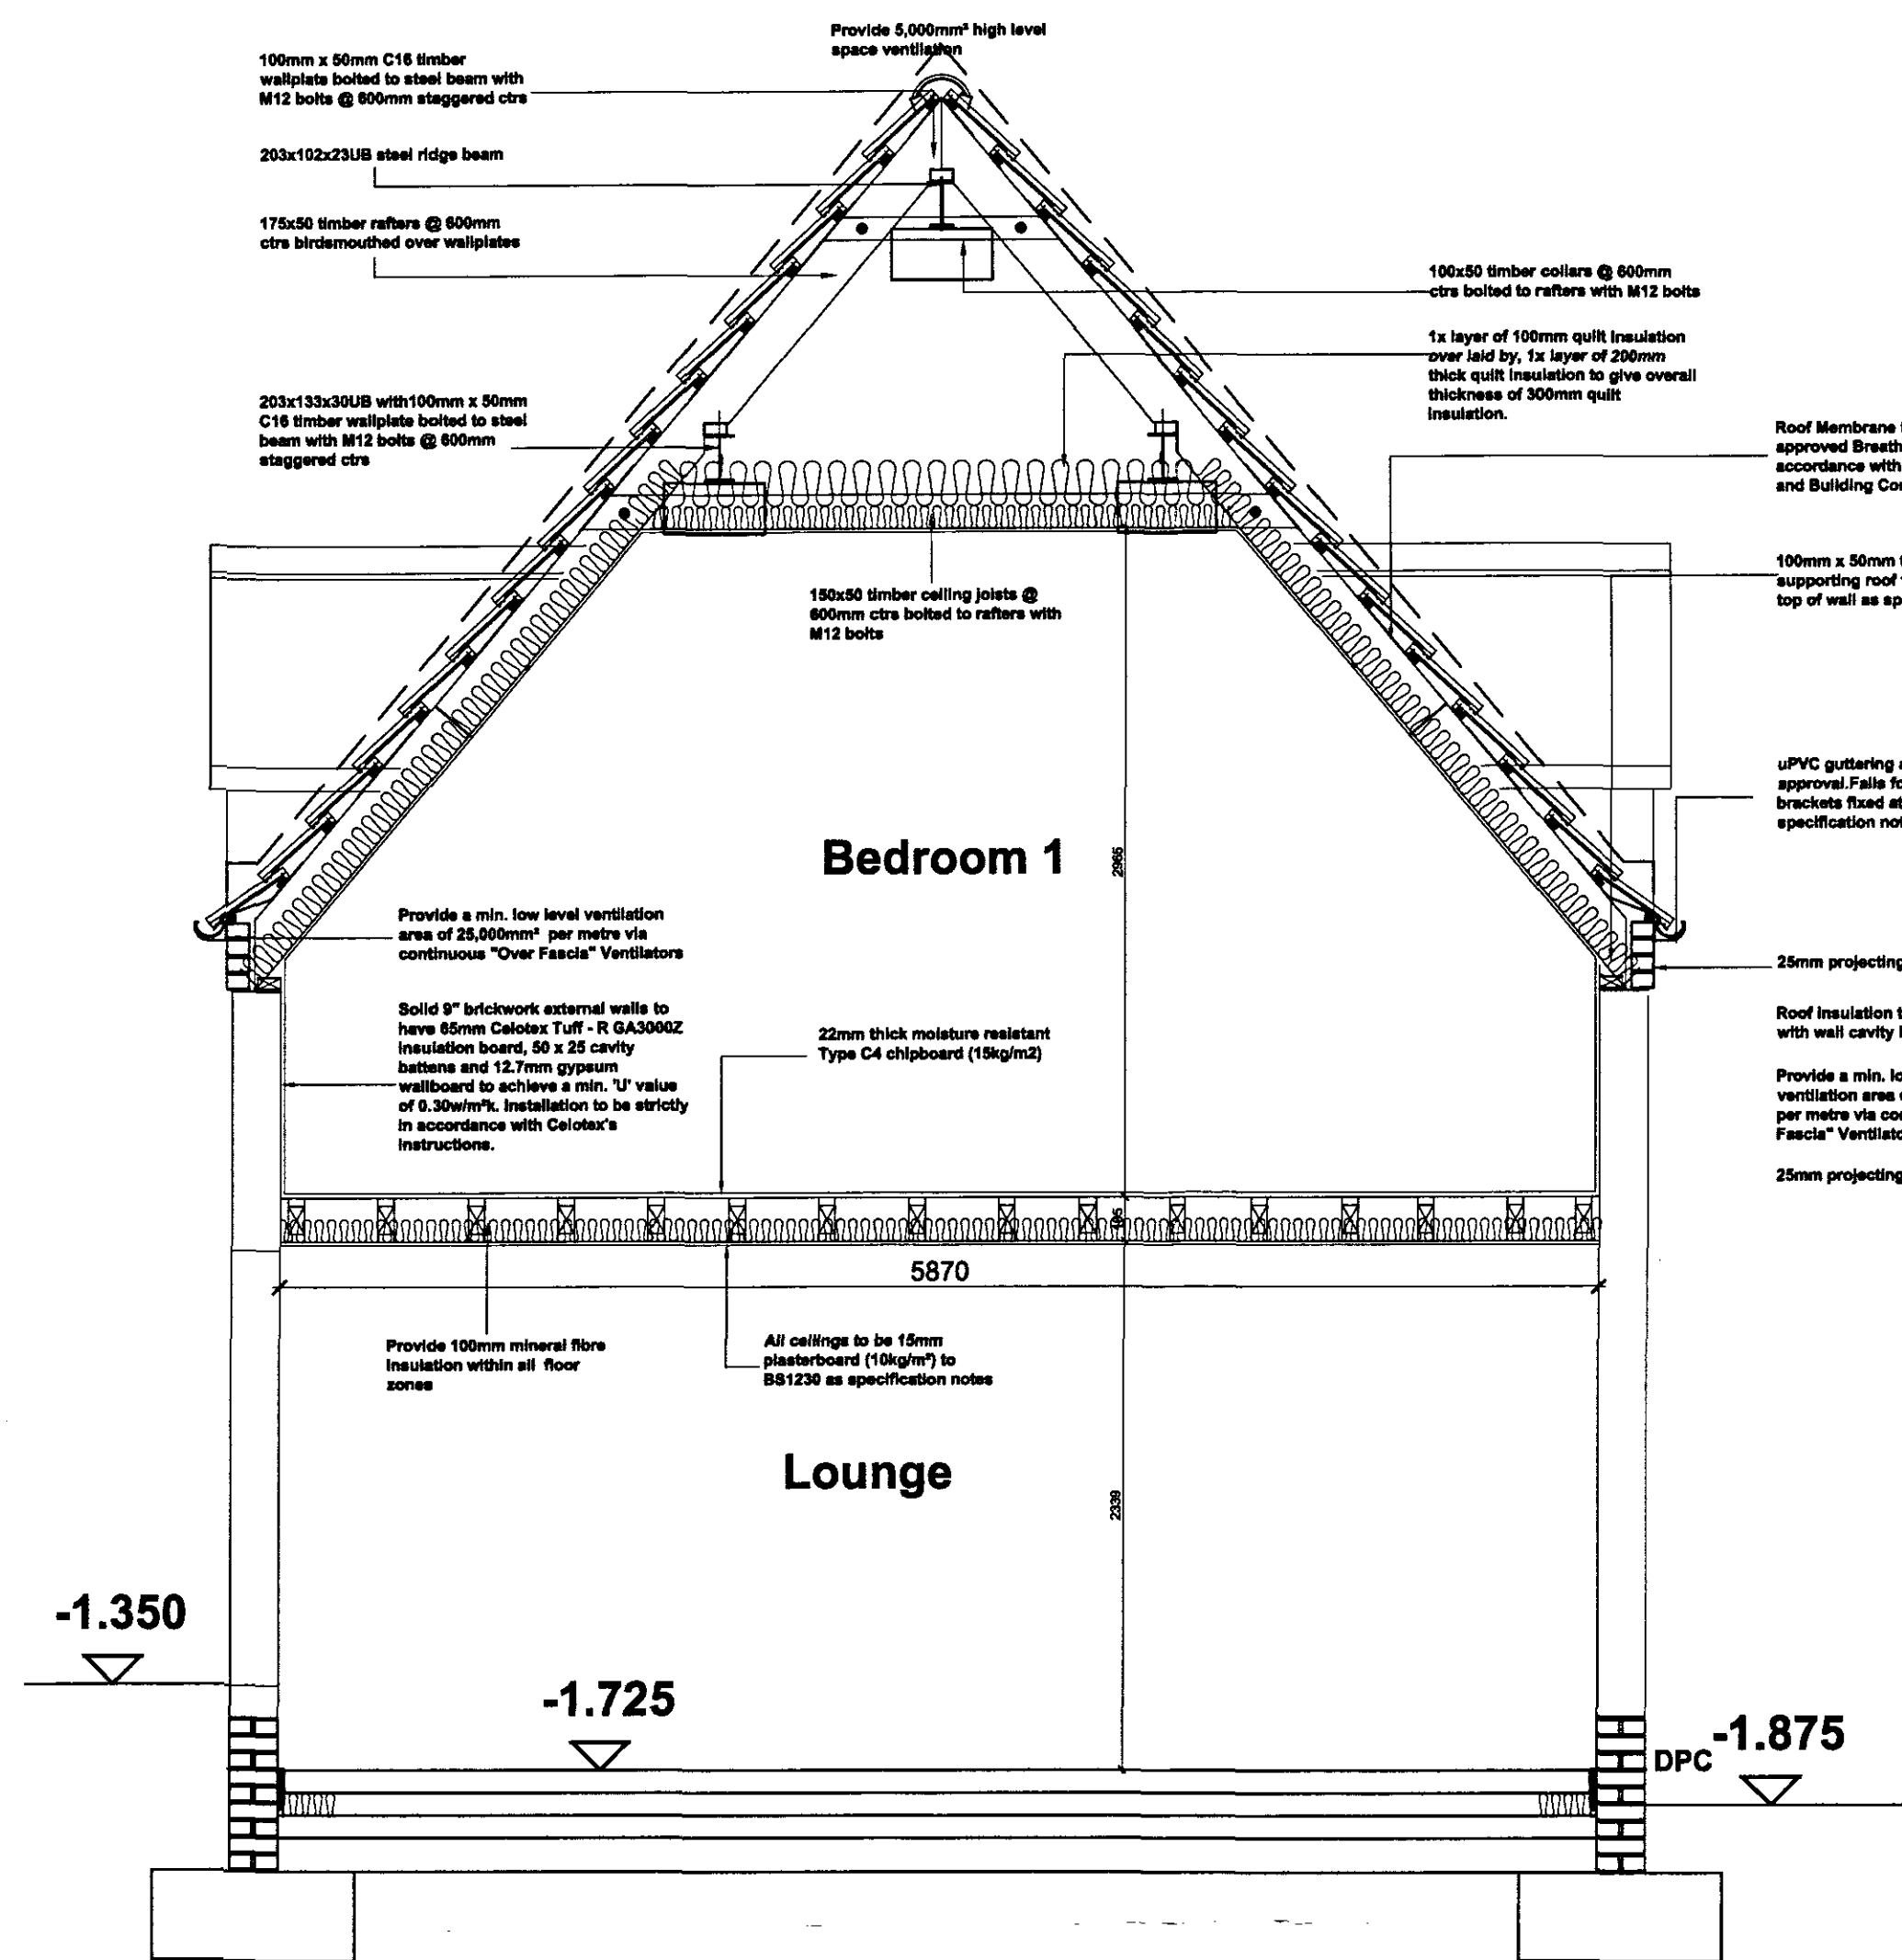


Proposed Section thro' Existing (Section A-A)
Scale 1:30

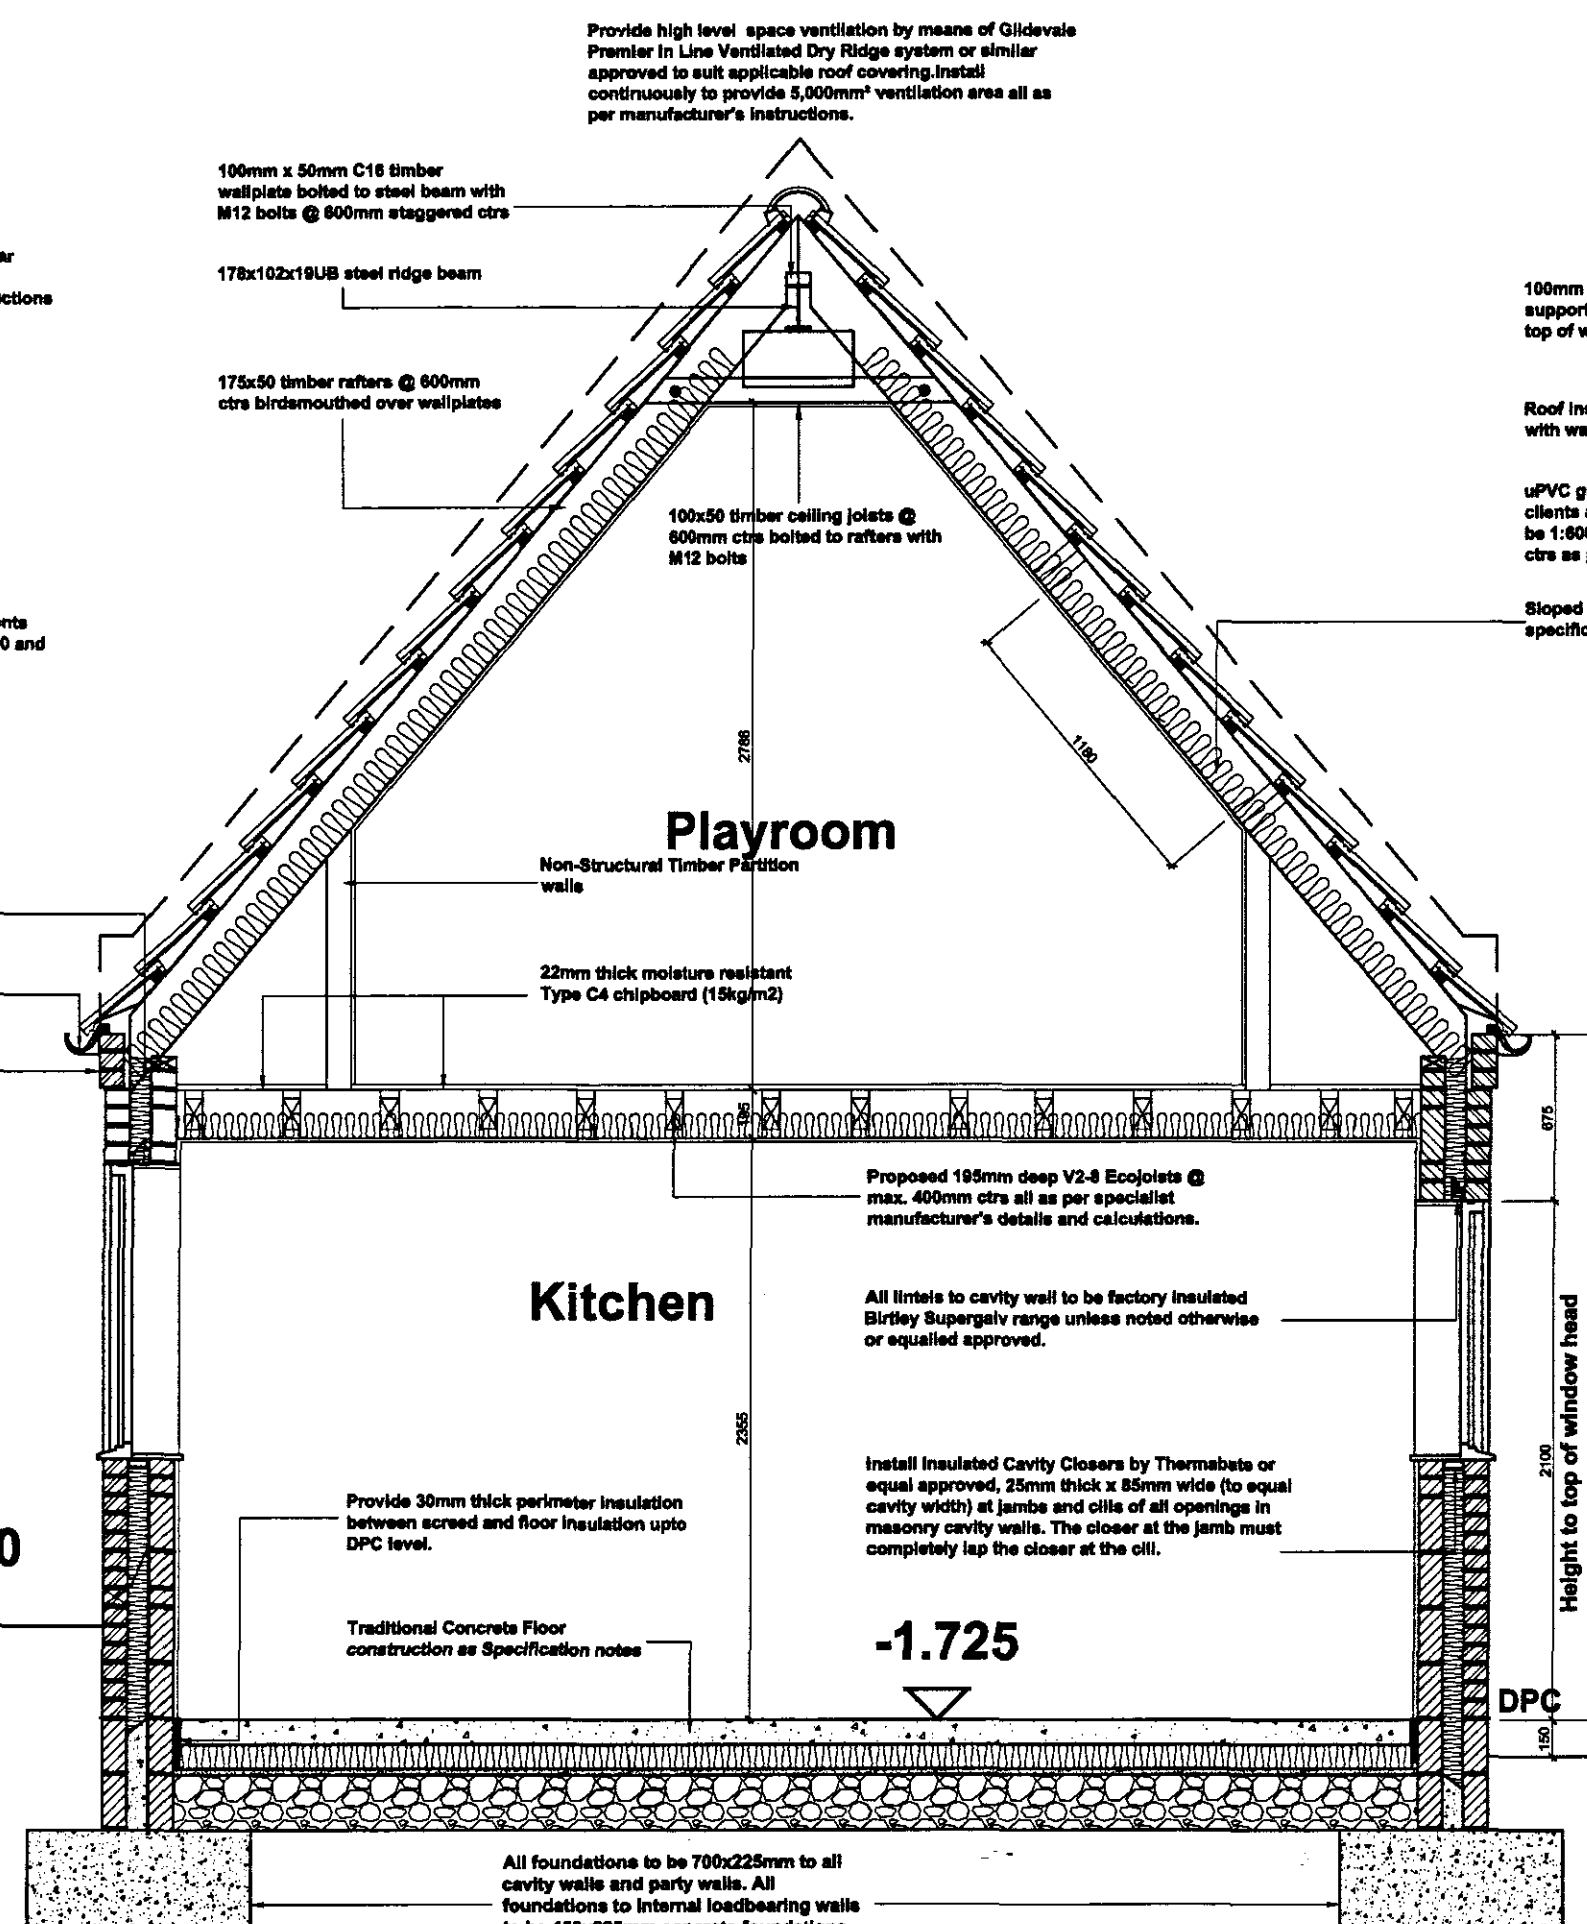


Proposed Section thro' Kitchen Extension (Section B-B)
Scale 1:30

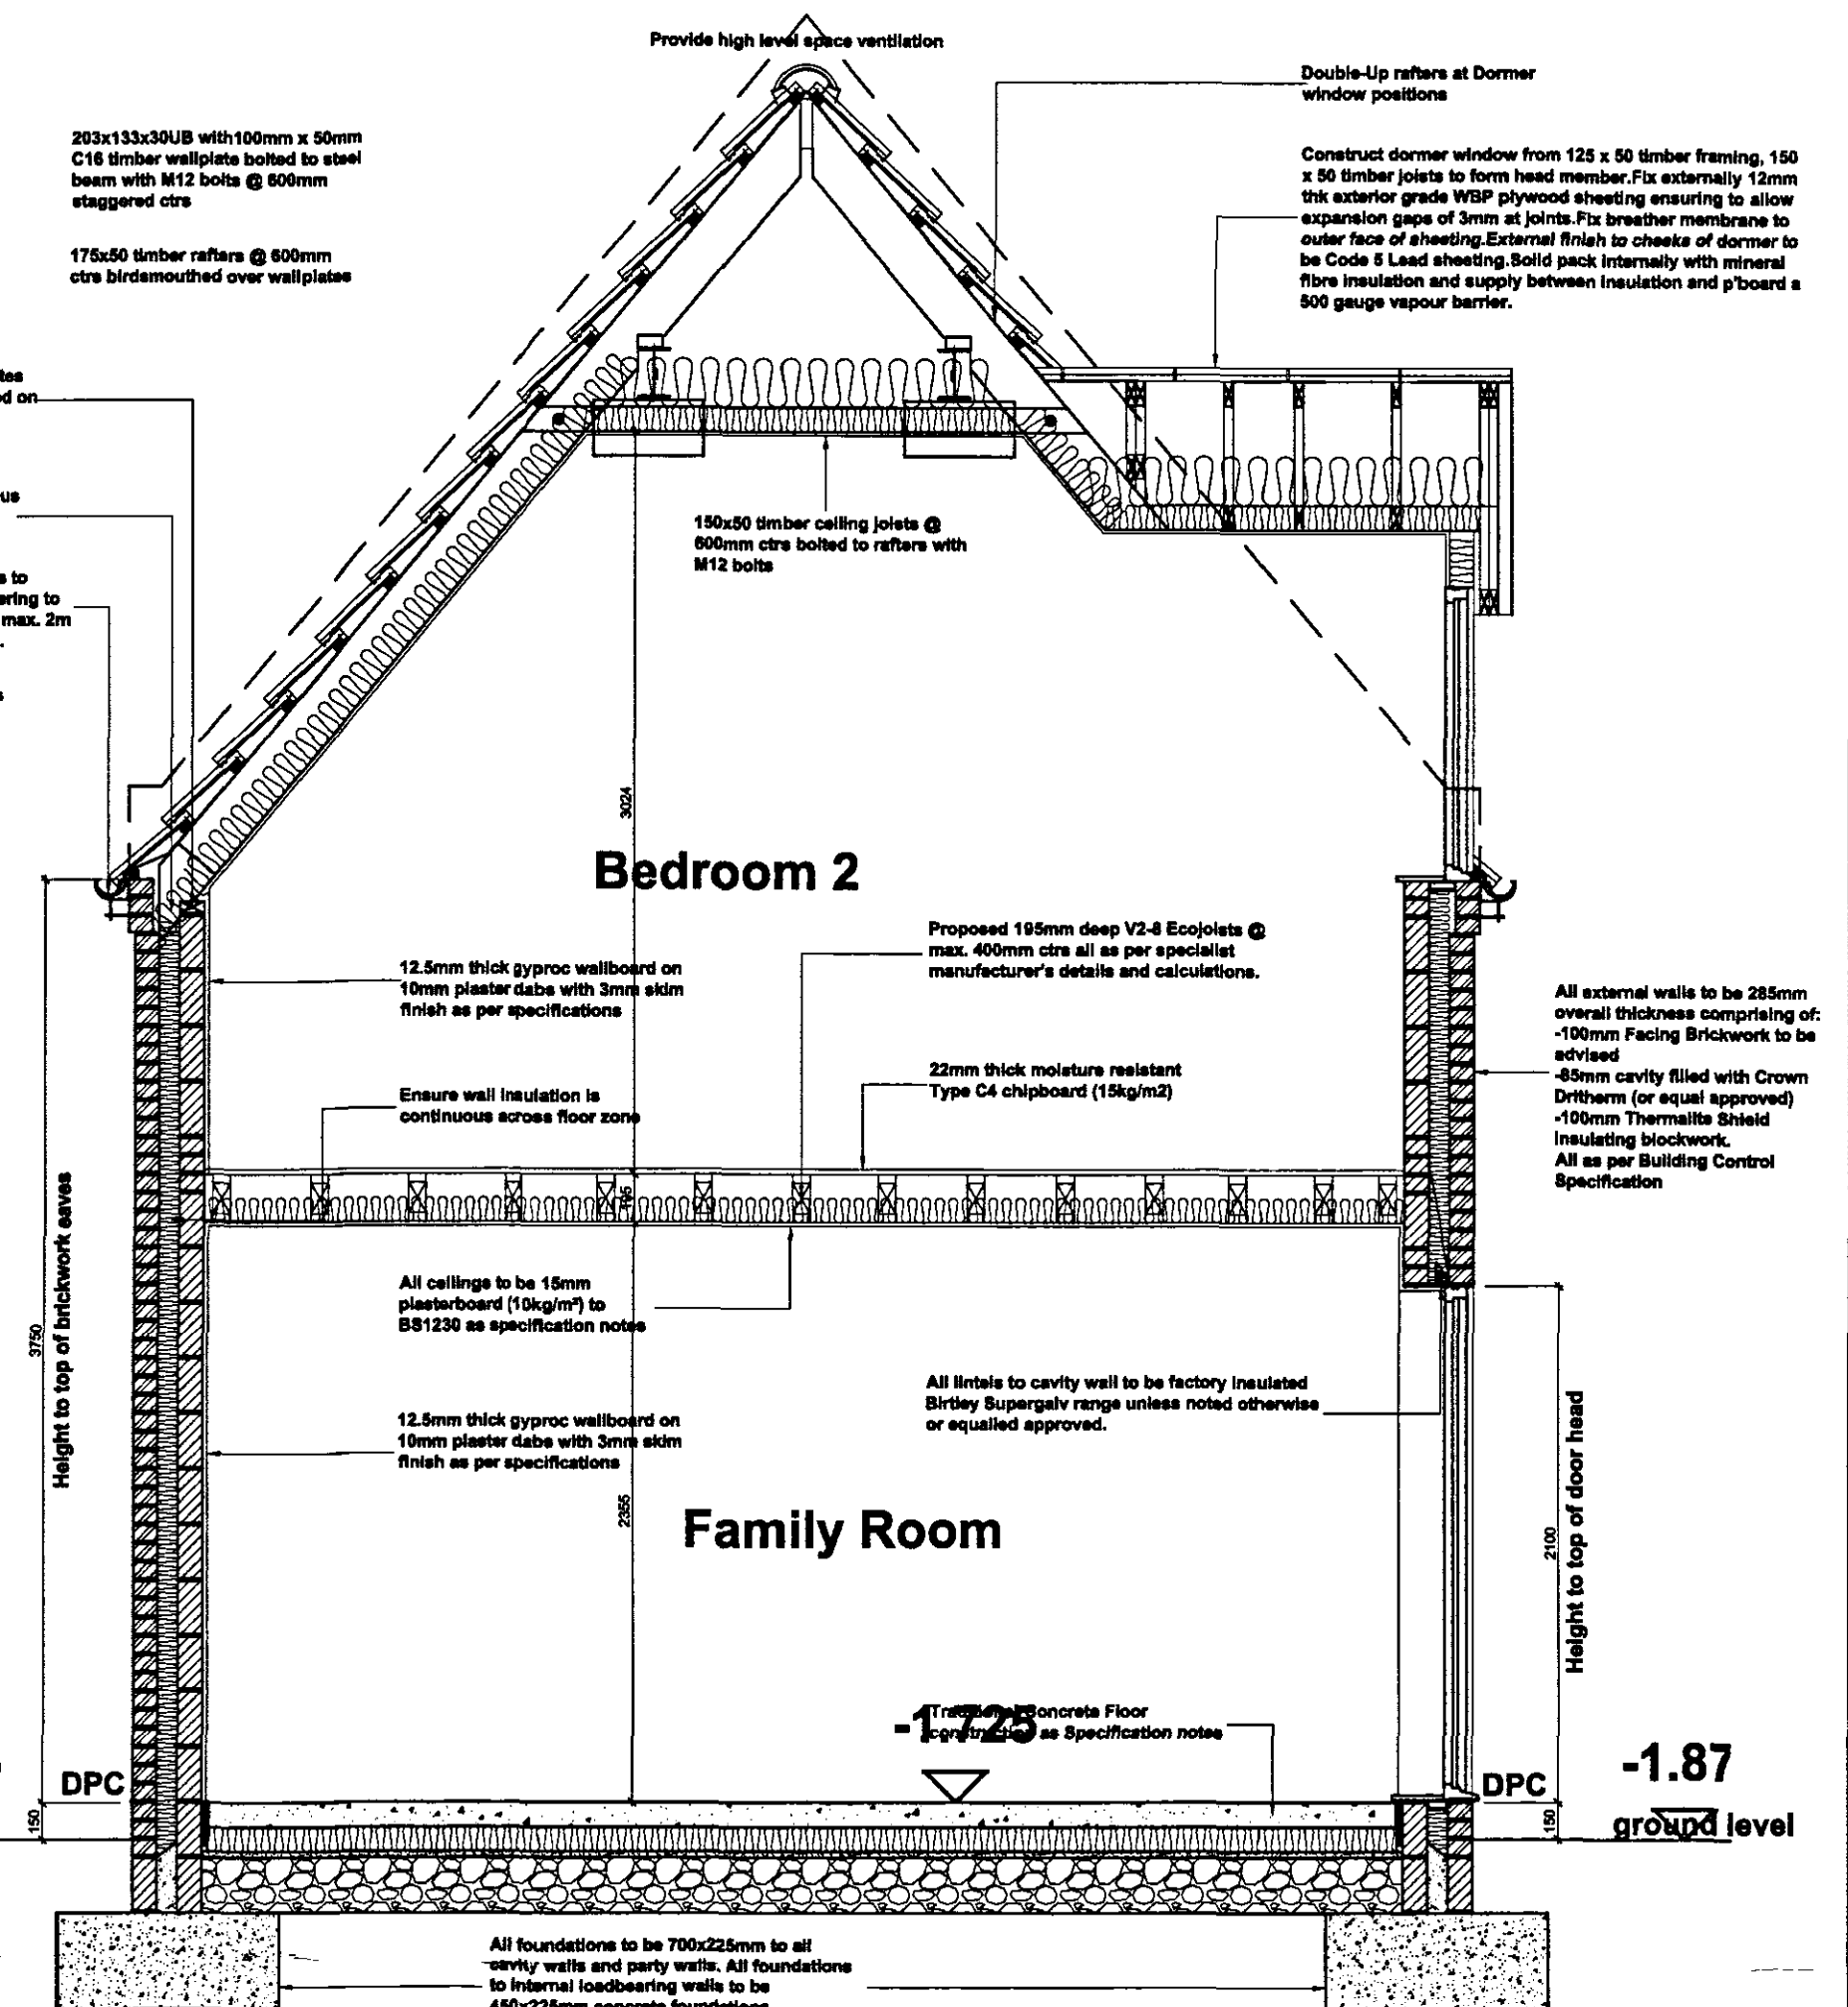

Proposed Section thro' Rear Extension (Section C-C)
Scale 1:30

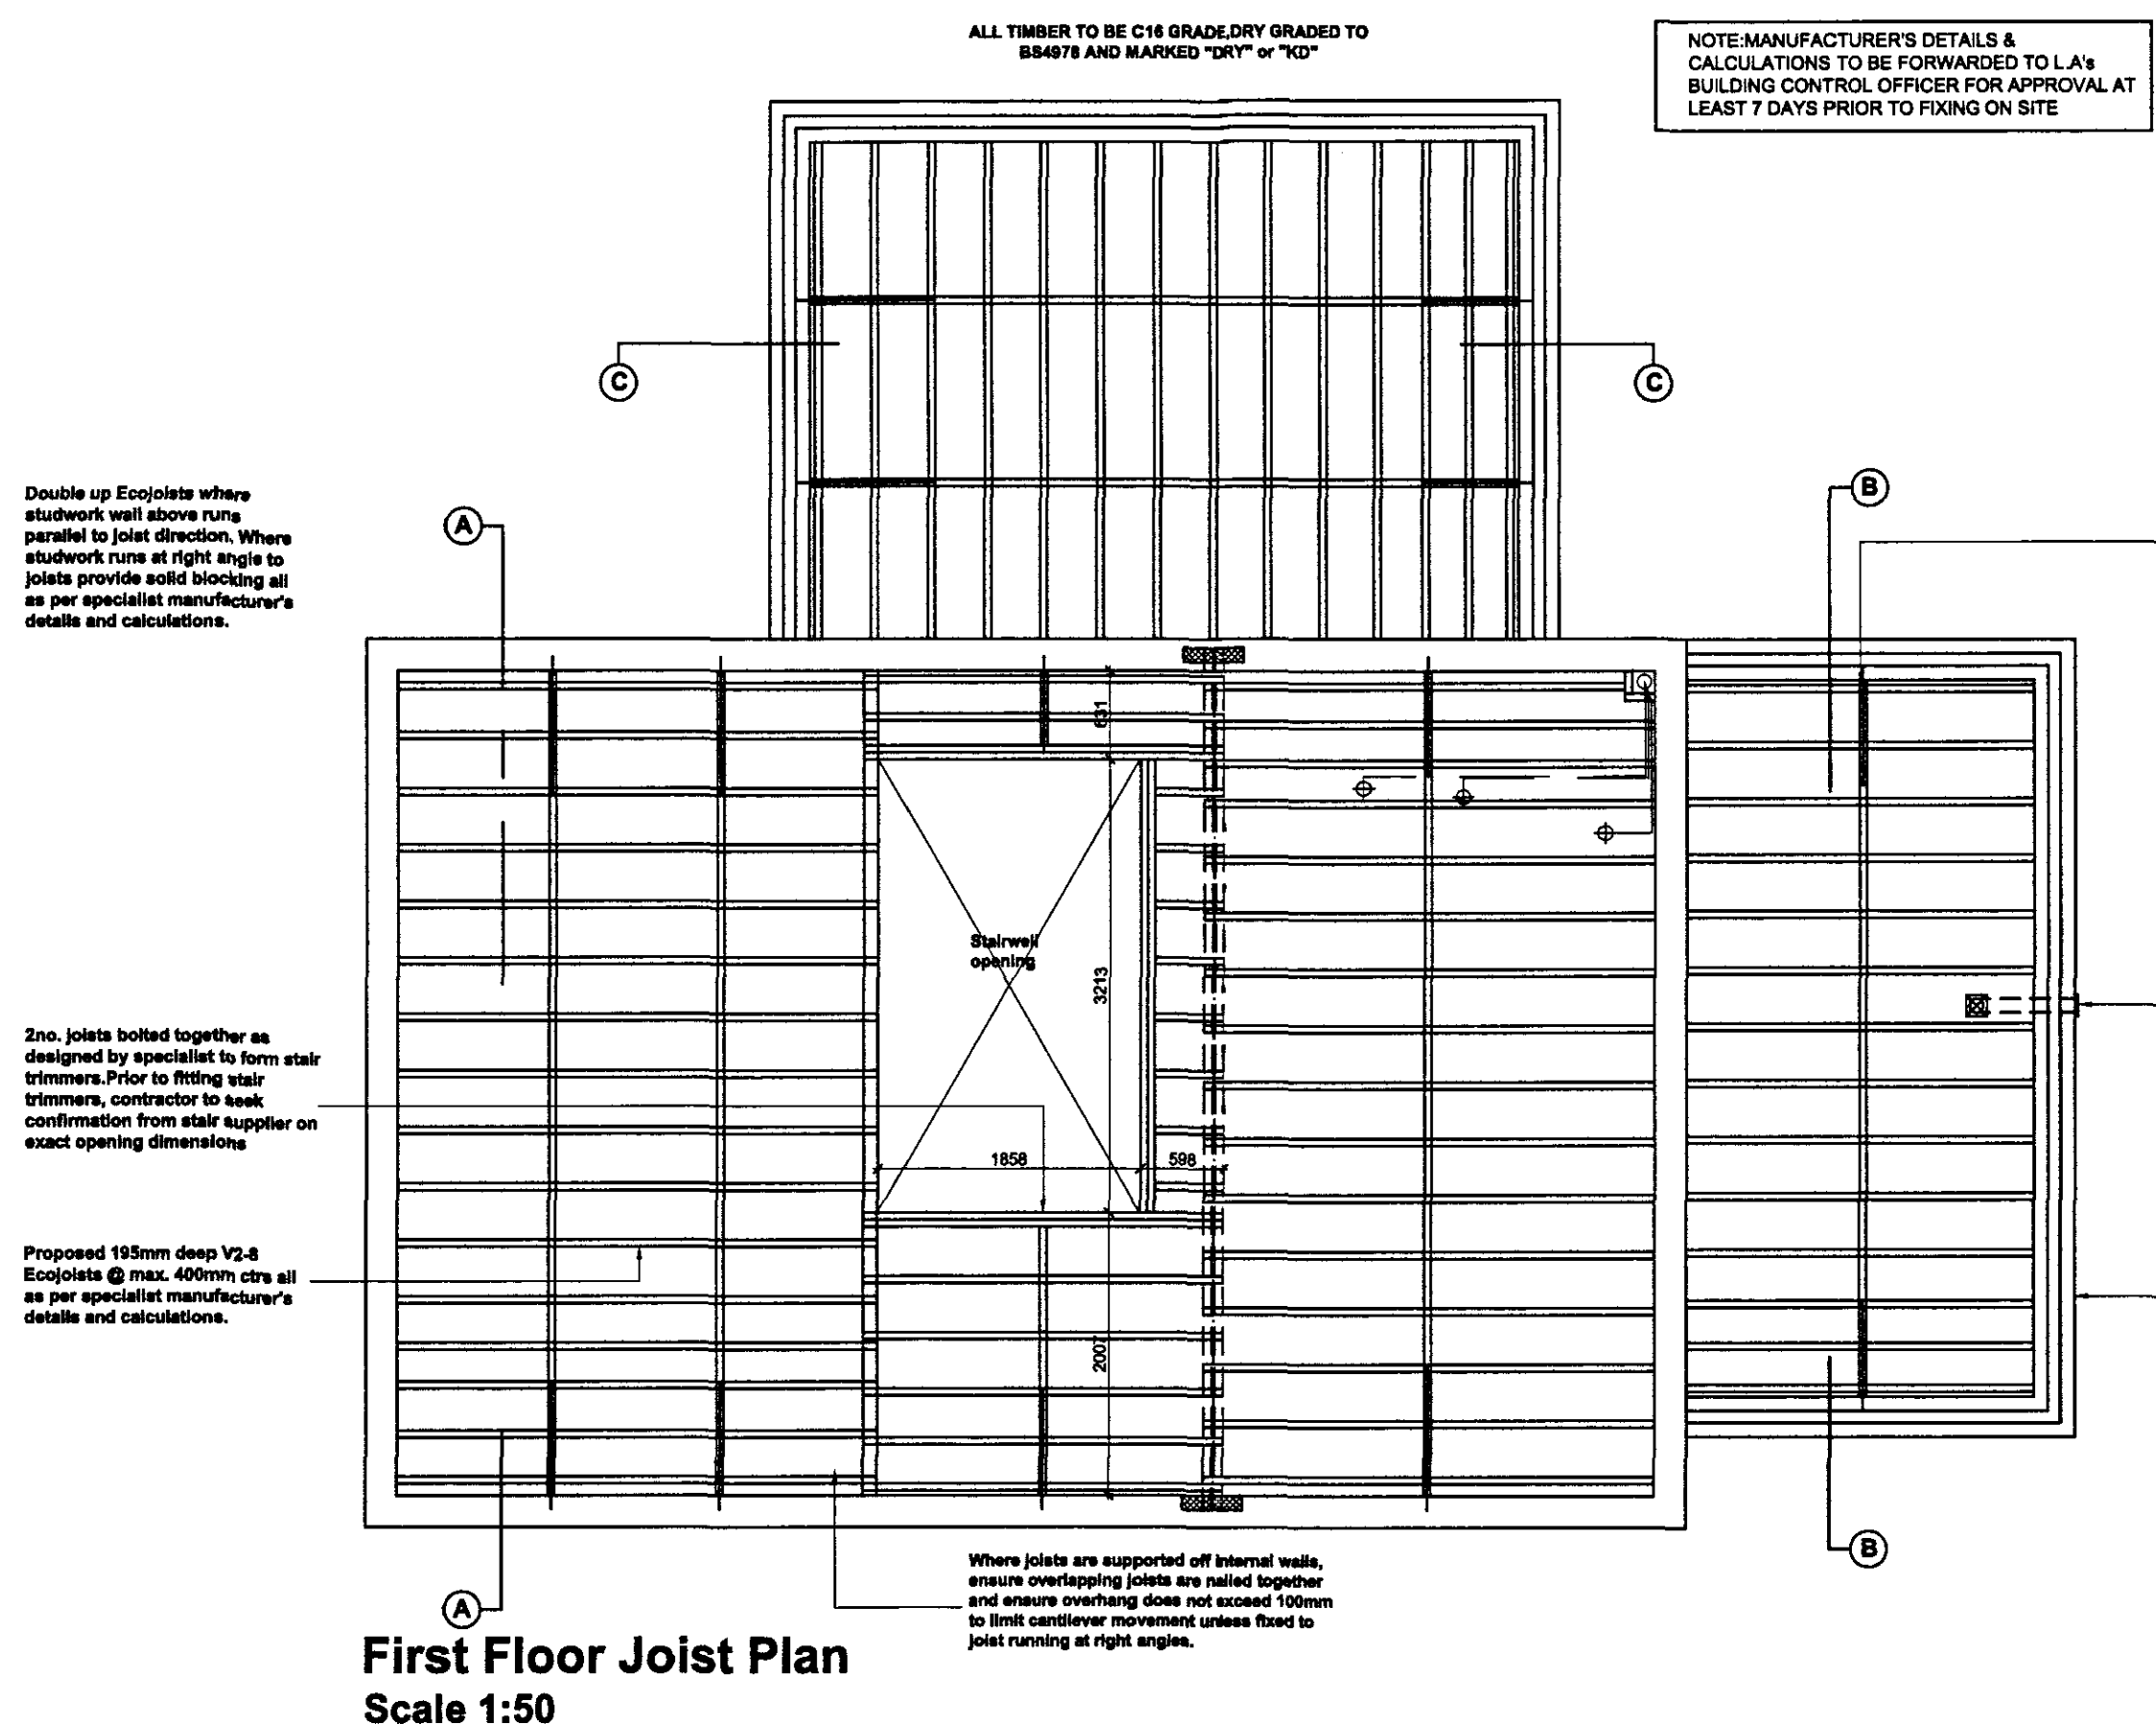

First Floor Joist Plan
Scale 1:50

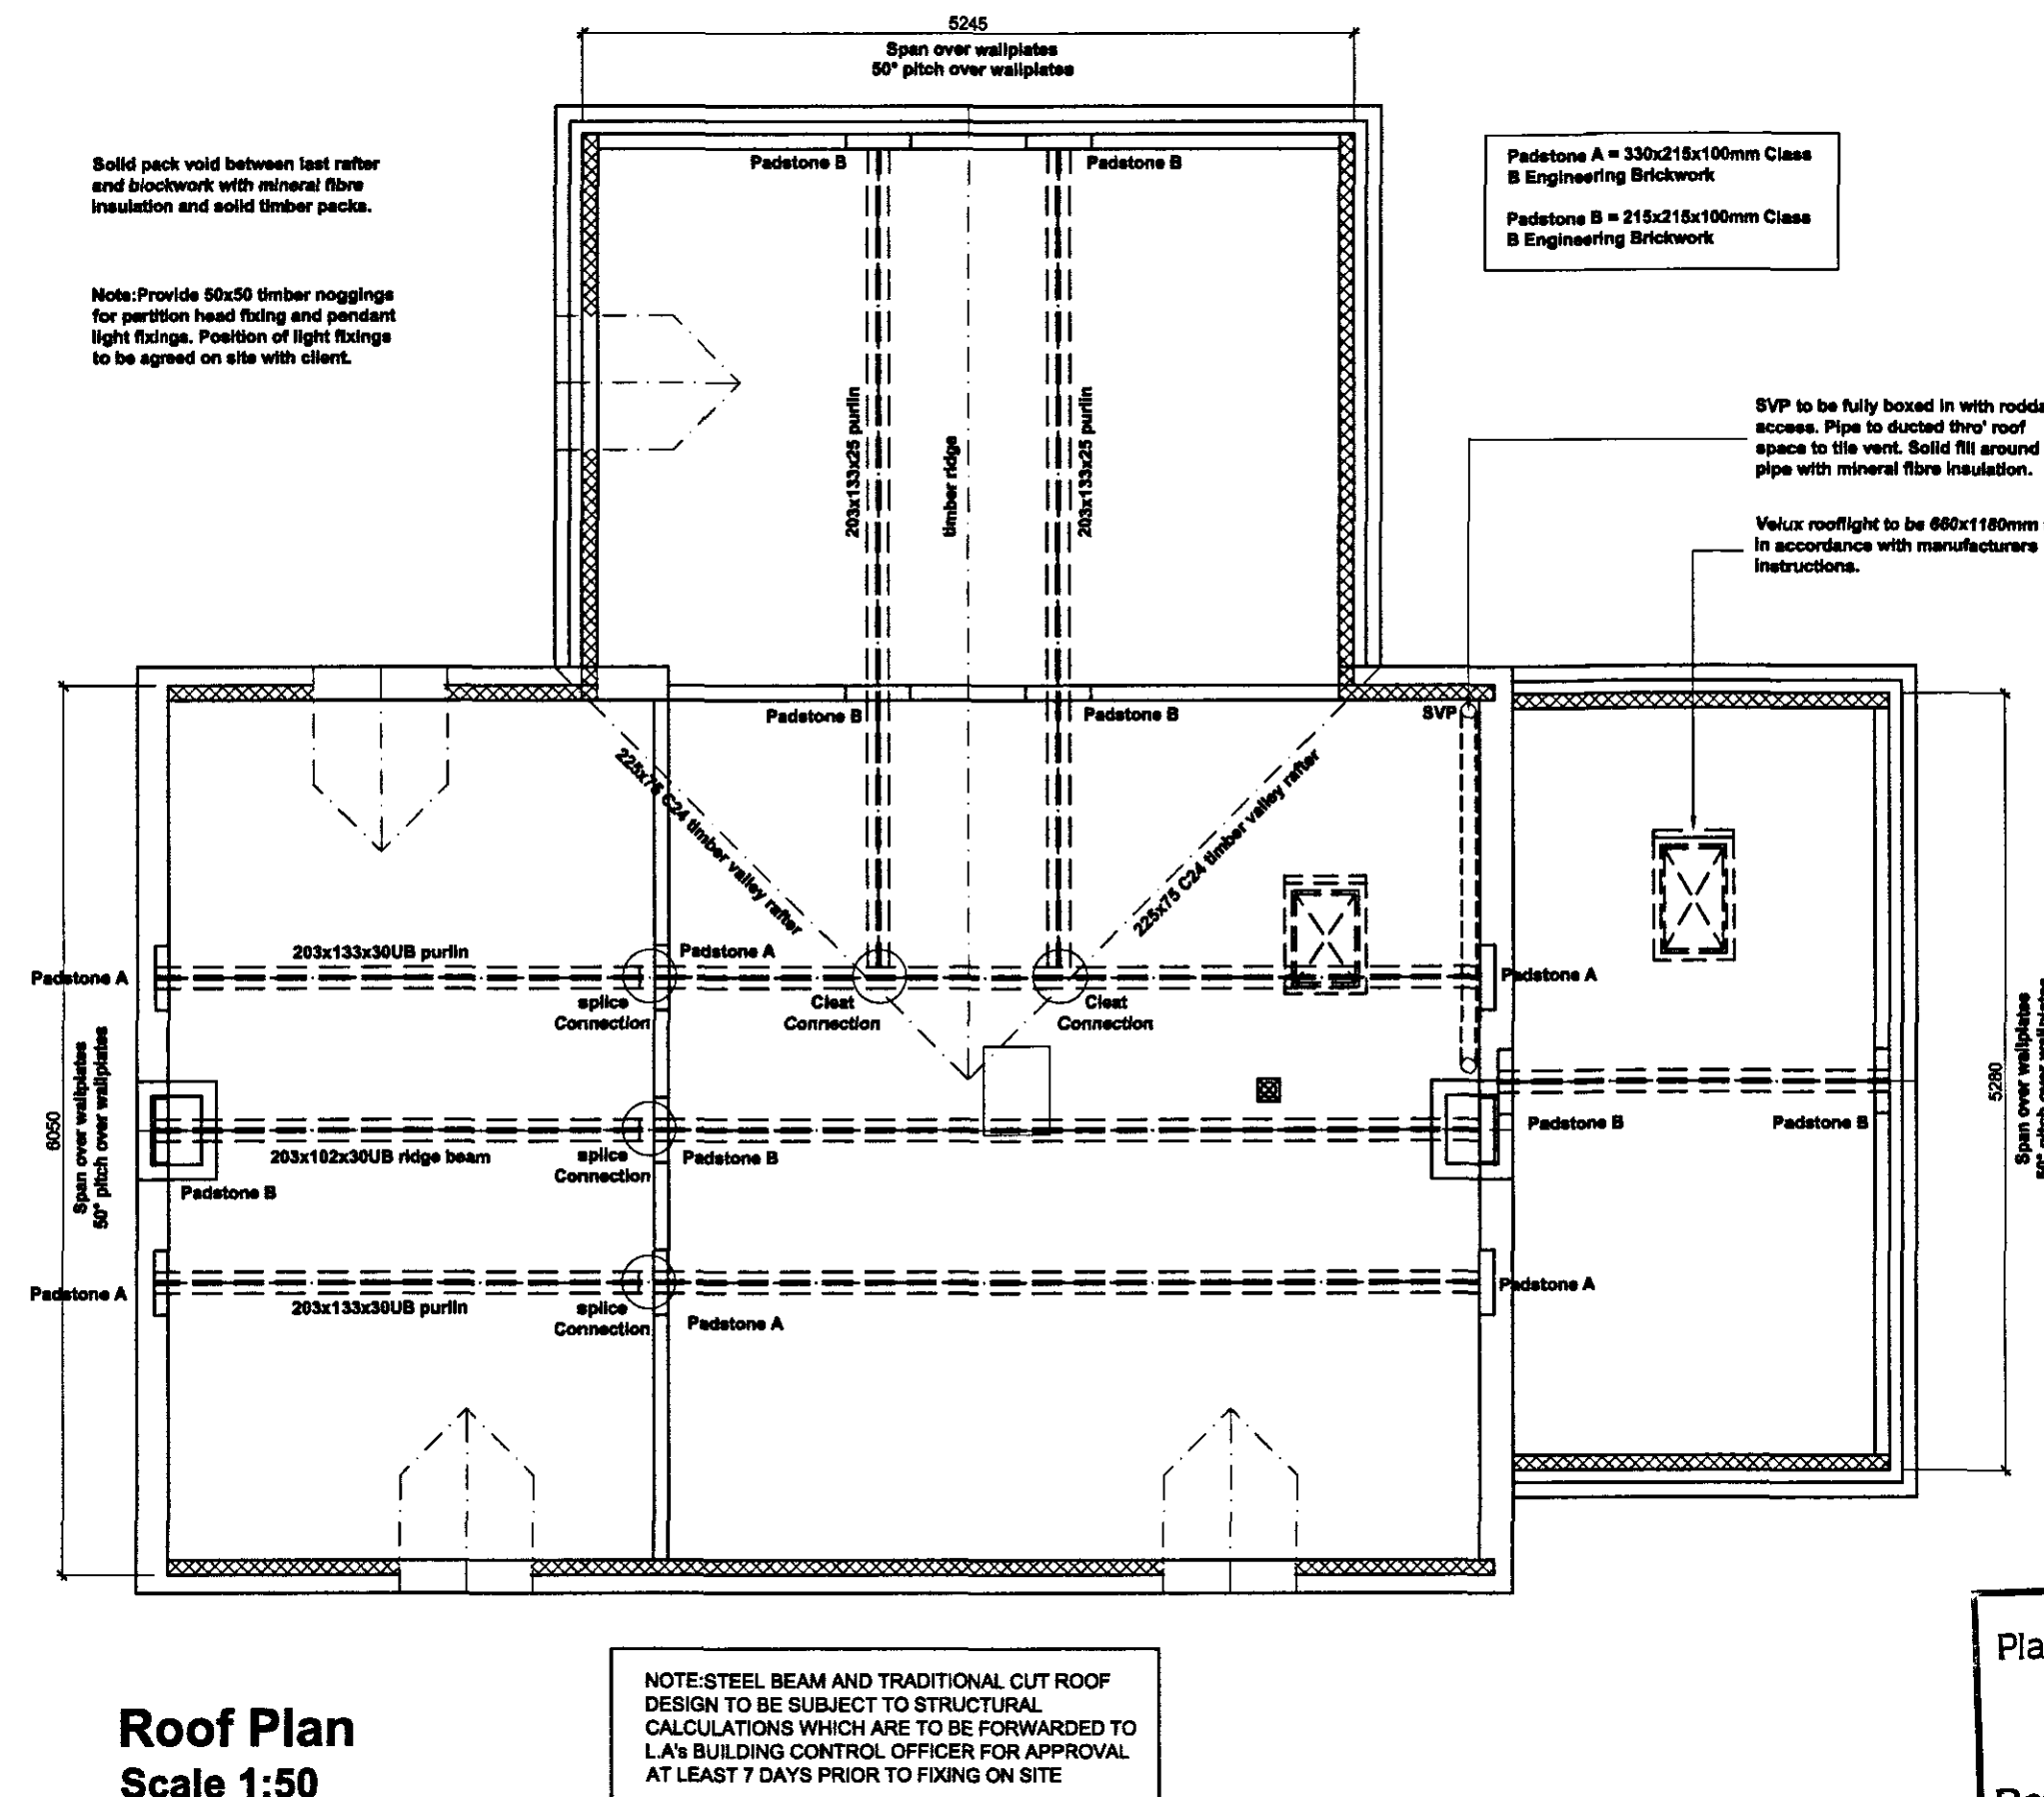

Roof Plan
Scale 1:50

DRAWINGS TO BE READ STRICTLY IN CONJUNCTION WITH AB DESIGN SOLUTIONS CALCULATIONS REF. NO. AB305 / 08 / 01 / 0140 DATED MAR 2008

rev "D" - 15.07.08 - Levels added & Engineers Calcs added

rev "C" - 26.02.08 - Building Control amendments

rev "B" - 15.02.08 - Section thro' kitchen added

rev "A" - 06.06.07 - Existing Ridge Height amended to suit exact site conditions

Client: Mrs E Dela-Croix
76 St Thomas' Rd
Spalding
PE11 2XT

Site: Glenside Cottage
Glenside North
West Pinchbeck
PE11 3NW

remway Design Ltd
2nd Floor - 5 Sheepmarket
Spalding
PE 11 1 B H
Tel: 01775 788 821
e-mail: enquiries@remwaydesign.co.uk

SHDC
Planning & Development
- 8 AUG 2008
Ref: 0882/08

Date: may07 Scale: As Noted

Drawing No: 1111 - 05 "D"