



< EXISTING >

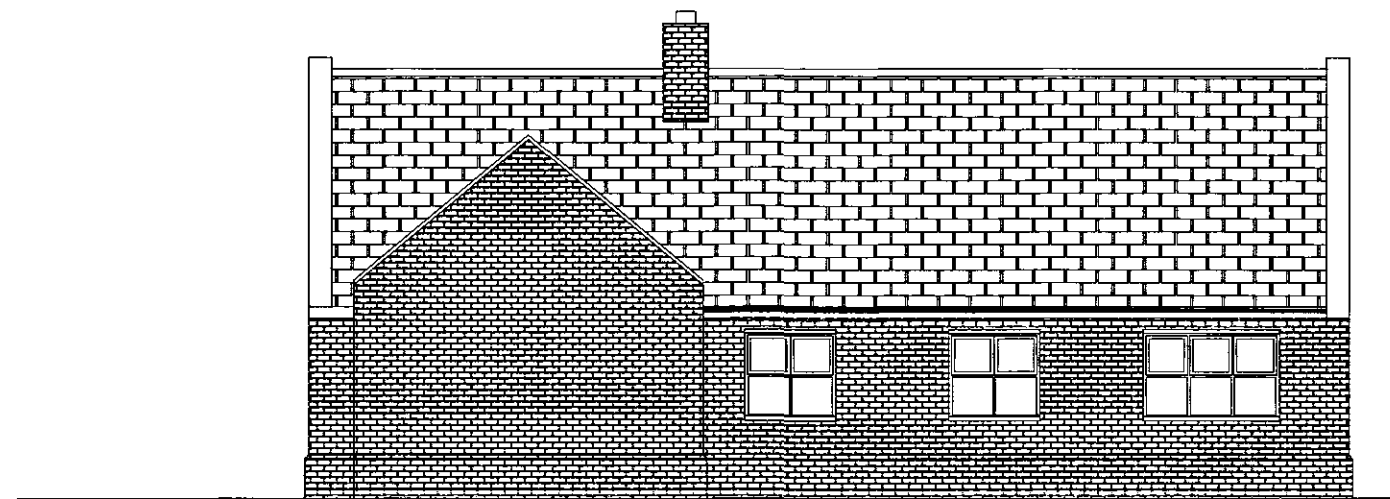

FRONT ELEVATION




REAR ELEVATION

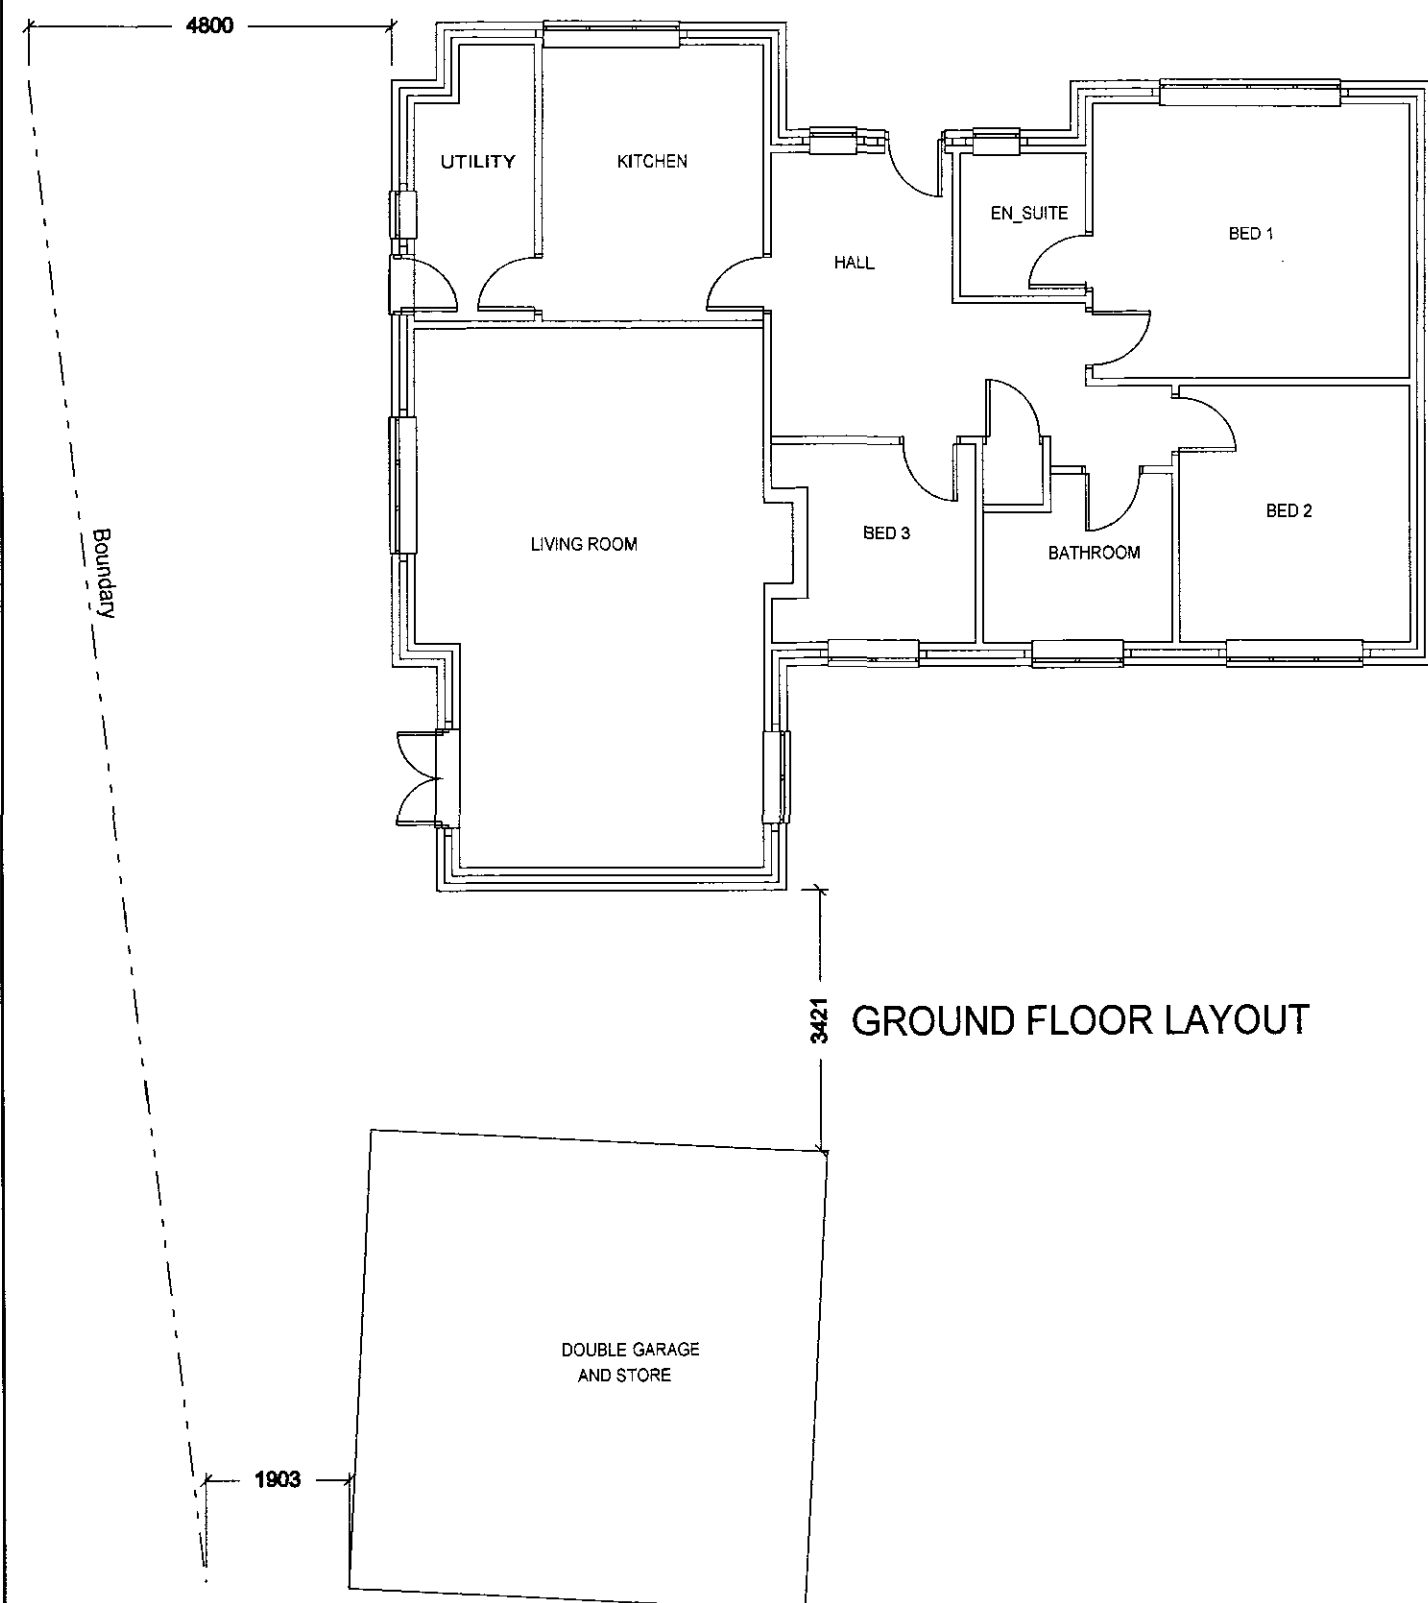

GROUND FLOOR LAYOUT



SIDE ELEVATION SOUTH

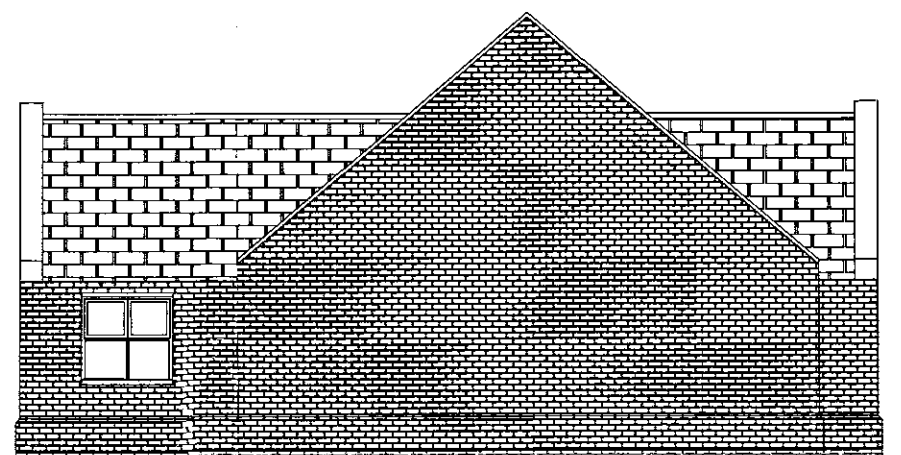

SIDE ELEVATION NORTH


< PROPOSED >



FRONT ELEVATION




REAR ELEVATION

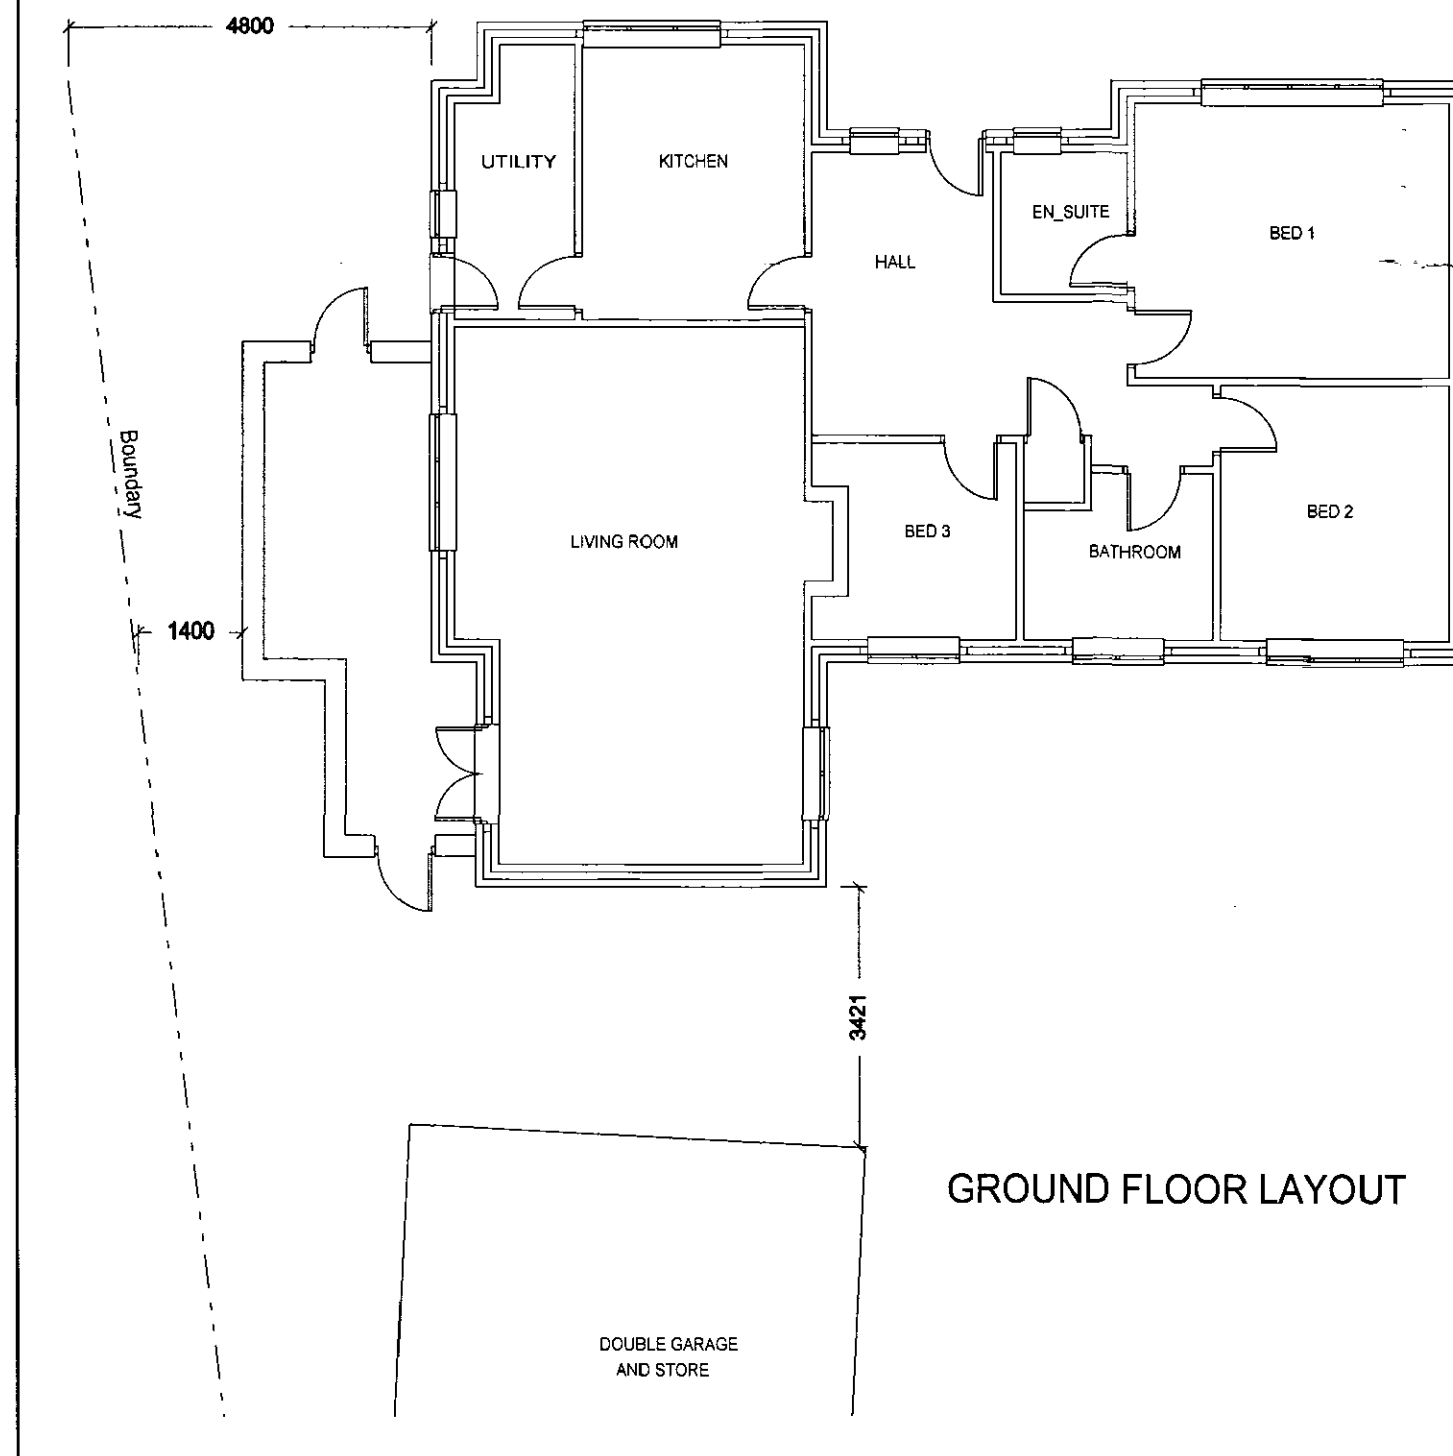

GROUND FLOOR LAYOUT




SIDE ELEVATION SOUTH

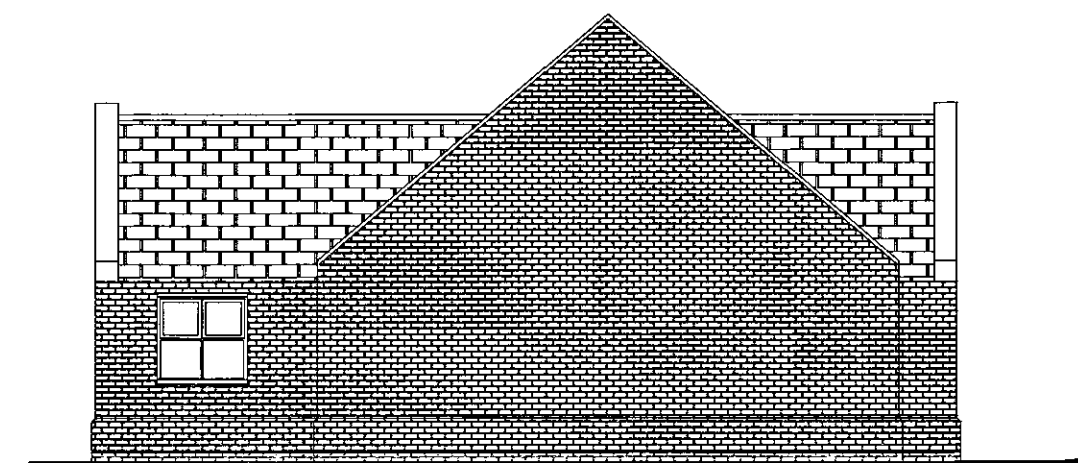

SIDE ELEVATION NORTH


FOR FURTHER DETAILS OF CONSERVATORY
PLEASE REFER TO SUPPLIERS DRAWINGS
ATTACHED

LOCATION PLAN Scale 1:1250

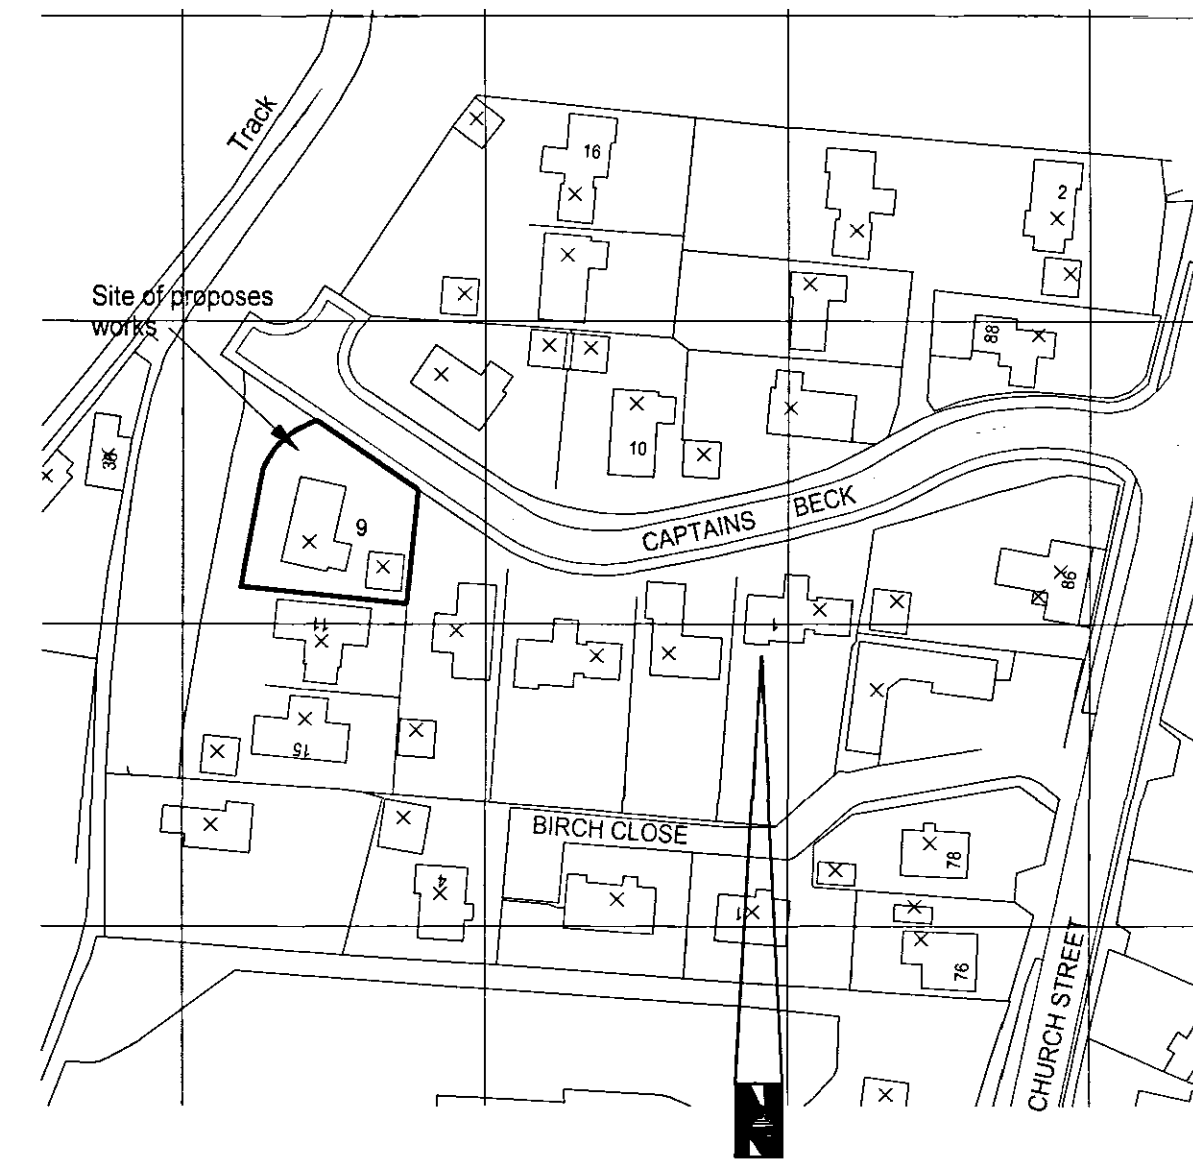

© Crown Copyright 2008. All rights reserved. Licence number 100020449

BLOCK PLAN Scale 1:500

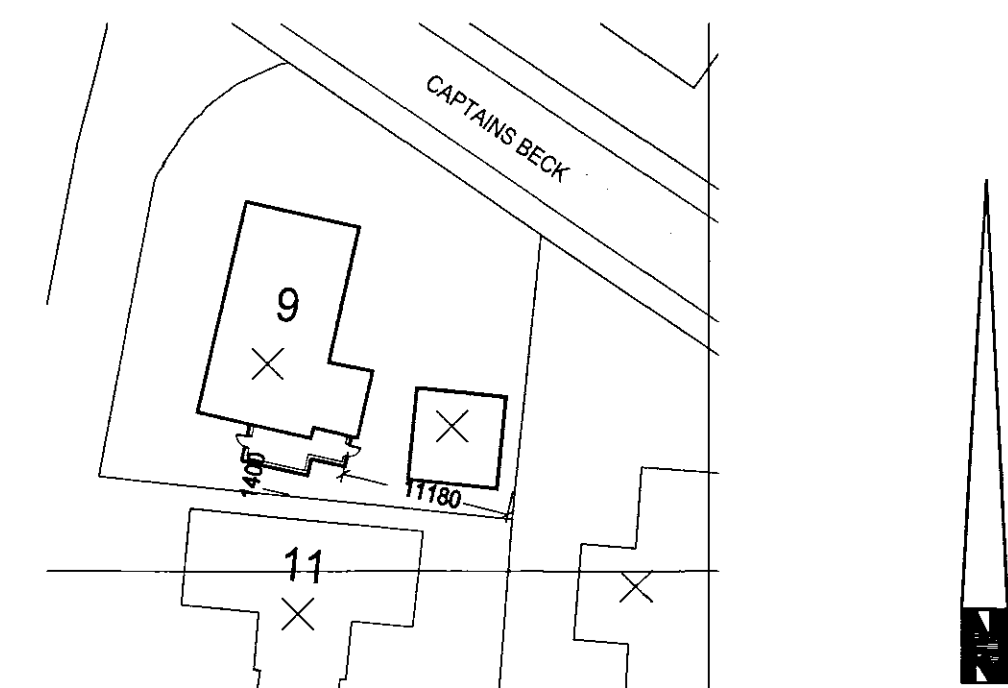

GENERAL NOTES:

BRICKWORK: new facings to dwarf wall to conservatory to match the existing dwelling.

**DETERMINED
PLAN**

SHDC
Planning & Development
- 8 AUG 2008
Ref: 0890/08

REVISIONS

REF

ROGER HILL DESIGN CONSULTANTS LTD

33, Mill Drive, Bourne, Lincoln, PE10 9BY. Tel: 01778 428142 Fax: 01797 0616307 e-mail: rhl@rogerhill-design.demon.co.uk

Project Title

PROPOSED CONSERVATORY EXTENSION

9 CAPTAINS BECK, PINCHBECK, SPALDING

Drawing Title

ELEVATIONS AND FLOOR PLANS

Client

Mr & Mrs Bayliss

Drawn by: HRH Date: 08.08 Scale: 1:100 @ A1

Checked: Date: Issued for: Planning

Drawing No: Rev:

BAYLISS.2008.08.EFP

COPYRIGHT
The copyright of this drawing is vested in
Roger Hill Design Consultants Ltd and must
not be copied or reproduced without written
permission.
All contractors must visit the site and will be
responsible for taking and checking all
dimensions relative to the works shown
on this drawing.