

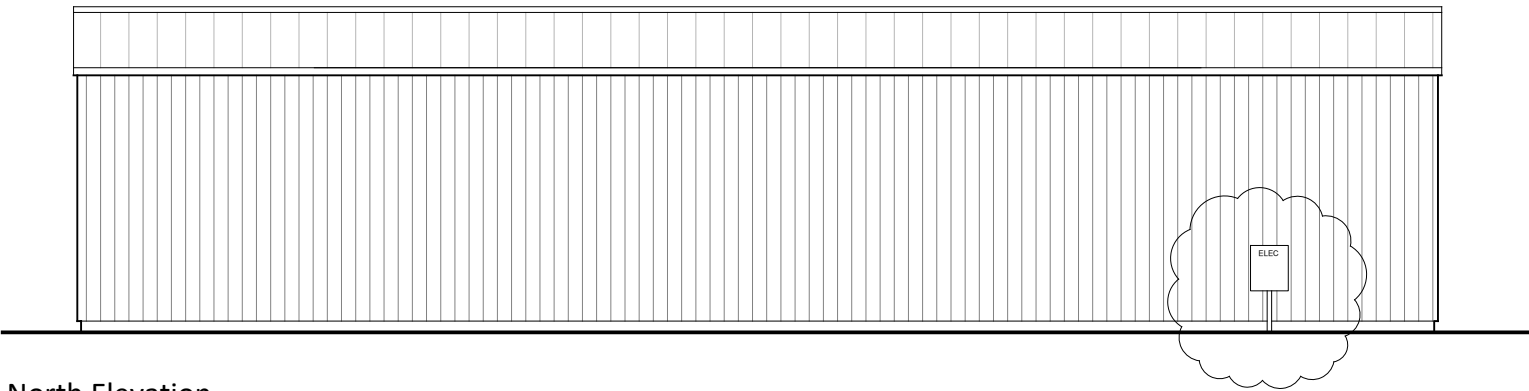


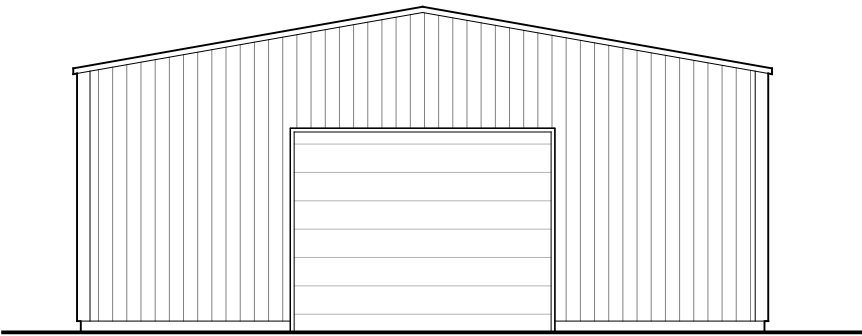


East Elevation


North Elevation

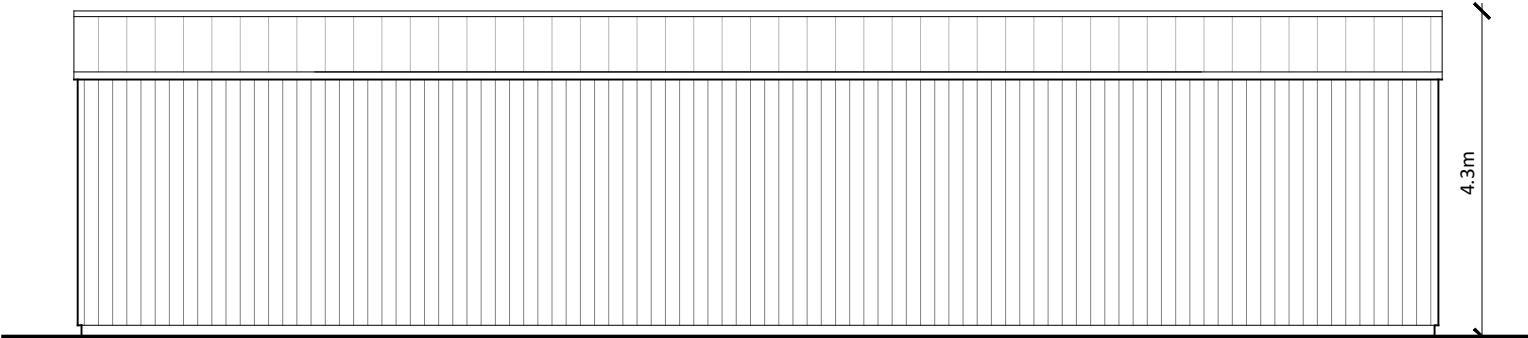


South Elevation

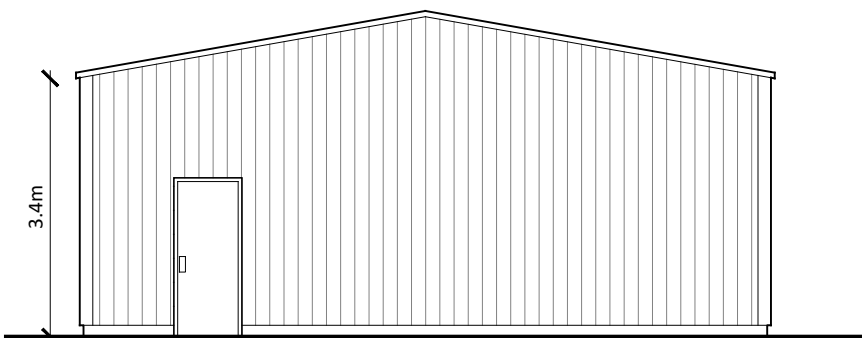

West Elevation

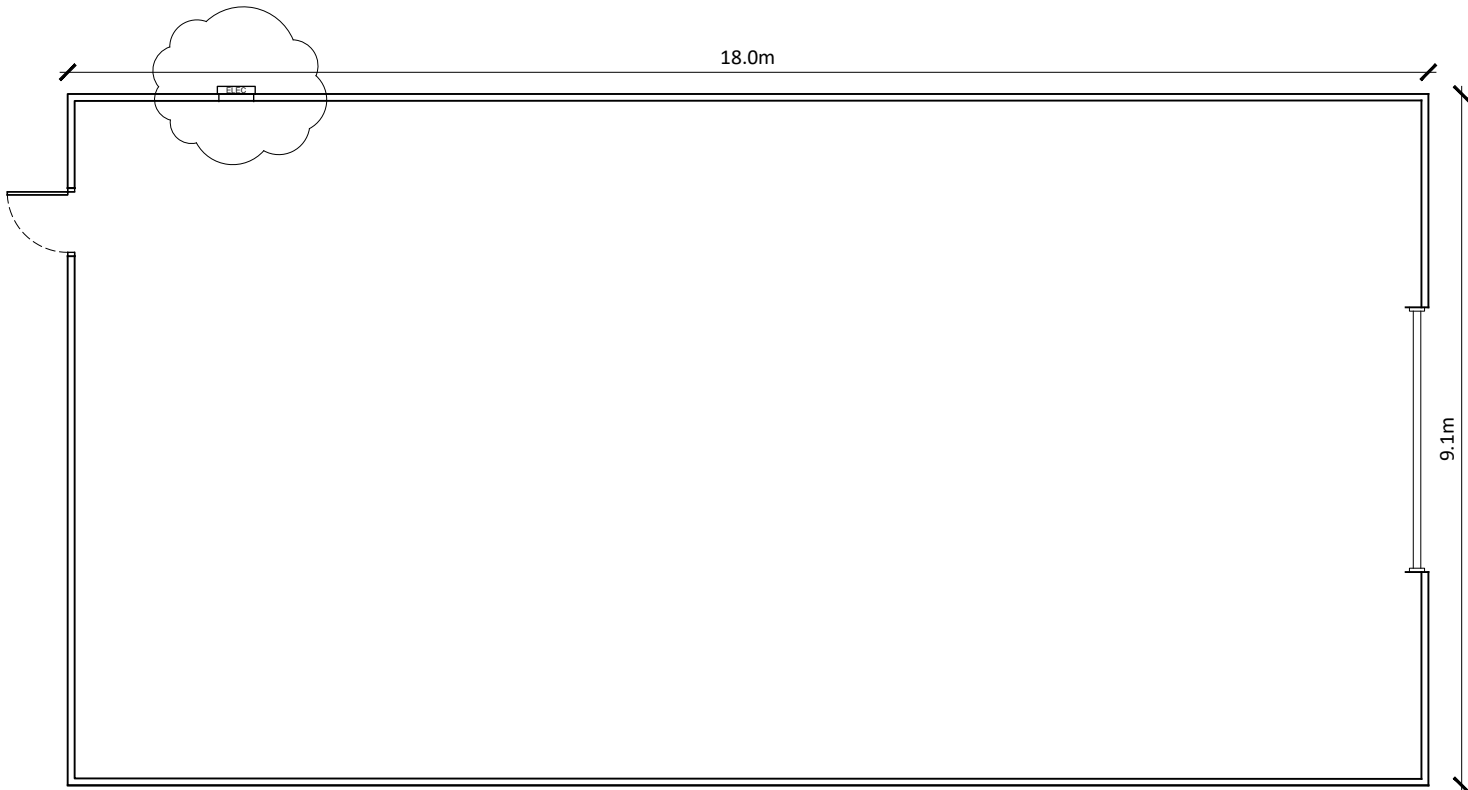

Floor Plan

 

Roof Plan (not to scale)

Notes

Copyright
© Robert Doughty Consultancy Limited.
All rights described in the Copyright, Designs and Patents Act 1988 have been asserted.

Ordnance Survey Map
© Crown Copyright. OS Licence No: AR 100010613.

Dimensions
All dimensions shown are for the purposes of obtaining the relevant planning permission only.

CDM 2015
This drawing is for illustrative purposes and/or obtaining the relevant planning permission only. It should not be used for construction and accordingly, risk identification under the Construction (Design & Management) Regulations 2015 has not been undertaken.

A	Electric meter box indicated min. 500mm above GL	08/09/22
---	--	----------

Rev	Description	Date

rdc
Robert Doughty Consultancy

32 High Street, Helpringham
Sleaford, Lincolnshire, NG34 0RA

Tel: 01529 421646
Email: admin@rdc-landplan.co.uk
Web: www.rdc-landplan.co.uk

Client Anglia (UK) Ltd		
Project Erection of office building, managers dwelling & storage building Mill Green Road, Pinchbeck		
Drawing Proposed storage building		
Scale @ A3 1: 100		Date 15/07/21
Drawn By WW		Checked By LMS
Job Number 823-27	Status PL	Purpose of Issue Planning
Drawing No. 823-27_CC_GA03		Rev A