


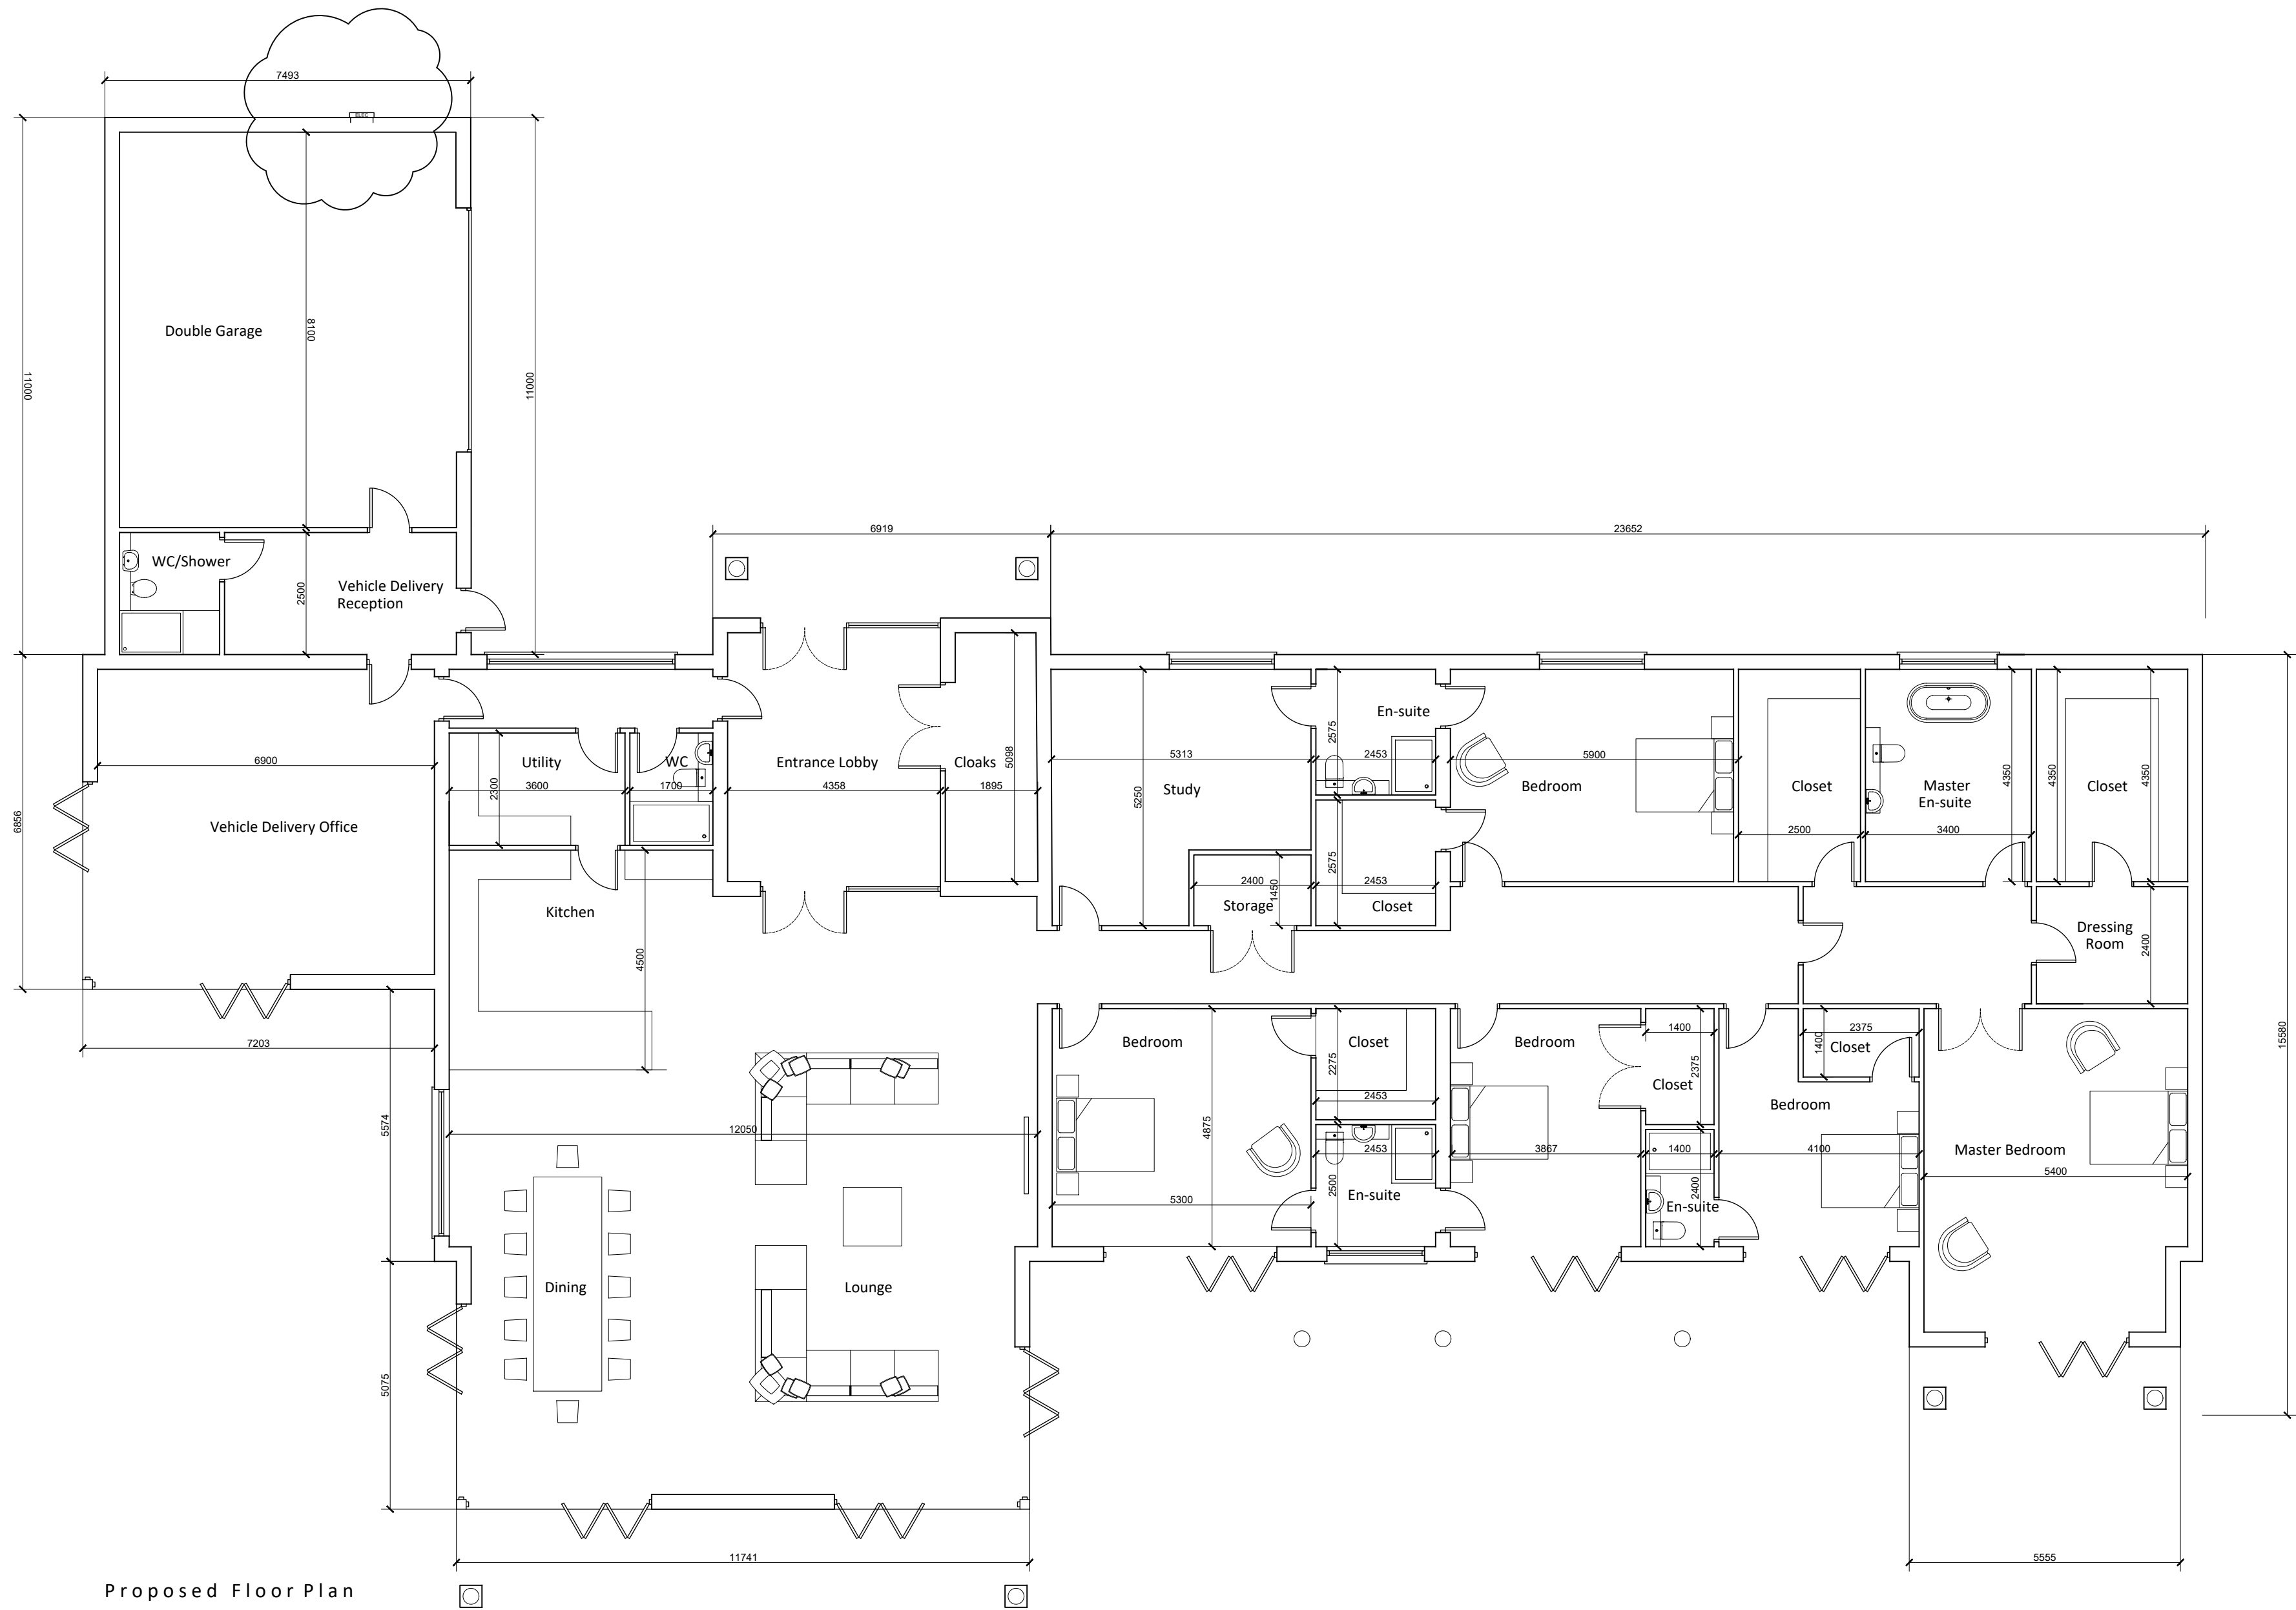

Proposed Floor Plan

Notes

Copyright
© Robert Doughty Consultancy Limited.
All rights described in the Copyright, Designs and Patents Act 1988 have been asserted.

Ordnance Survey Map
© Crown Copyright. OS Licence No: AR 100010613.

Dimensions
All dimensions shown are for the purposes of obtaining the relevant planning permission only.

CDM 2015
This drawing is for illustrative purposes and/or obtaining the relevant planning permission only. It should not be used for construction and accordingly, risk identification under the Construction (Design & Management) Regulations 2015 has not been undertaken.

A Electric meter box indicated Min. 500mm above local GL. 08/09/22

Rev	Description	Date
-----	-------------	------

rdc

Robert Doughty
Consultancy

32 High Street, Helpingham
Sleaford, Lincolnshire, NG34 0RA

Tel: 01529 421646
Email: admin@rdc-landplan.co.uk
Web: www.rdc-landplan.co.uk

Client
Anglia (UK) Ltd

Project
Erection of office building, managers dwelling
& storage building
Mill Green Road, Pinchbeck

Drawing
Proposed managers dwelling - Floor plan

Scale @ A1

1: 100

Drawn By

PSS

Job Number

823-27

Drawing No.

823-27_CC_PL02

Date

14/07/21

Checked By

PSS

Status

PL

Purpose of Issue

Planning

Rev

A