


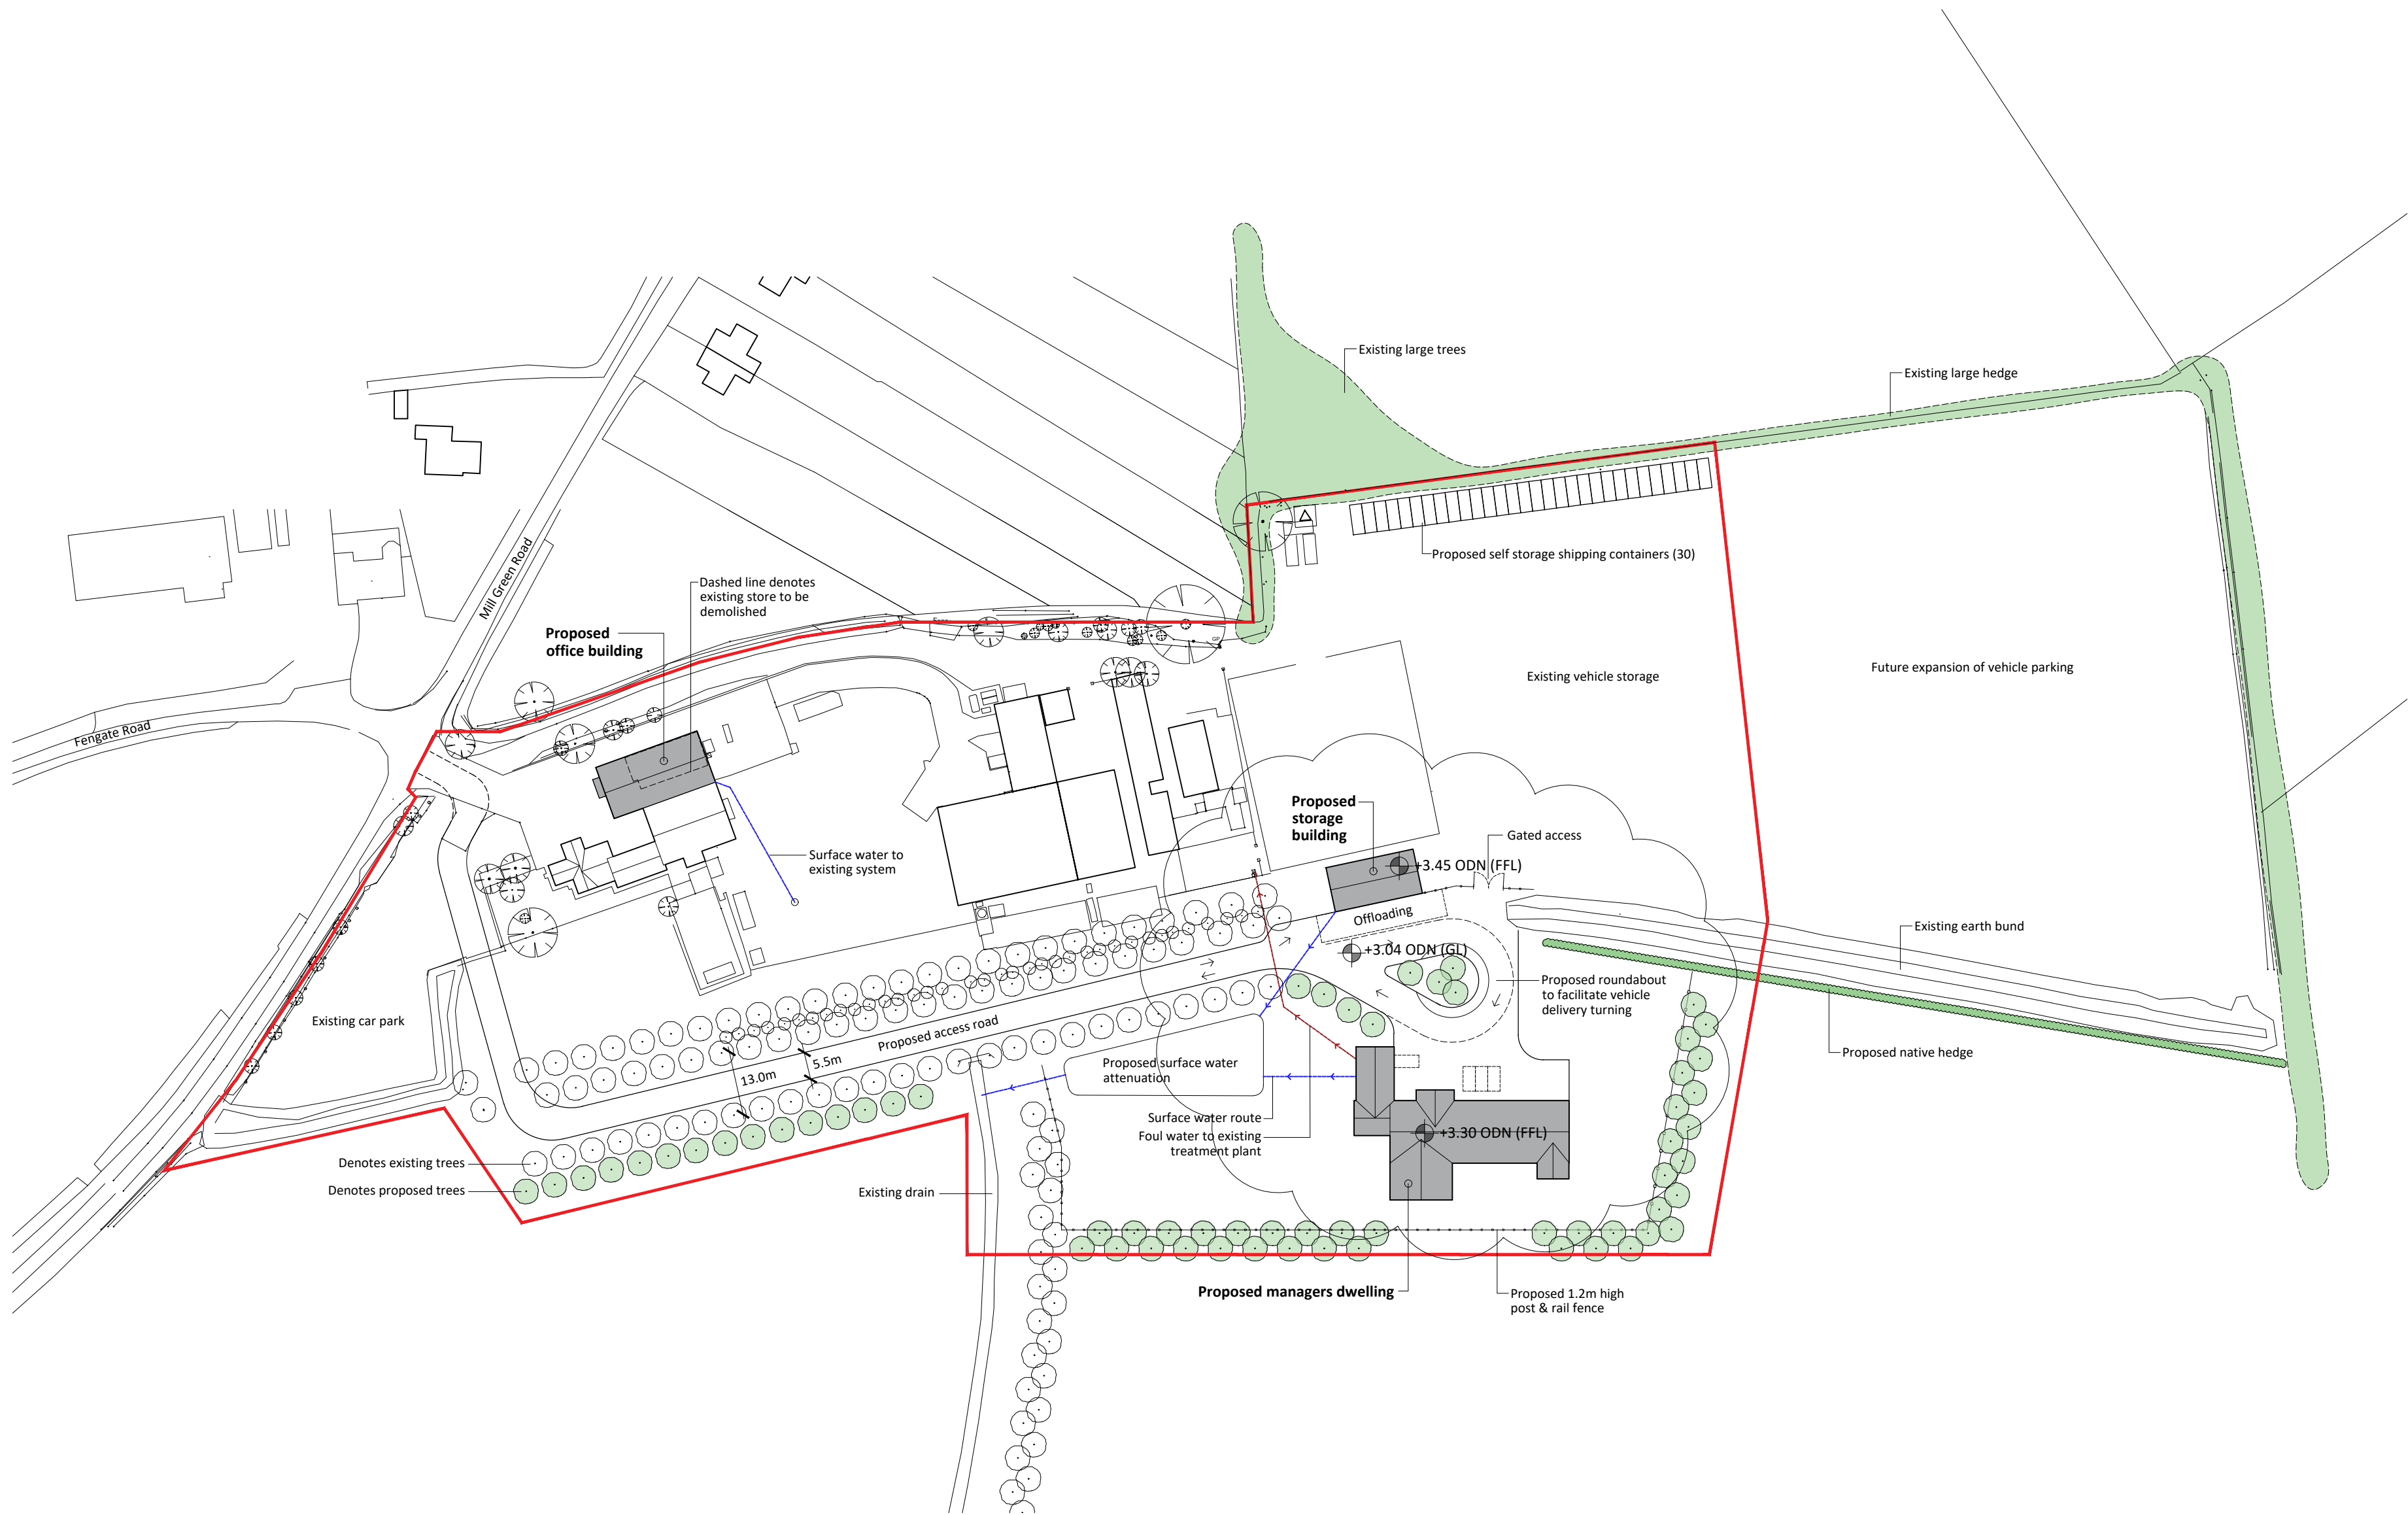


Notes

Copyright
© Robert Doughty Consultancy Limited.
All rights described in the Copyright, Designs and Patents Act 1988 have been asserted.

Ordnance Survey Map
©Crown Copyright. OS Licence No: AR 100010613.

Dimensions
All dimensions shown are for the purposes of obtaining the relevant planning permission only.

CDM 2015
This drawing is for illustrative purposes and/or obtaining the relevant planning permission only. It should not be used for construction and accordingly, risk identification under the Construction (Design & Management) Regulations 2015 has not been undertaken.

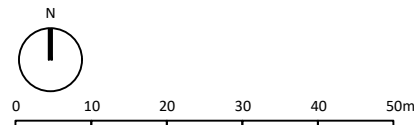

A FFL & GL indicated & dwg no. updated 08/09/22

Rev	Description	Date
-----	-------------	------

rdc
Robert Doughty
Consultancy

32 High Street, Helpingham
Sleaford, Lincolnshire, NG34 0RA

Tel: 01529 421646
Email: admin@rdc-landplan.co.uk
Web: www.rdc-landplan.co.uk

Client
Anglia (UK) Ltd

Project
Erection of office building, managers dwelling & storage building
Mill Green Road, Pinchbeck

Drawing
Proposed Site Plan

Scale @ A2 1: 1000		Date 13.07.21	
Drawn By WW		Checked By LMS	
Job Number 823-27	Status PL	Purpose of Issue Planning	

Drawing No.
823-27_CC_SP01

Rev
A