


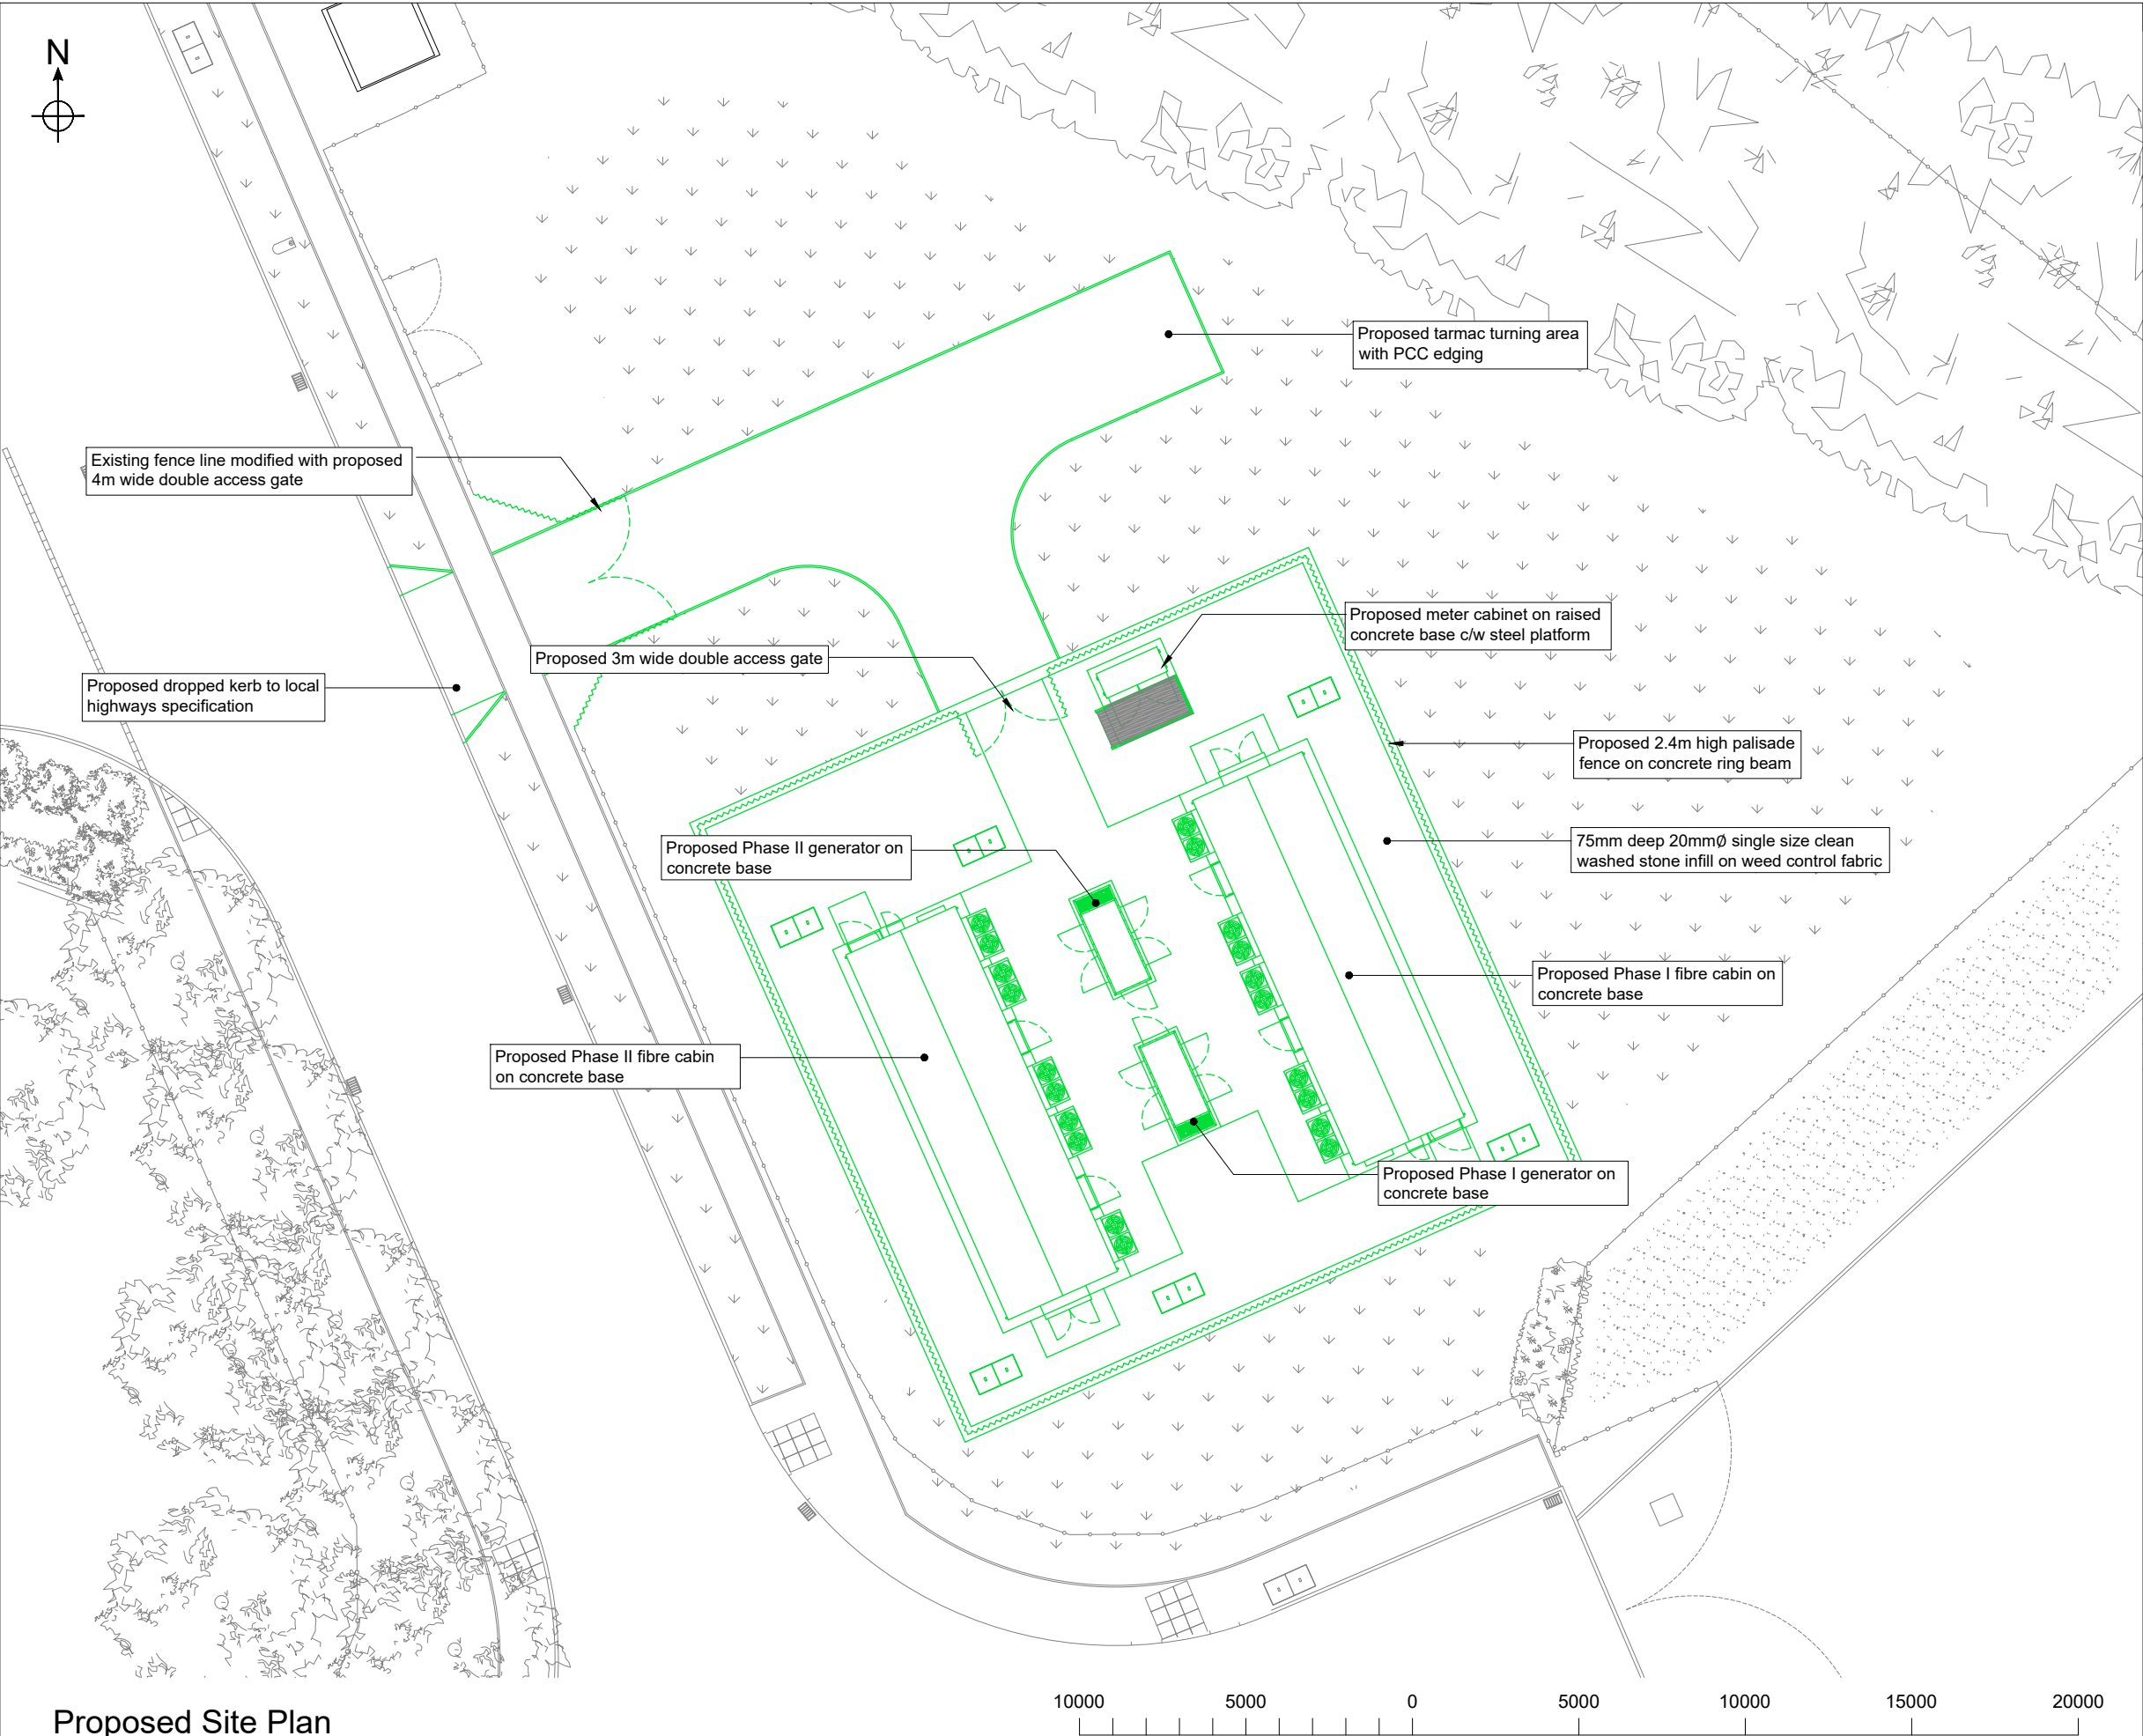

Proposed Site Plan
(Scale 1:200)

ORIGINAL SCALE AT A3 - 1:200 ALL DIMENSIONS IN MILLIMETRES

- ORIGINAL DRAWING SIZE A3P1808-285
- NOTES
1. This drawing to be read in conjunction with full PL drawing series.

2. All dimensions are in mm unless otherwise noted.

A	GENERAL ARRANGEMENT ISSUE	03.08.23	RFS
REV	DESCRIPTION OF REVISION	DATE	BY



**Euro-Tel
Design**

2 Charnwood House, Marsh Road, Bristol BS3 2NA
tel :0117 966 5526 web: euro-tel.design.com



CityFibre

15 BEDFORD STREET, LONDON WC2E 9HE WWW.CITYFIBRE.COM

Drawing Title

PROPOSED SITE PLAN

Site Location

LAND ADJACENT AT STEPHENSON AVE.
STEPHENSON AVENUE
SPALDING
PE11 3SW

Drawn by RFS	Checked by SB	Approved by JR
Date Drawn 03.08.23	Date Checked 03.08.23	Date Approved 03.08.23
Site Code SPA1	Drawing Number P1808-285-PL-005-A	