




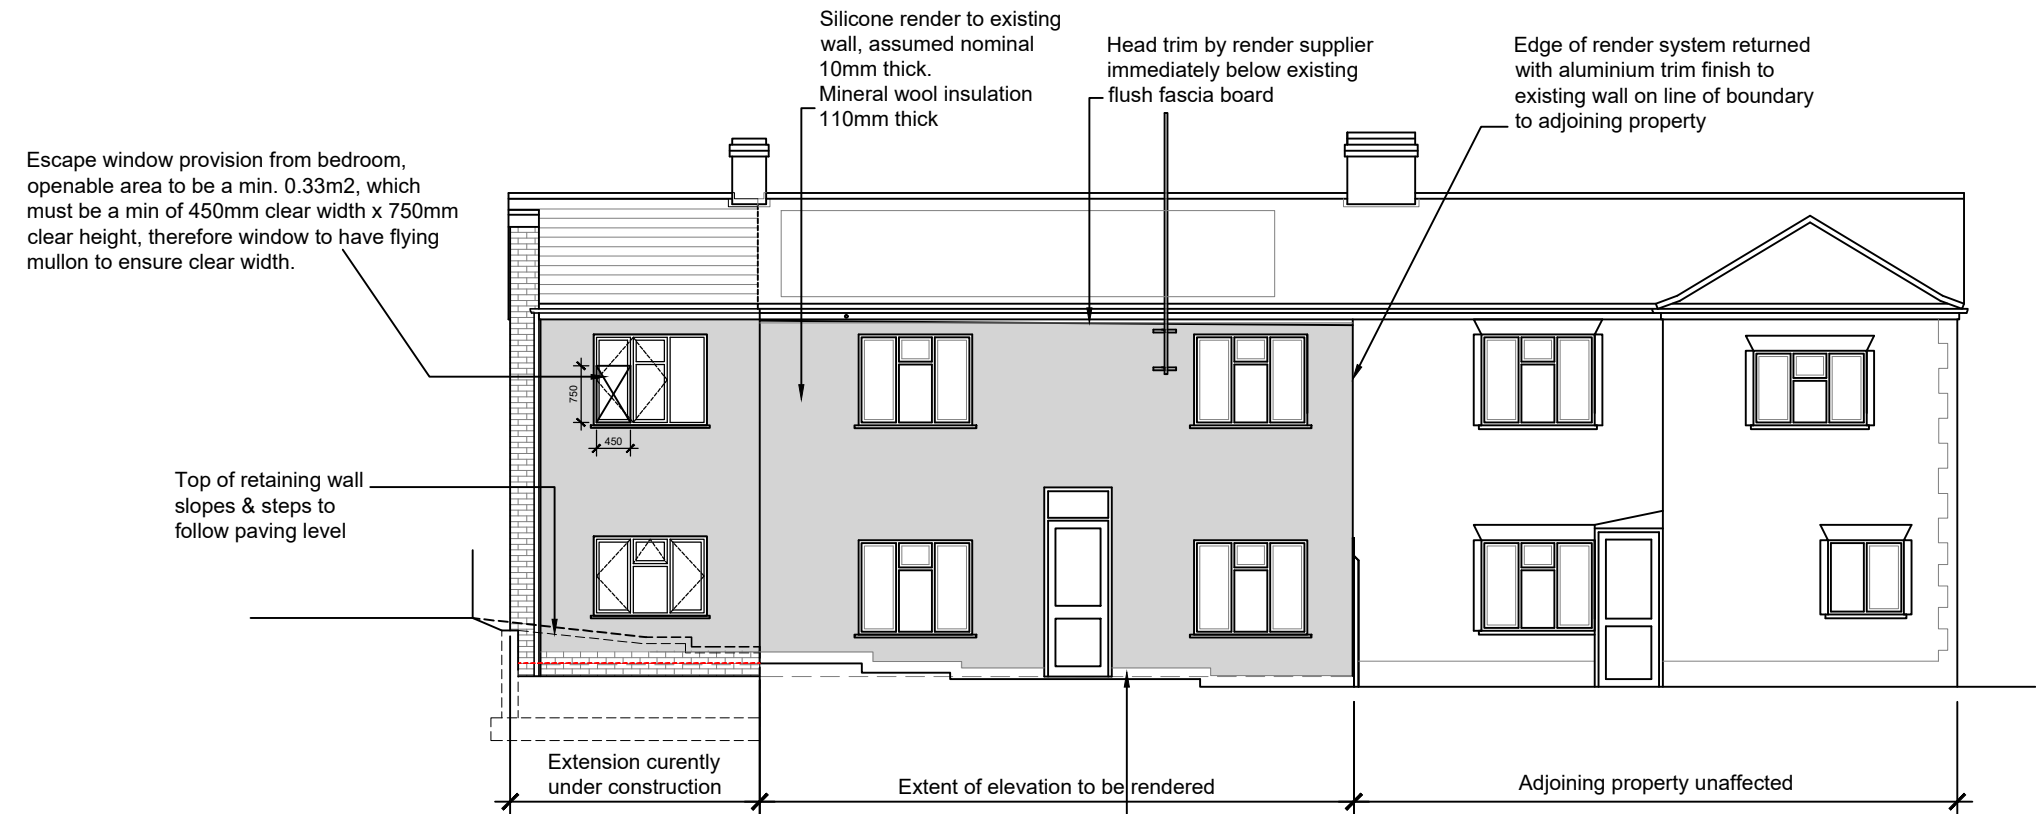



South West Elevation (Front) as Existing

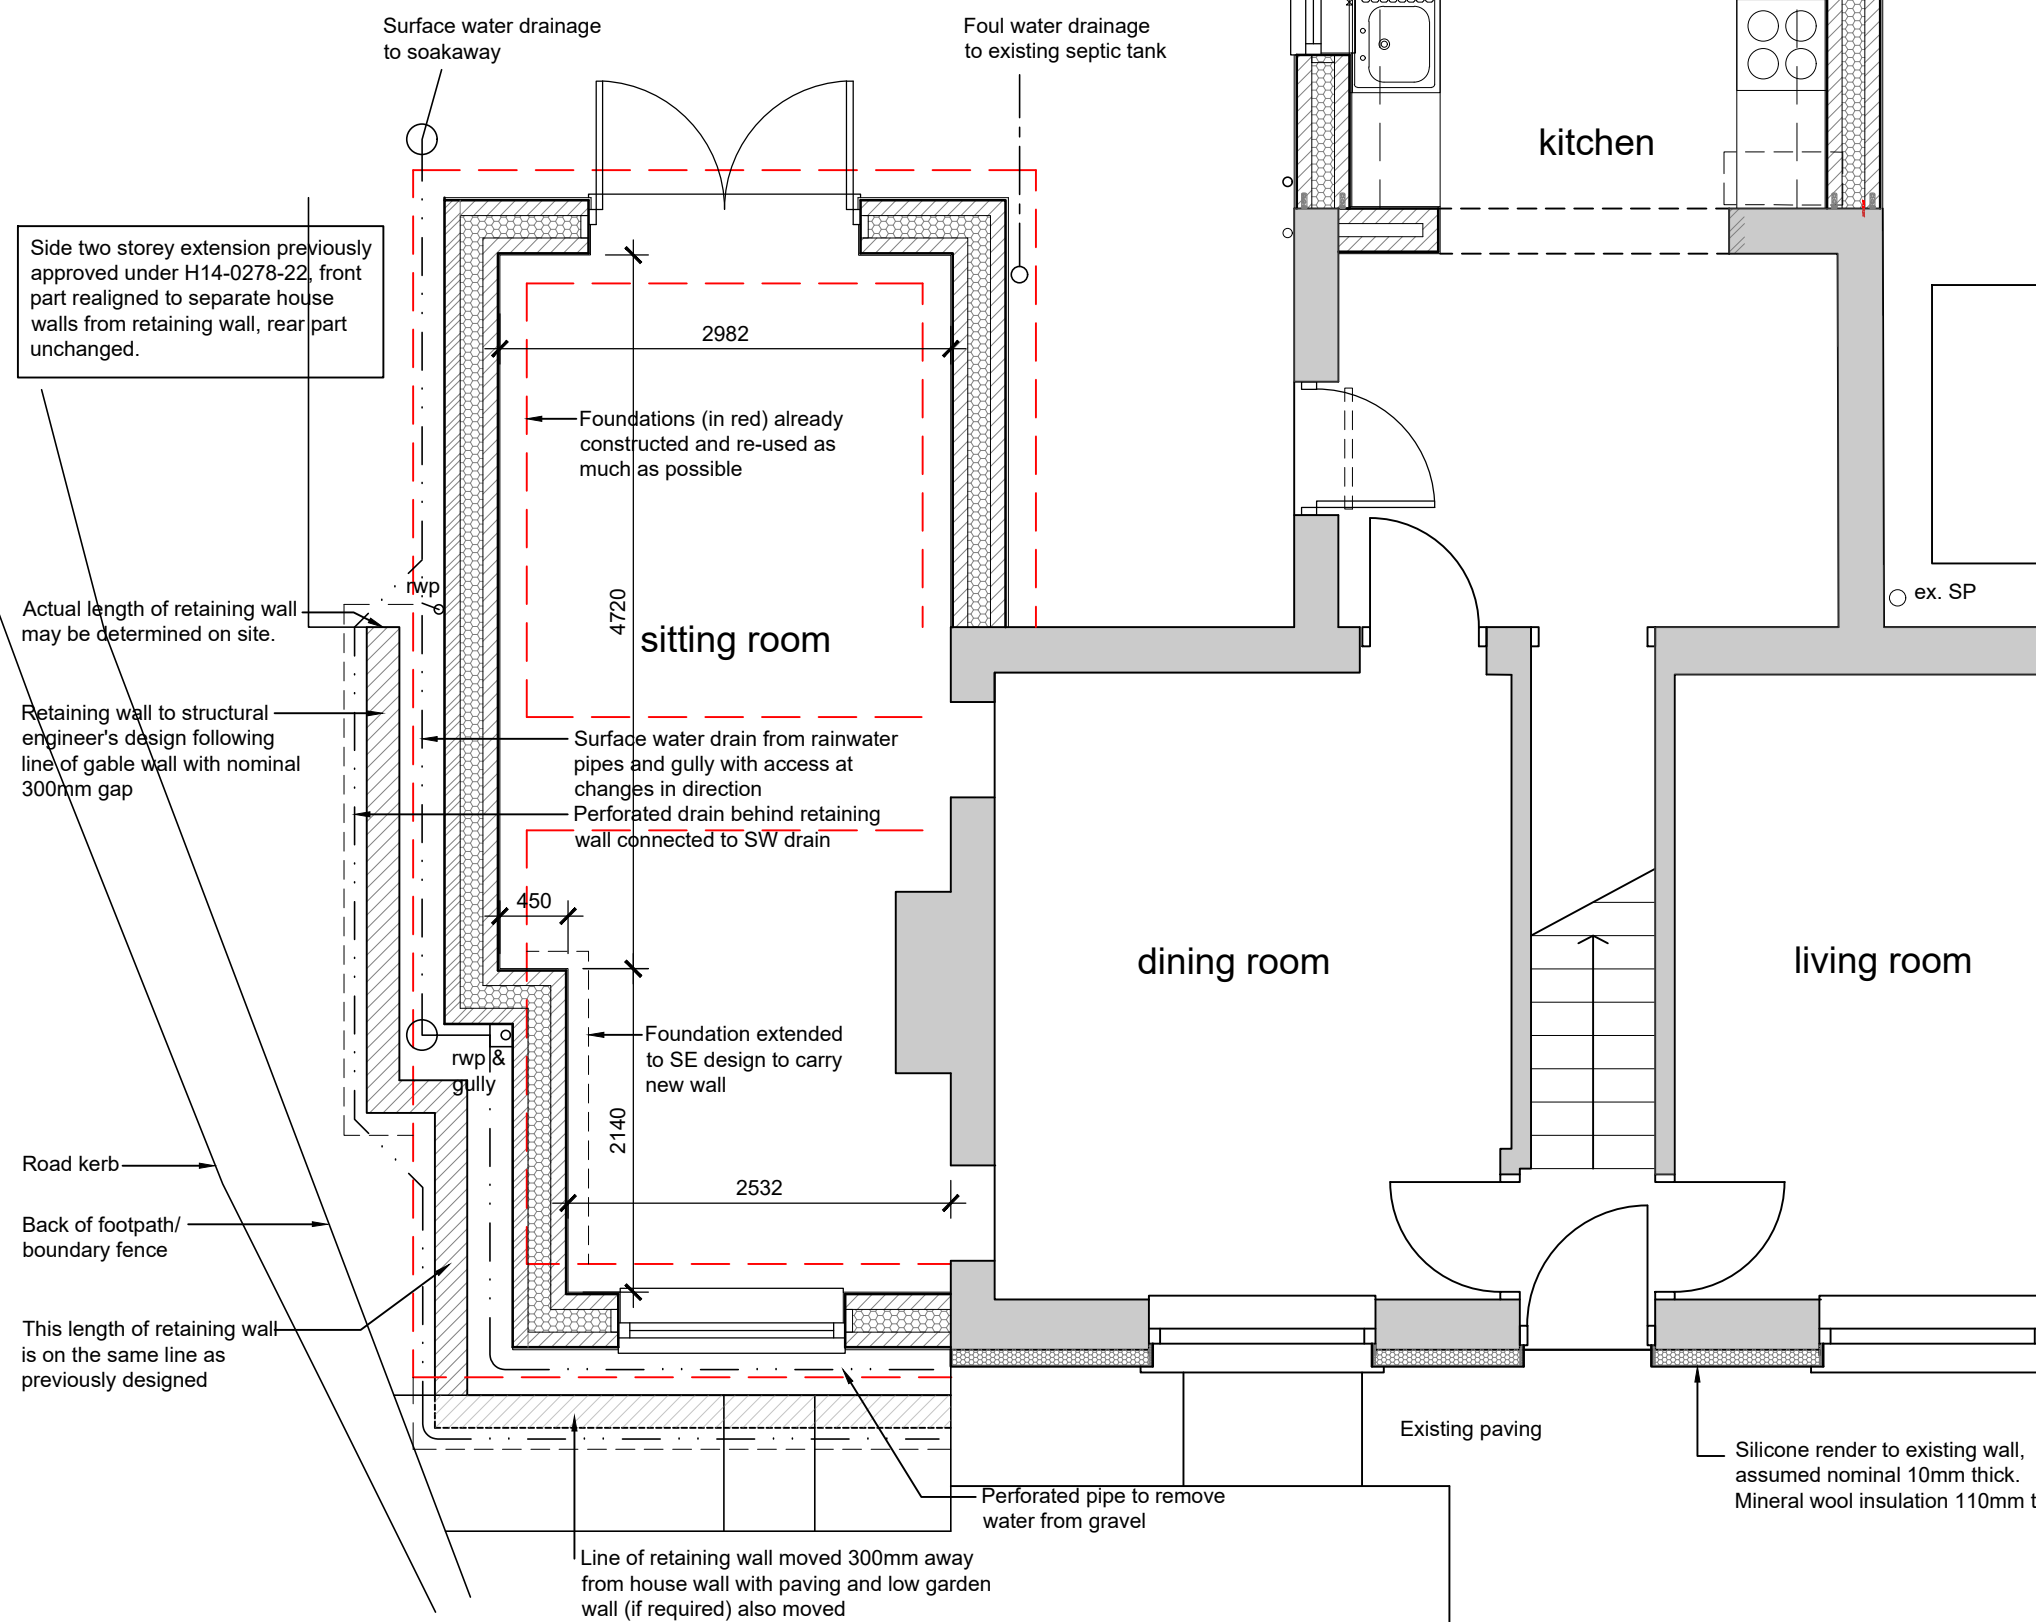

South West (front) Elevation

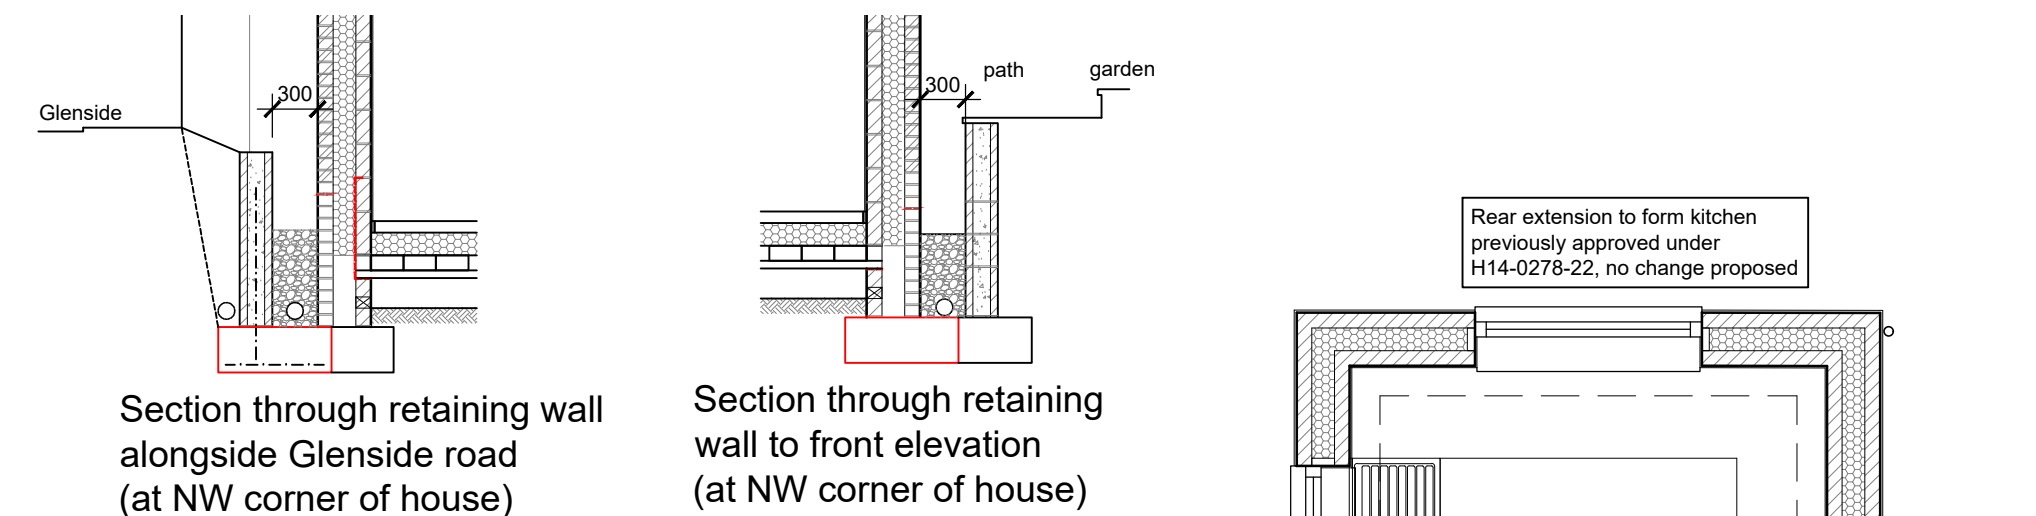





Ground Floor

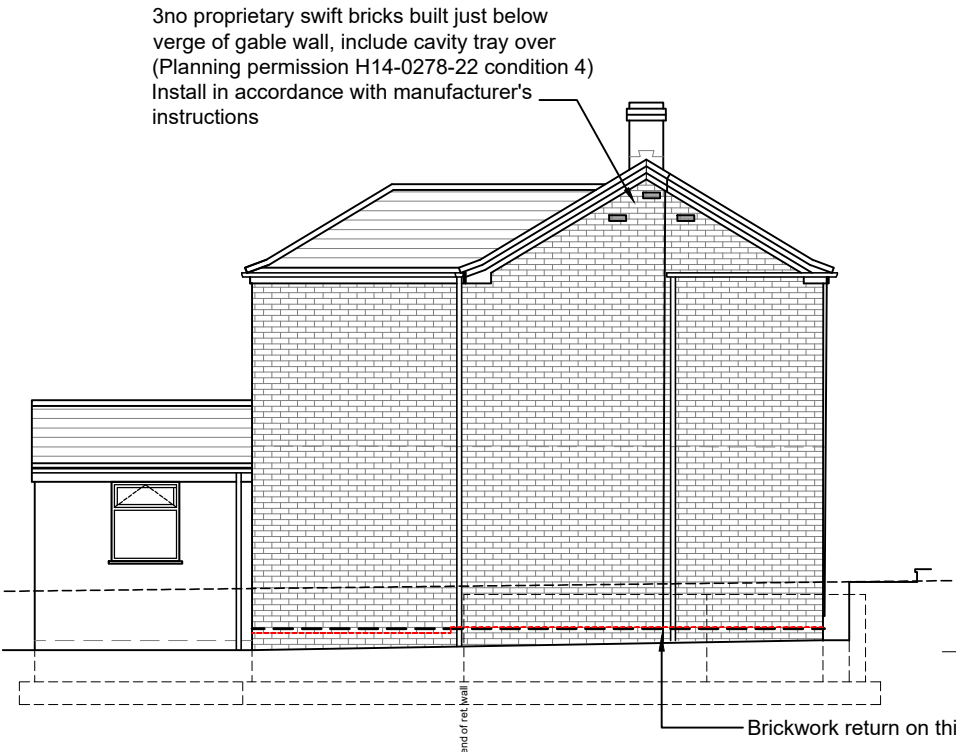 

North West Elevation




North East Elevation

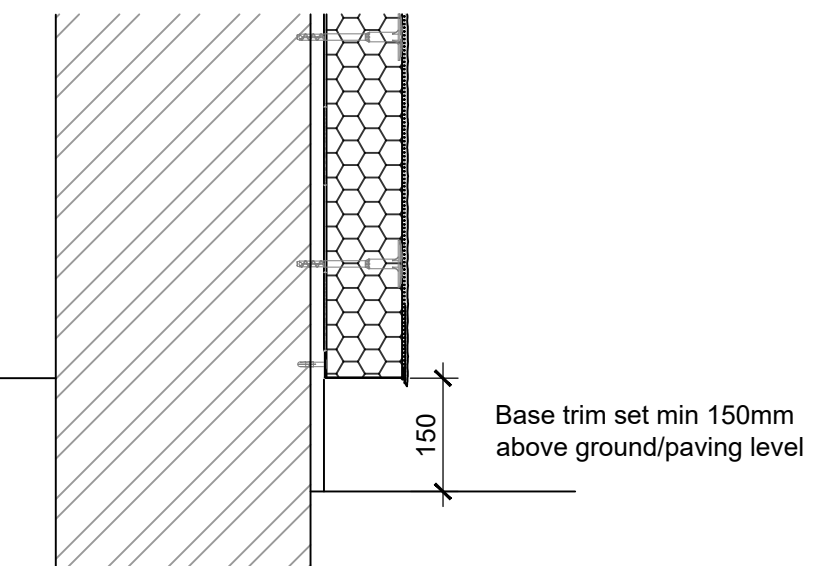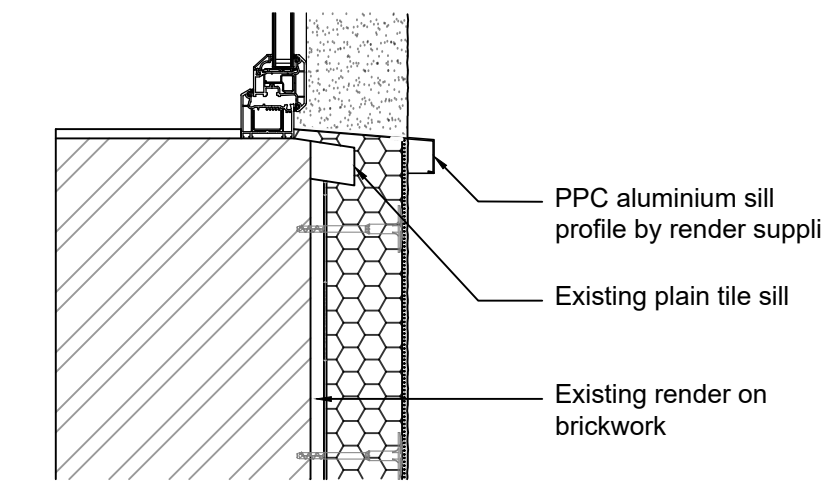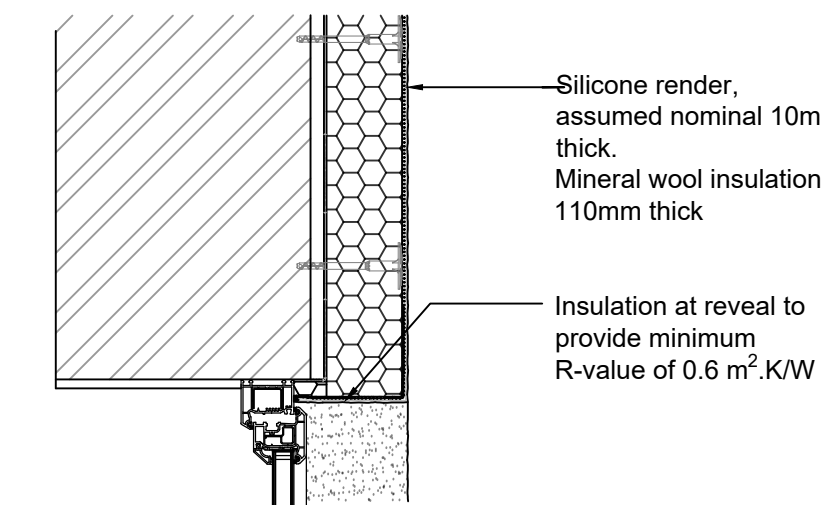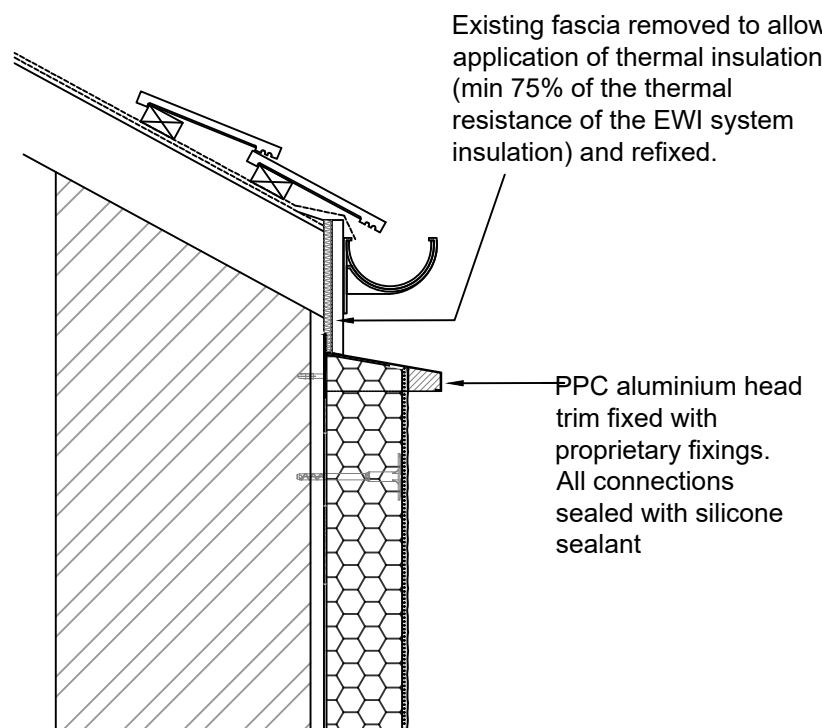

Typical Section Through Rendered Wall

Details are typical only, exact detail subject to insulation & render installer's confirmation

 

DO NOT SCALE THIS DRAWING. THE CONTRACTOR IS DEEMED TO HAVE CHECKED ALL DIMENSIONS ON SITE AND REPORT ANY DISCREPANCIES TO OGLESBY & LIMB LTD. THE CONTENTS OF THIS DRAWING ARE COVERED BY COPYRIGHT AND REMAIN THE PROPERTY OF OGLESBY & LIMB LTD. WRITTEN APPROVAL MUST BE OBTAINED FROM OGLESBY & LIMB LTD PRIOR TO DUPLICATION OR REPRODUCTION OF THIS DRAWING OR ITS CONTENTS. ANY DIMENSIONS NOT SHOWN ARE TO BE CHECKED AND AGREED WITH OGLESBY & LIMB LTD.

Ref	Date	Description	Initial
		Oglesby & Limb Ltd	
		Chartered Architect	
		Suite 1 Market Chambers	
		12 Market Place, Spalding, Lincs	
		PE11 1SL	
		Tel: 01775 761196	
		e-mail: design@o-l-ltd.co.uk	

Client:
David Clarke

Project:
**Proposed Alterations
1 Forge Cottage, Glenside South
West Pinchbeck PE11 3NH**

Drawing Title:
**Proposed Elevations & Details - New
render to front elevation and revision
to side elevation.**

PLANNING APPLICATION ISSUE

Date: **Sep 2023** Scale: **as shown @ A1**

Drawn by: **AP** Checked by: **AJO**

Drawing Number: **A1657-17** Rev: **P1**