




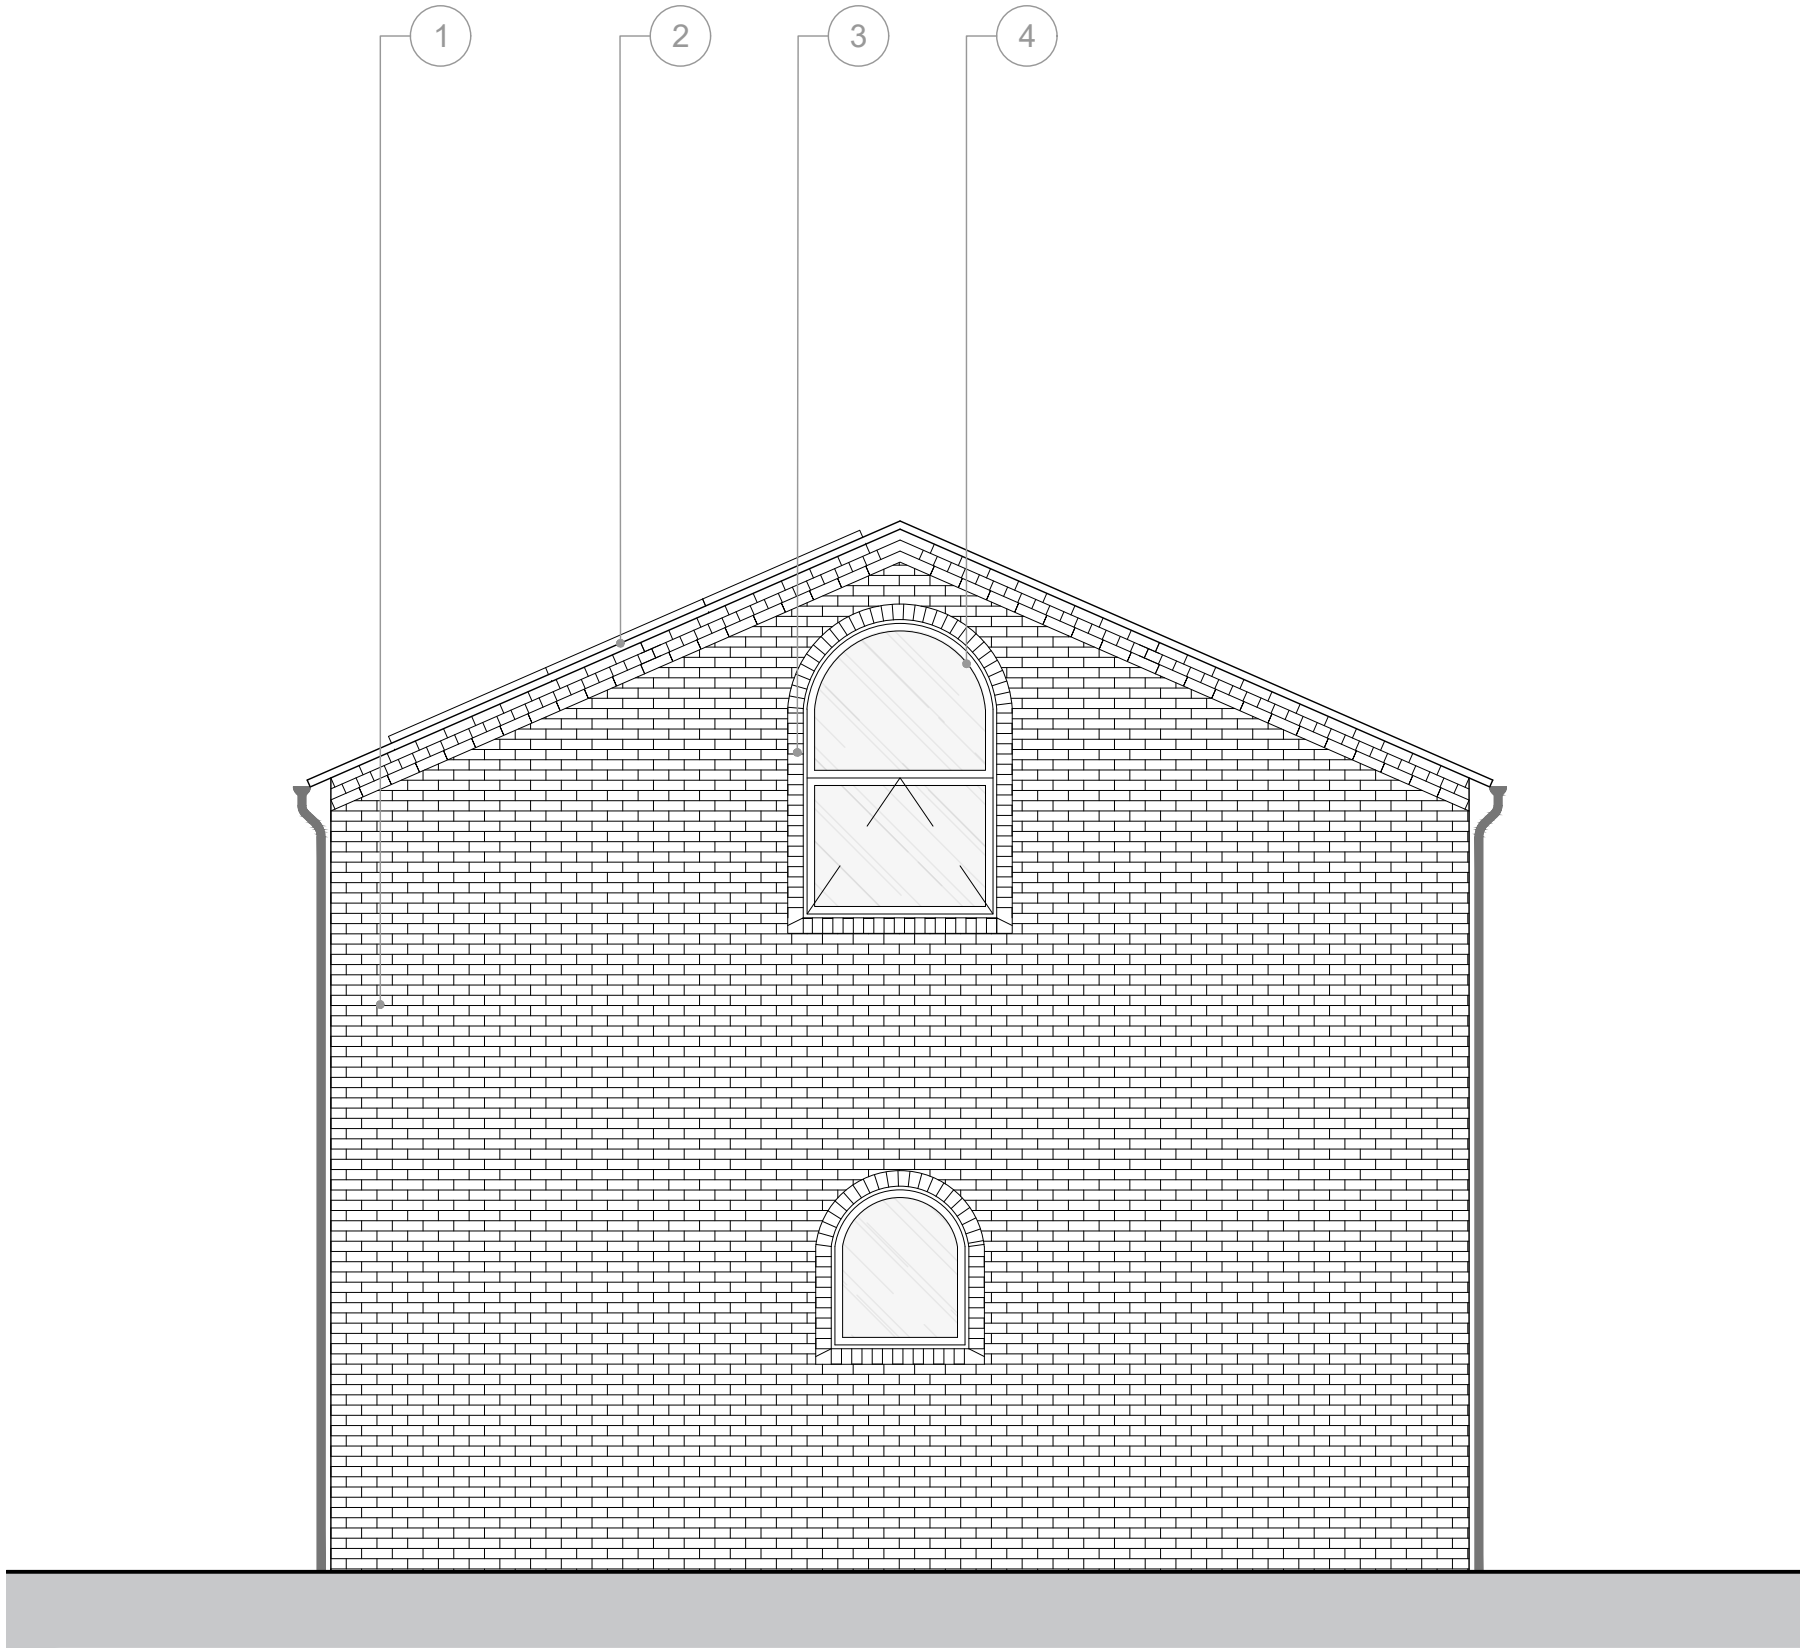


PROPOSED NORTH ELEVATION
1 : 50

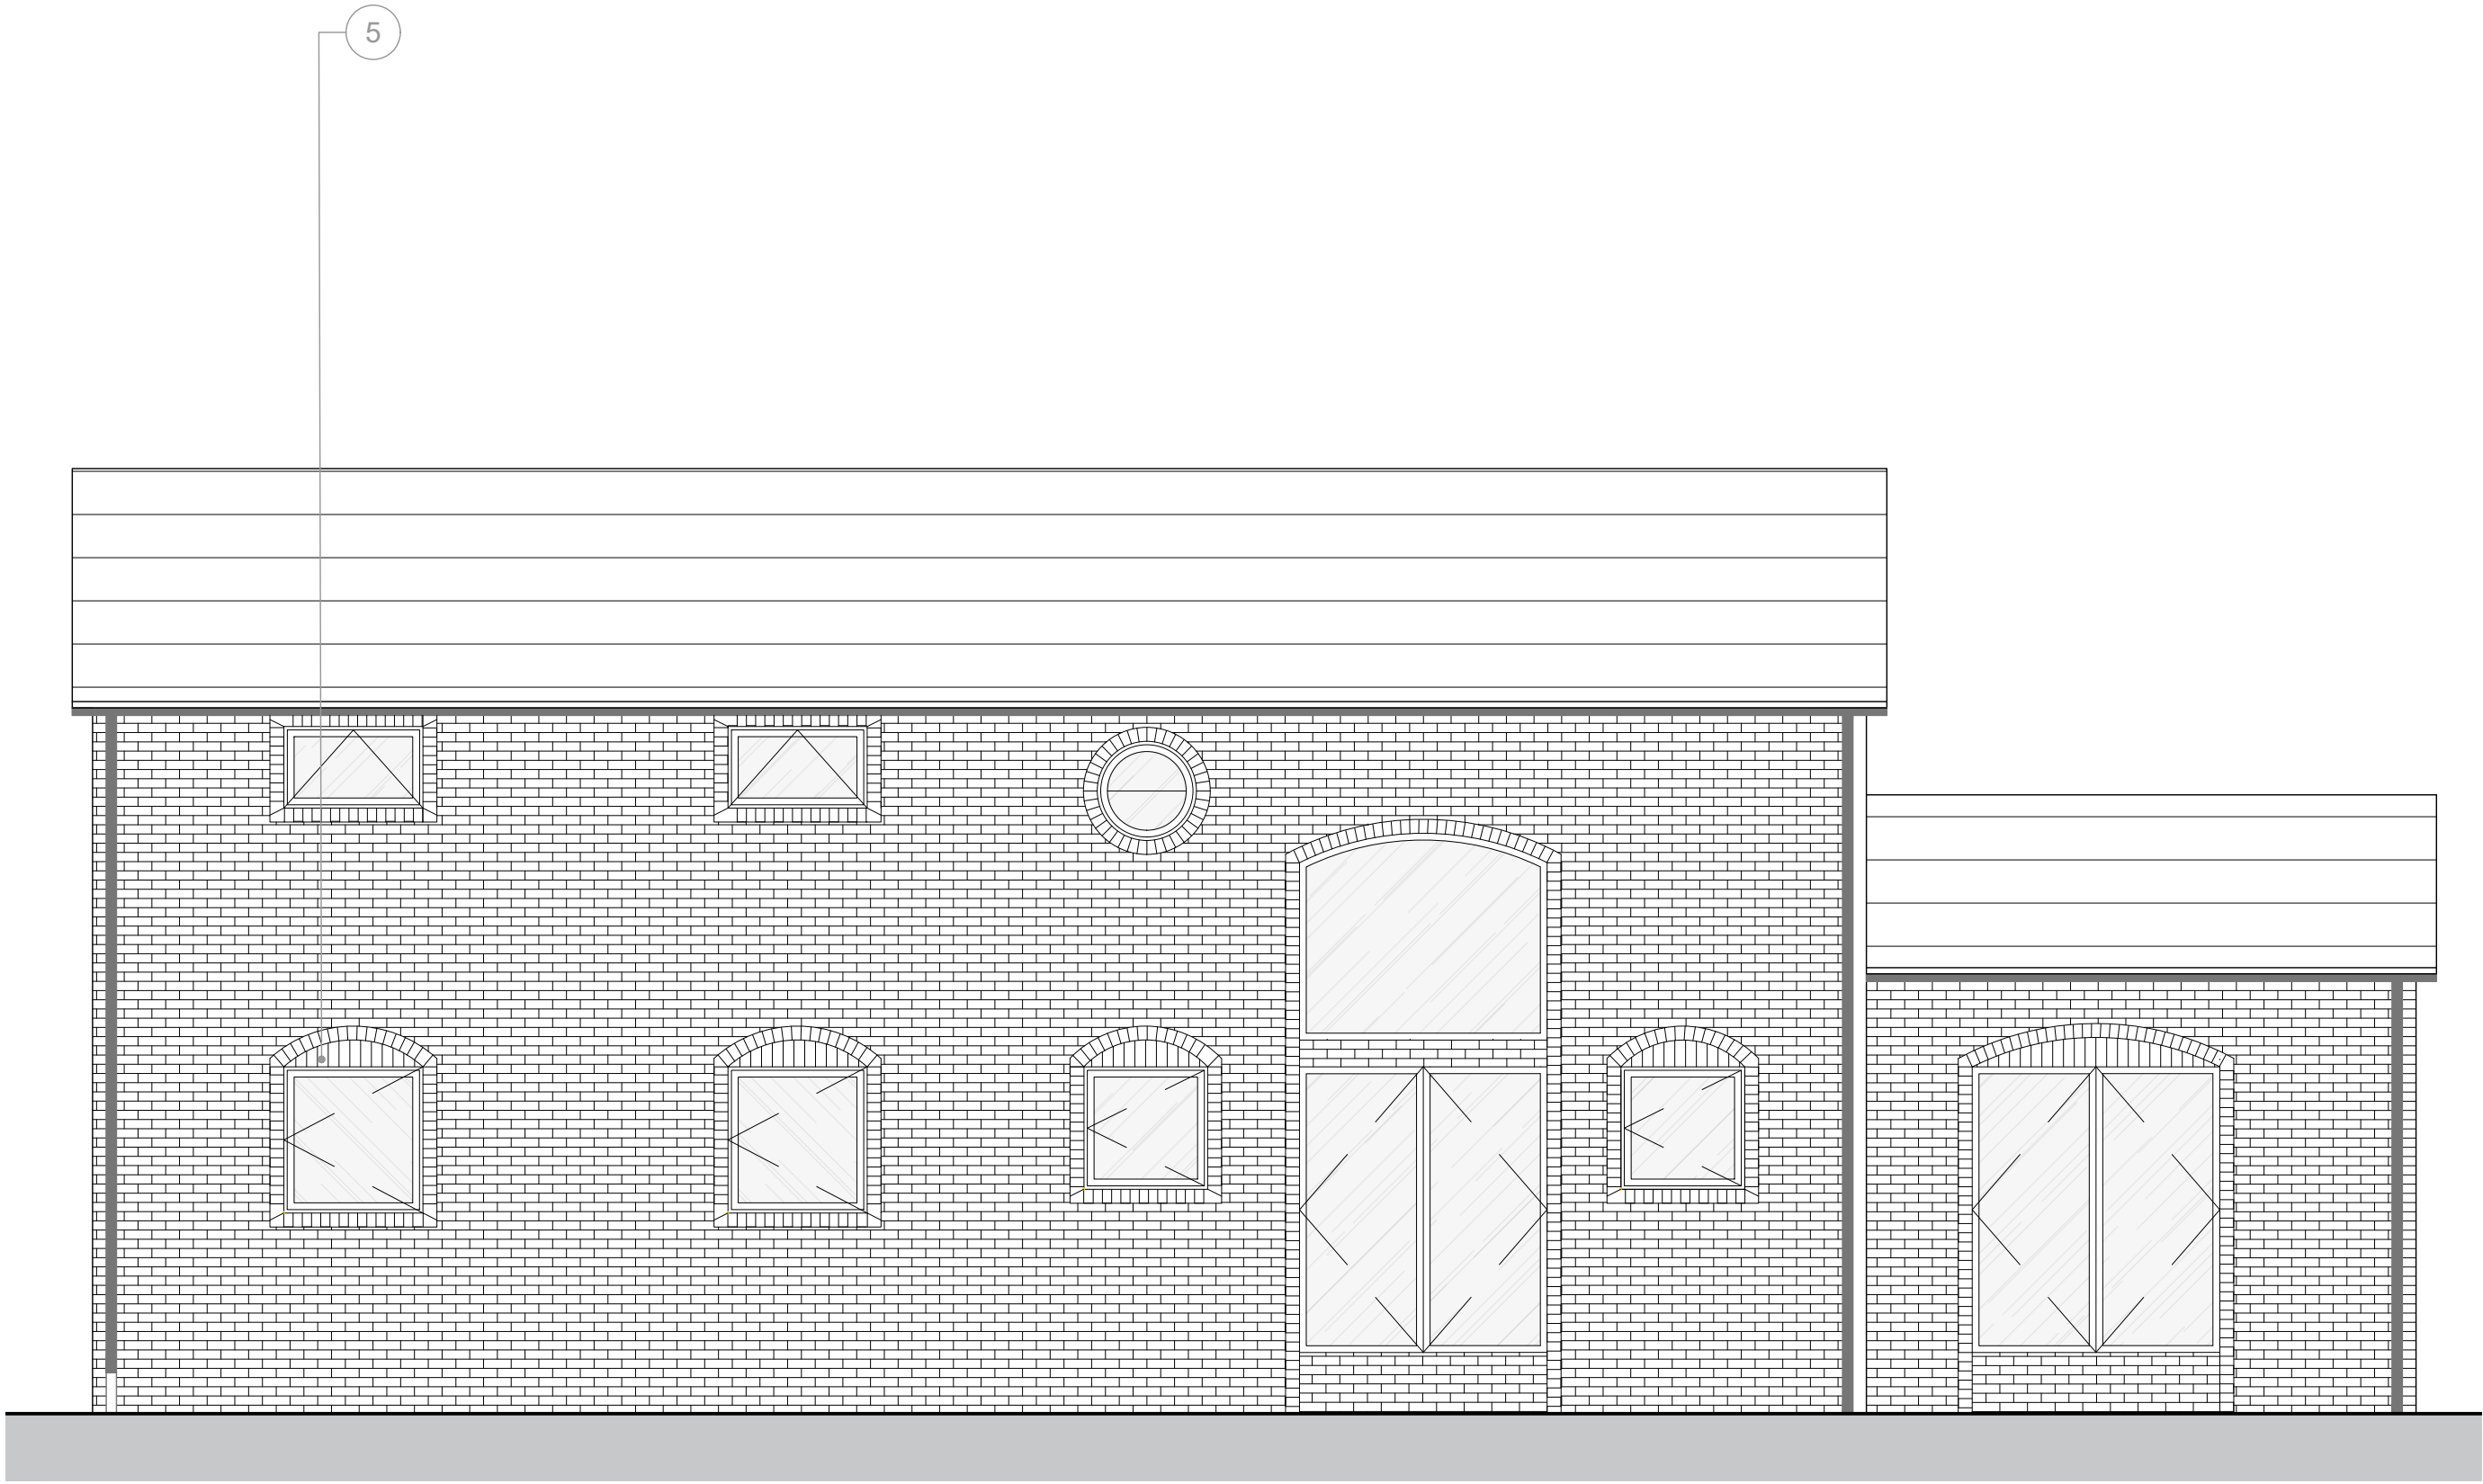



PROPOSED WEST ELEVATION
1 : 50

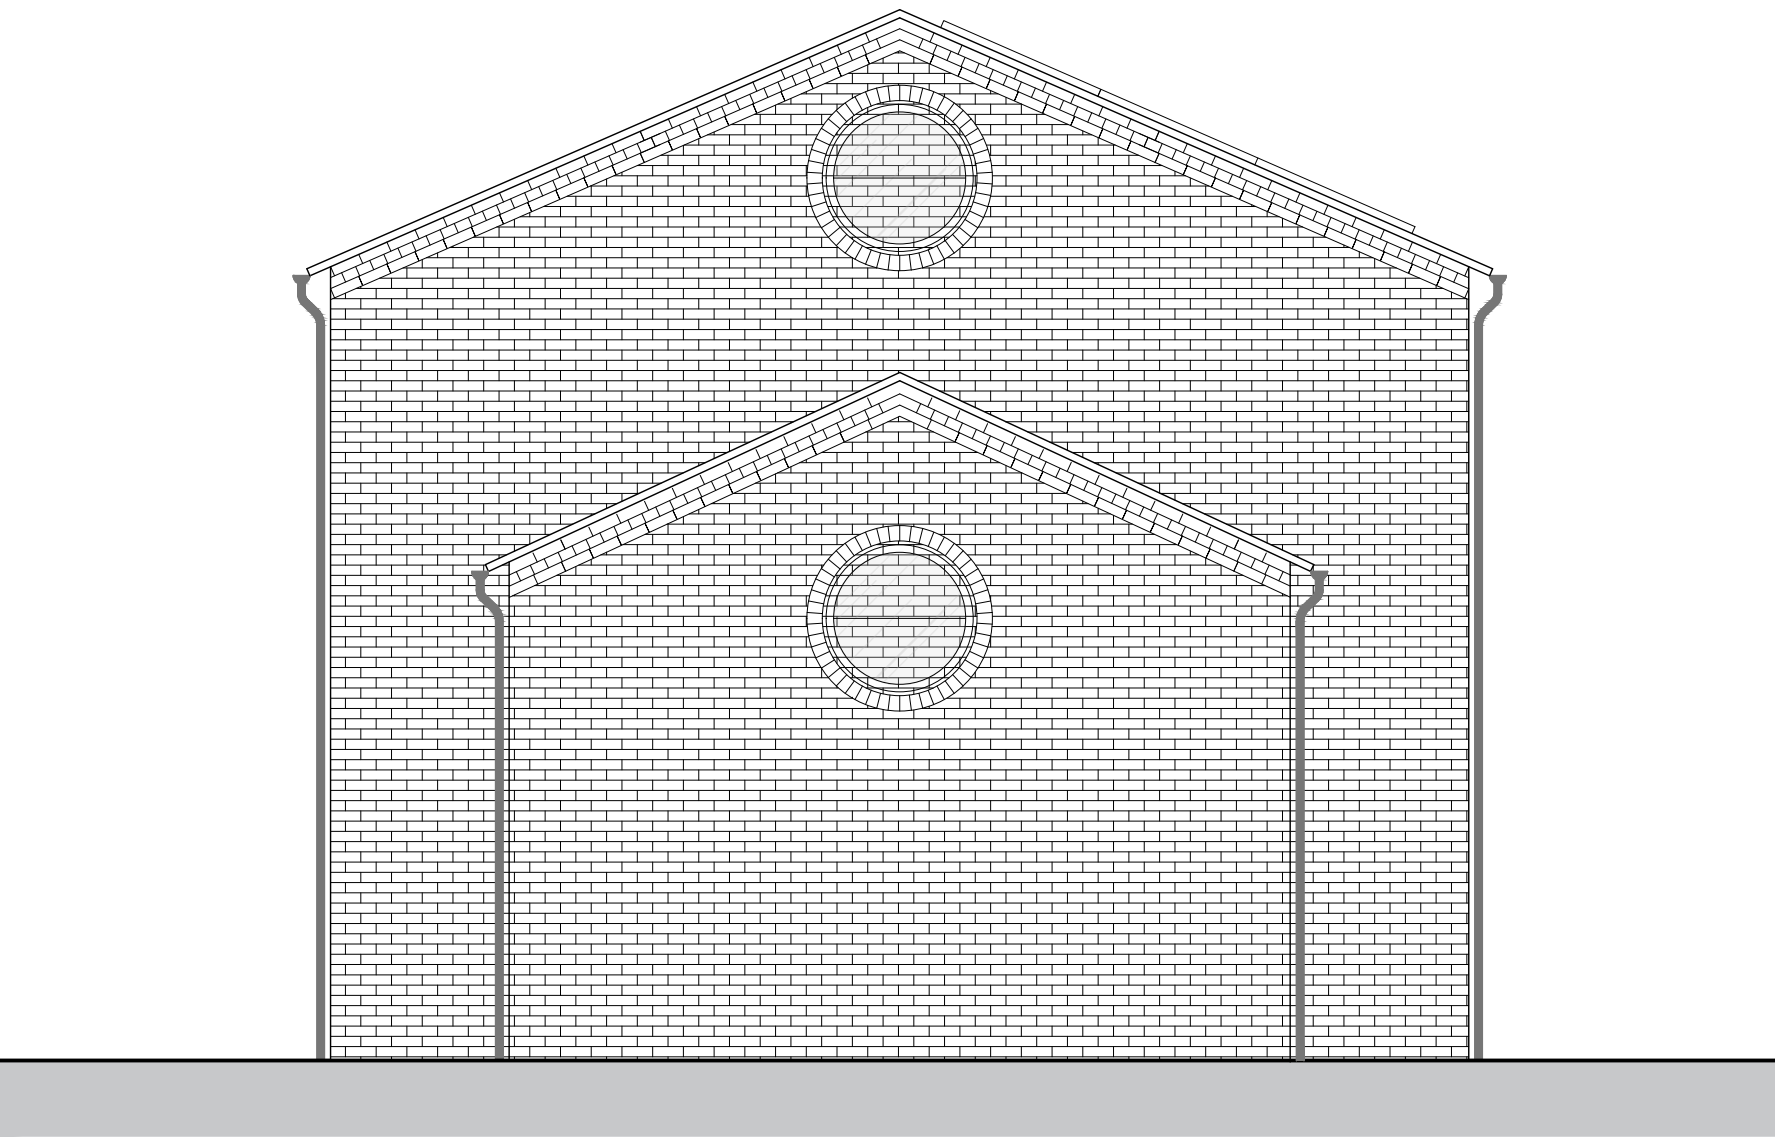

PROPOSED SOUTH ELEVATION
1 : 50

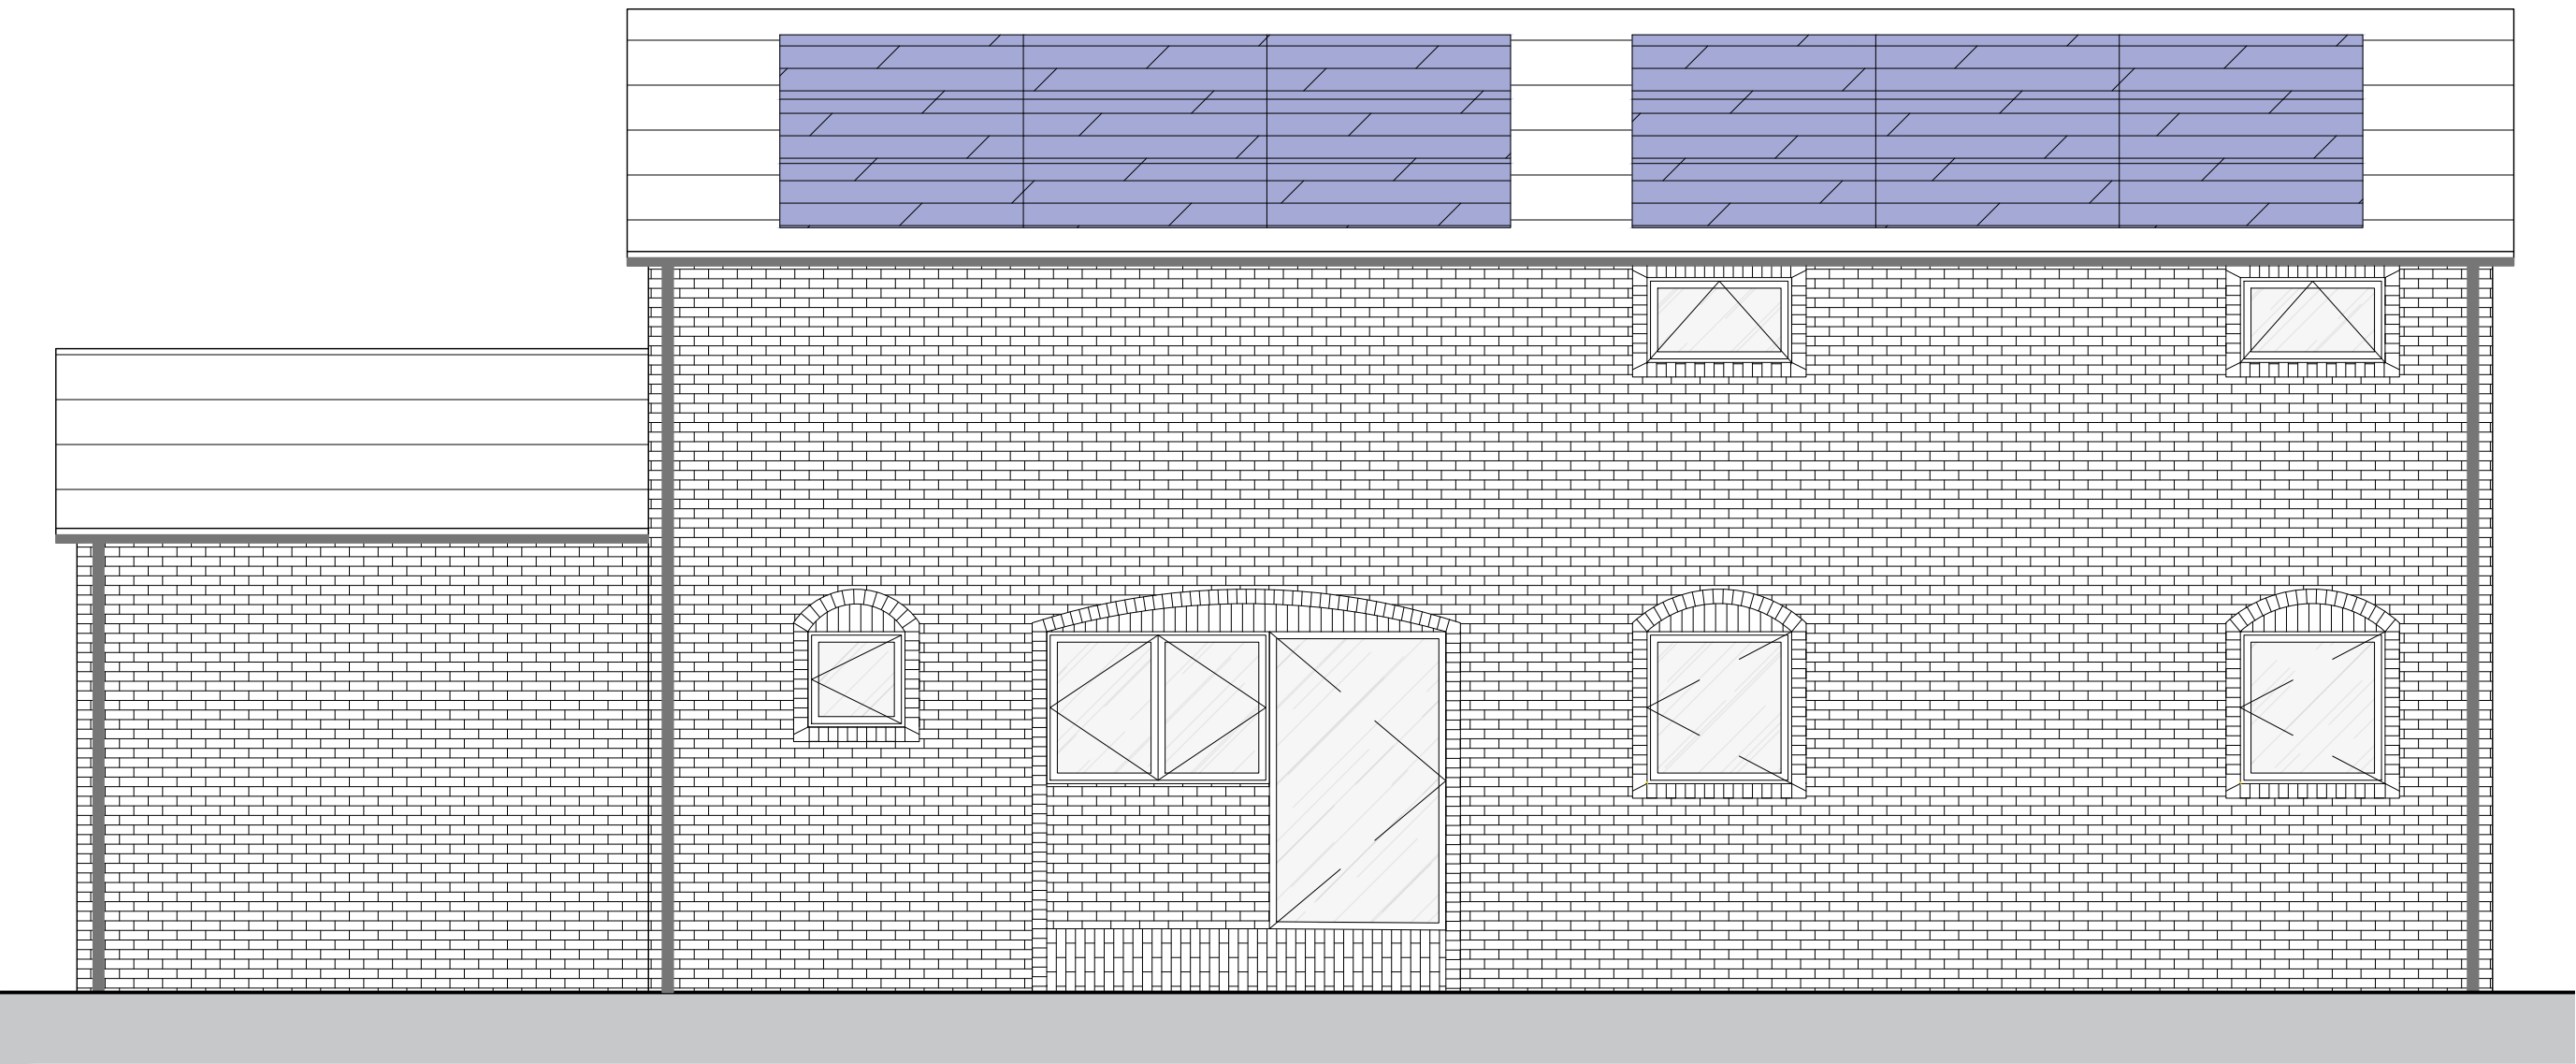

PROPOSED EAST ELEVATION
1 : 50

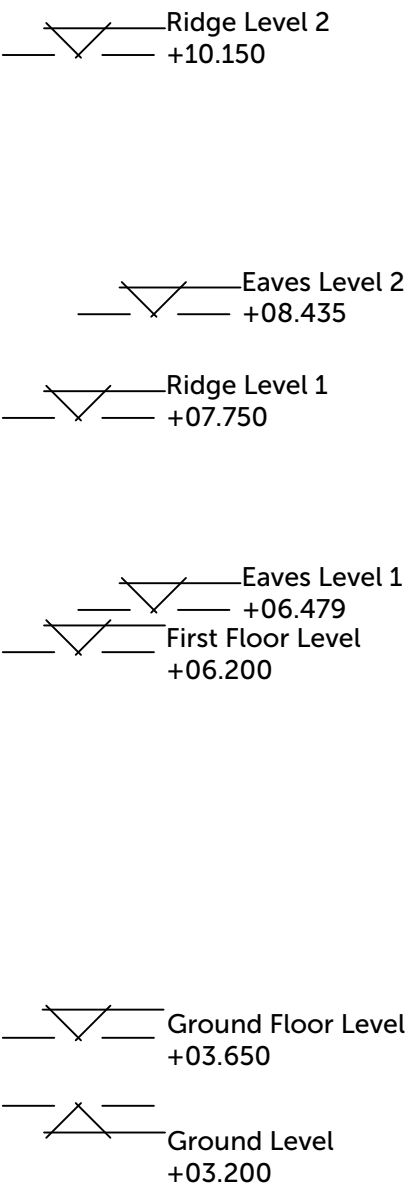 

COPYRIGHT
Origin Design Studio has prepared and issued this document to the named client and associated professionals related to this project. Origin Design Studio retains ownership. We do not give permission for reproduction and editing without consultation and our approval.

GENERAL NOTES
This drawing is to be read in conjunction with all relevant Engineers, Architect's and specialists' drawings. Do not scale from this or any other Origin Design Studio drawing. All dimensions to be checked on site prior to construction or fabrication. Changes to specification are to contractors risk. All changes should be brought to the attention of the client/Building Control for approval. Please report any errors immediately.

Key	
Ref.	Description
1	Multi Red Brick in Flemish Bond
2	Clay Pantile
3	Header Bricks surrounding Doors and Windows
4	Aluminium Windows and Doors
5	Timber Infill

Rev.	Description	Date	Checked Rev. by
P02	Issued to planning - VARCCON	15/09/2026	RWDG
P01	Issued to planning	30/06/2023	WBI

Client
JWE Banks Ltd

Project Title
Residential Development at Wisteria Farm

Site Details
Wisteria Farm, Northgate, Pinchbeck
Northgate
PE11 3TA

Title
PLOT 3 PROPOSED ELEVATIONS

Drawing Number
J1987-PL-13

Print Size
A1



Origin Design Studio Ltd
Brunel House,
Deepdale Enterprise Park, Nettleham
Lincoln LN2 2LL

T. 01522 405100
E. info@origindesignstudio.co.uk
www.origindesignstudio.co.uk

