



SURVEY DRAWING


Painted corrugated iron roofing and wall cladding

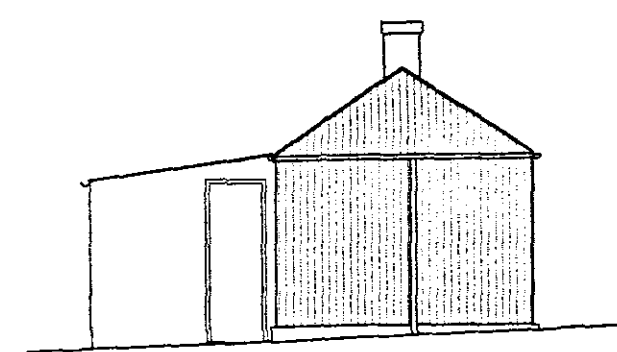

SIDE ELEVATION

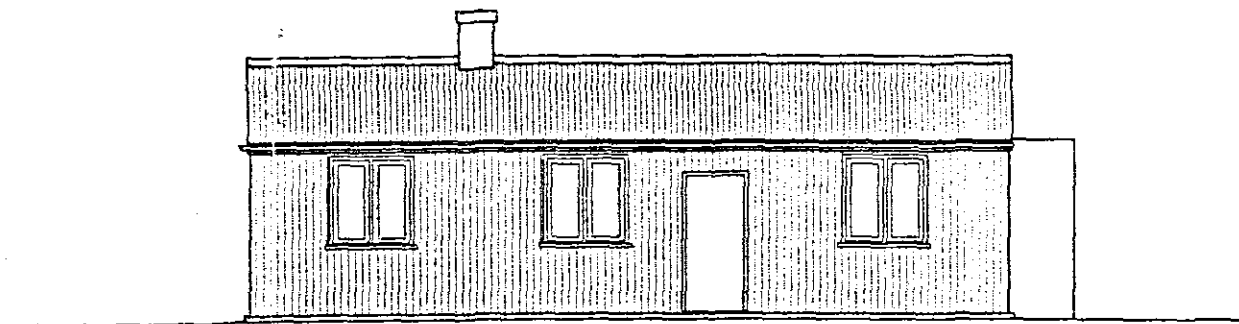


FRONT ELEVATION

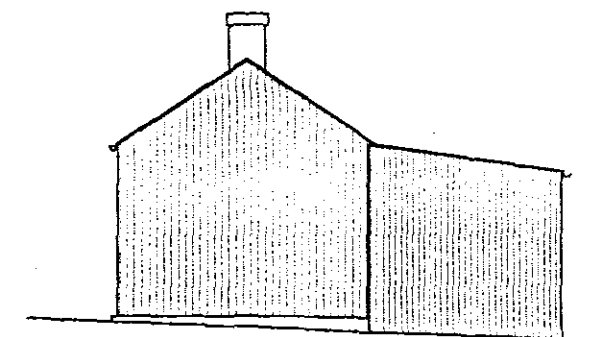


SIDE ELEVATION



REAR ELEVATION

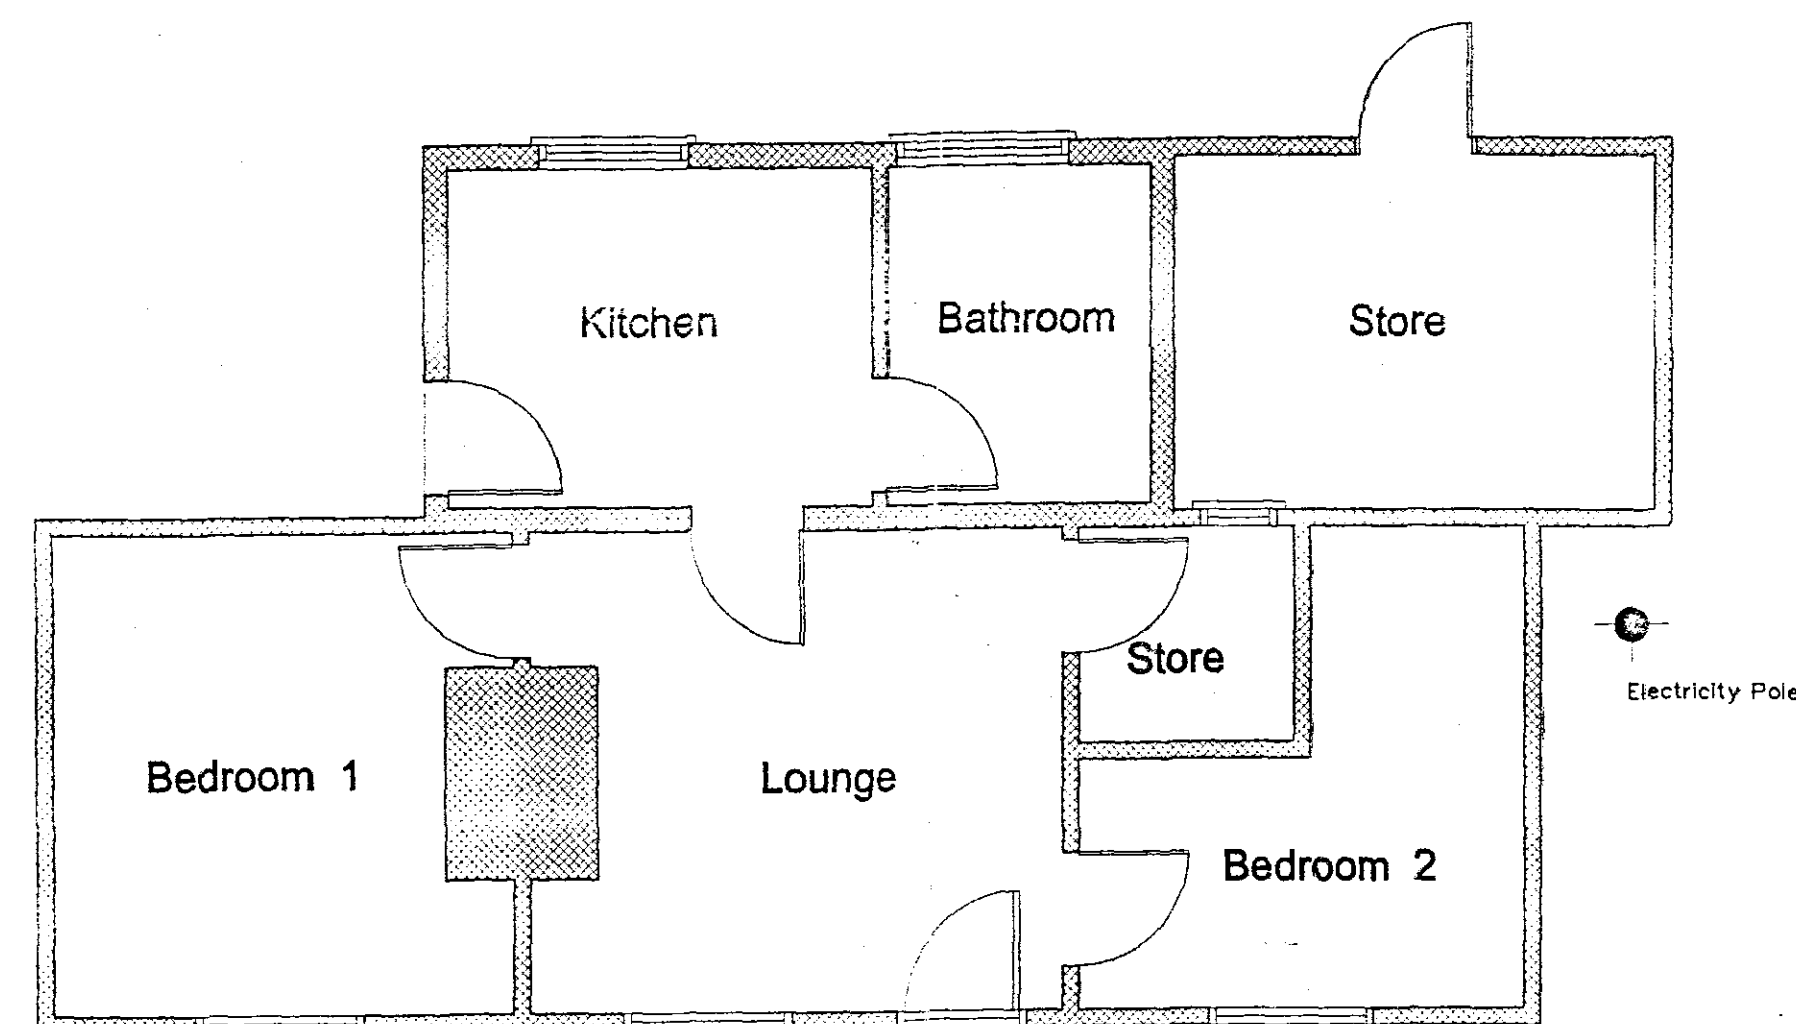

FLOOR PLAN Scale 1:50

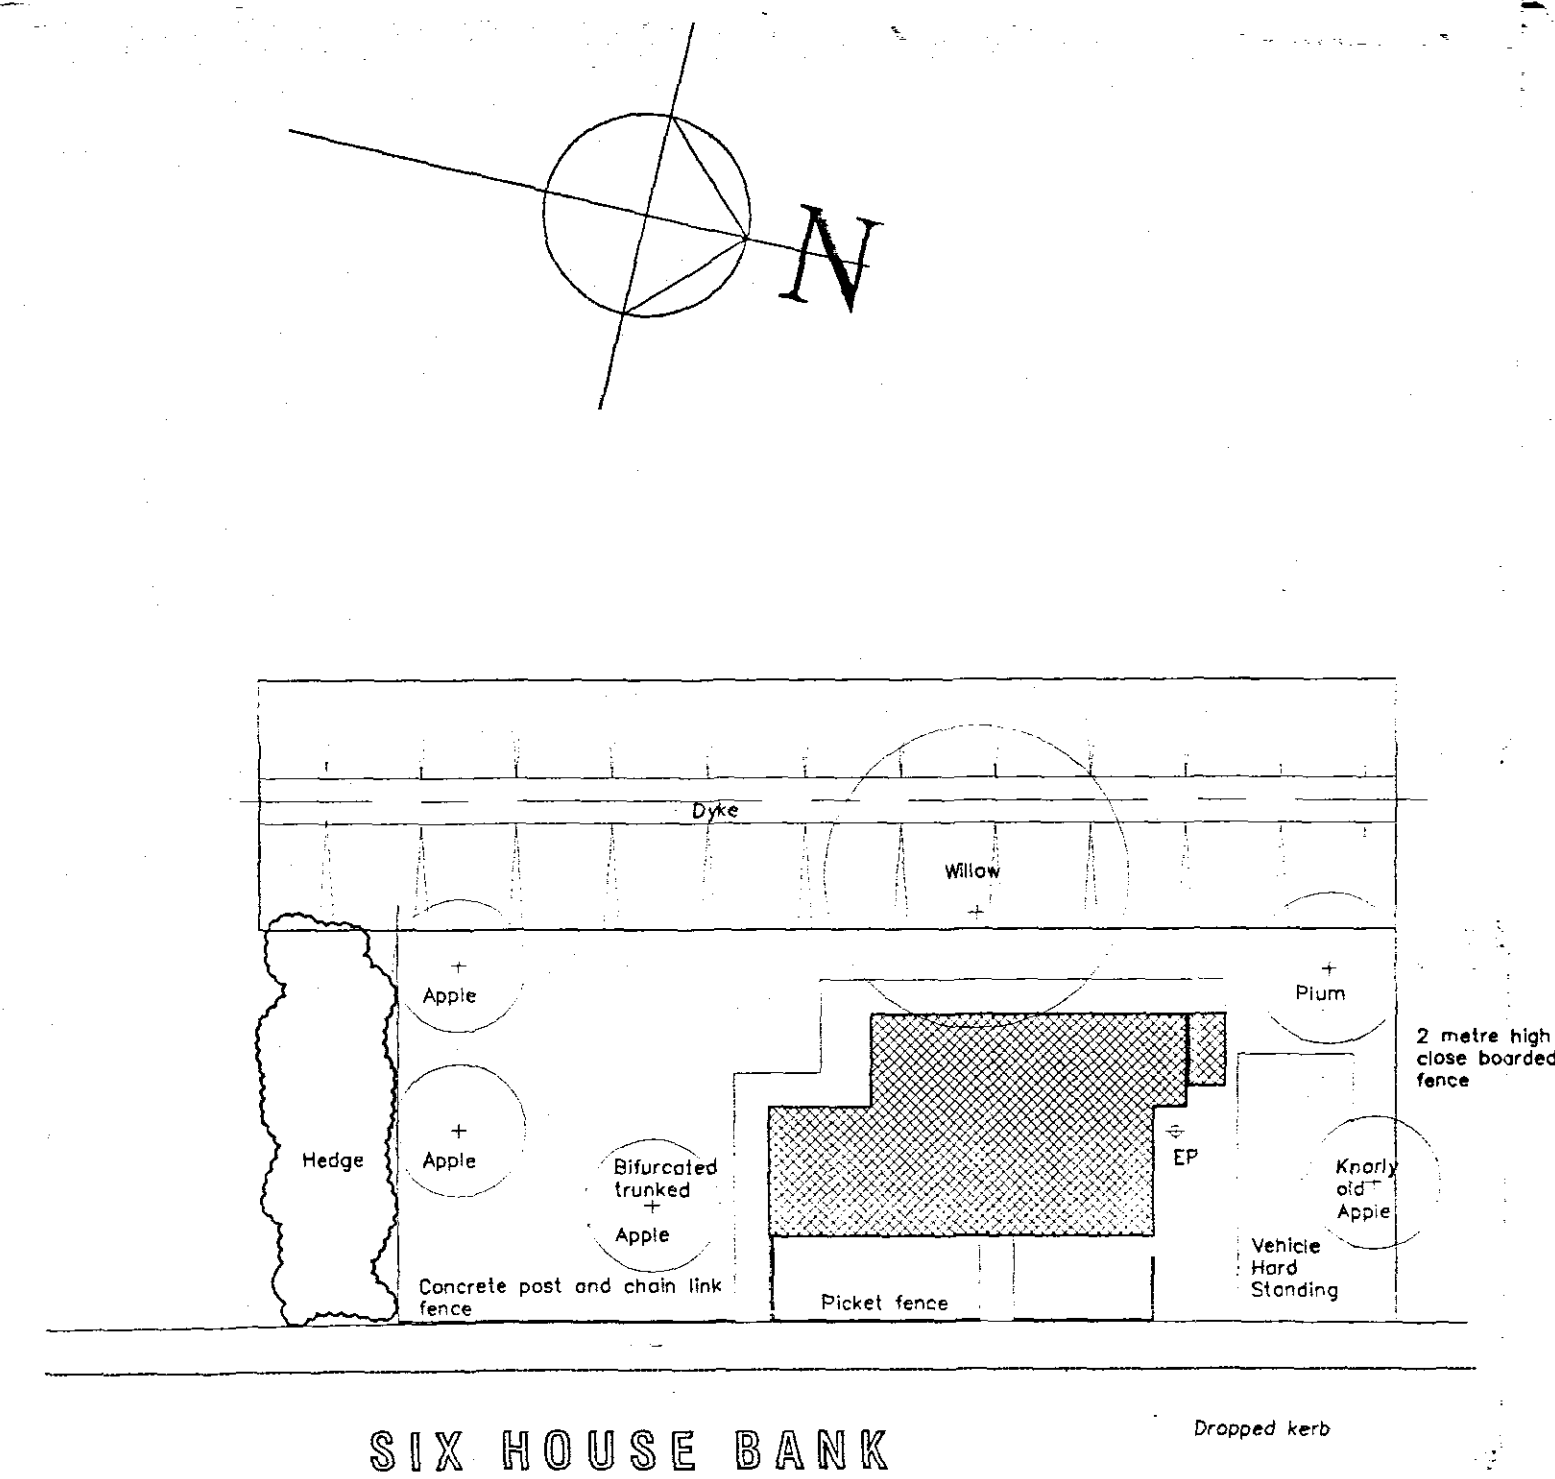

SIX HOUSE BANK

BLOCK PLAN Scale 1:200

SHDC
PLANNING & DEVELOPMENT
- 5 JUL 2007
Ref. 0906/07

L. A. Building Design
Architectural and Surveying Practice
55 Hannam Boulevard
Spalding
Lincolnshire PE11 1LB
Telephone/Fax: Spalding (01775) 711437

Peter S Lithgow MCIOB MCAT

Member of the Chartered Institute of Building and
Member of the Chartered Institute of Architectural Technologists
project
28 Six House Bank, WEST PINCHBECK,
Spalding,
Lincolnshire.

client
M J YOULD

**DETERMINED
PLAN**

drawing
EXISTING DWELLING

date	scale(s)
JUNE 2007	1:50 1:100 1:200
drawn by	checked
Peter Lithgow	PSL
job no	drawing no
07/01	01