

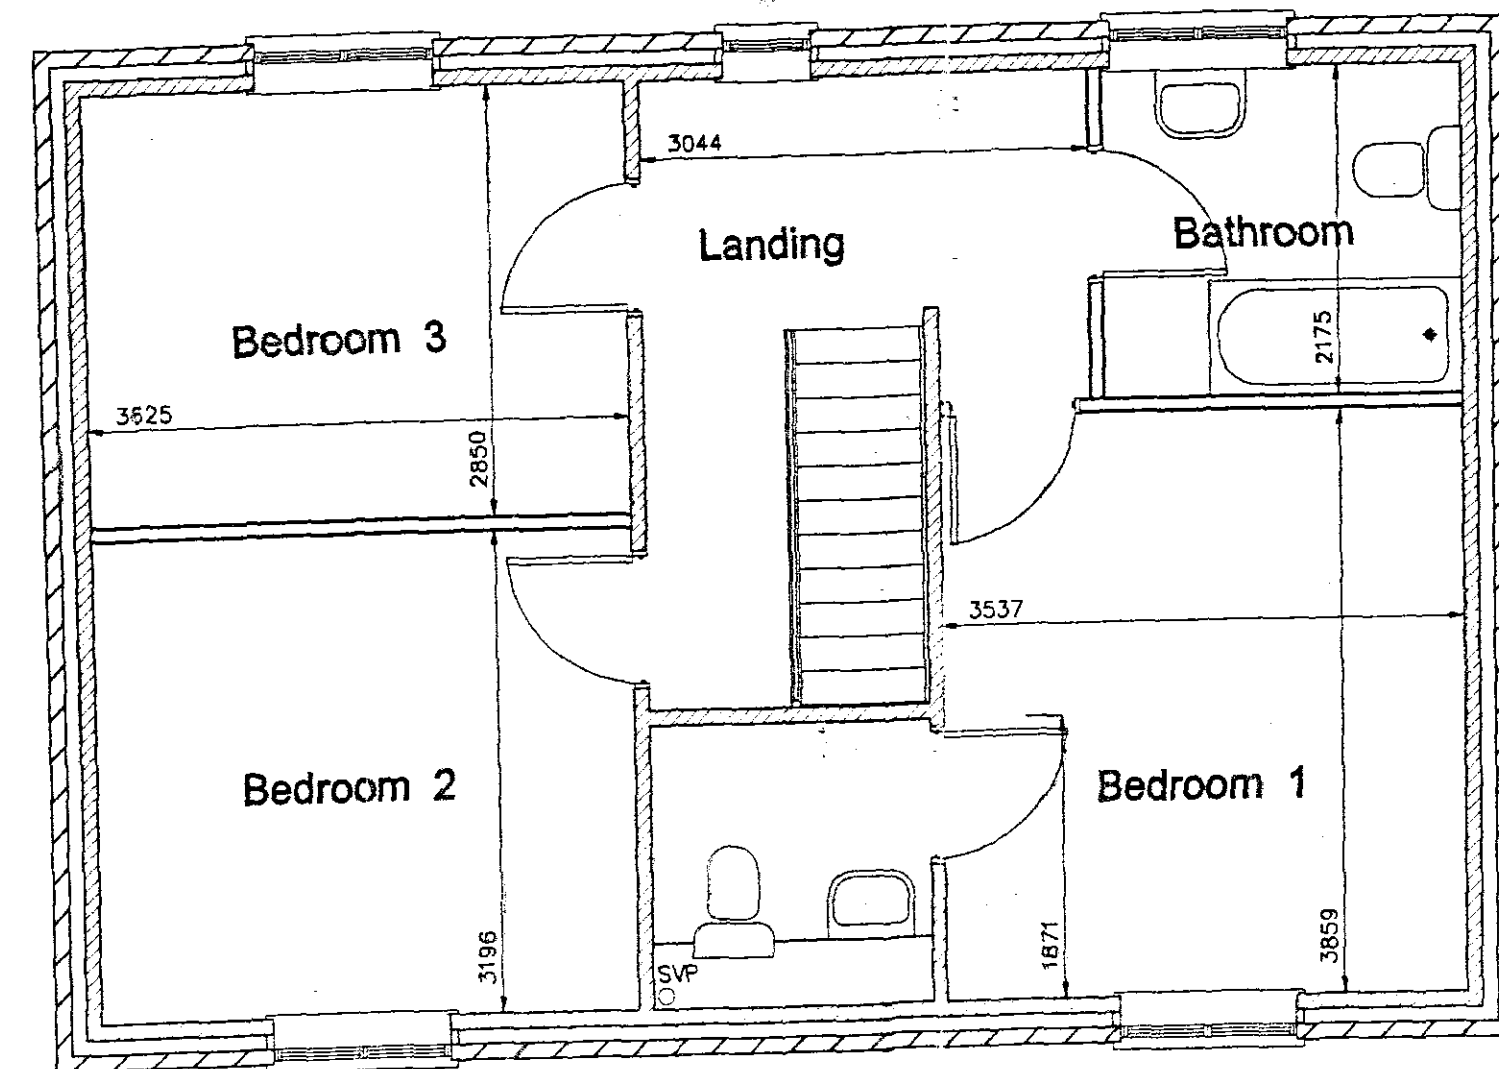


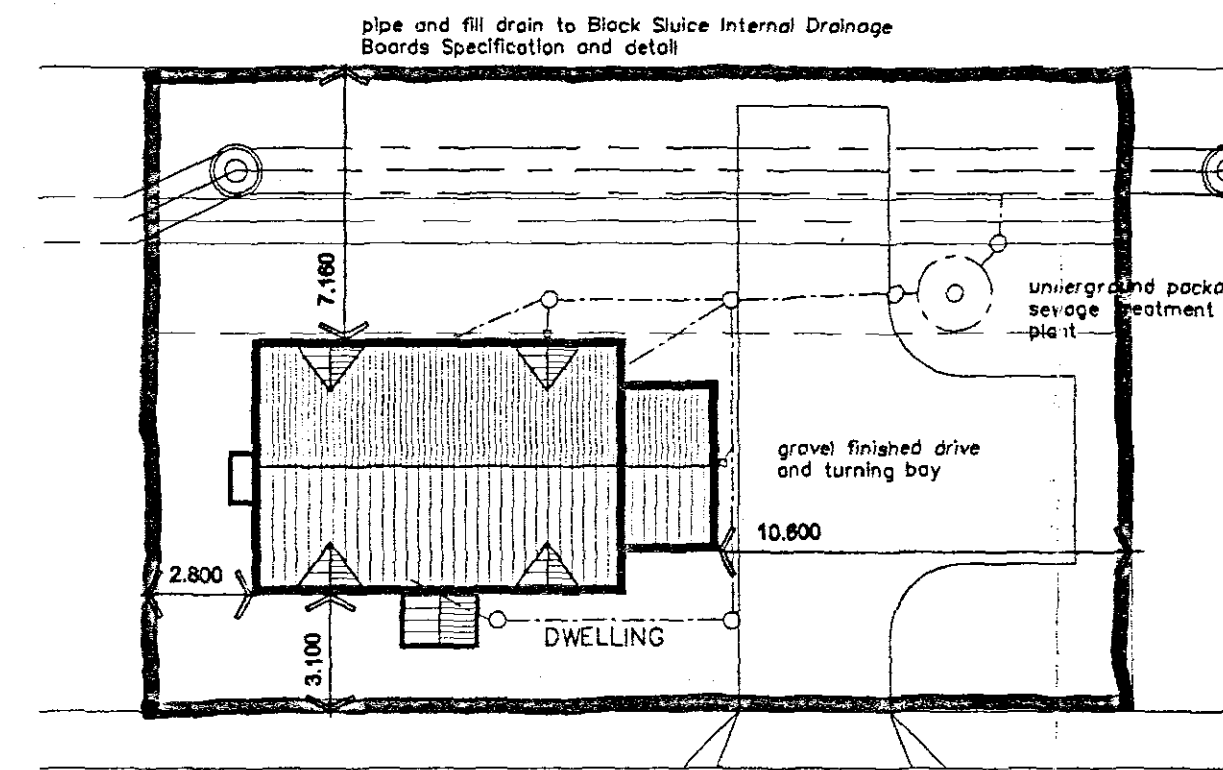


FIRST FLOOR PLAN Scale 1:50

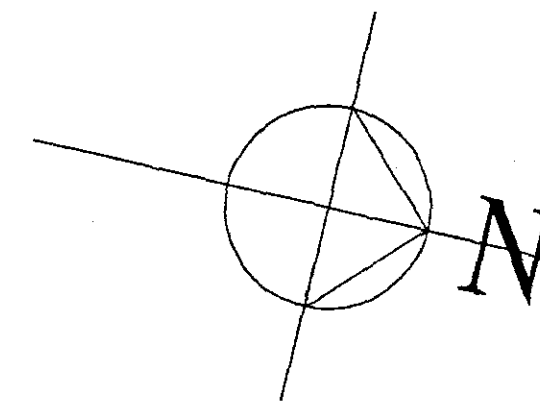


SIX HOUSE BANK

BLOCK PLAN Scale 1:200


Reproduced from the Ordnance Survey 1:1250 scale Map with the permission of the Controller of Her Majesty's Stationary Office
Crown Copyright Reserved
This plan for identification purposes only

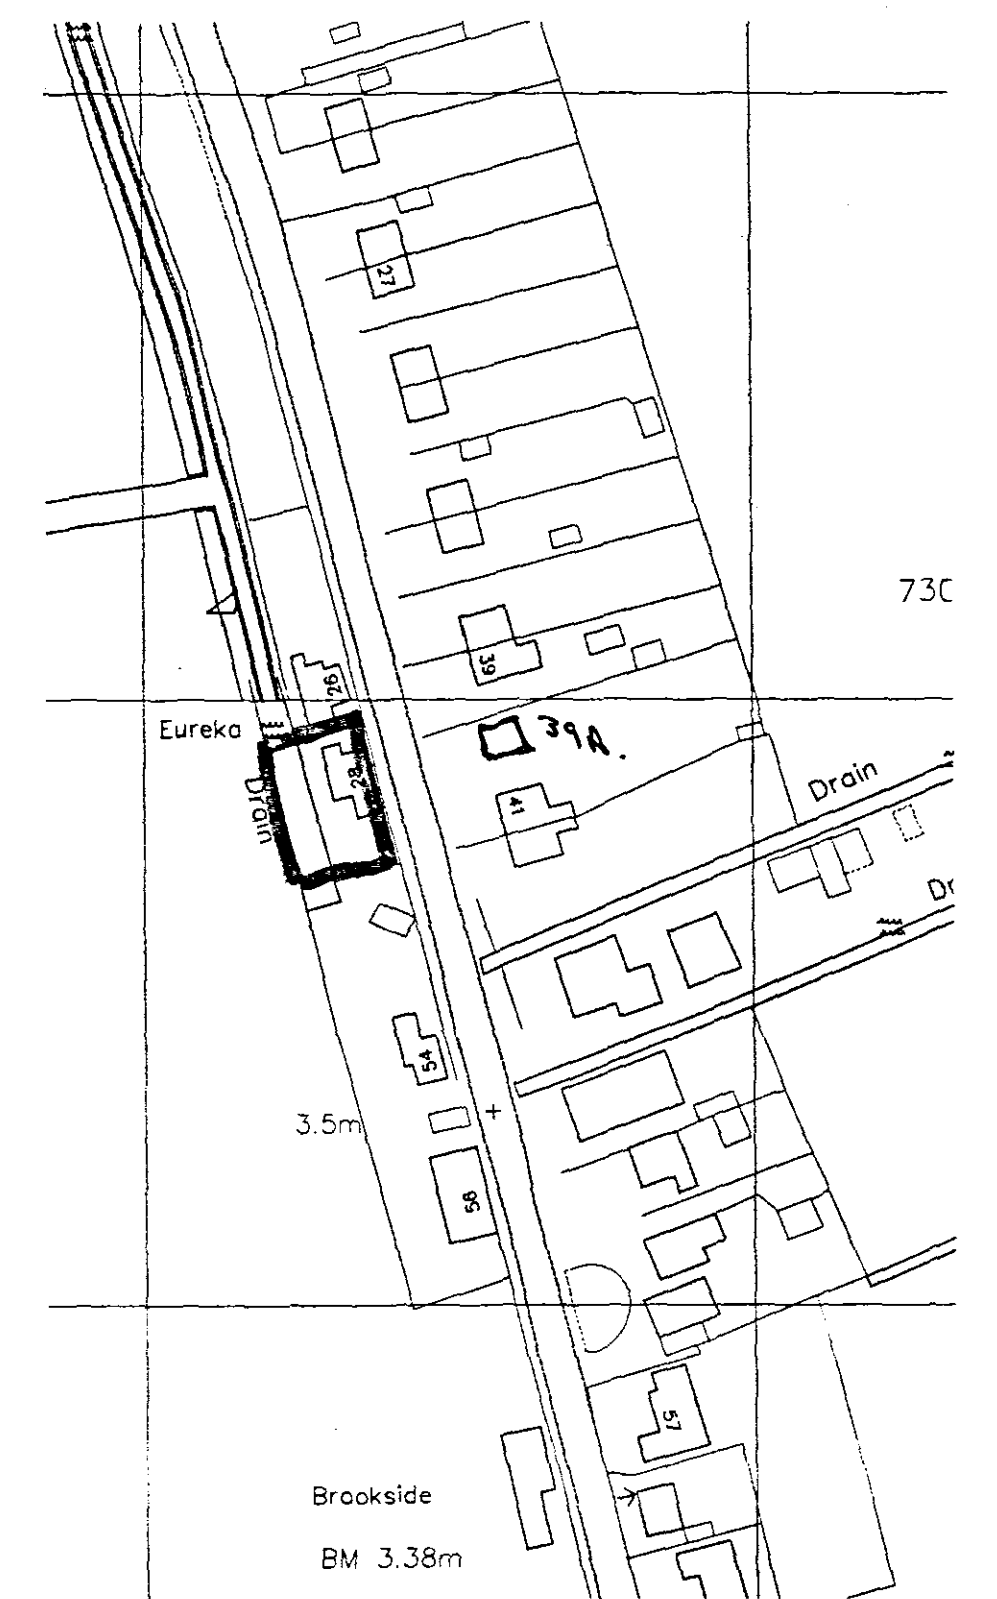

SITE PLAN Scale 1:1250

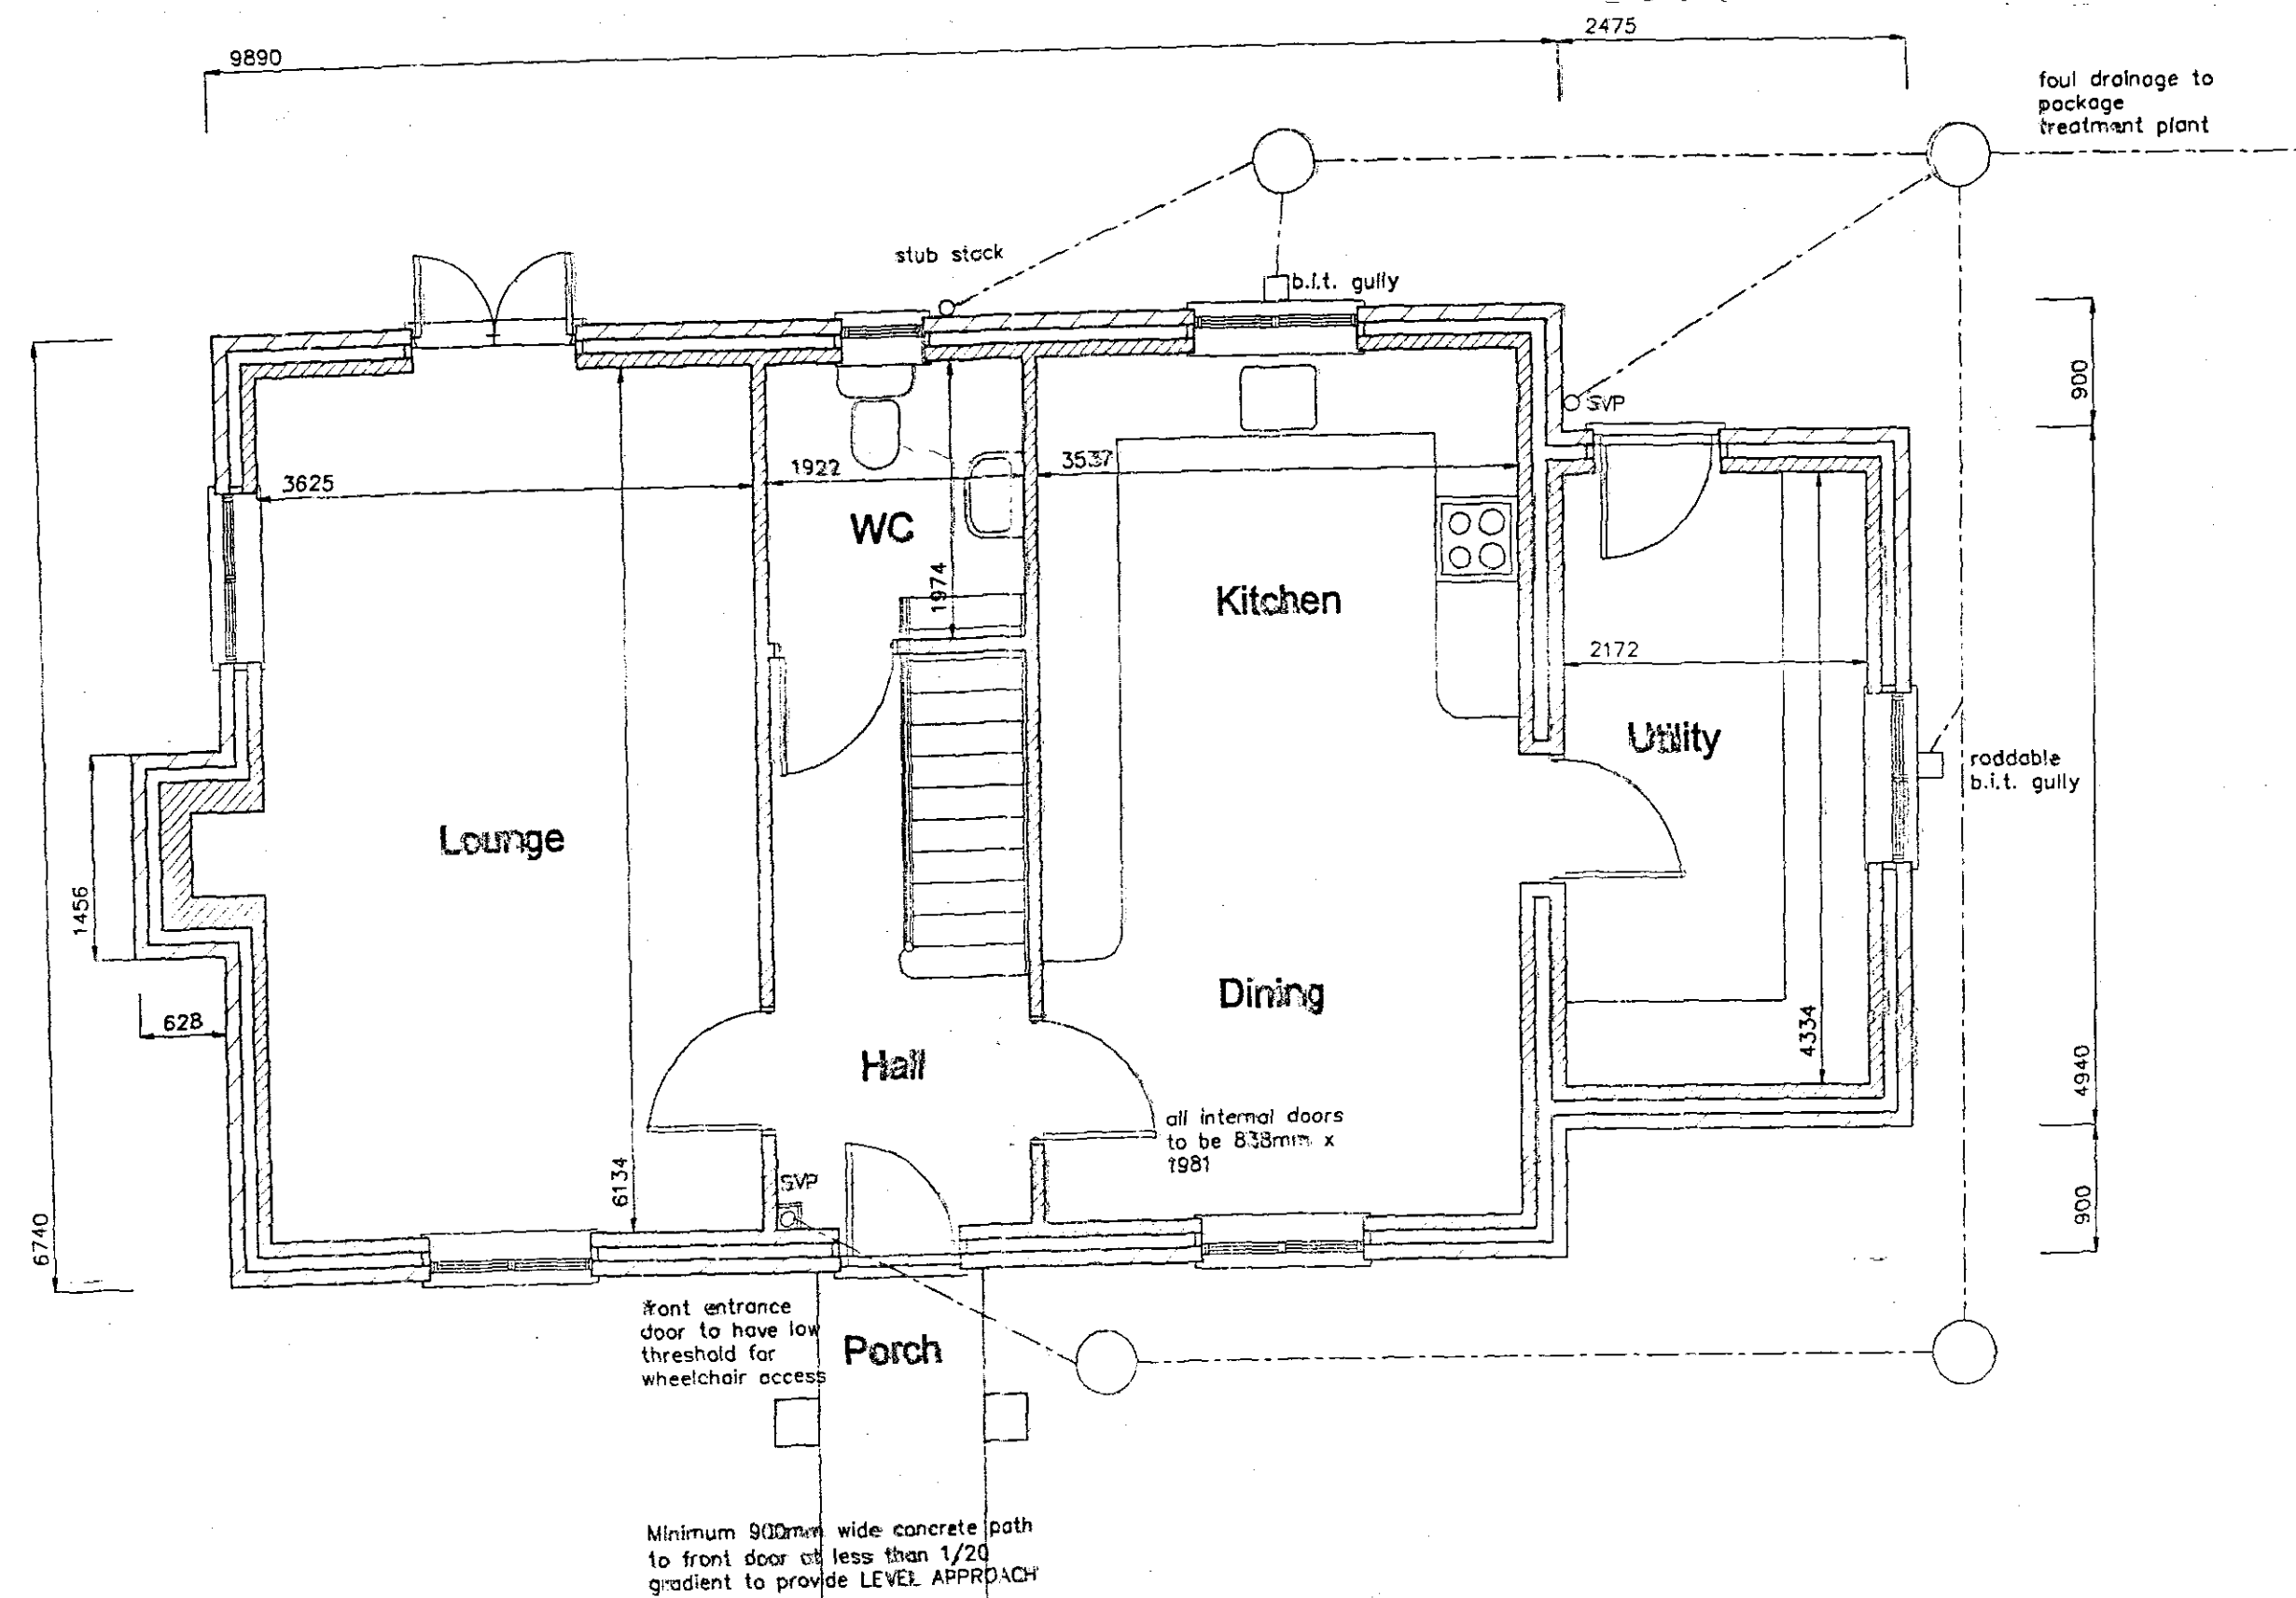


GROUND FLOOR PLAN Scale 1:50

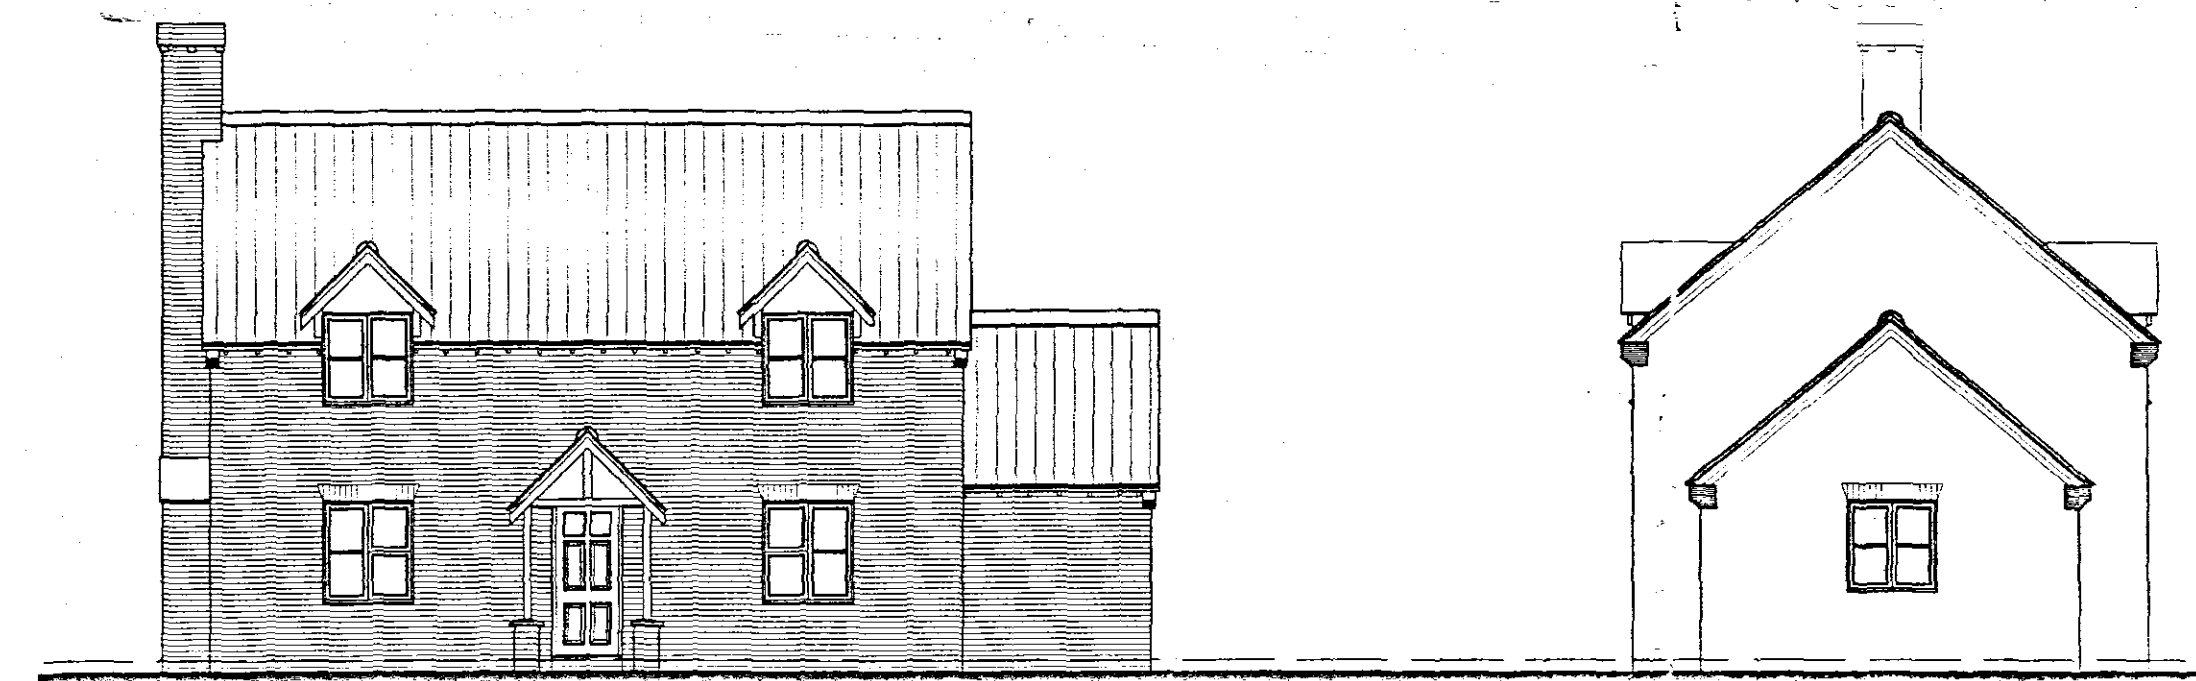

FRONT ELEVATION

SIDE ELEVATION

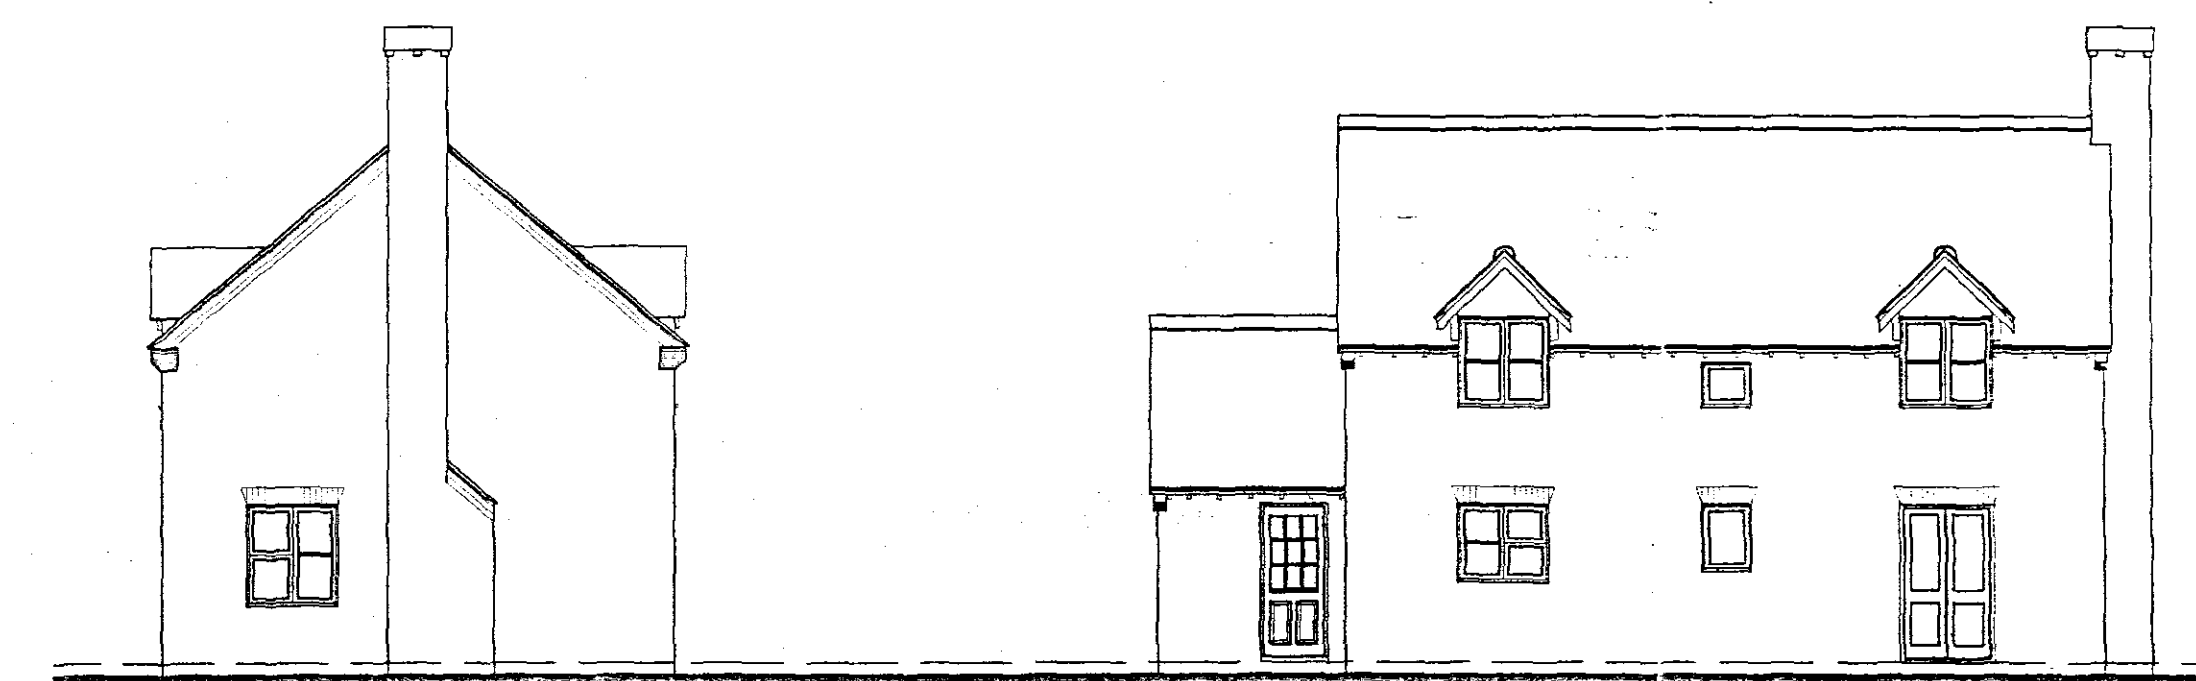

SIDE ELEVATION

REAR ELEVATION

AMENDMENTS

A

SHDC
PLANNING & DEVELOPMENT
- 5 JUL 2007
Ref. 0906107

L. A. Building Design
Architect and Surveying Practice
55 Mannam Boulevard
Spalding
Lincolnshire PE11 1LB
Telephone/Fax: Spalding (01775) 711437

Peter S Lithgow MCIB MCAT

Member of the Chartered Institute of Building and
Member of the Chartered Institute of Architectural Technologists
project
28 Six House Bank, WEST PINCHBECK,
Spalding,
Lincolnshire.

client

M J YOULD

drawing

PROPOSED REPLACEMENT DWELLING

Date	Scale(s)
JUNE 2007	1:50 1:100 1:200 1:2500
drawn by	checked
Peter Lithgow	PSL
job no	drawing no
07/01	02