



Section 1
1 : 50

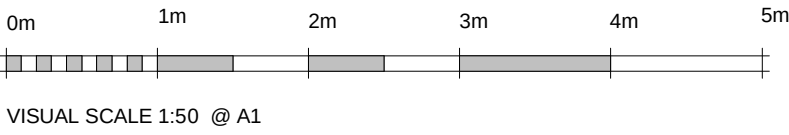



Section 2
1 : 50

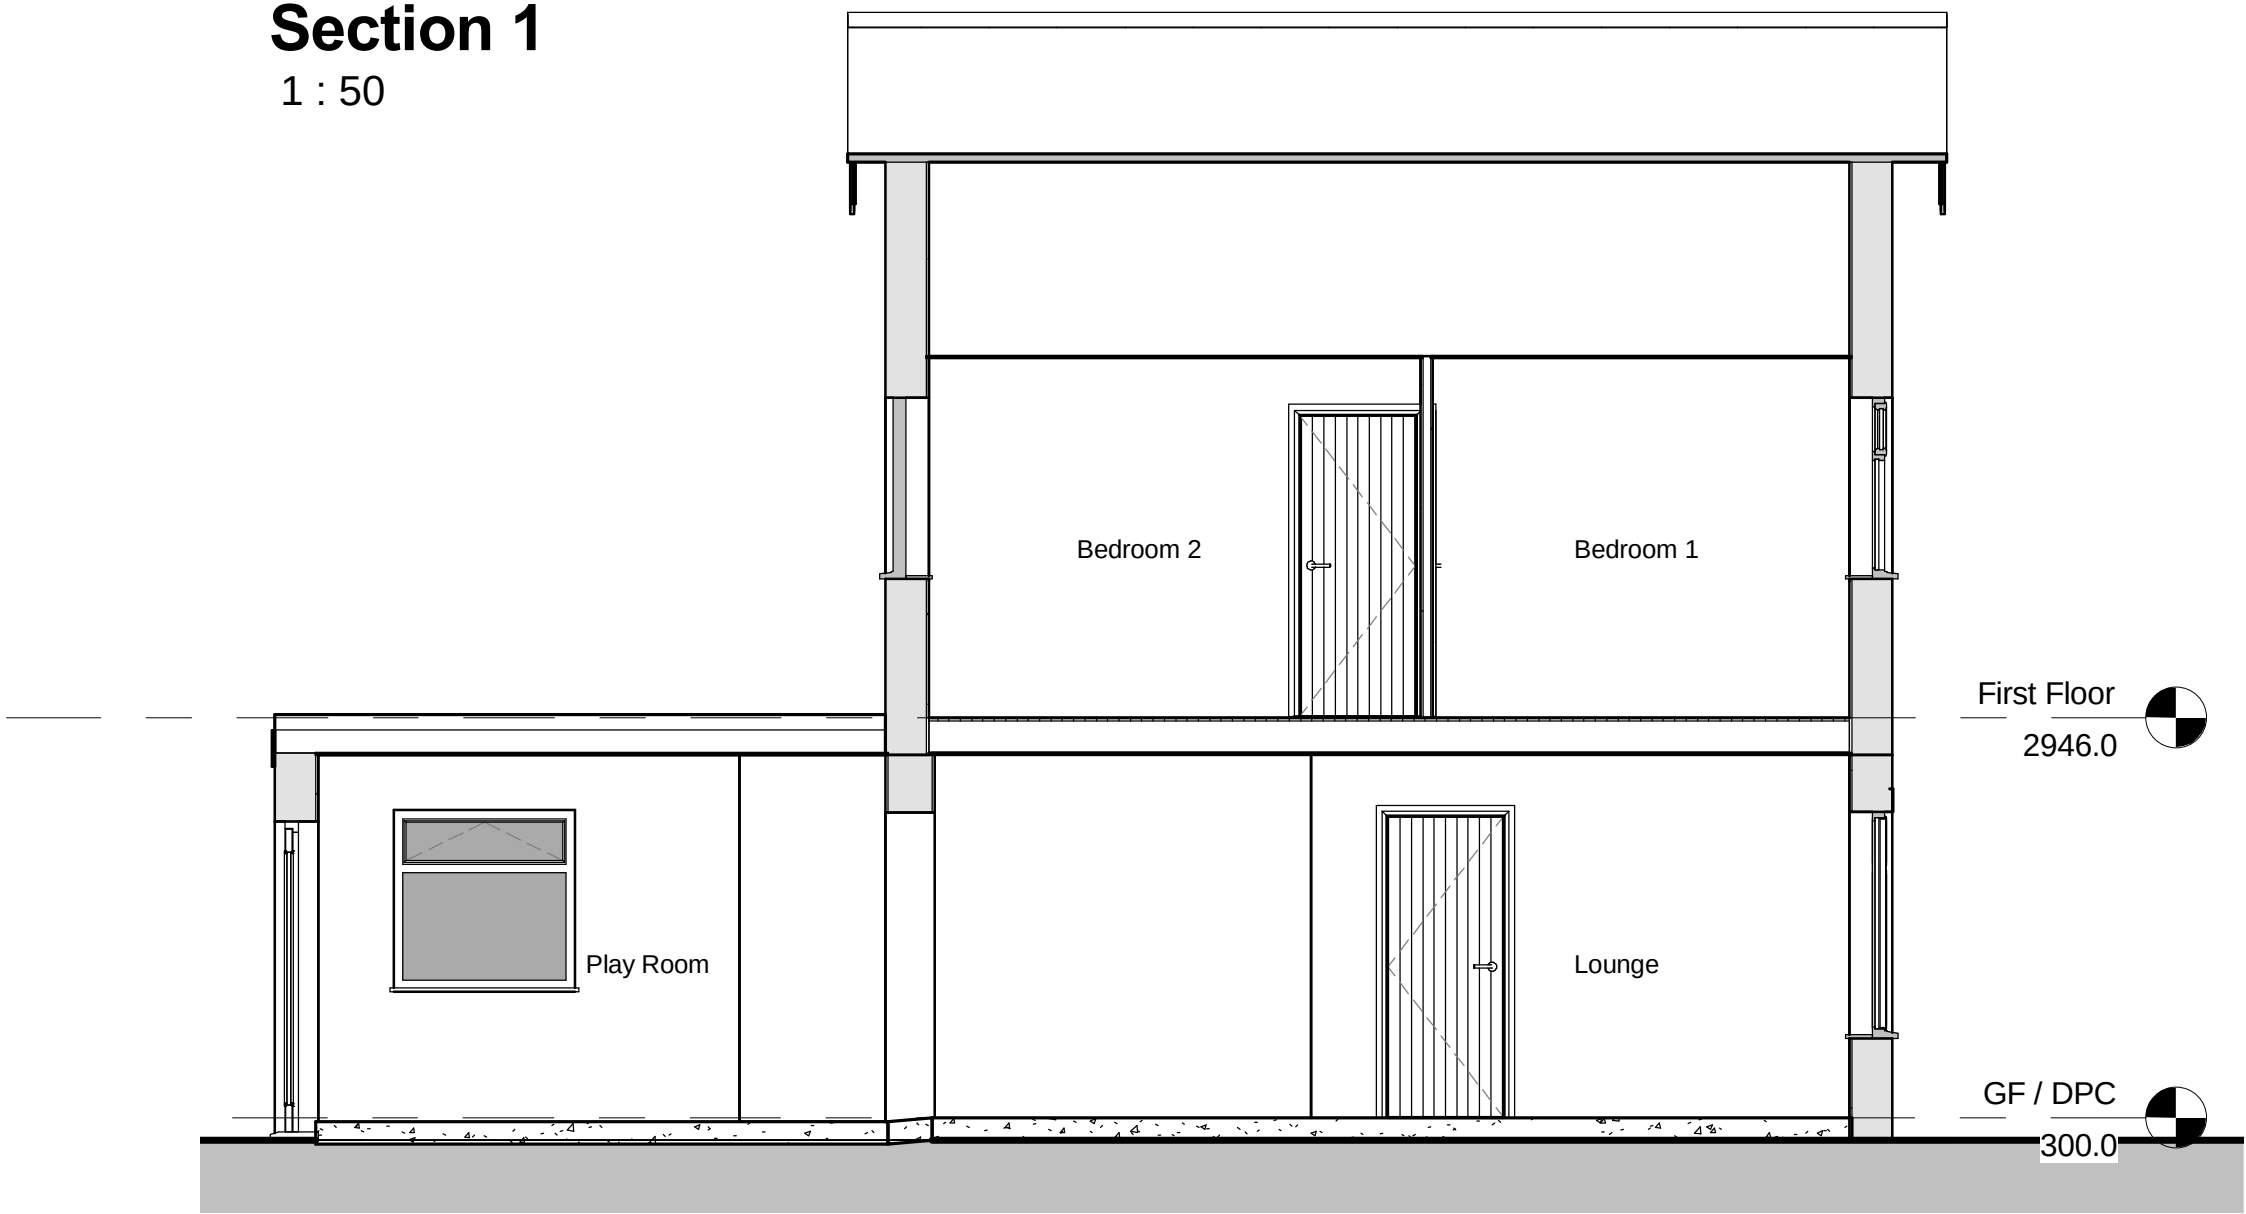

3D View 2

14:00 hrs - 24-08-2015

Garage Section
1 : 50

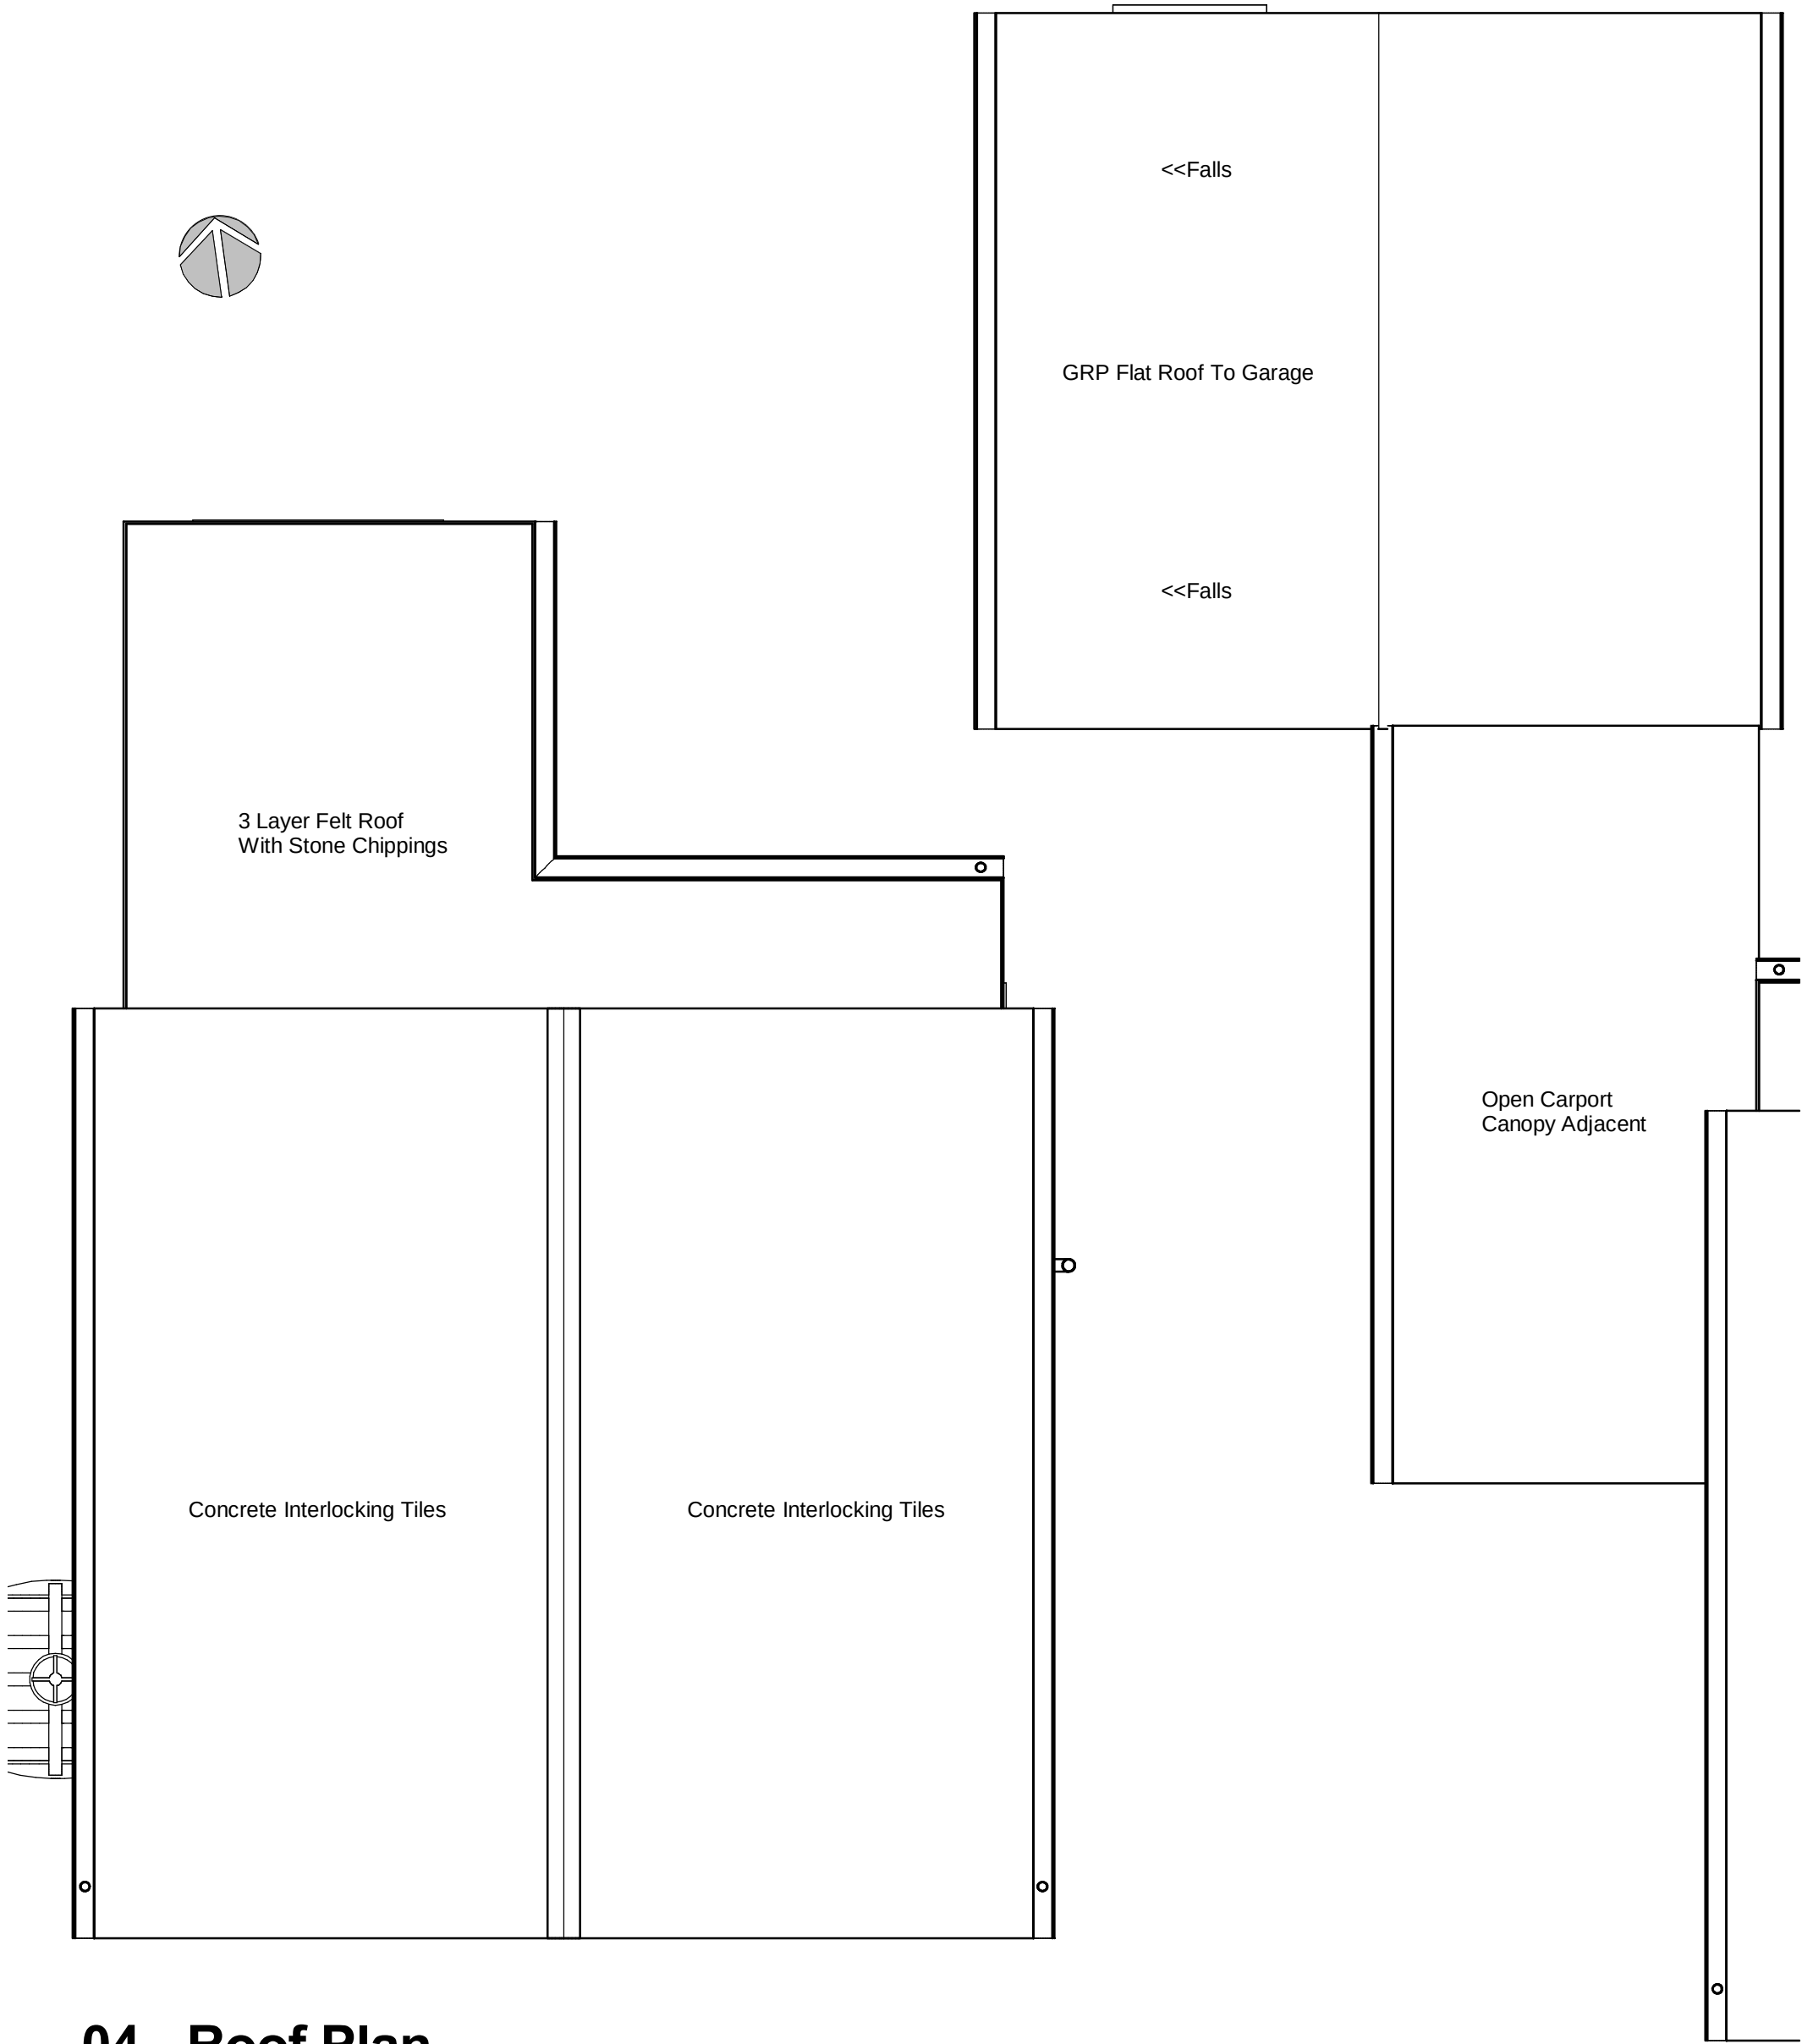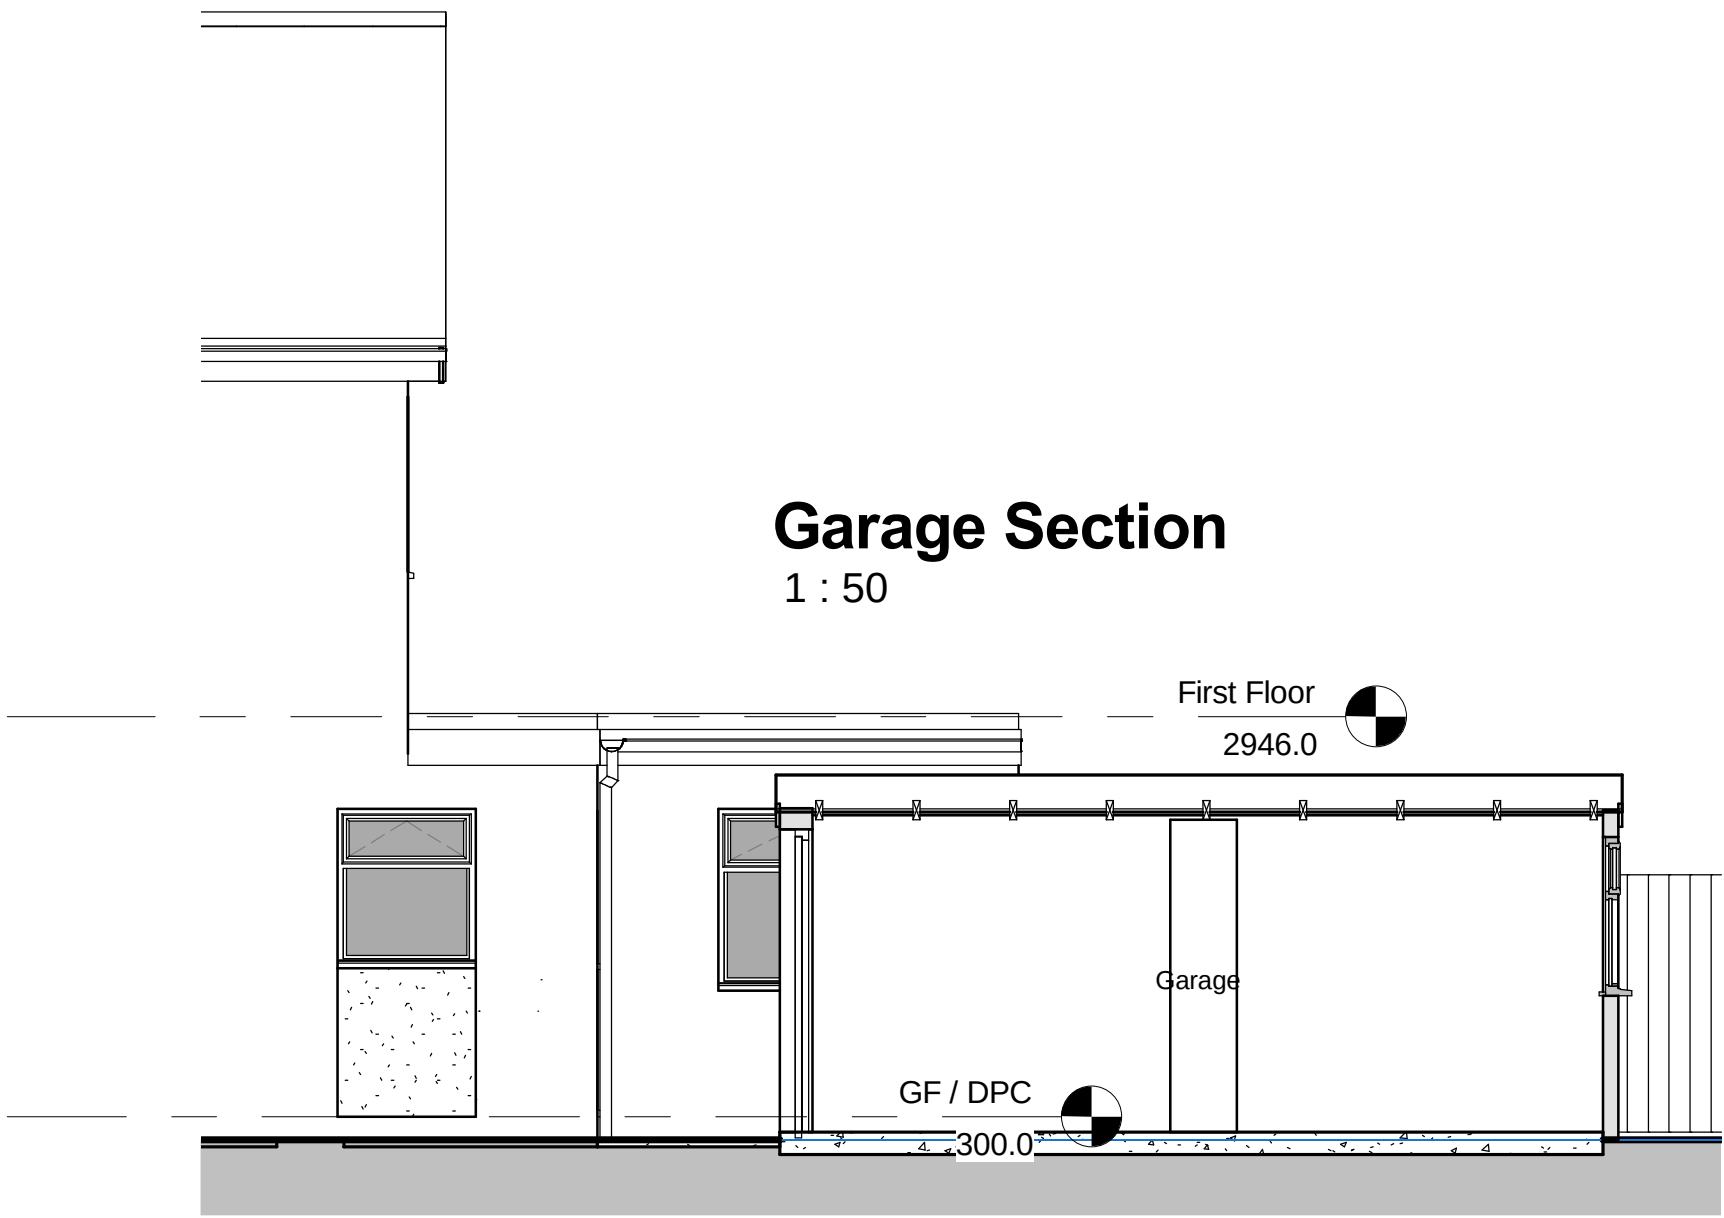

04 - Roof Plan
1 : 50



3D View 1

14:00 hrs - 24-08-2015

PLANNING ISSUE

Client:		
Mr and Mrs Robinson		
Project:		
Proposed Extension To 26 Elizabeth Crescent, West Pinchbeck,		
Drg Title:		
Roof Plan, Sections & 3d as existing.		
O&L Suite 4 & 5 Market Chambers 12 Market Place Spalding Lincolnshire PE11 1SL design@o-l-ltd.co.uk Tel: 01775 761196		
Date	Contract No	Drg No
21-08-2015	A1165	A1165-04