



01 - Ground Floor Plan
1:50

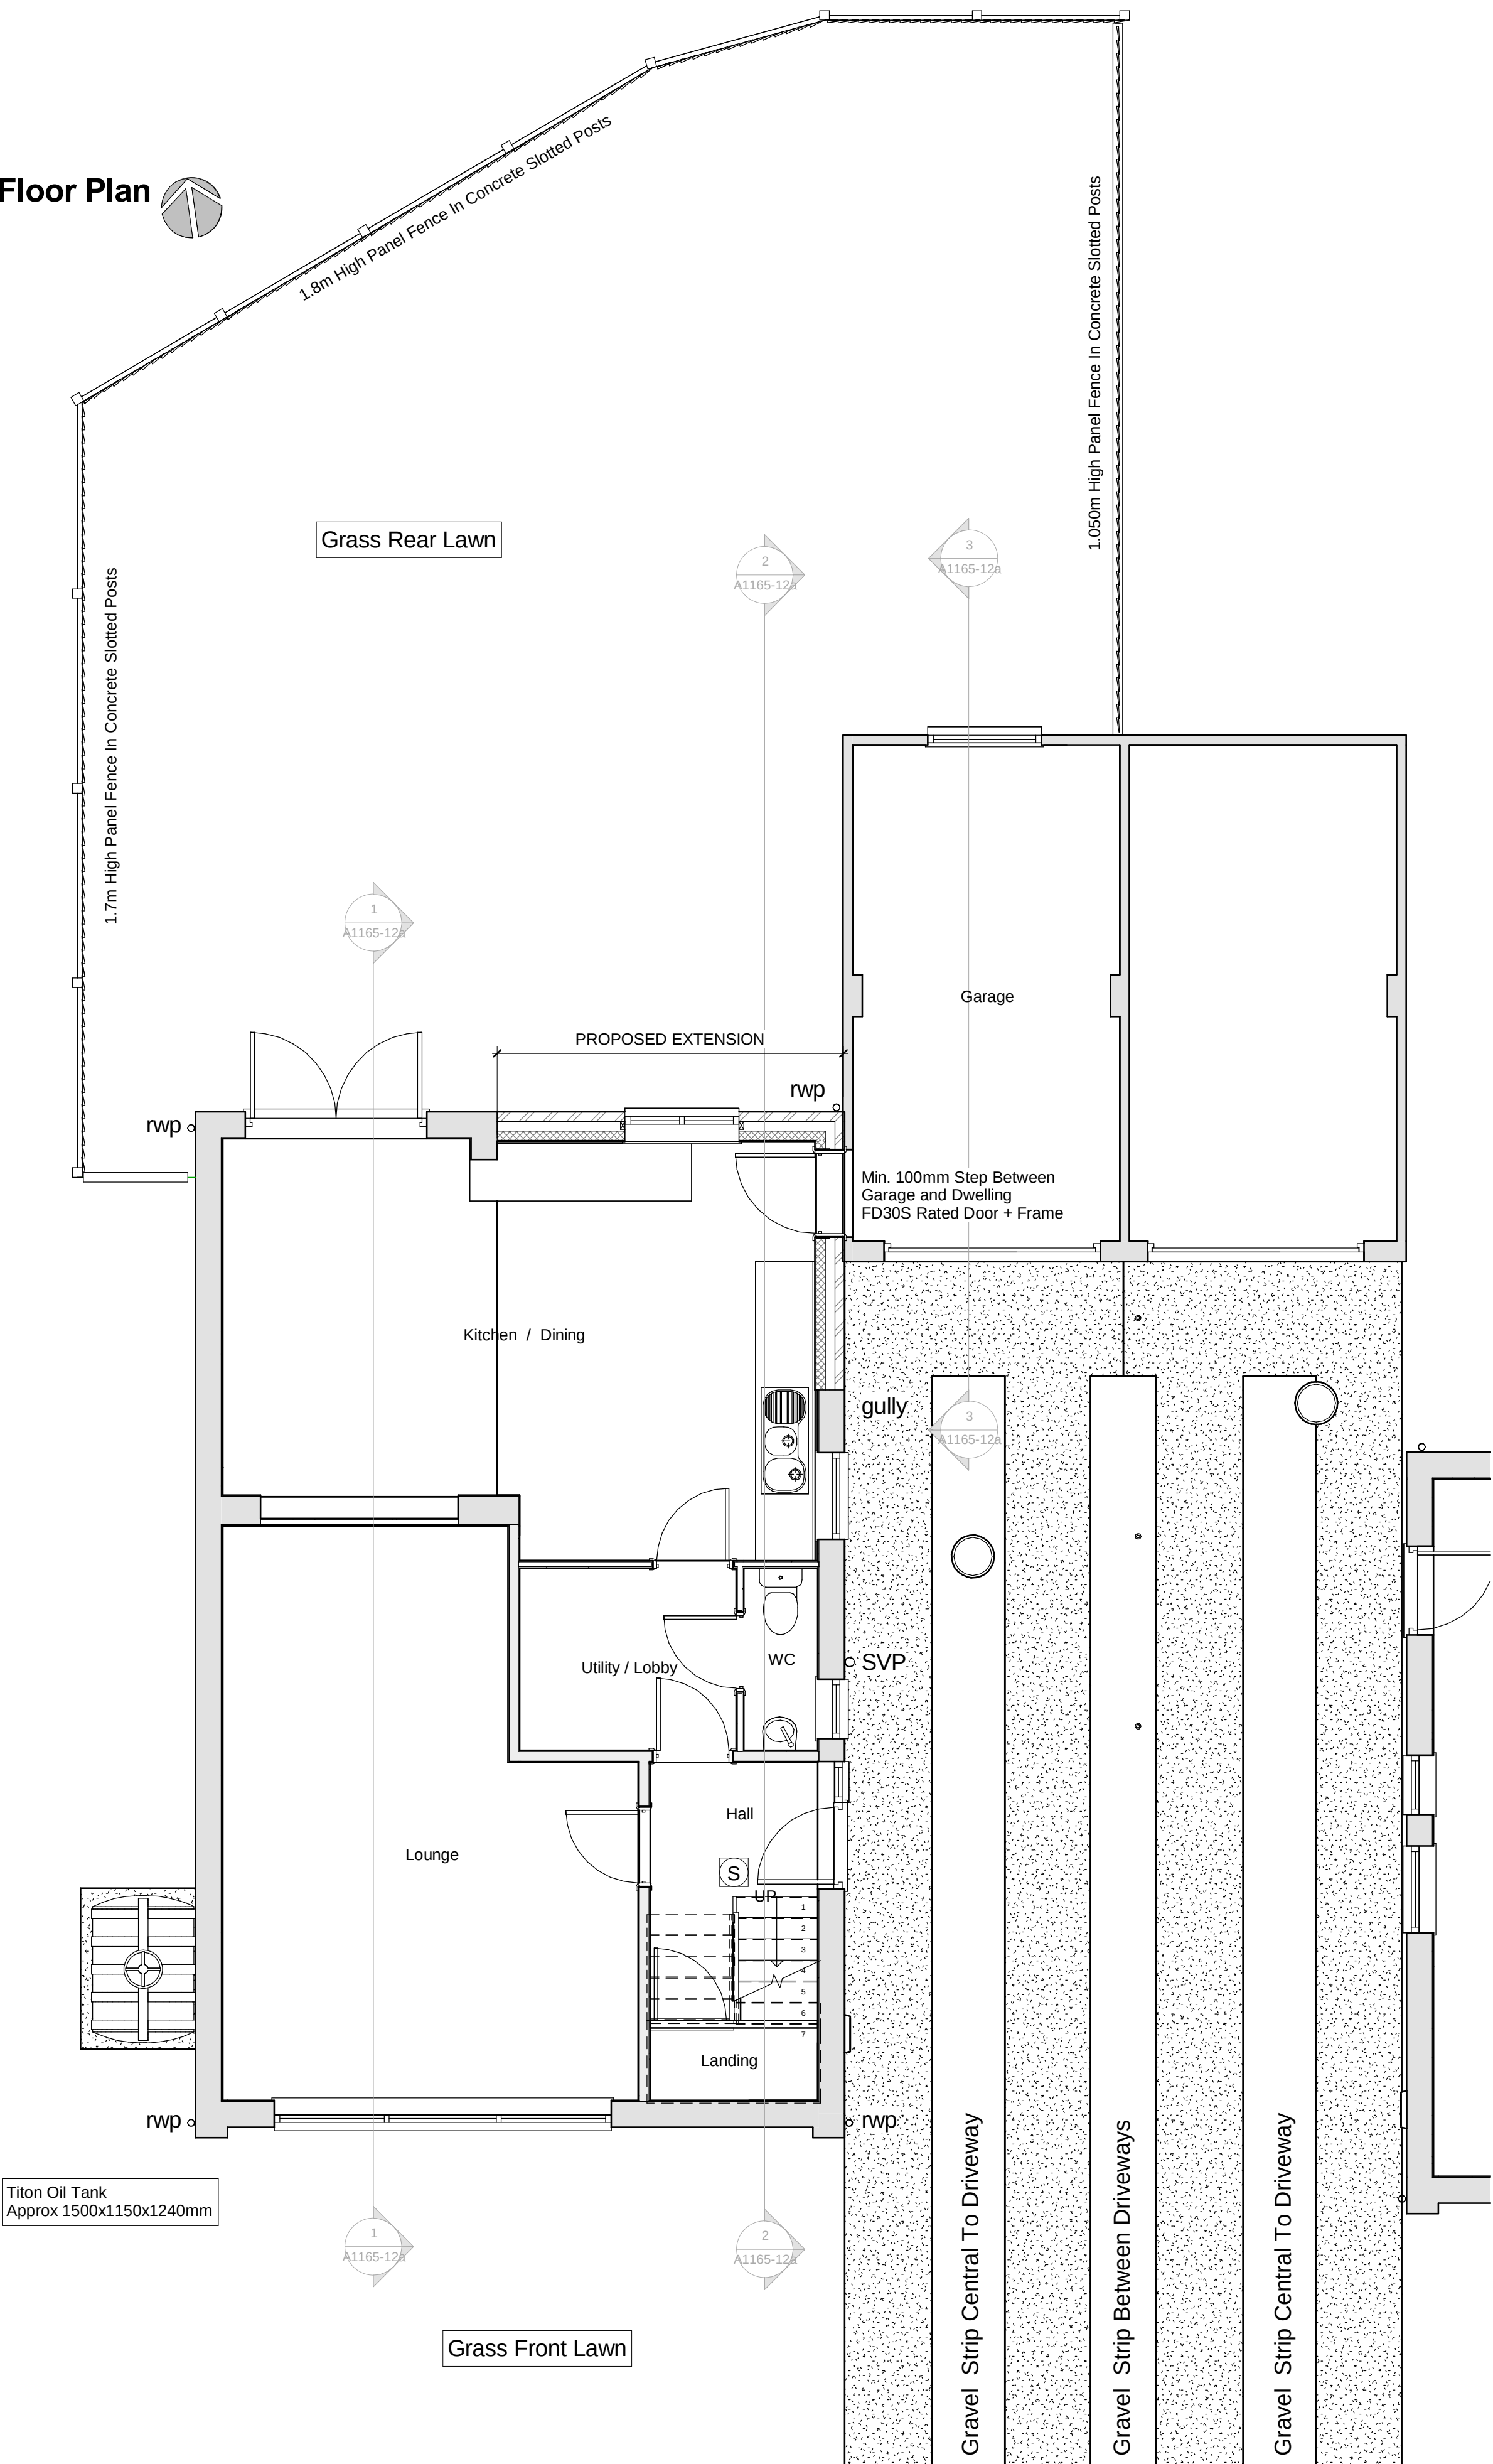

02 - 1st Floor Plan
1 : 50

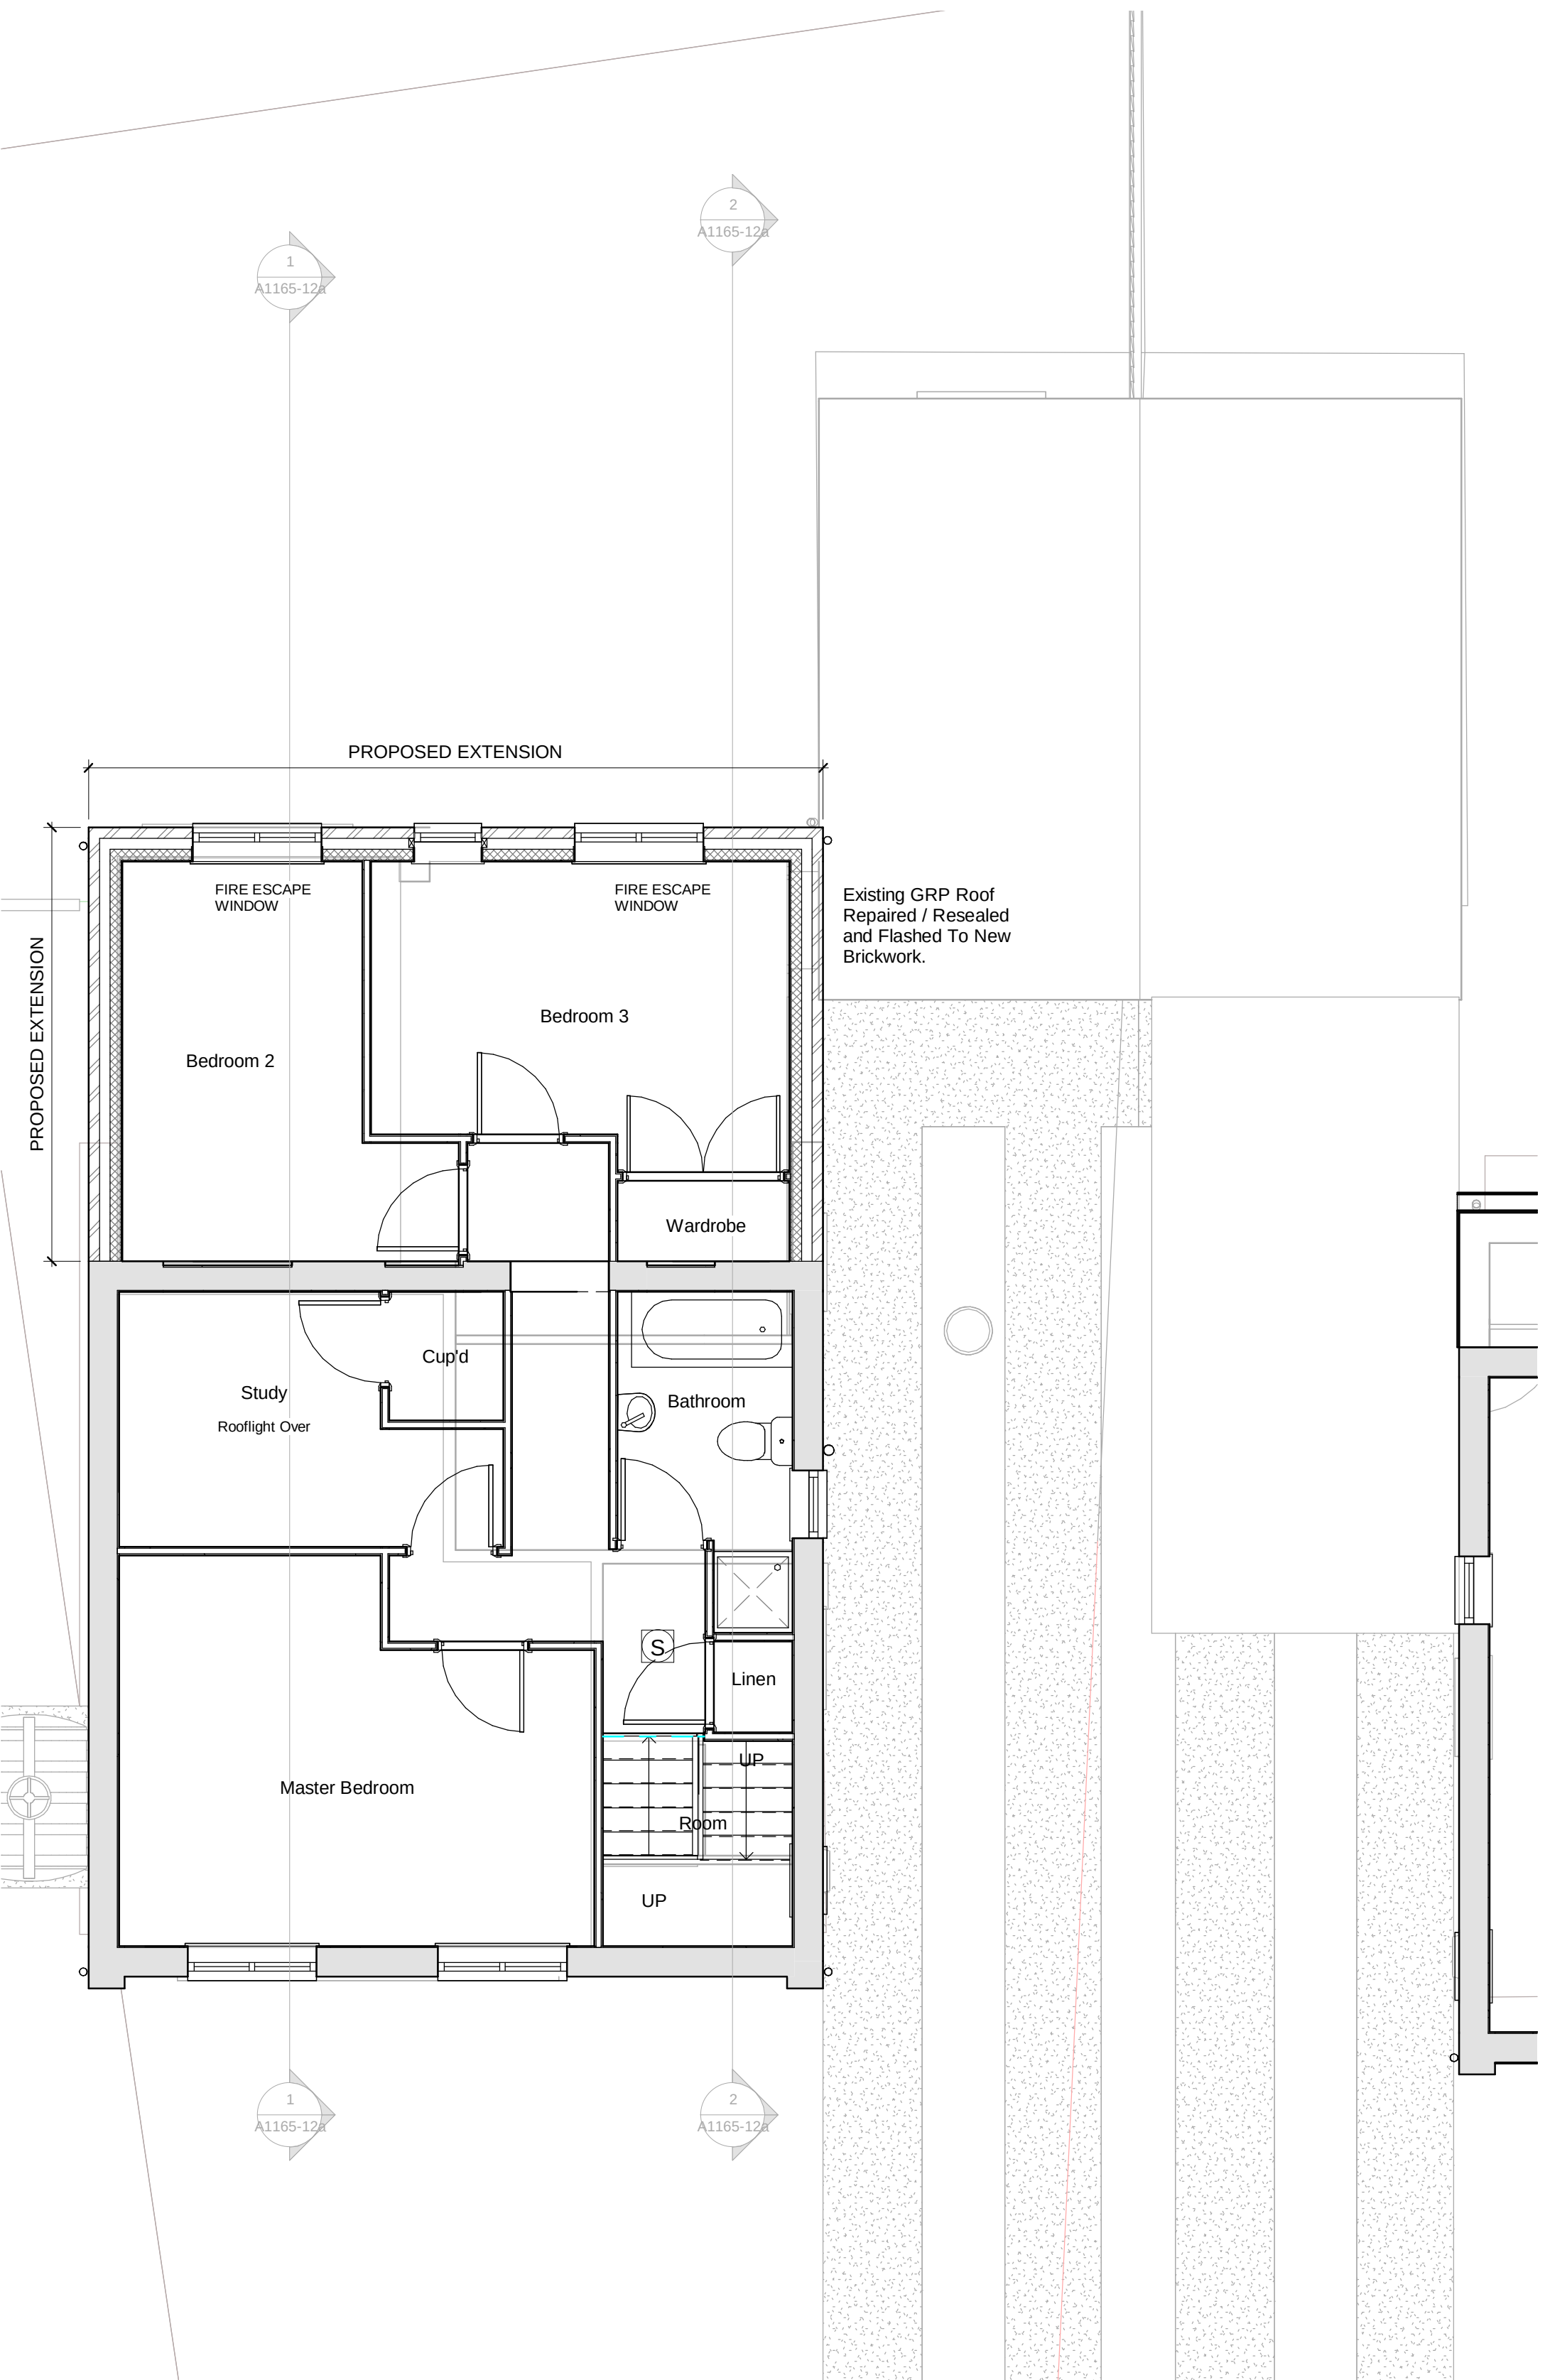

Room Schedule		
Name	Area	Perimeter
Ground Floor:		
Garage	14.65 m ²	16.1 m
Hall	4.70 m ²	11.6 m
Kitchen / Dining	25.95 m ²	22.0 m
Landing	1.35 m ²	5.1 m
Lounge	23.05 m ²	21.2 m
Utility / Lobby	4.40 m ²	8.4 m
WC	1.50 m ²	5.4 m
Ground Floor: 7	75.60 m ²	88.7 m
1st Floor:		
Bathroom	4.50 m ²	9.7 m
Bedroom 2	9.50 m ²	13.8 m
Bedroom 3	11.80 m ²	15.2 m
Cup'd	1.35 m ²	4.7 m
Linen	0.70 m ²	3.3 m
Master Bedroom	14.40 m ²	16.3 m
Room	3.40 m ²	7.4 m
Study	7.20 m ²	11.8 m
1st Floor: 8	52.90 m ²	82.2 m
Grand total: 15	128.50 m ²	172.0 m

PLANNING ISSUE

Rev_B - First Floor FE Windows Min 1210mm - 25-09-2015 - CLS
Rev_A - Revised to client instructions email - 09-09-2015 - CLS

Client:
Mr and Mrs Robinson

Project:
**Proposed Extension To 26
Elizabeth Crescent, West
Pinchbeck,**

Drg Title:
Floor Plans As Proposed

O&L
Suite 4 & 5
Market Chambers
12 Market Place
Spalding
Lincolnshire
PE11 1SL
design@o-l-ld.co.uk
Tel: 01775 761196

Date: 21-08-2015
Contract No: A1165
Drg No: A1165-10b