




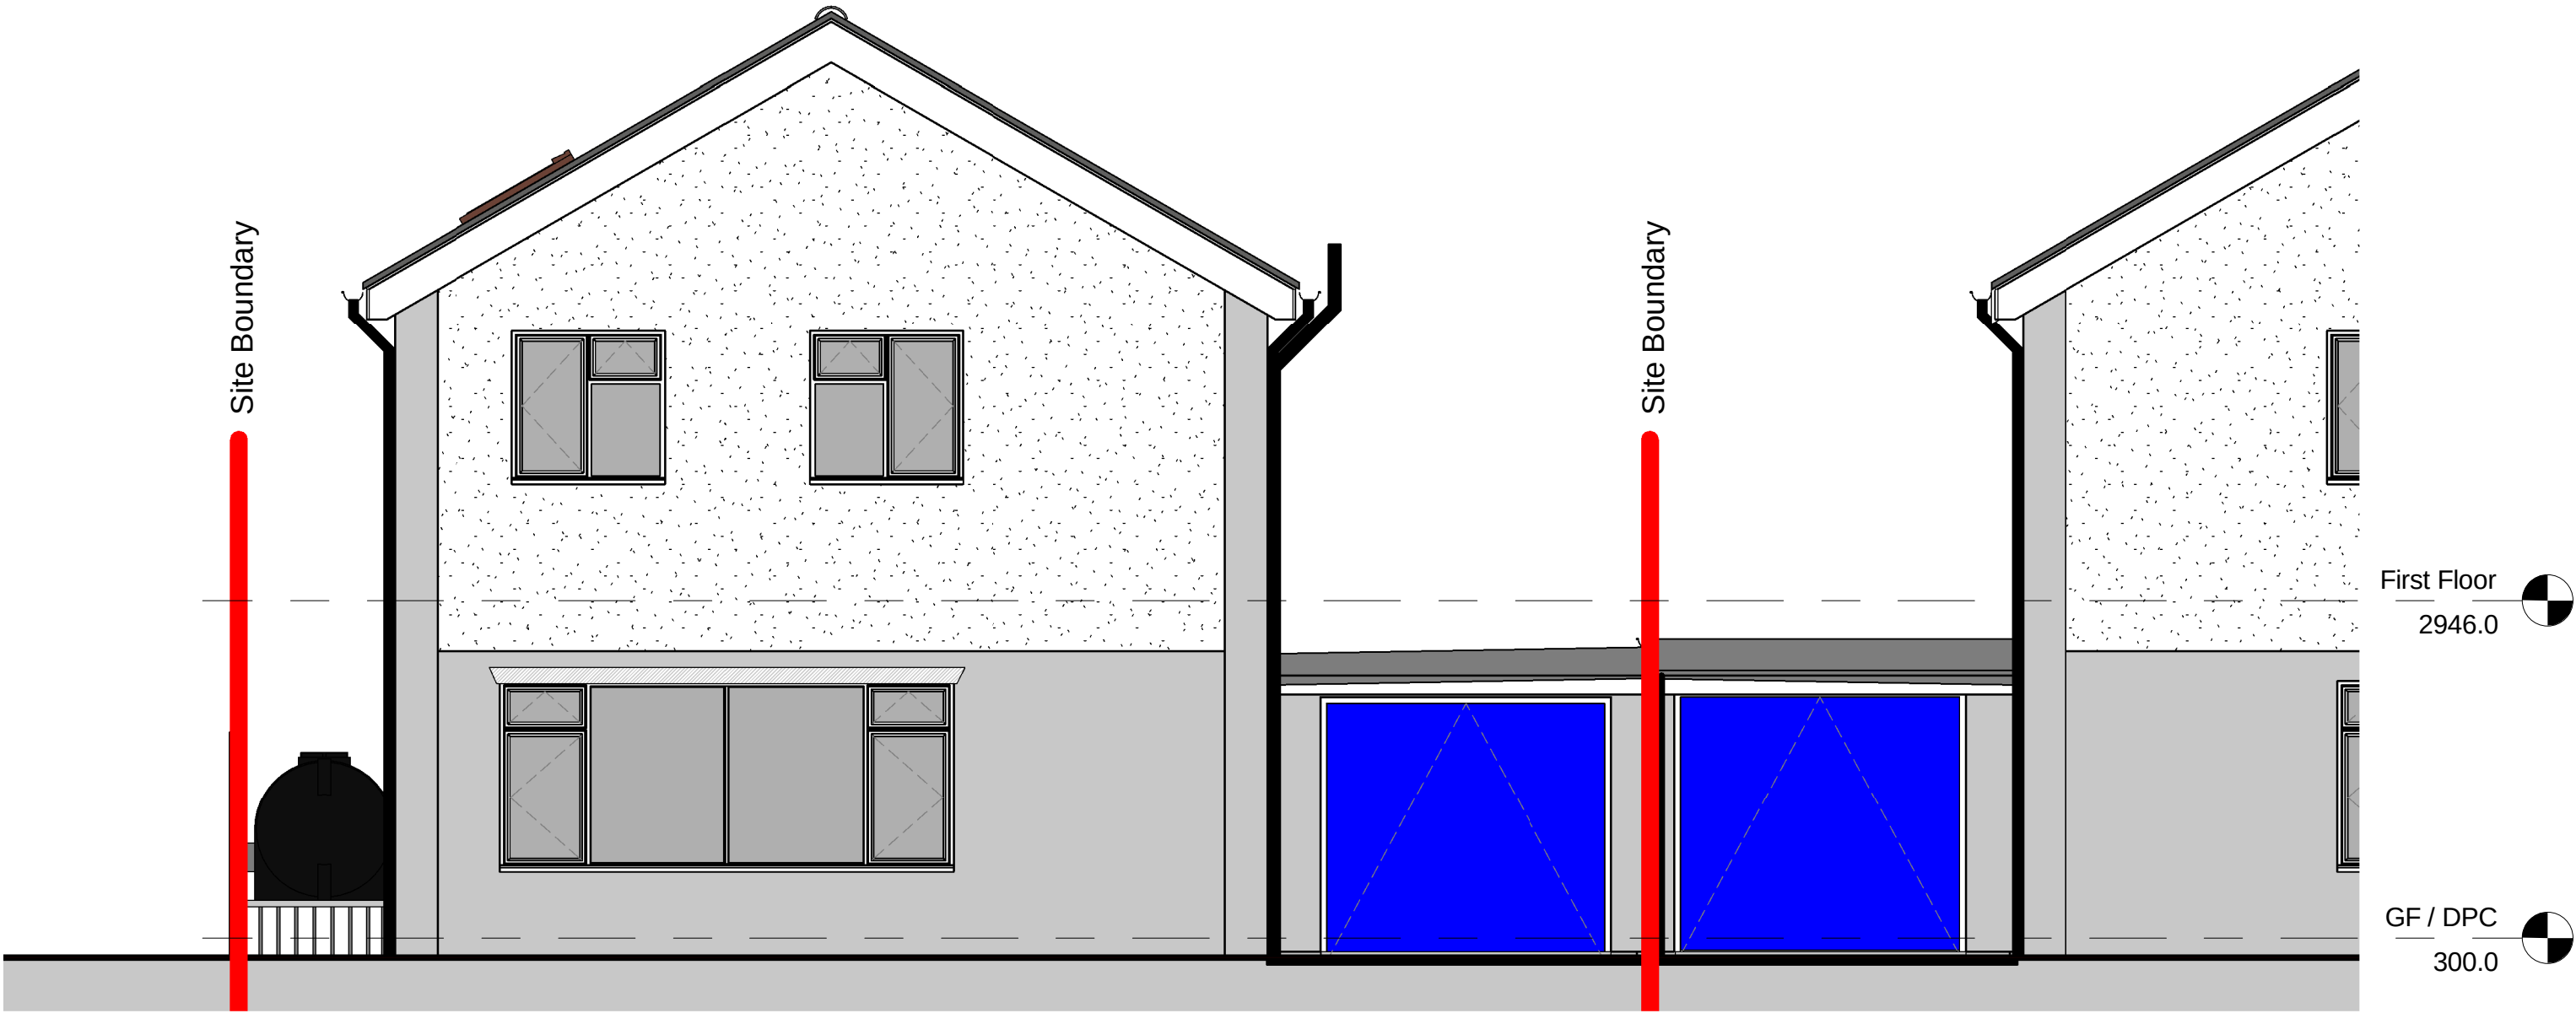


Front Elevation (South Facing)
1 : 50

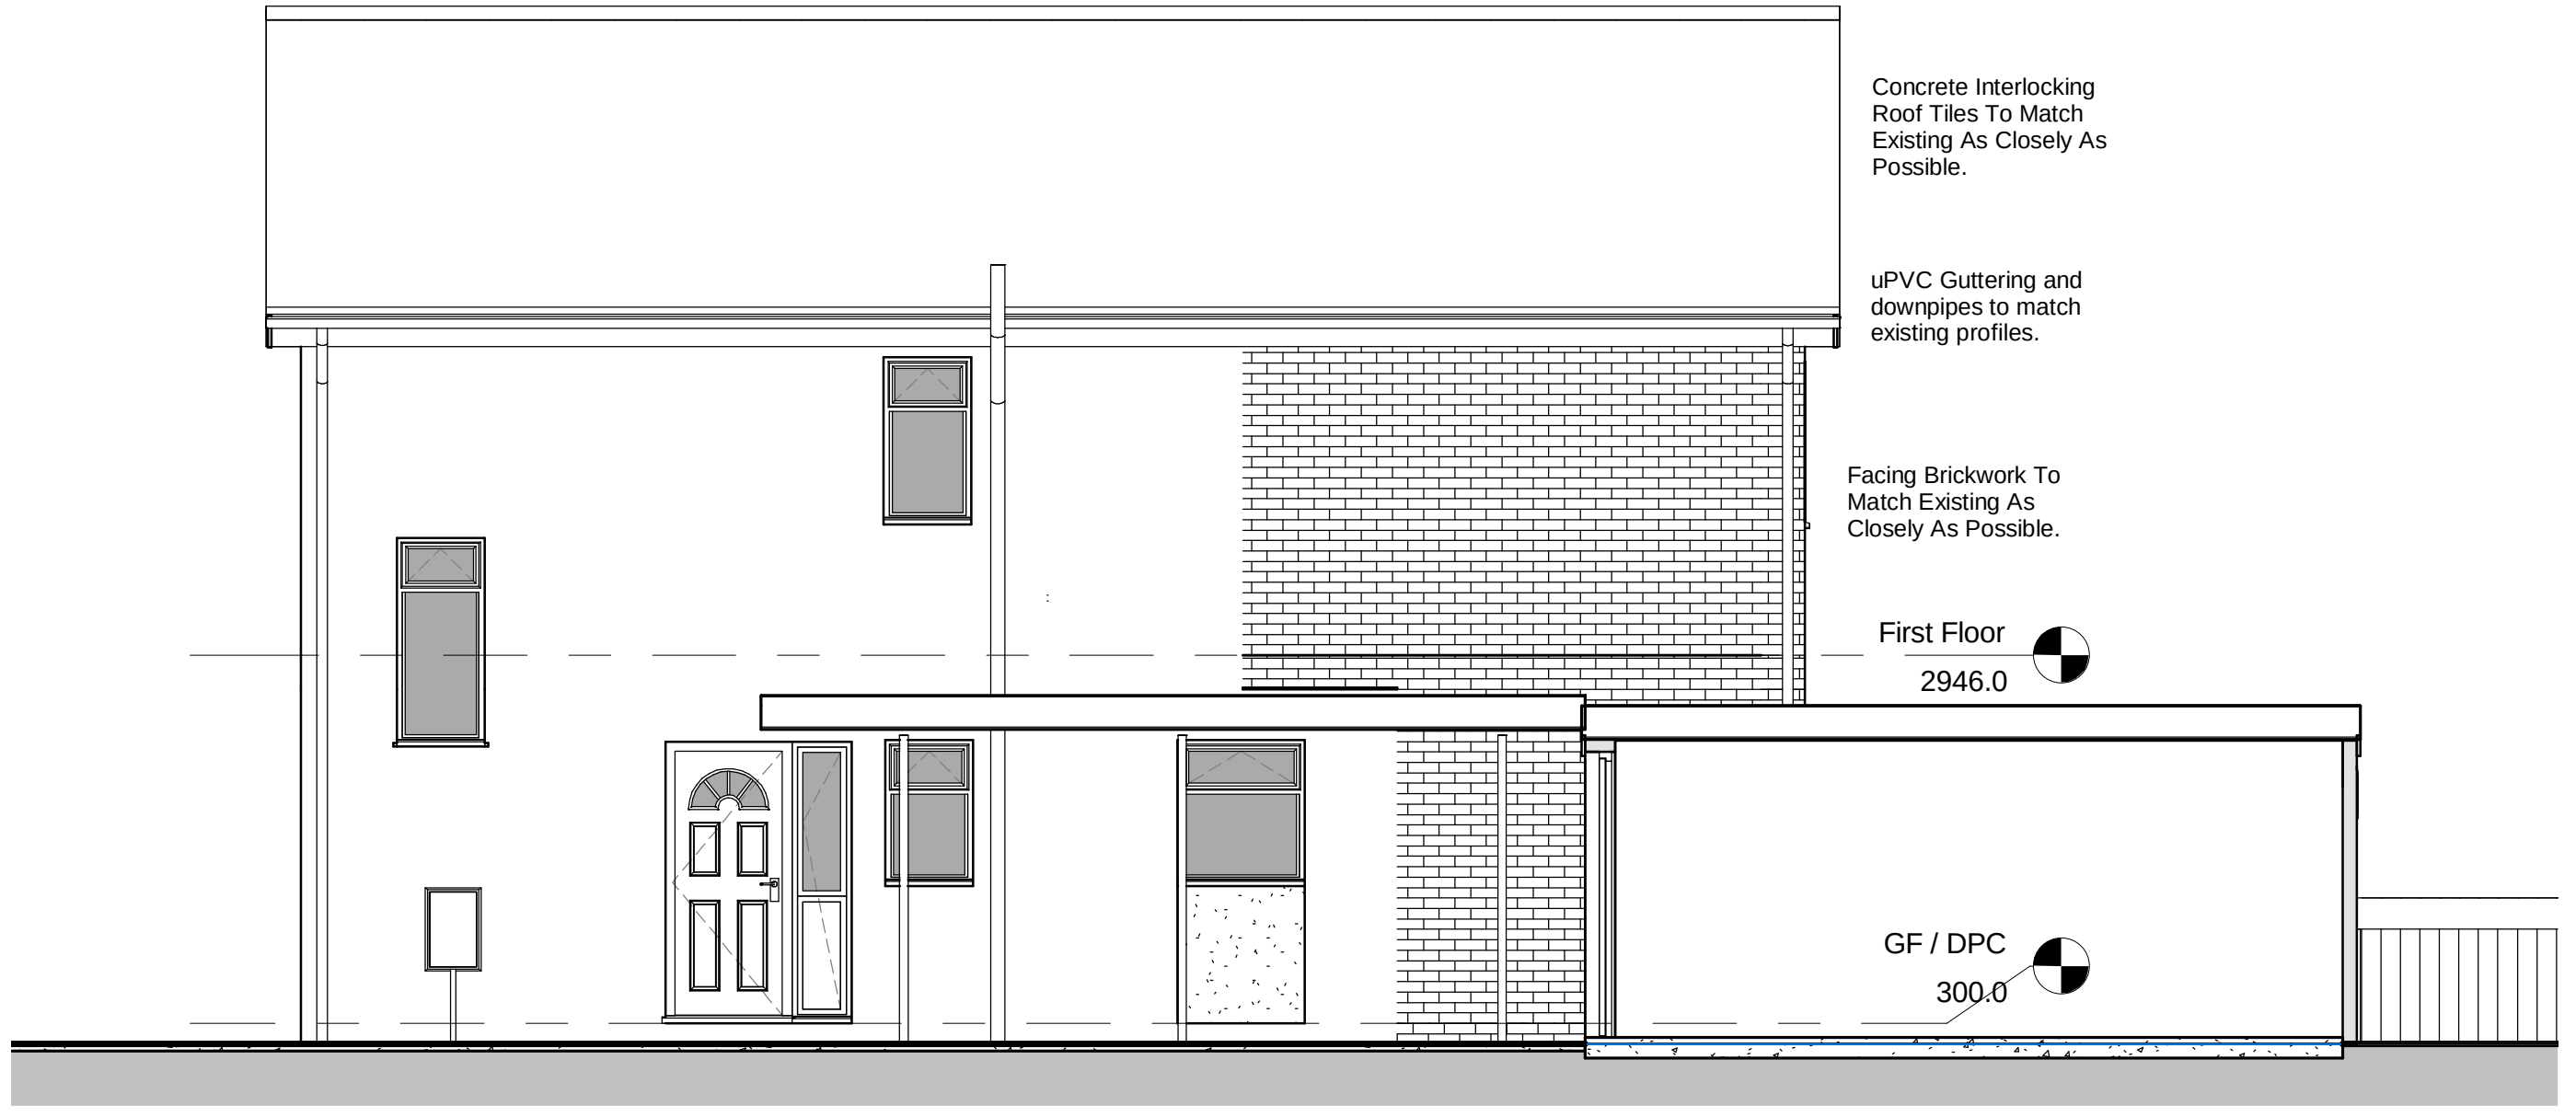


East Elevation
1 : 50

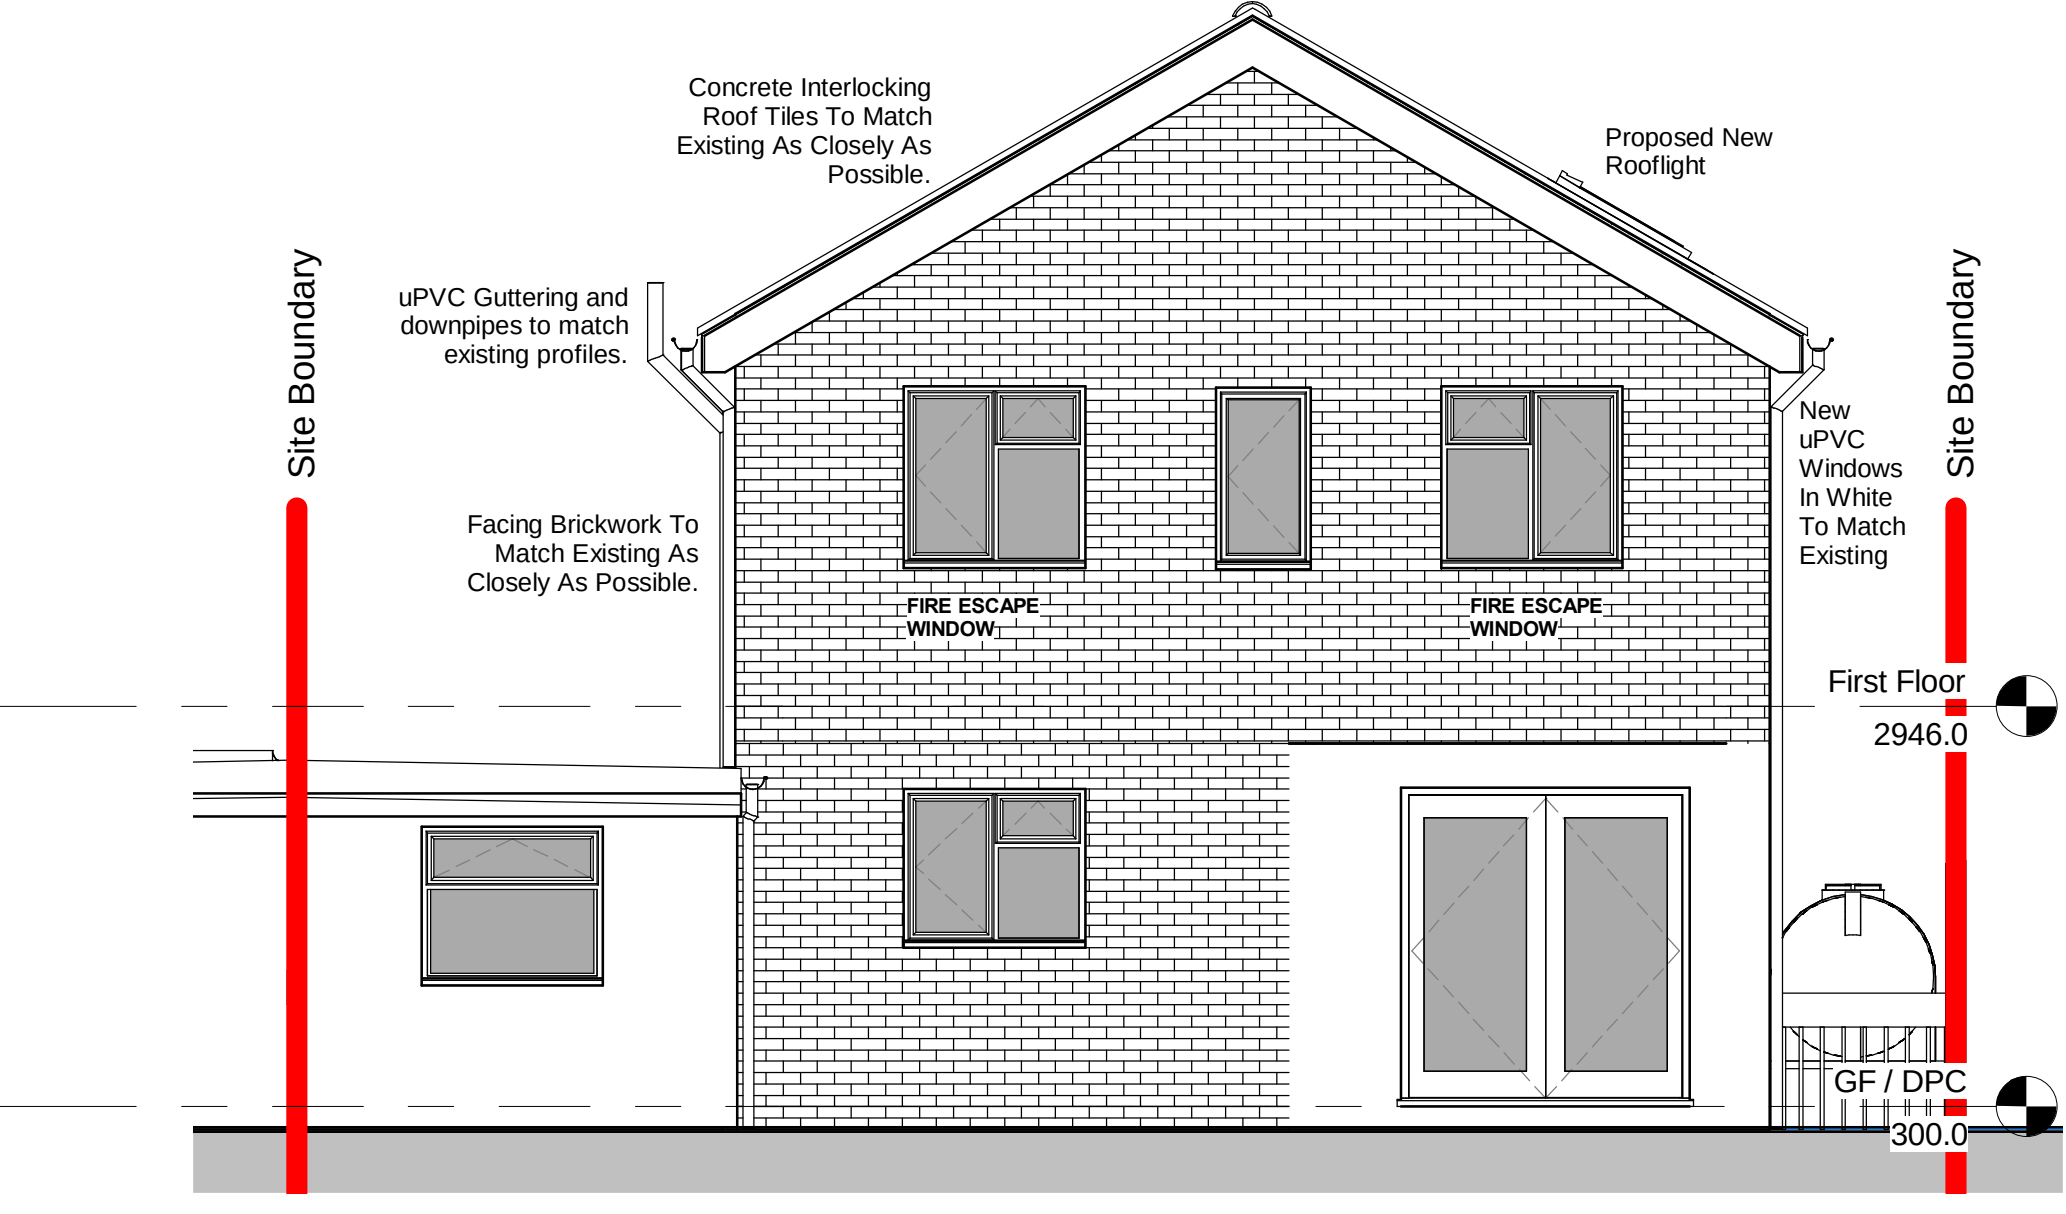

North Elevation
1 : 50

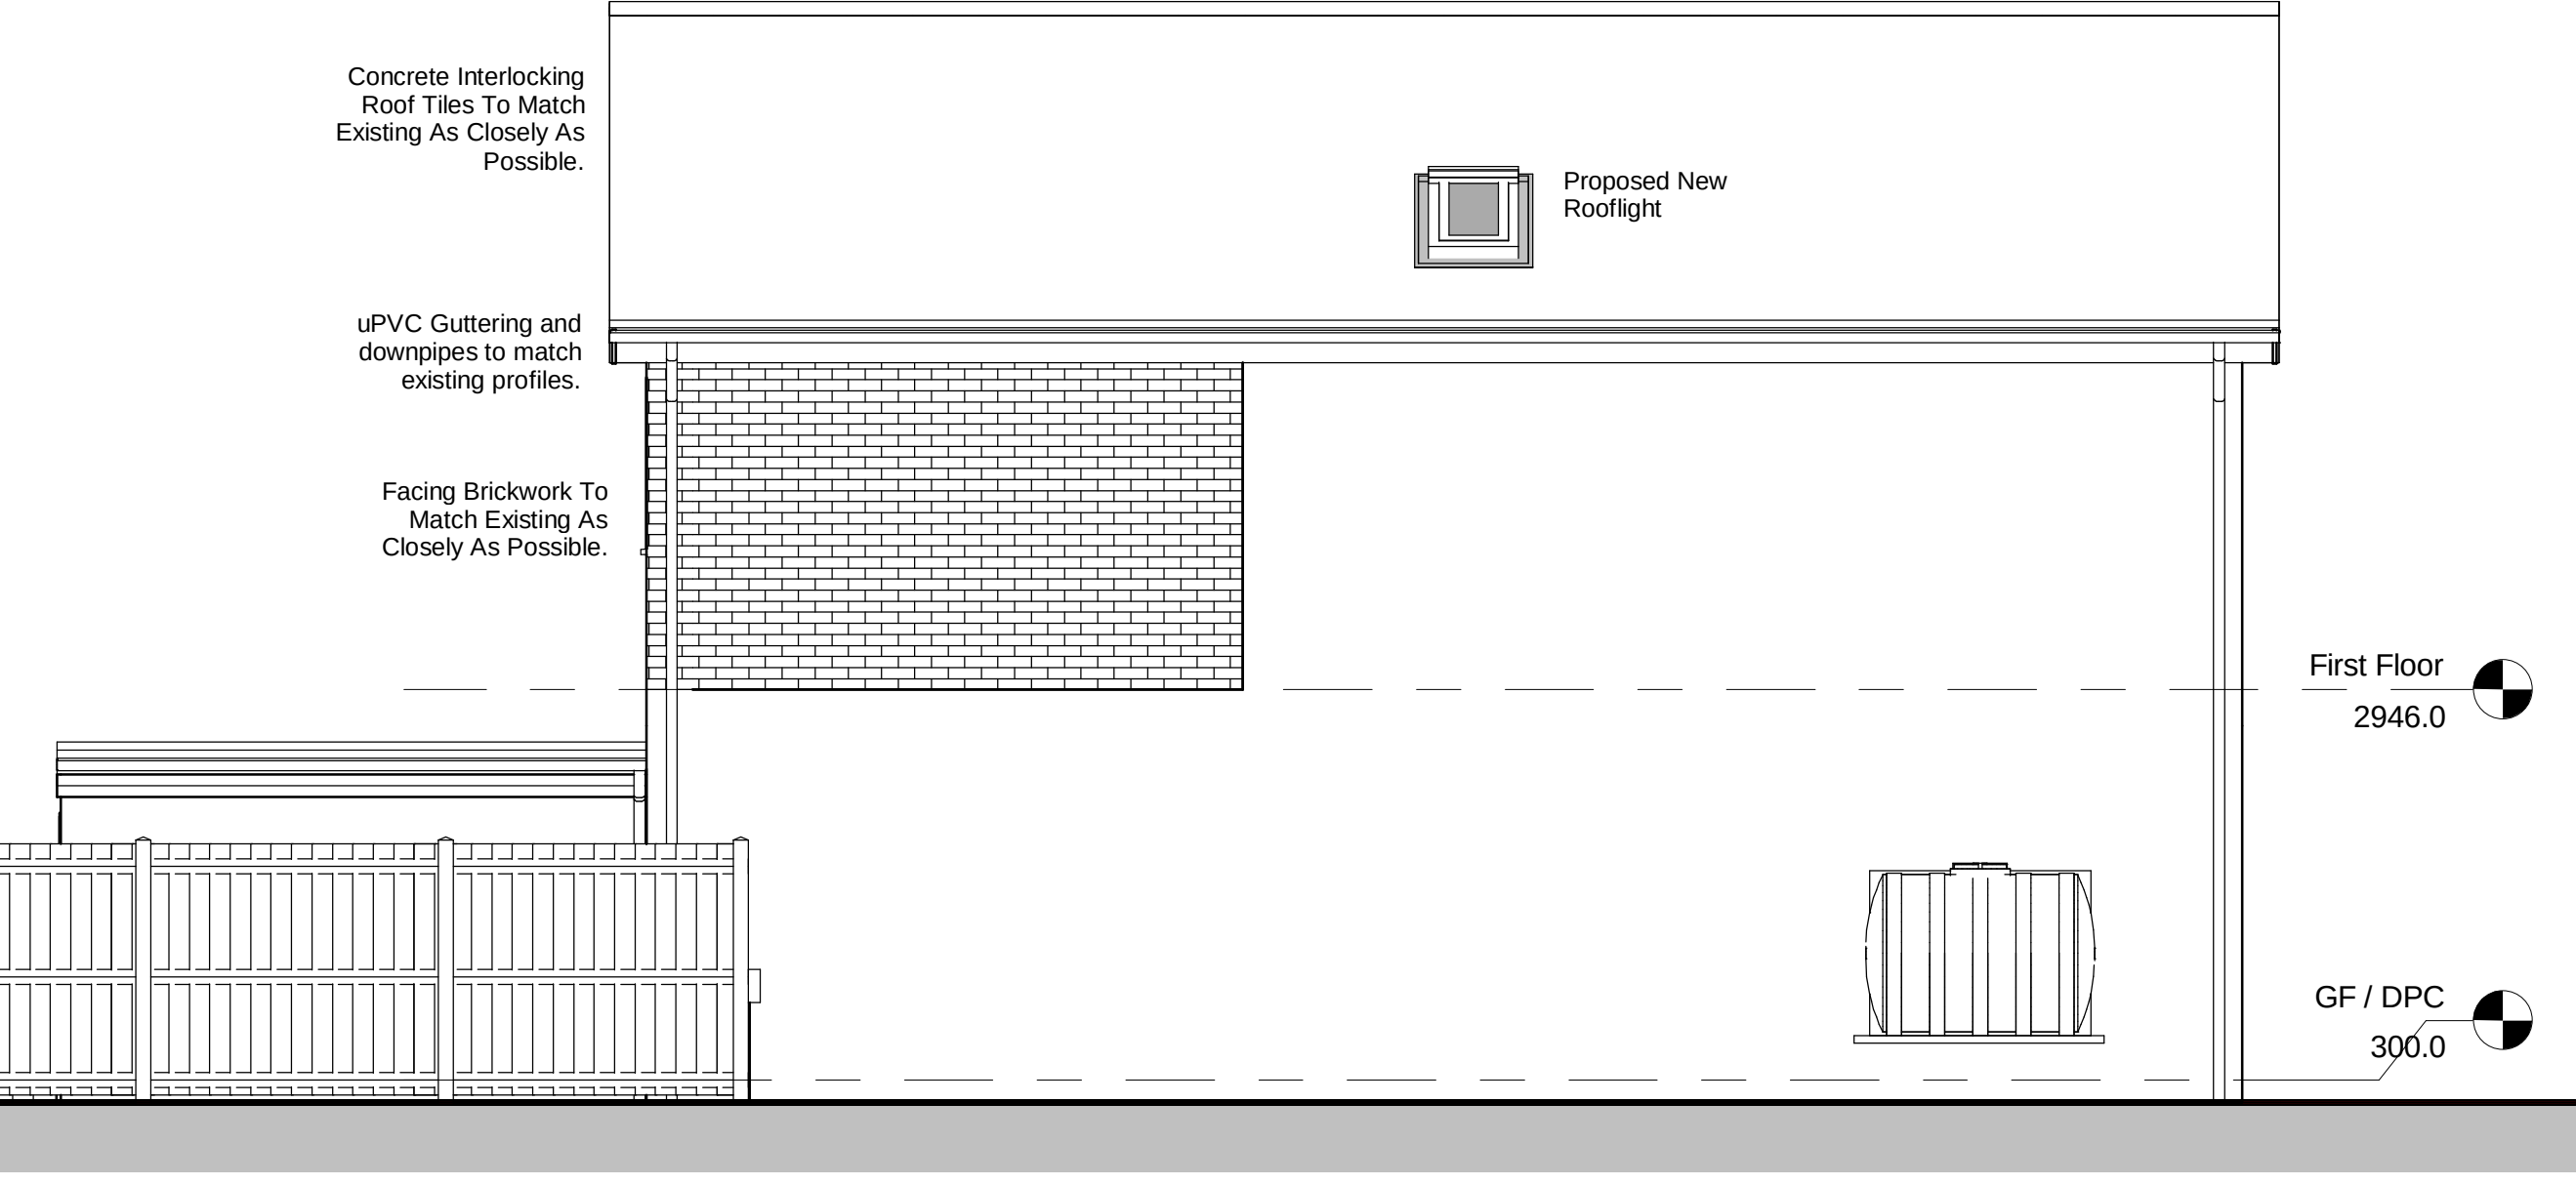

West Elevation
1 : 50

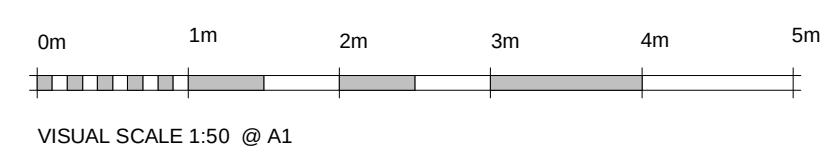

PLANNING ISSUE

Rev_B - First Floor FE Windows Min 1210mm - 25-09-2015 - CLS
Rev_A - Revised to client instructions email - 09-09-2015 - CLS

Client:
Mr and Mrs Robinson

Project:
Proposed Extension To 26 Elizabeth Crescent, West Pinchbeck,

Drg Title:
Elevations As Proposed

O&L
Suite 4 & 5
Market Chambers
12 Market Place
Spalding
Lincolnshire
PE11 1SL
design@o-ltd.co.uk
Tel: 01775 761196

Date 21-08-2015	Contract No A1165	Drg No A1165-11b
---------------------------	-----------------------------	----------------------------