




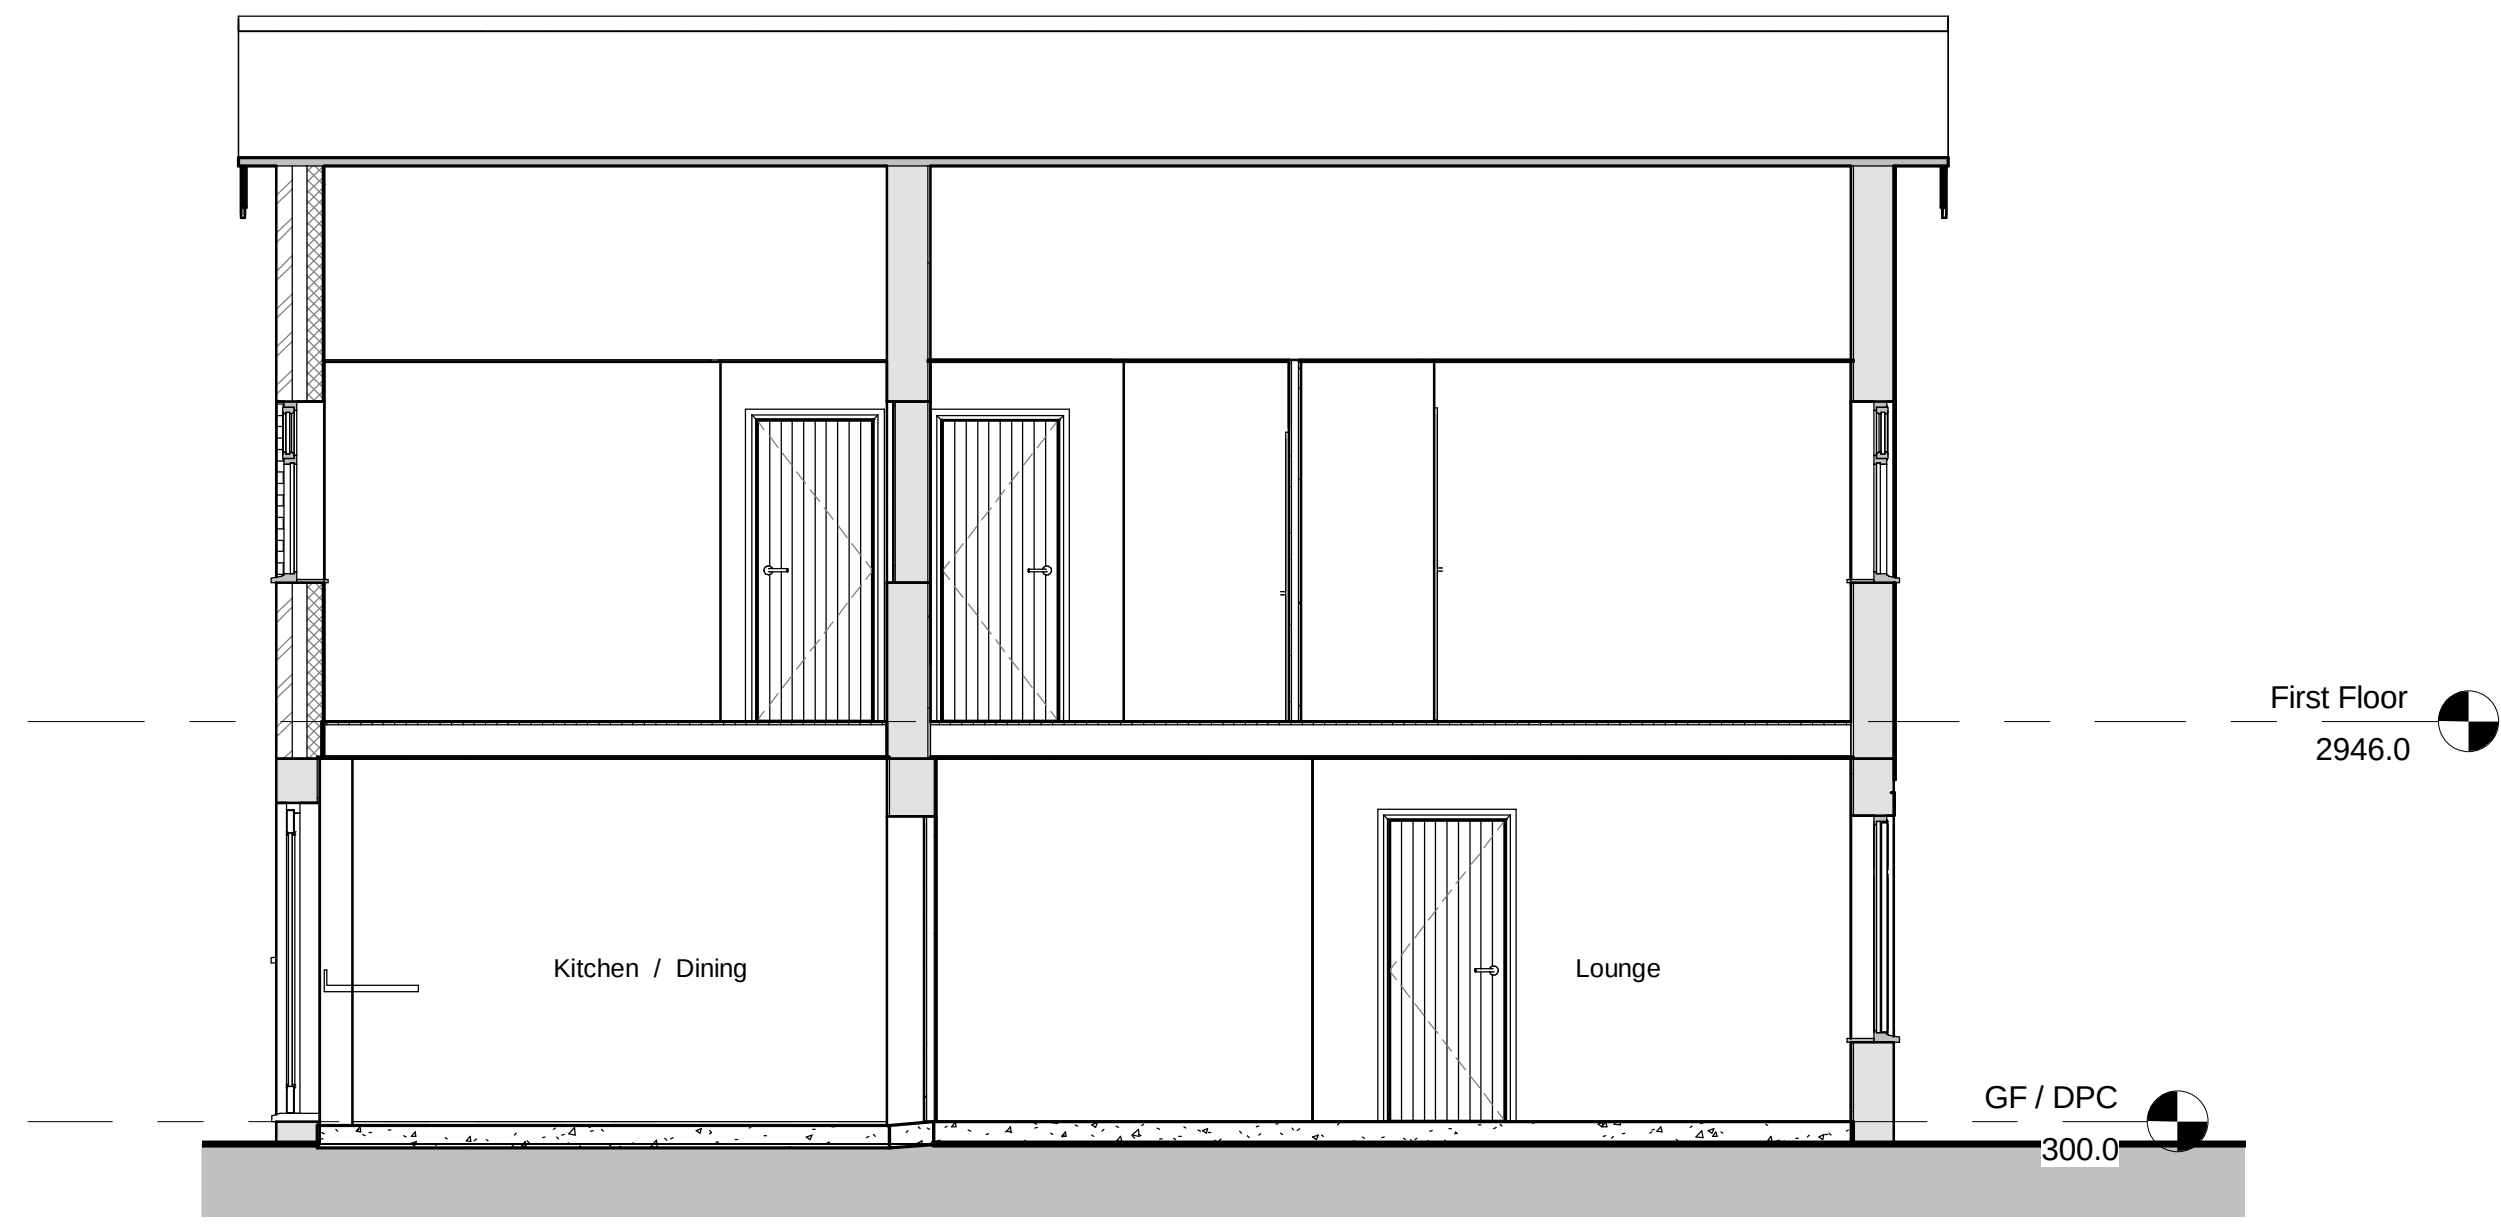

Section 1
1 : 50

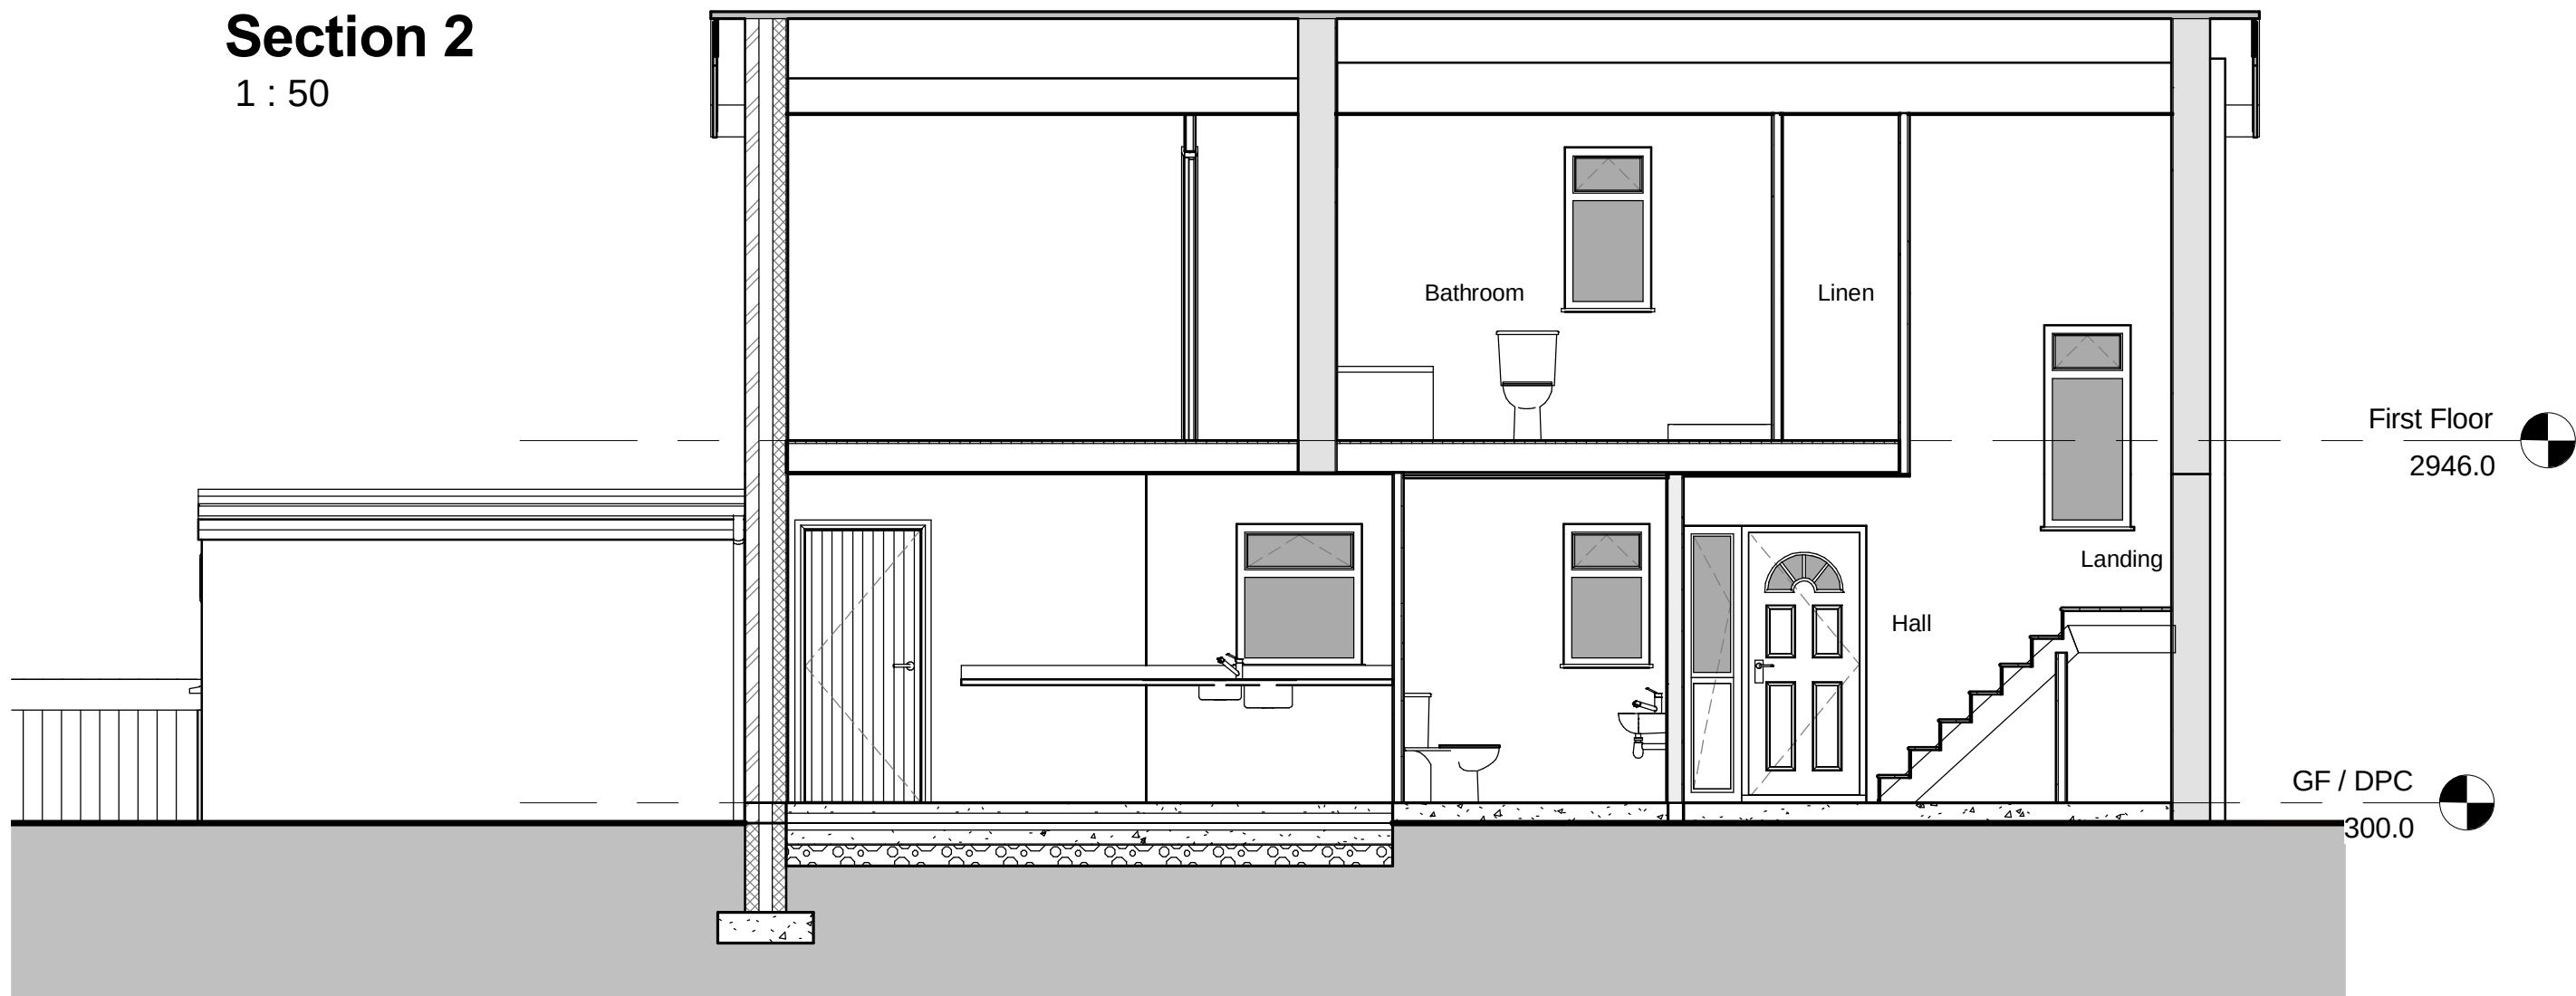

Section 2
1 : 50

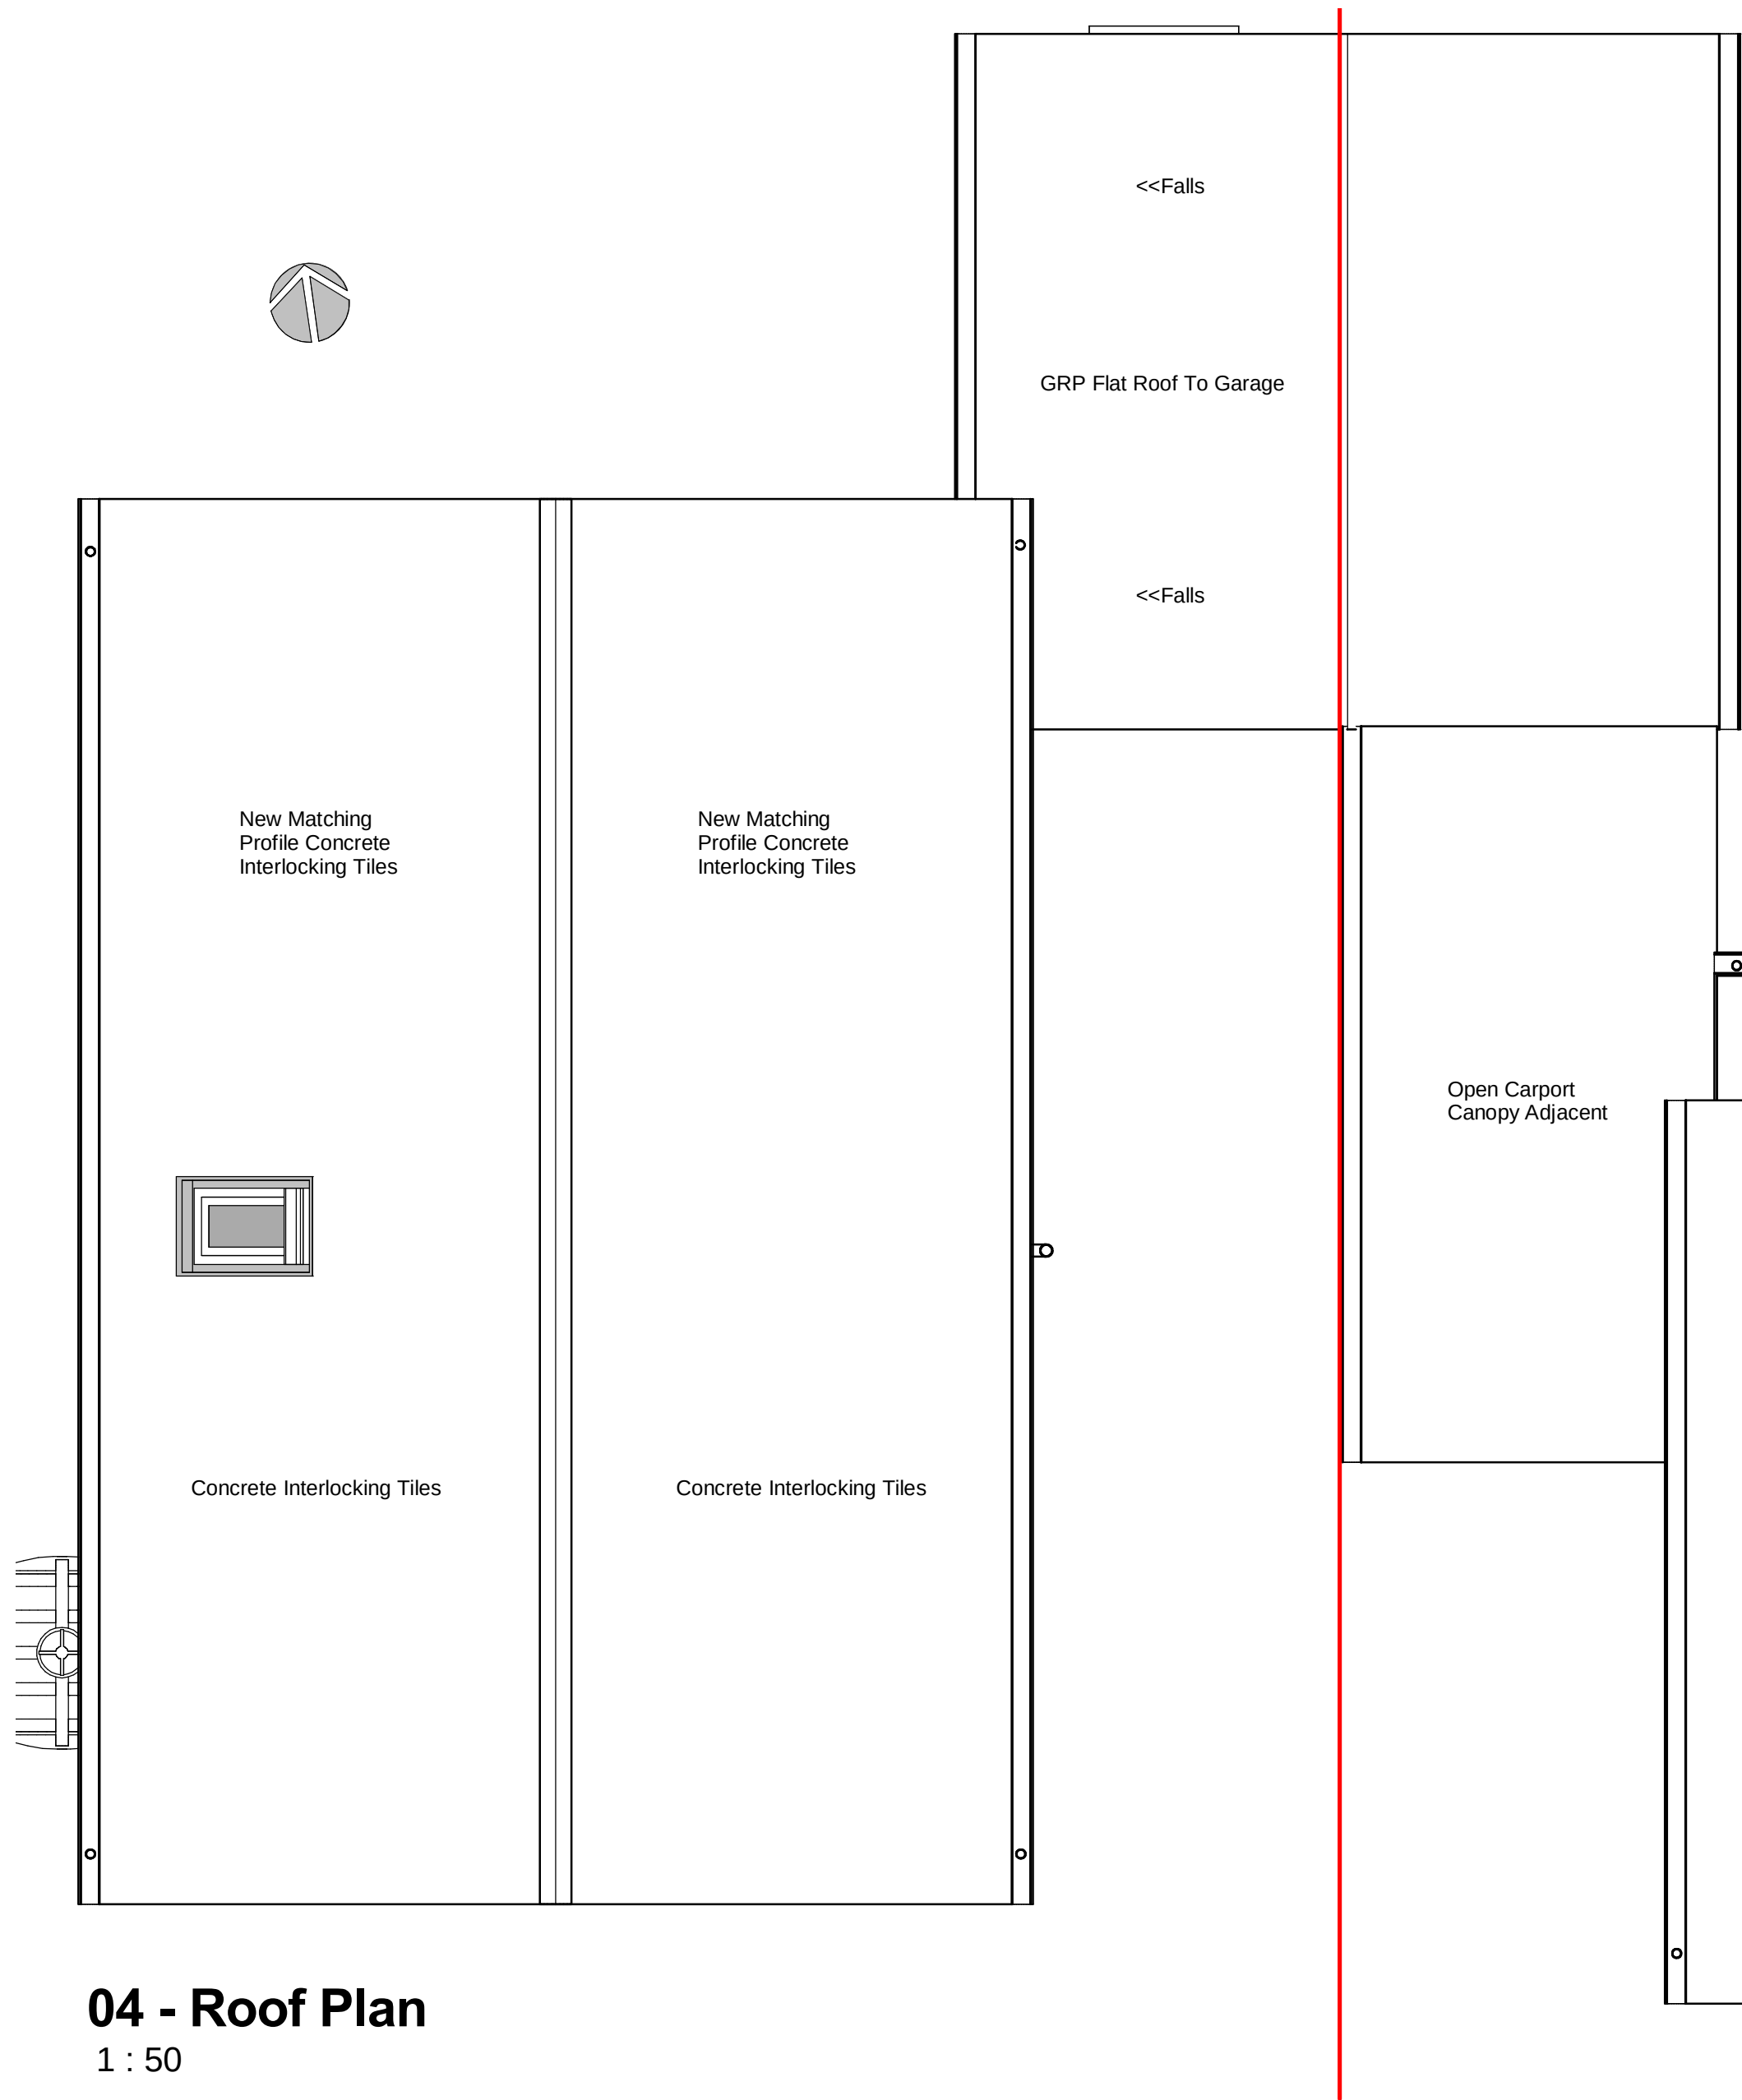

04 - Roof Plan
1 : 50




3D View 2

14:00 hrs - 24-08-2015



3D View 3

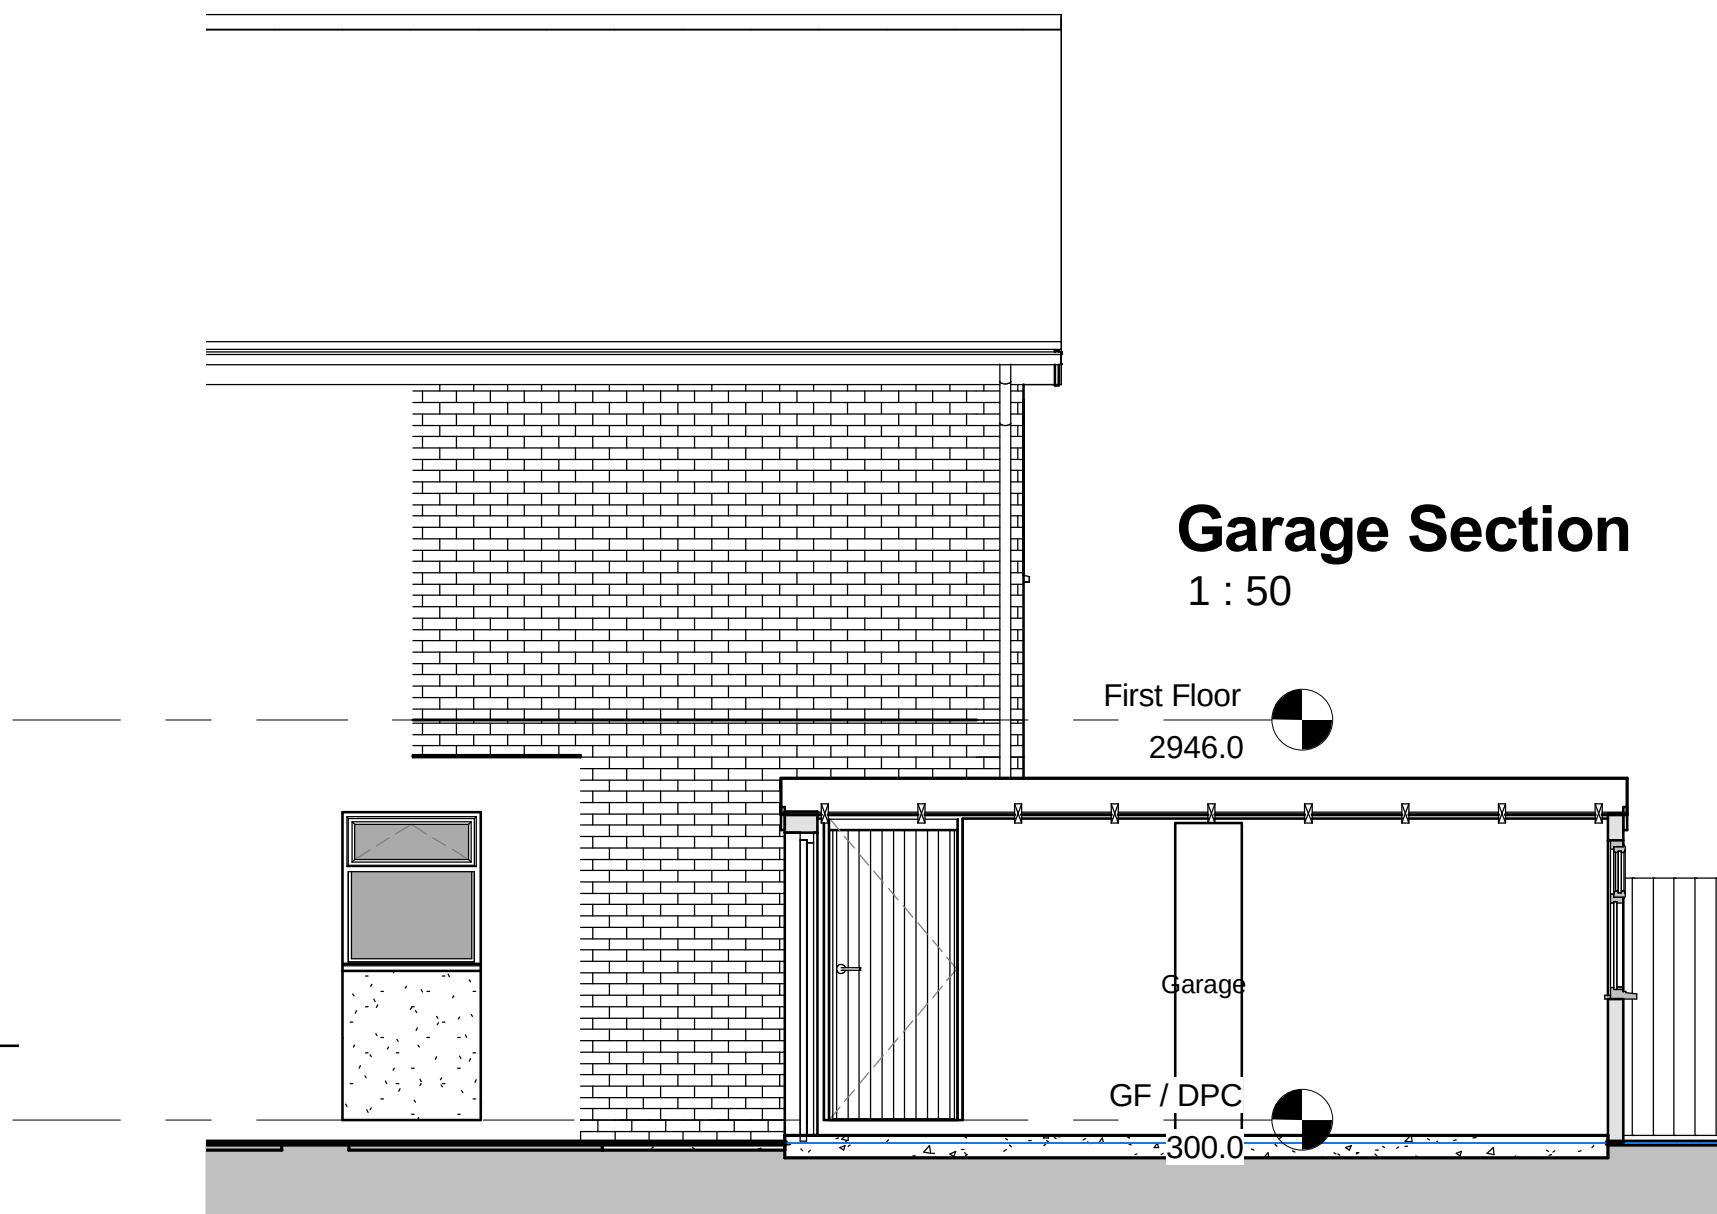

Garage Section
1 : 50



3D View 1

14:00 hrs - 24-08-2015

PLANNING ISSUE

Rev_B - First Floor FE Windows Min 1210mm - 25-09-2015 - CLS

Rev_A - Revised to client instructions email - 09-09-2015 - CLS

Client:

Mr and Mrs Robinson

Project:

**Proposed Extension To 26
Elizabeth Crescent, West
Pinchbeck,**

Drg Title:

**Roof Plan, Sections & 3d
As Proposed.**



Suite 4 & 5
Market Chambers
12 Market Place
Spalding
Lincolnshire
PE11 1SL
design@o-ltd.co.uk
Tel: 01775 761196

Date

21-08-2015

Contract No

A1165

Drg No

A1165-12b