




GREENHOUSES - TYPICAL GABLE ELEVATIONS Scale 1/200

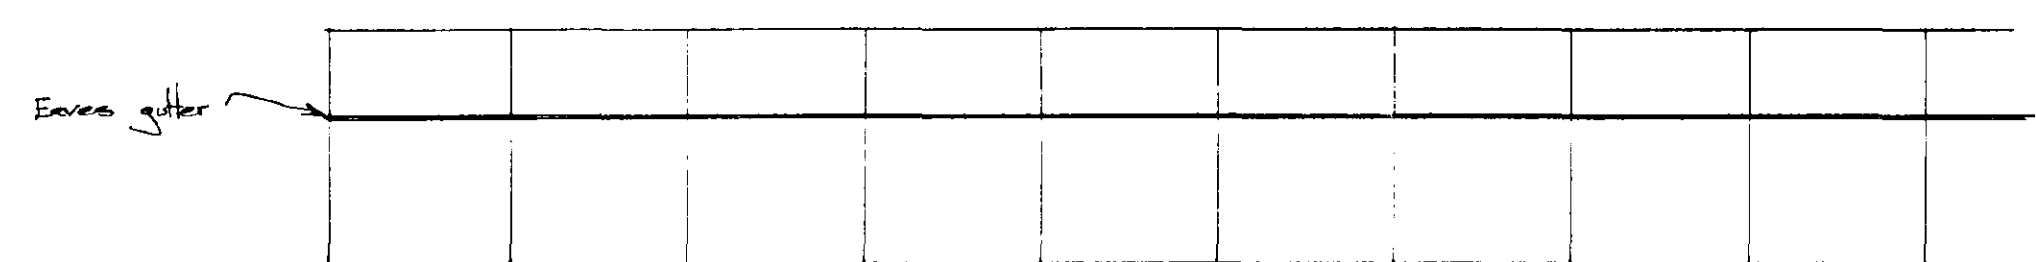

GREENHOUSES - TYPICAL SIDE ELEVATIONS Scale 1/200

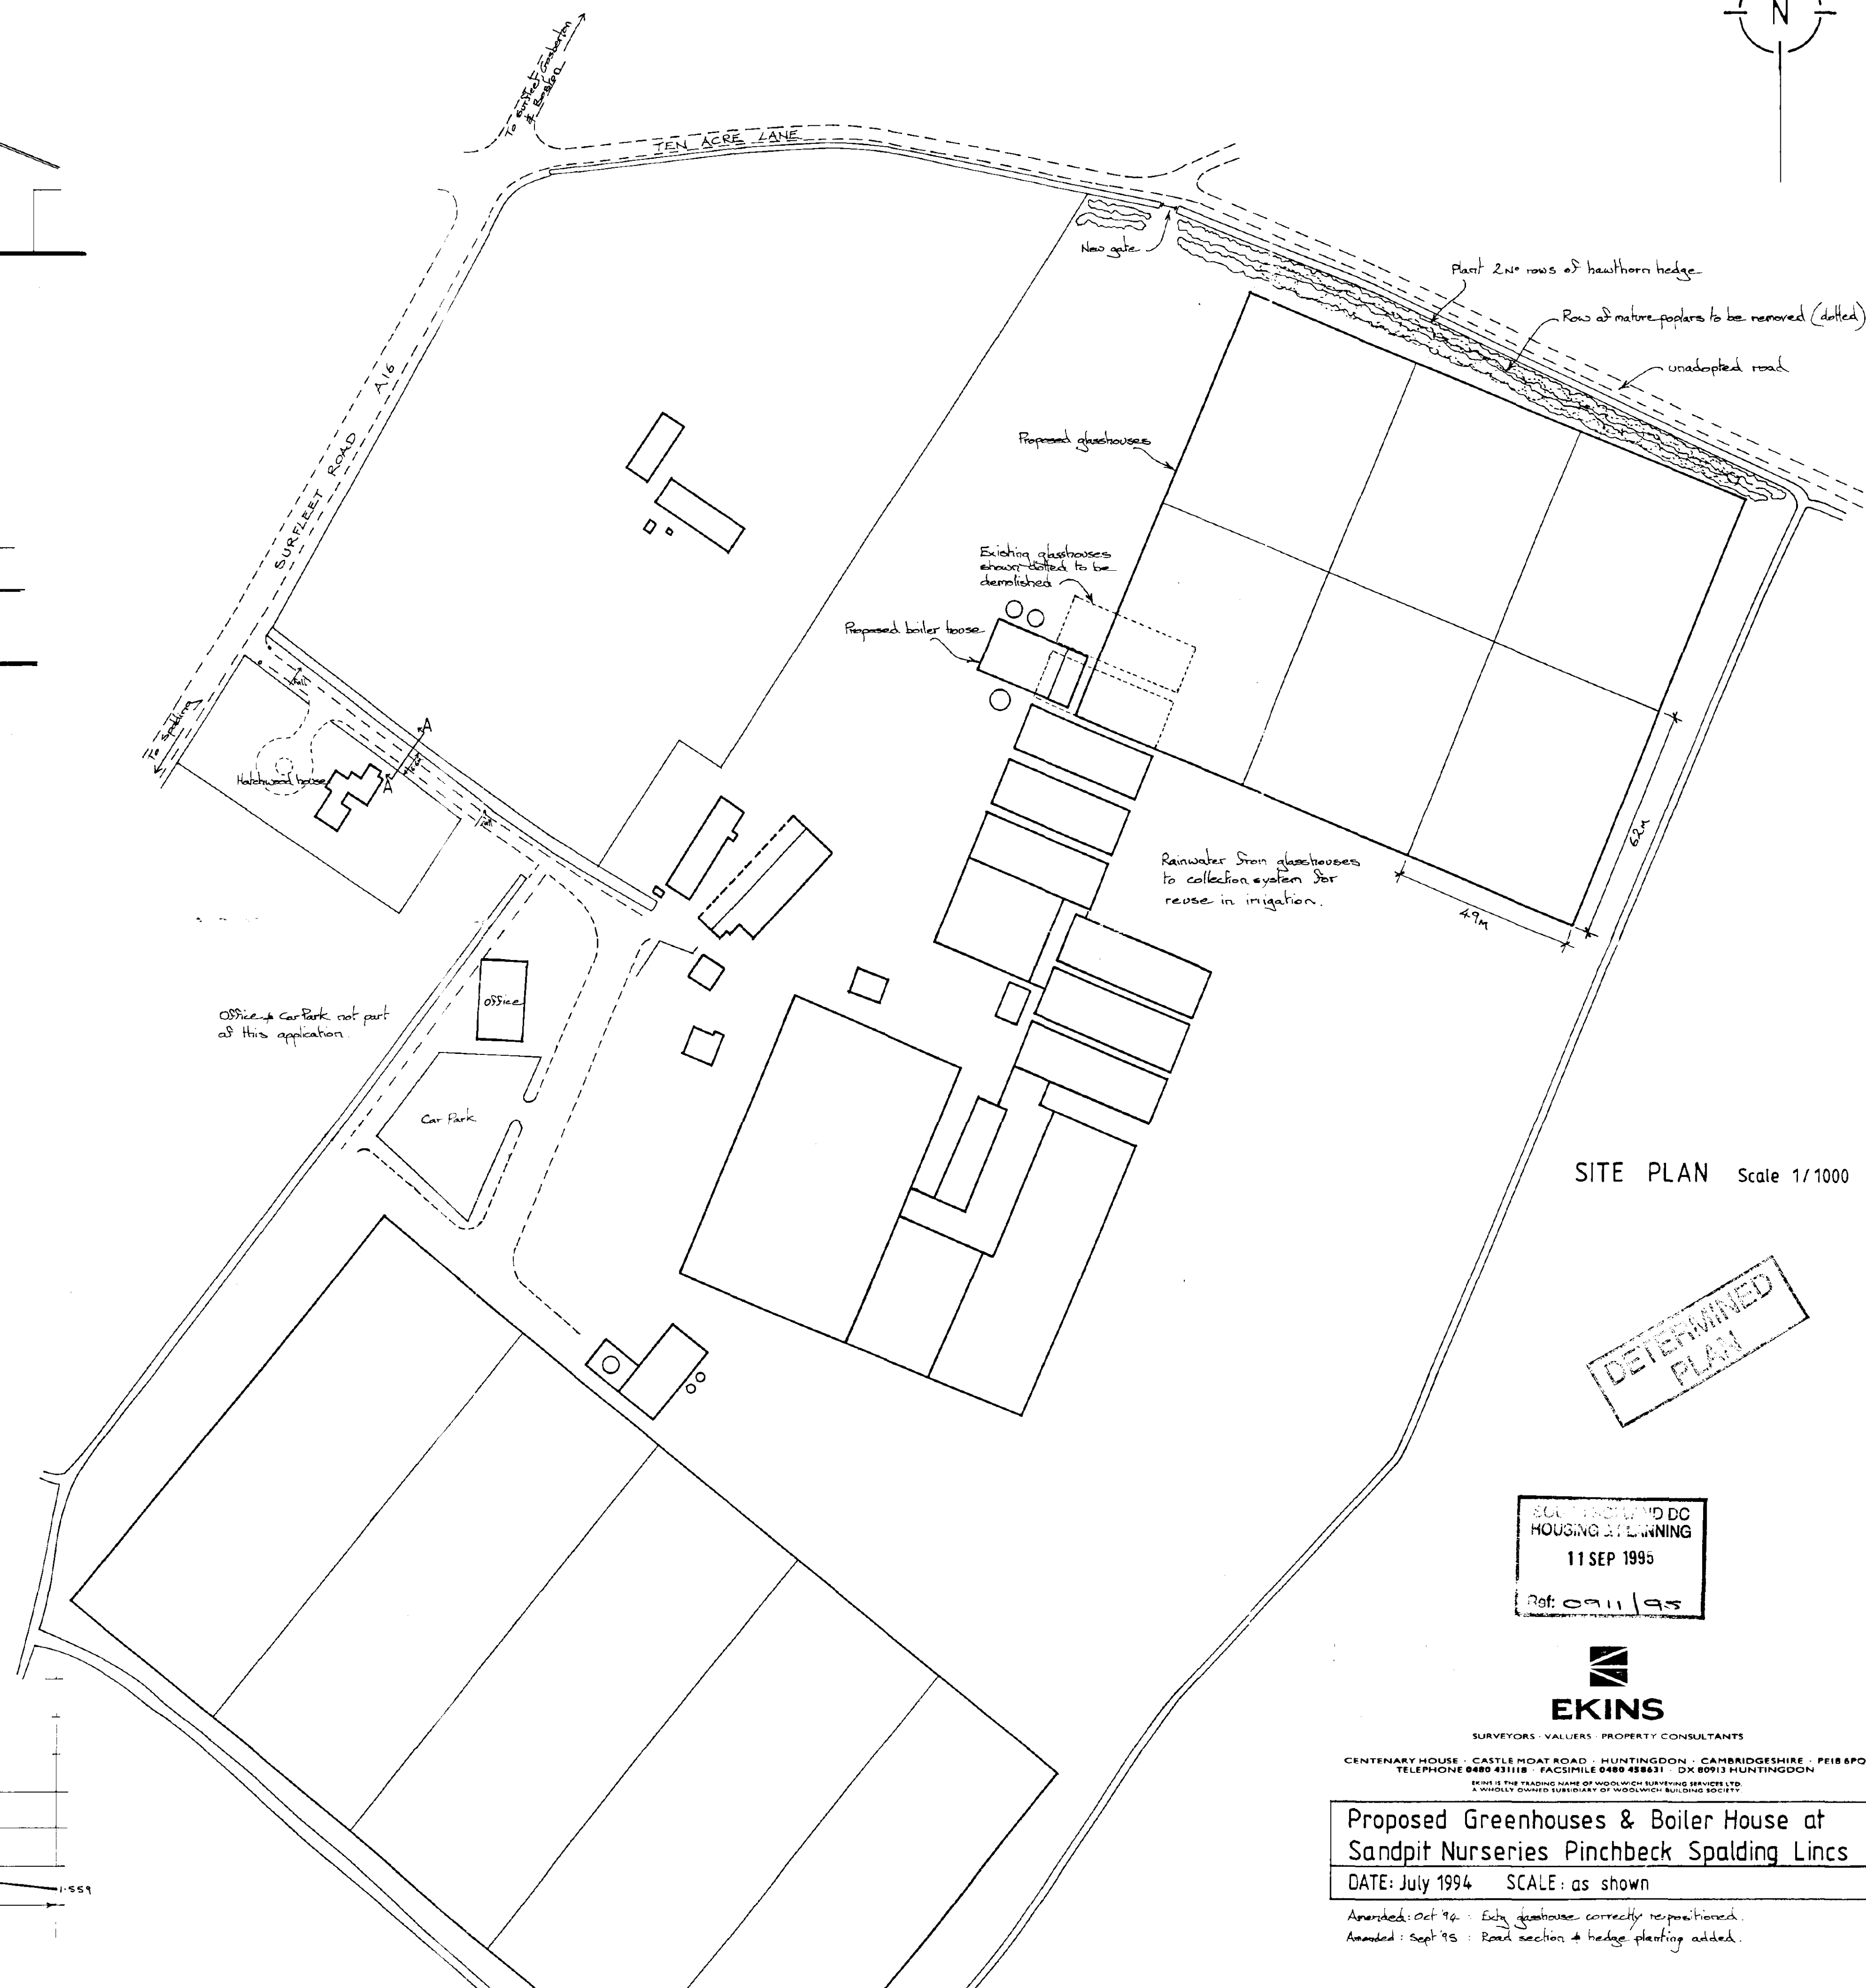

SITE PLAN Scale 1/1000

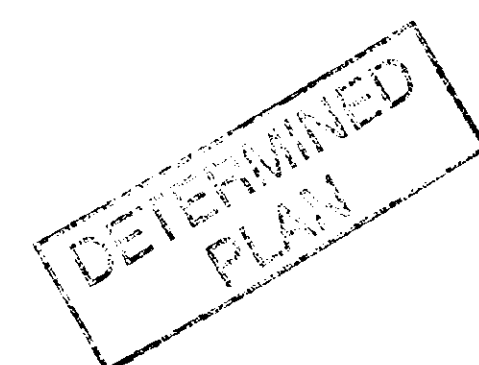

ECOTEC AND DC
HOUSING & PLANNING
11 SEP 1995
Ref: 0911/95




SURVEYORS - VALUERS - PROPERTY CONSULTANTS


CENTENARY HOUSE - CASTLE MOAT ROAD - HUNTINGDON - CAMBRIDGESHIRE - PE18 6PO
TELEPHONE 0455 431118 - FACSIMILE 0455 438331 - DX 80113 HUNTINGDON
EKINS IS THE TRADING NAME OF WOOLWICH SURVEYING SERVICES LTD
A WHOLLY OWNED SUBSIDIARY OF WOOLWICH BUILDING SOCIETY

Proposed Greenhouses & Boiler House at
Sandpit Nurseries Pinchbeck Spalding Lincs
DATE: July 1994 SCALE: as shown

Amended: Oct '94: Eddy greenhouse correctly repositioned.
Amended: Sept '95: Road section & hedge planting added.

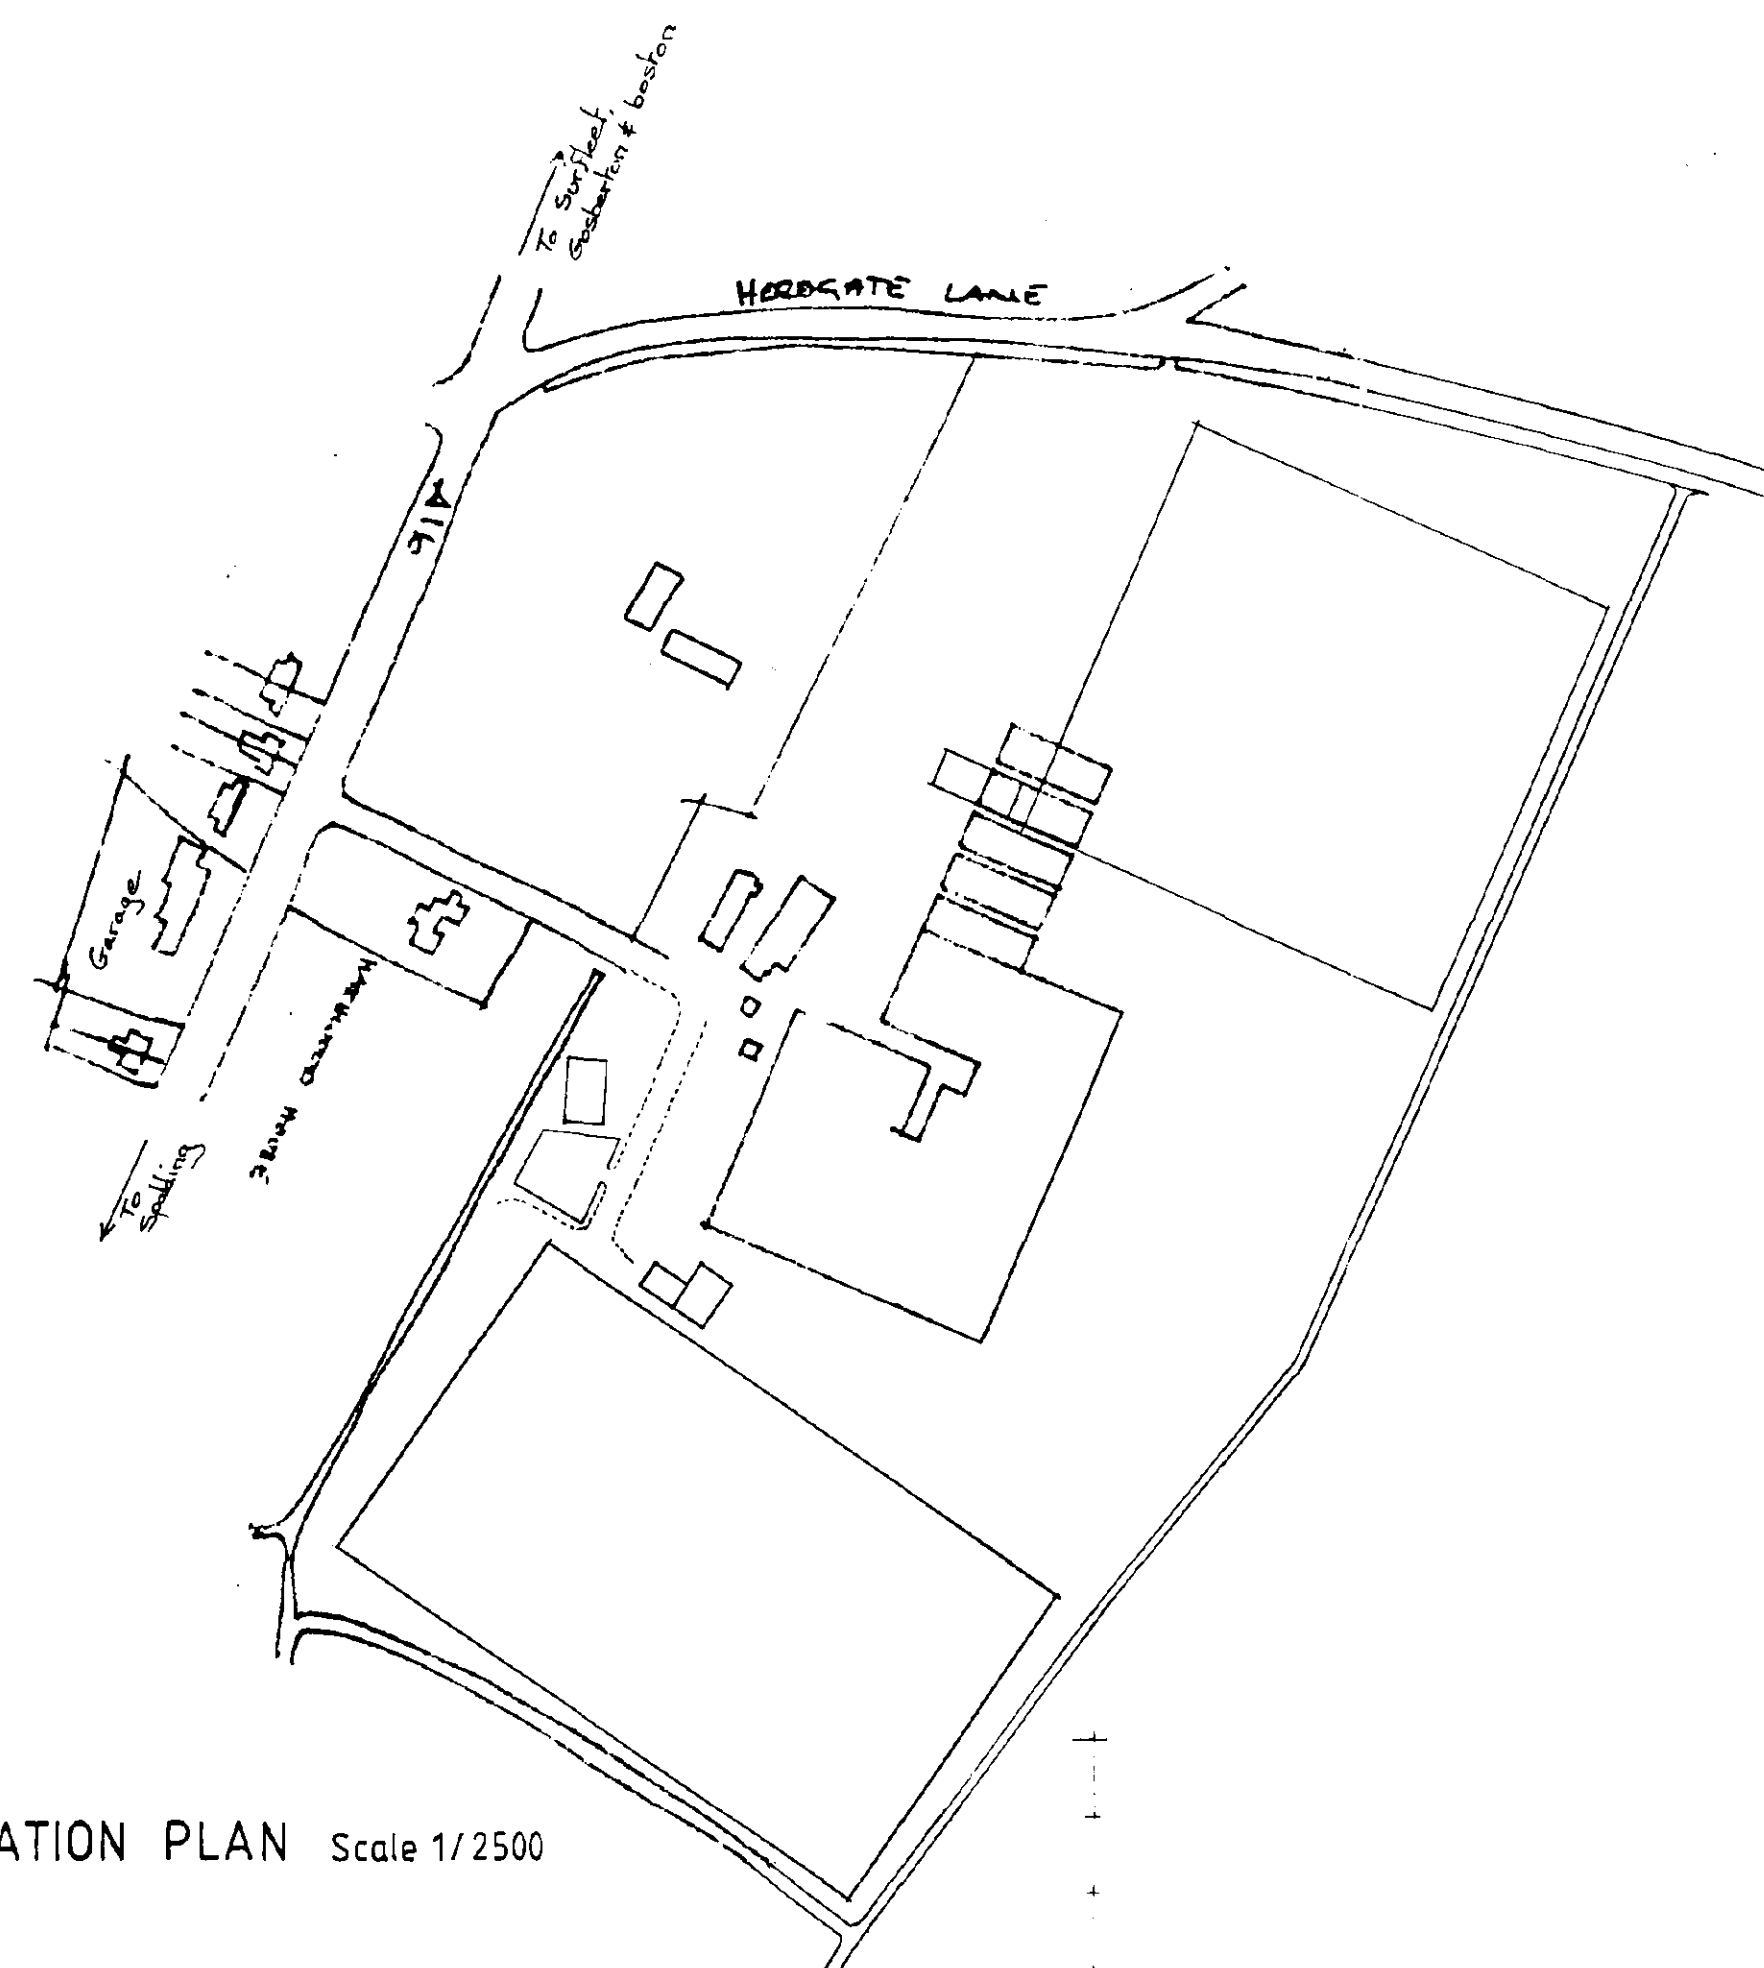

LOCATION PLAN Scale 1/2500

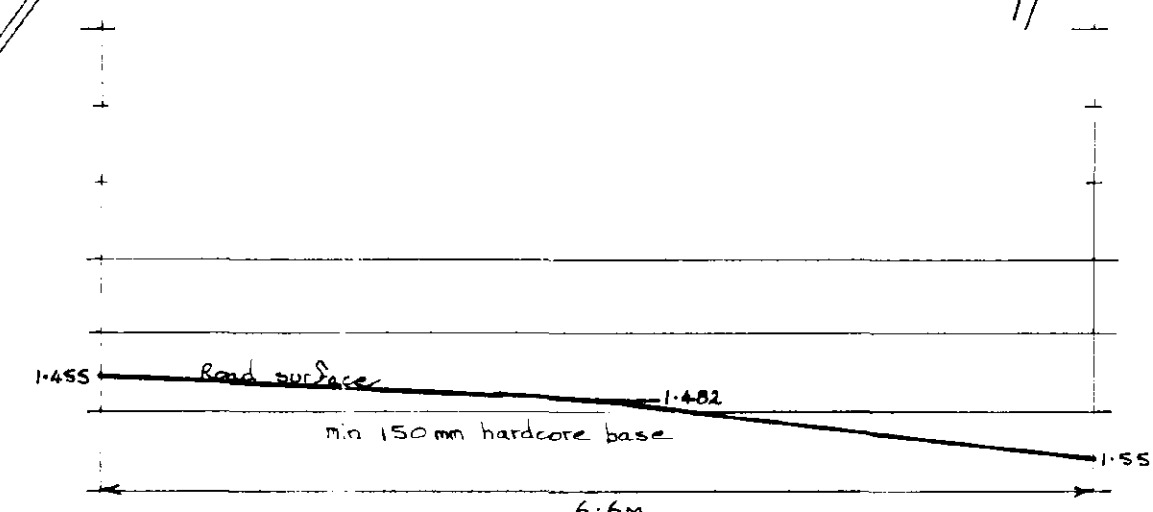

SECTION A-A

HORIZ SCALE 1/50
VERT SCALE 1/10