
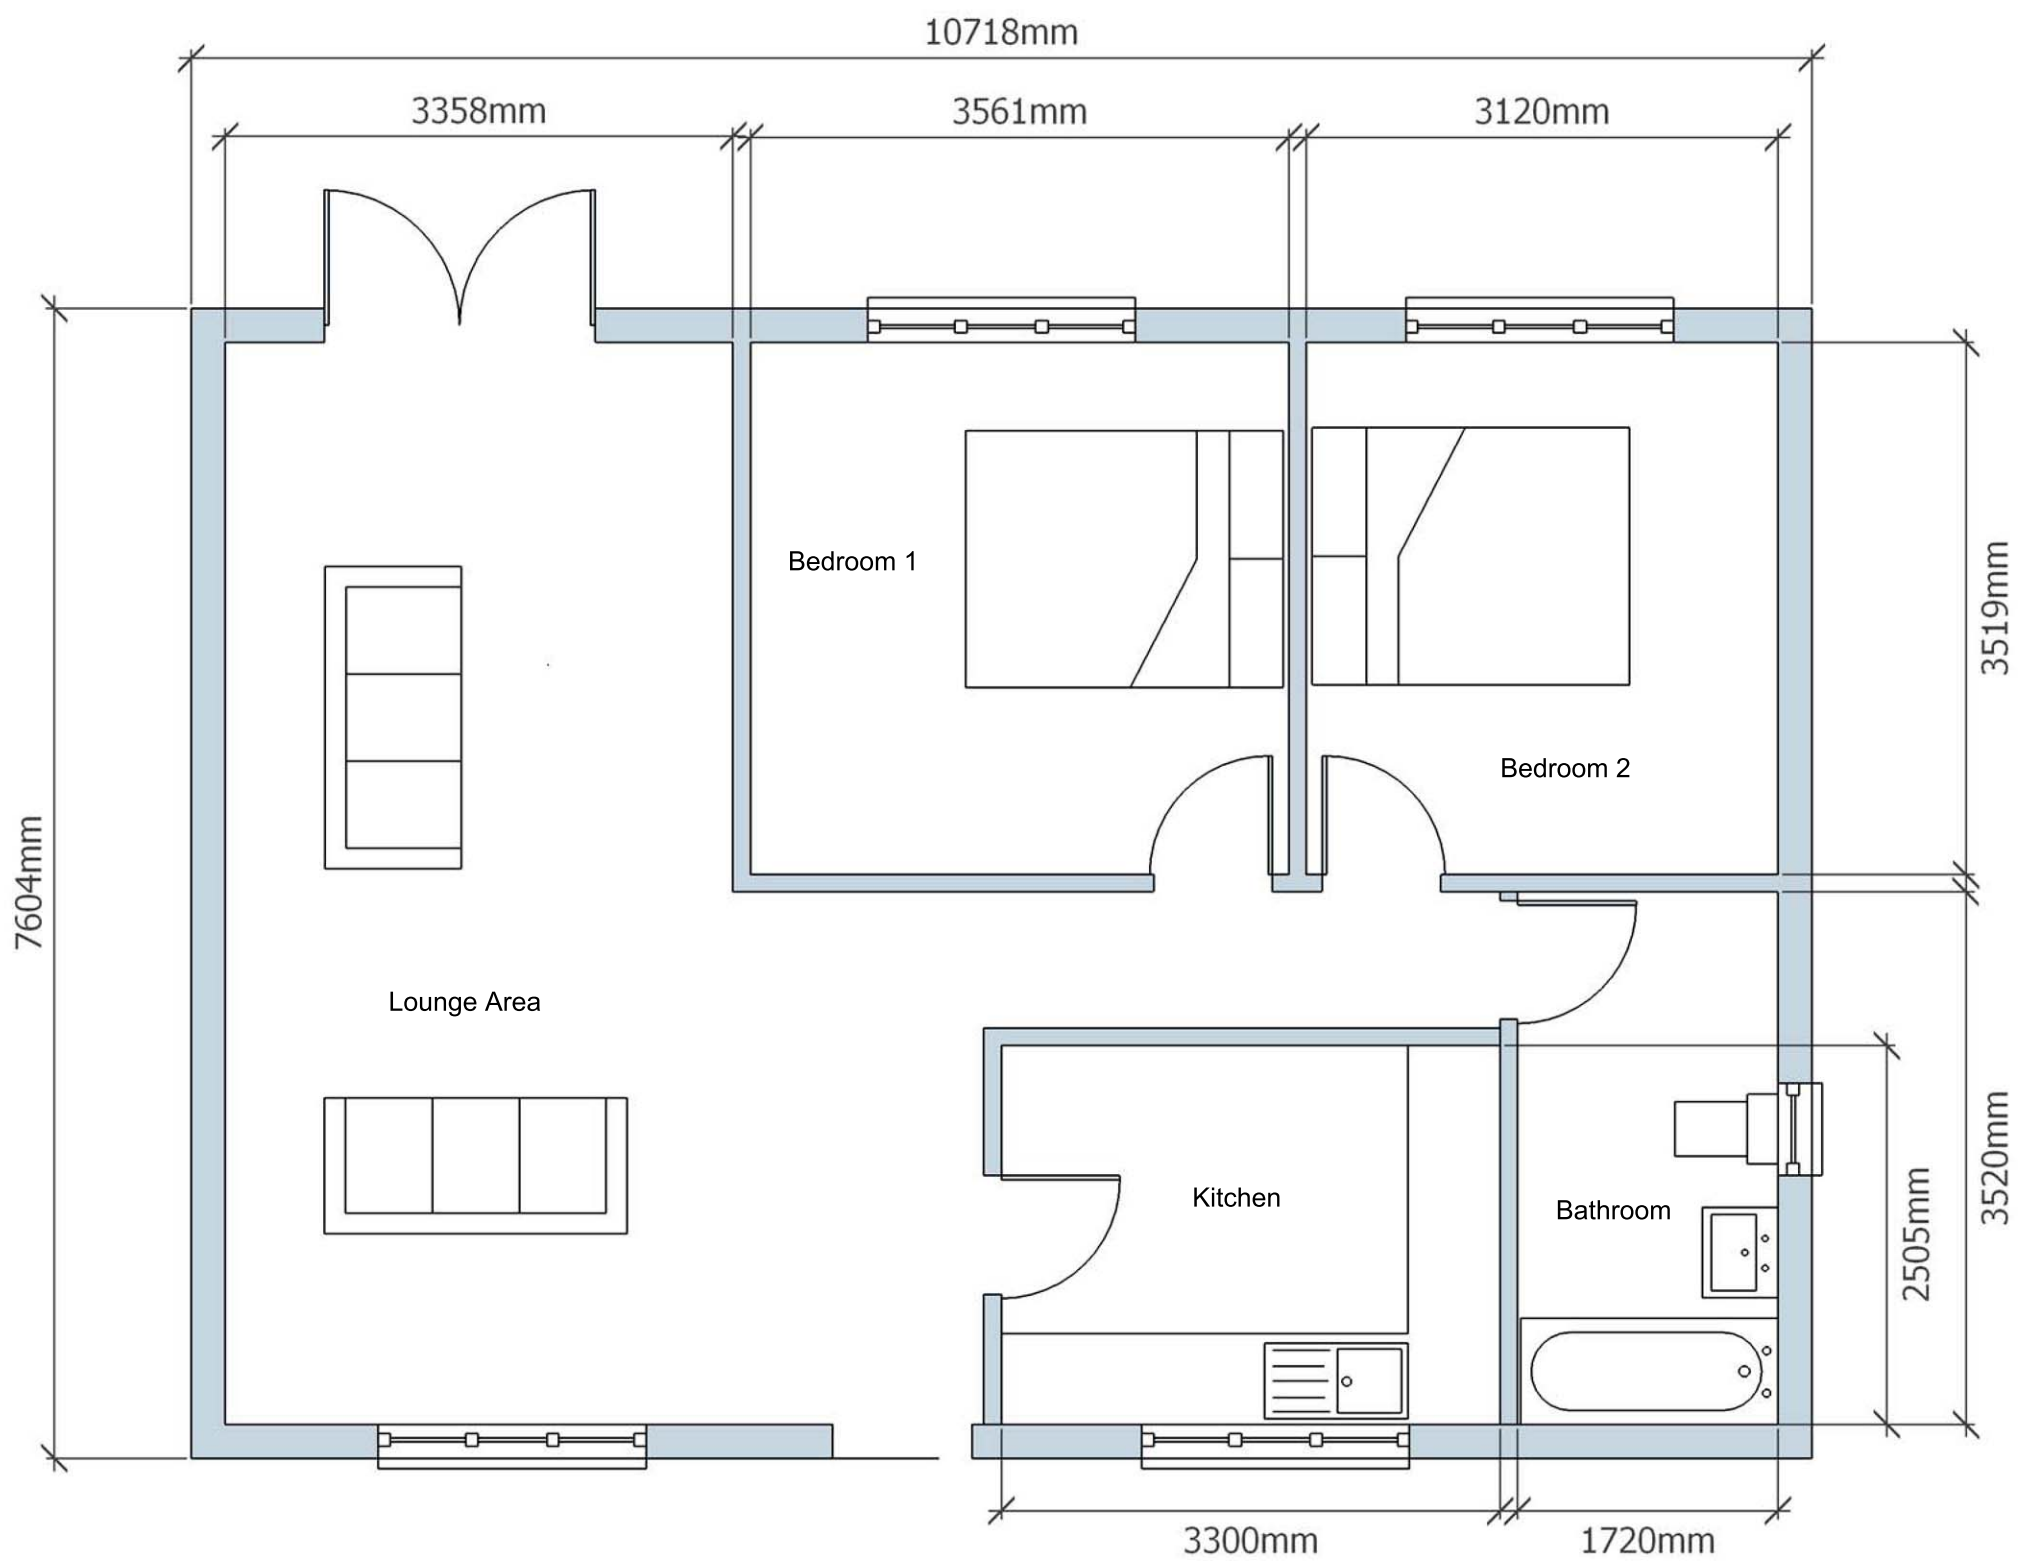


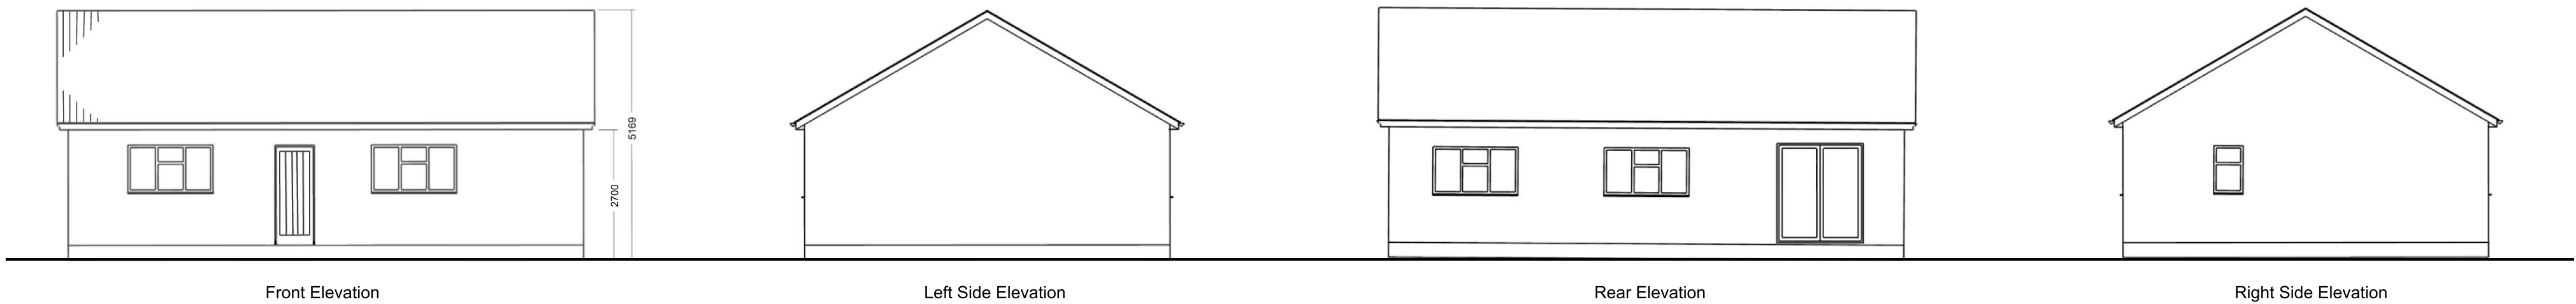

Project Rivett House Langhole Drove Pinchbeck PE11 3XP Ref: H14-0775-16				
Drawing Single Storey Annex Floor Plan and Elevations				
Date 13/09/2016	Scale 1:100/1:50@A2	Drn No AB-04B	Rev	