




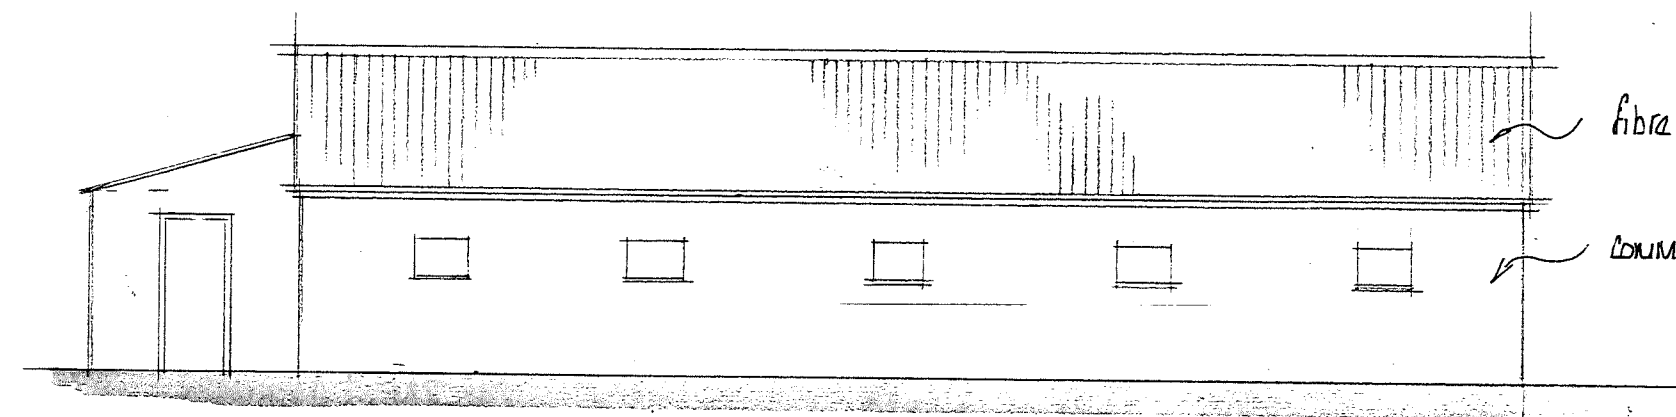


EAST

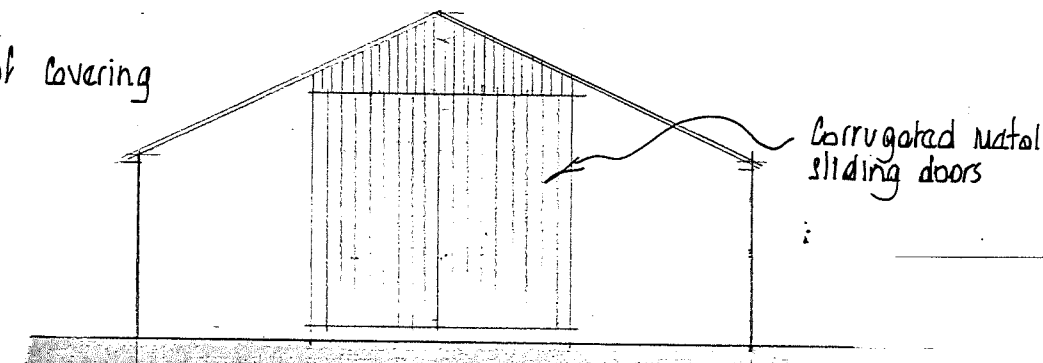


NORTH

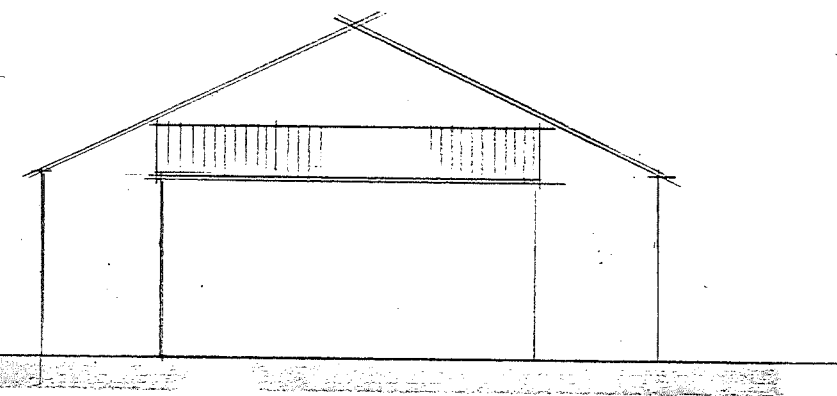

SOUTH

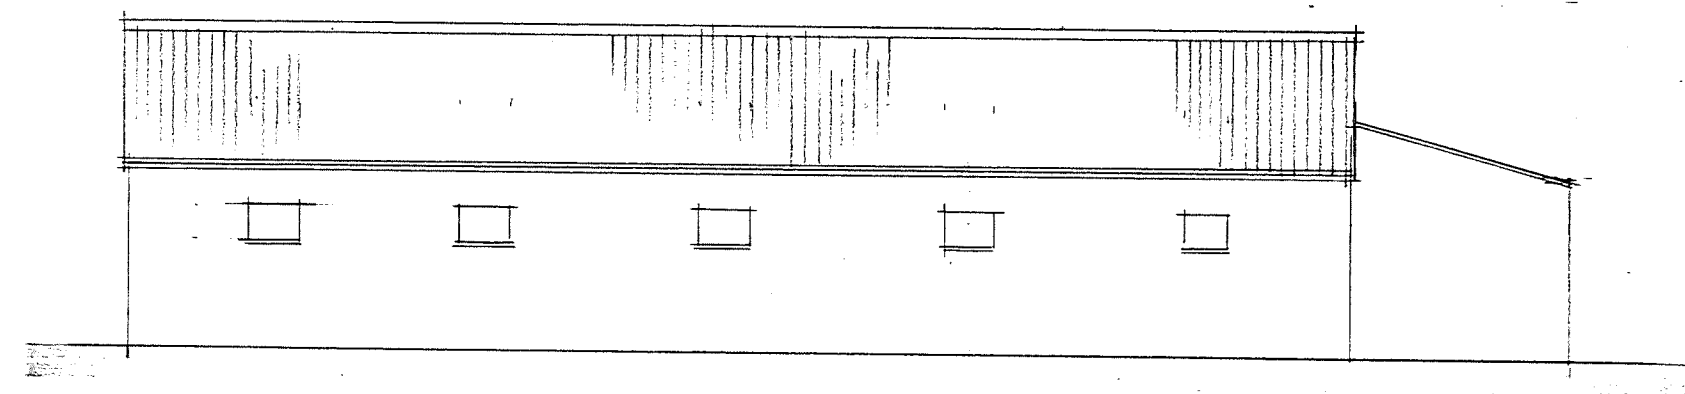

WEST

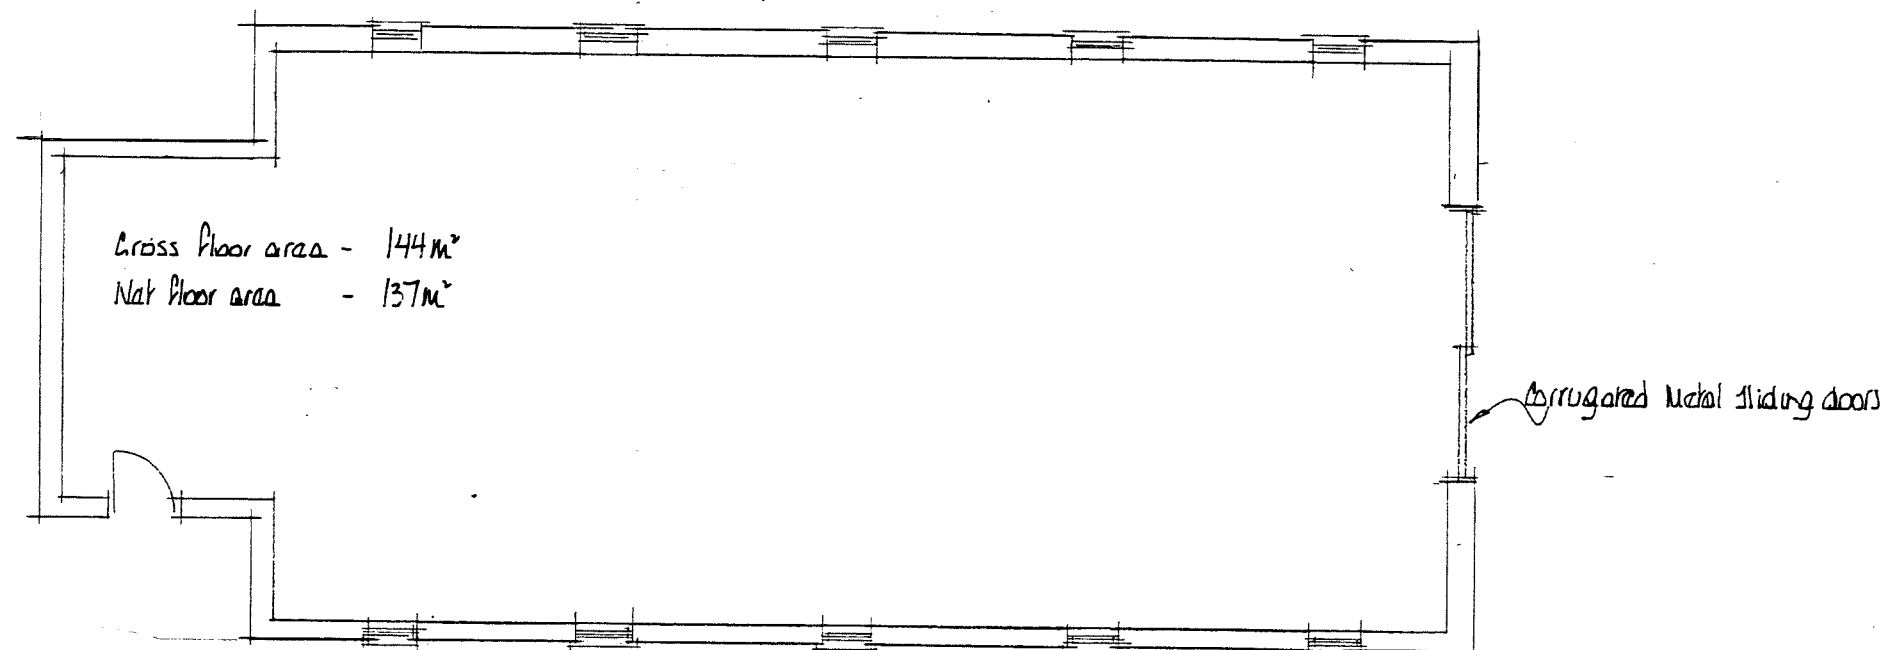

FLOOR PLAN

EAST MIDLANDS DESIGN ASSOC.

Architectural Consultants

Willow Lodge
Horseshoe Road
Spalding
Lincs
PE11 3JA

Tel/fax :- 01775 767968
E-mail :- willowlodge@talktalk.net
Mobile phone :- 07710815044

Client

J W E BANKS LTD

Project

REDEVELOPMENT OF AGRICULTURAL
BUILDING TO RESIDENTIAL USE @
WYSTERIA FARM
NORTHGATE
PINCHBECK

Drawing

Plot 1.

PLANS & ELEVATIONS TO EXISTING

Scale

1:100

Date

August 22

Drawn

SL

Dwg No.

REV

1201/02

