



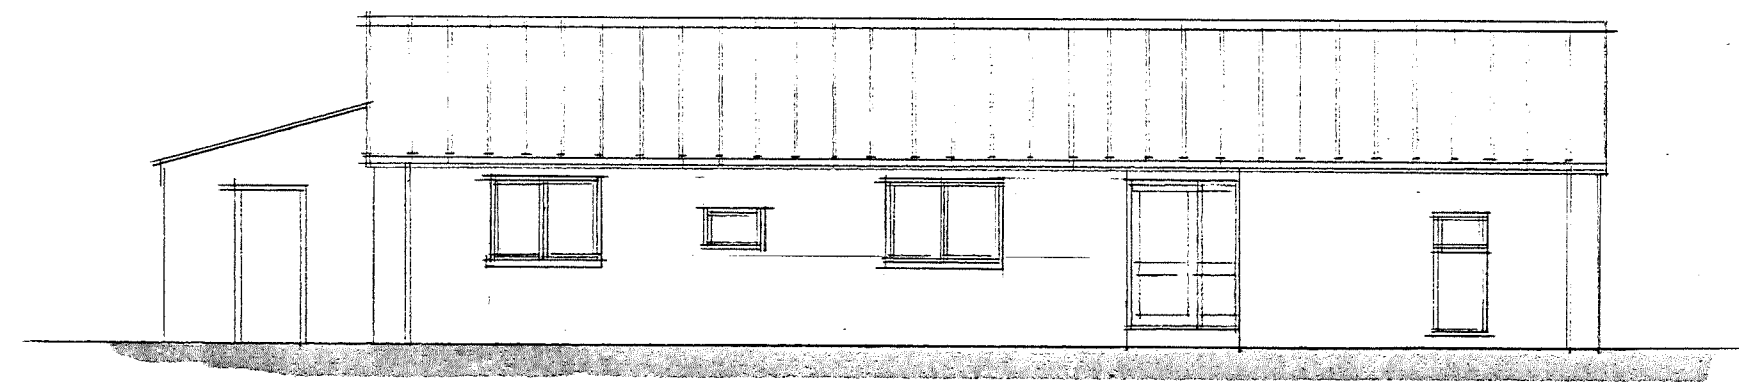


EAST

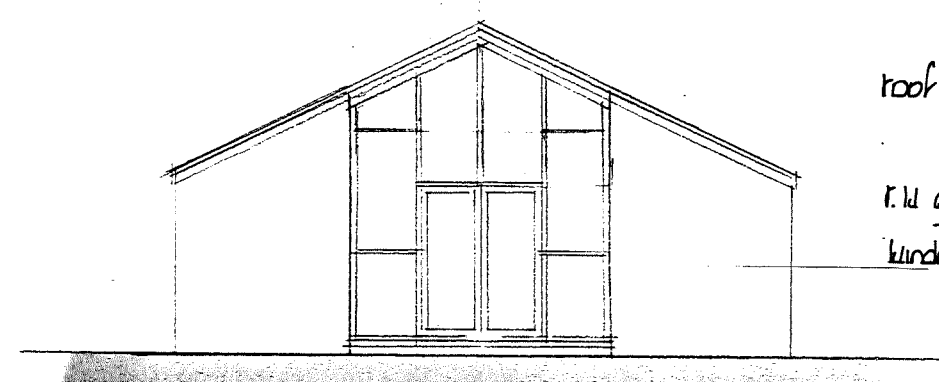


NORTH


roof to be covered using raised seam
zinc cladding
r.h. goods - black upvc
windows & doors - powder coated aluminium
- anthracite.

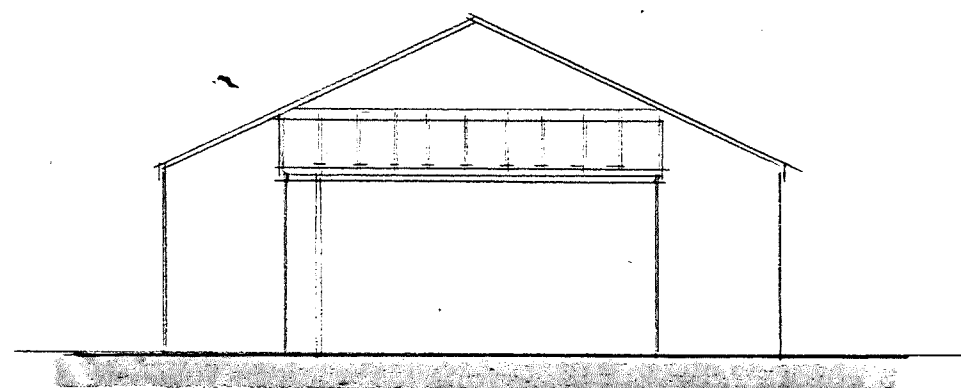

SOUTH

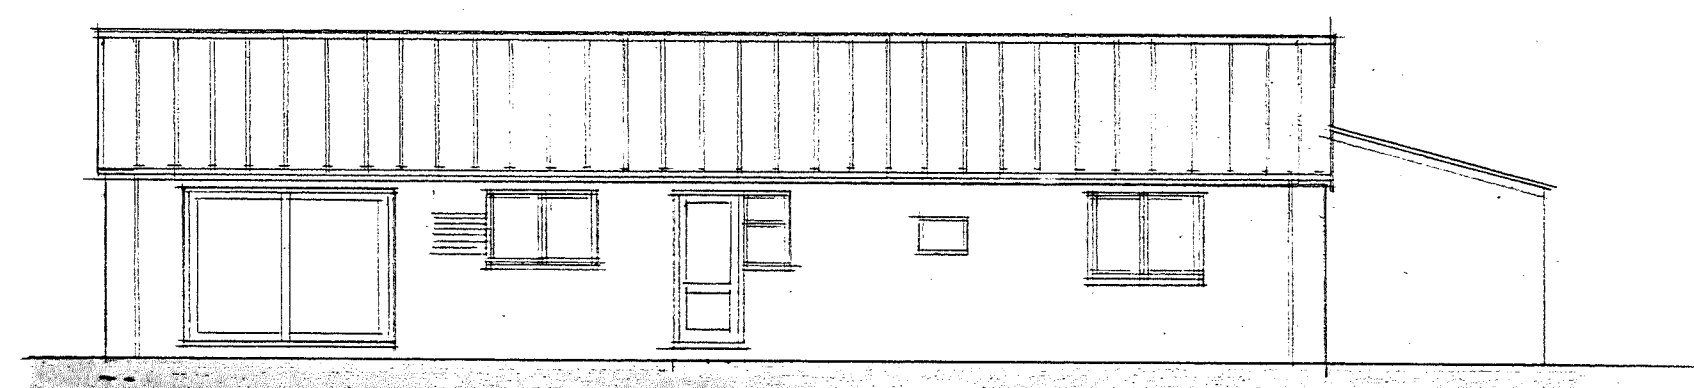

WEST

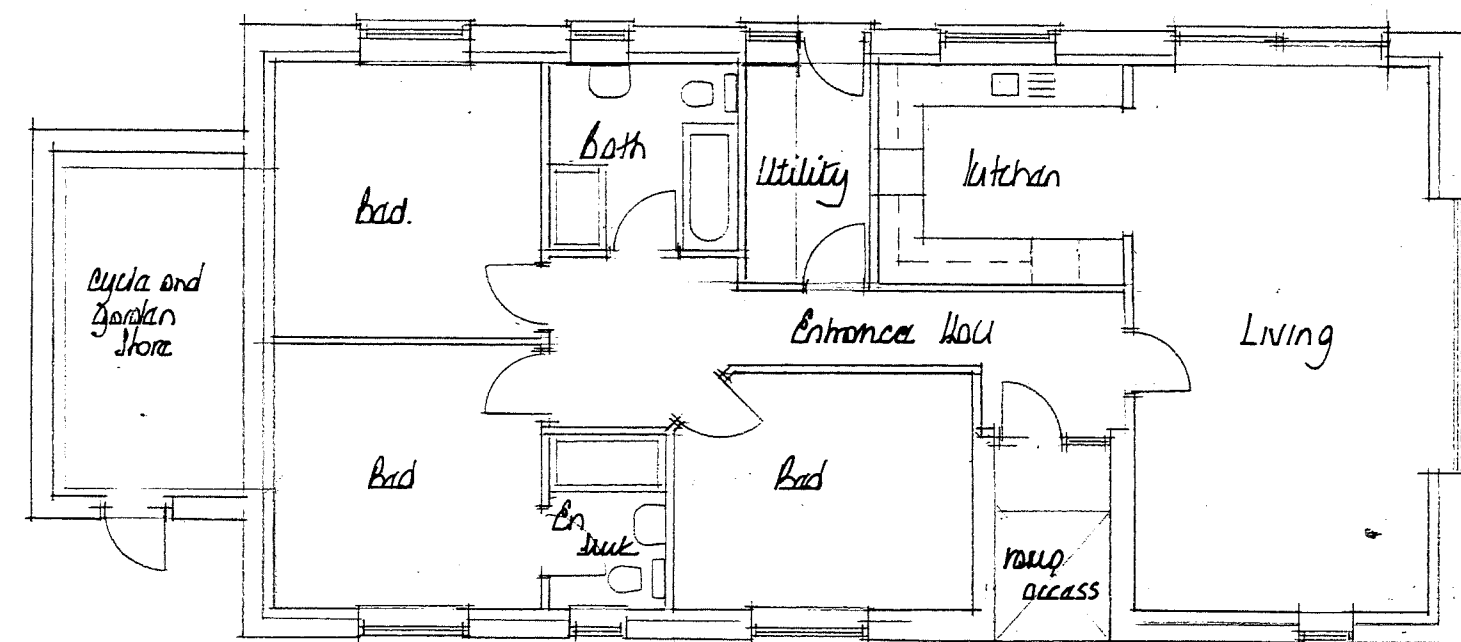

Nat floor area - 131m²
F.F.L to be 3.65 ODN.

FLOOR PLAN



EAST MIDLANDS DESIGN ASSOC.

Architectural Consultants

Willow Lodge
Horseshoe Road
Spalding
Lines
PE11 3JA

Tel/fax :- 01775 767968
Email :- willowlodge@talktalk.net
Mobile phone :- 07710815044

Client
JWE BANKS LTD.

Project
REDEVELOPMENT OF AGRICULTURAL
BUILDING TO RESIDENTIAL USE &
LYSTERIA FARM
NORTHGATE
PINCHBECK

Drawing
Plot 1.
PLAN & ELEVATIONS AS PROPOSED

Scale
1:100

Date August 22 Drawn AL

Dwg No. REV

1201/03