



SOUTH


EAST

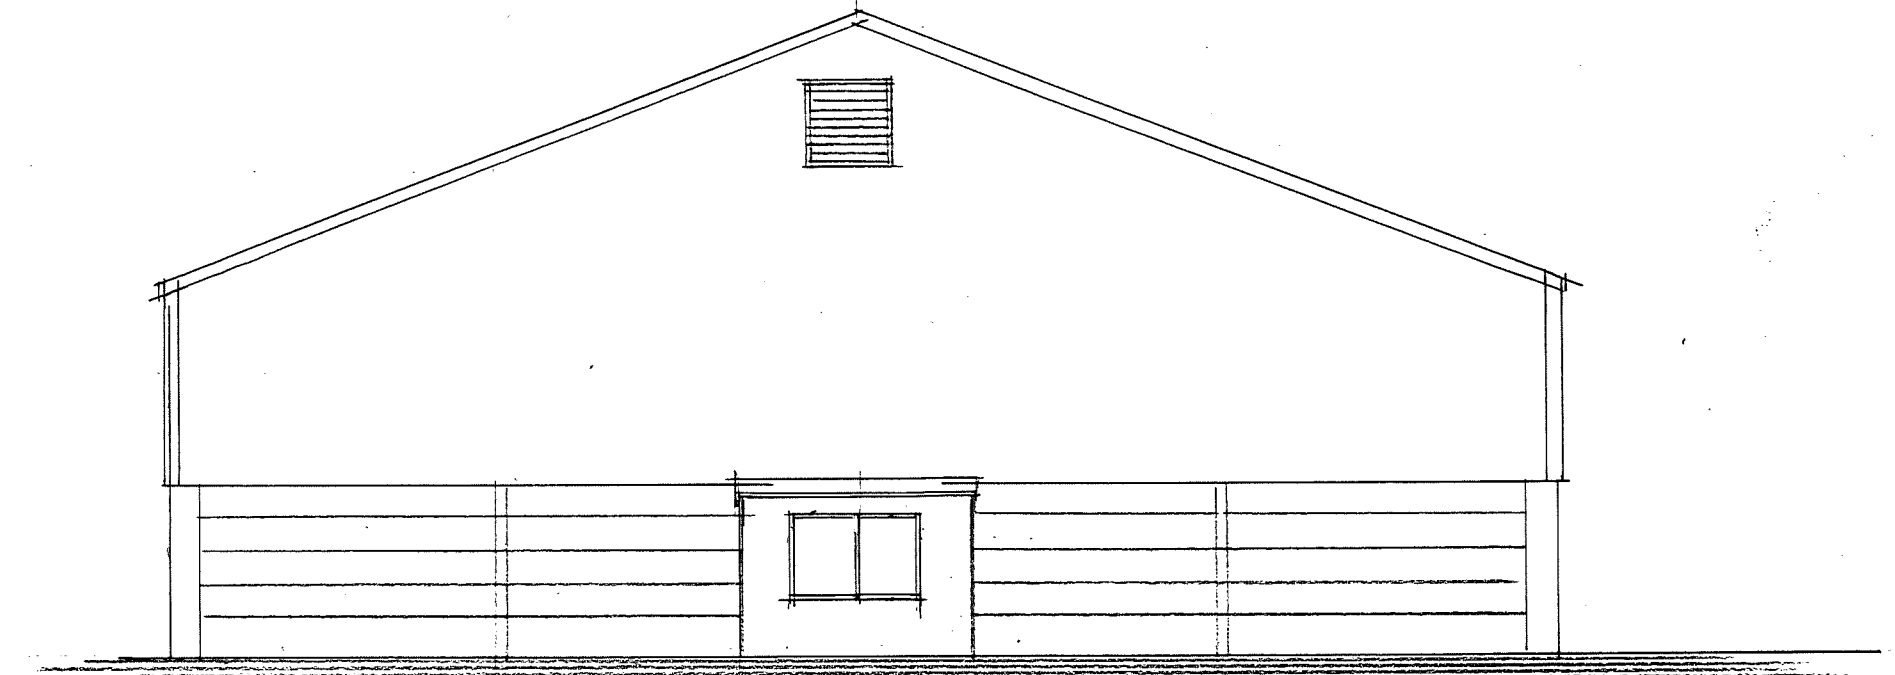

NORTH

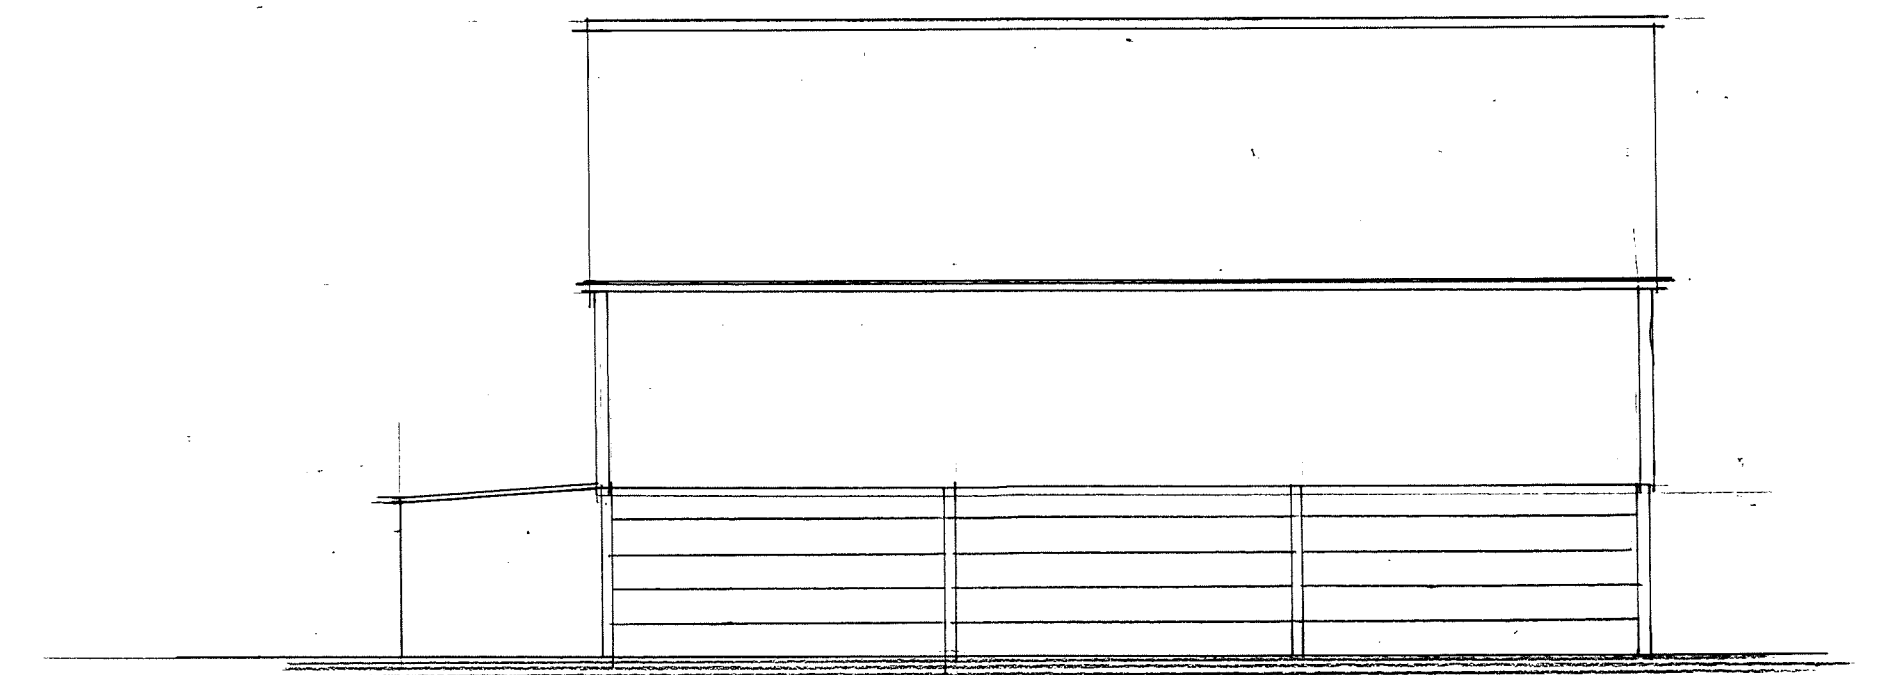

WEST

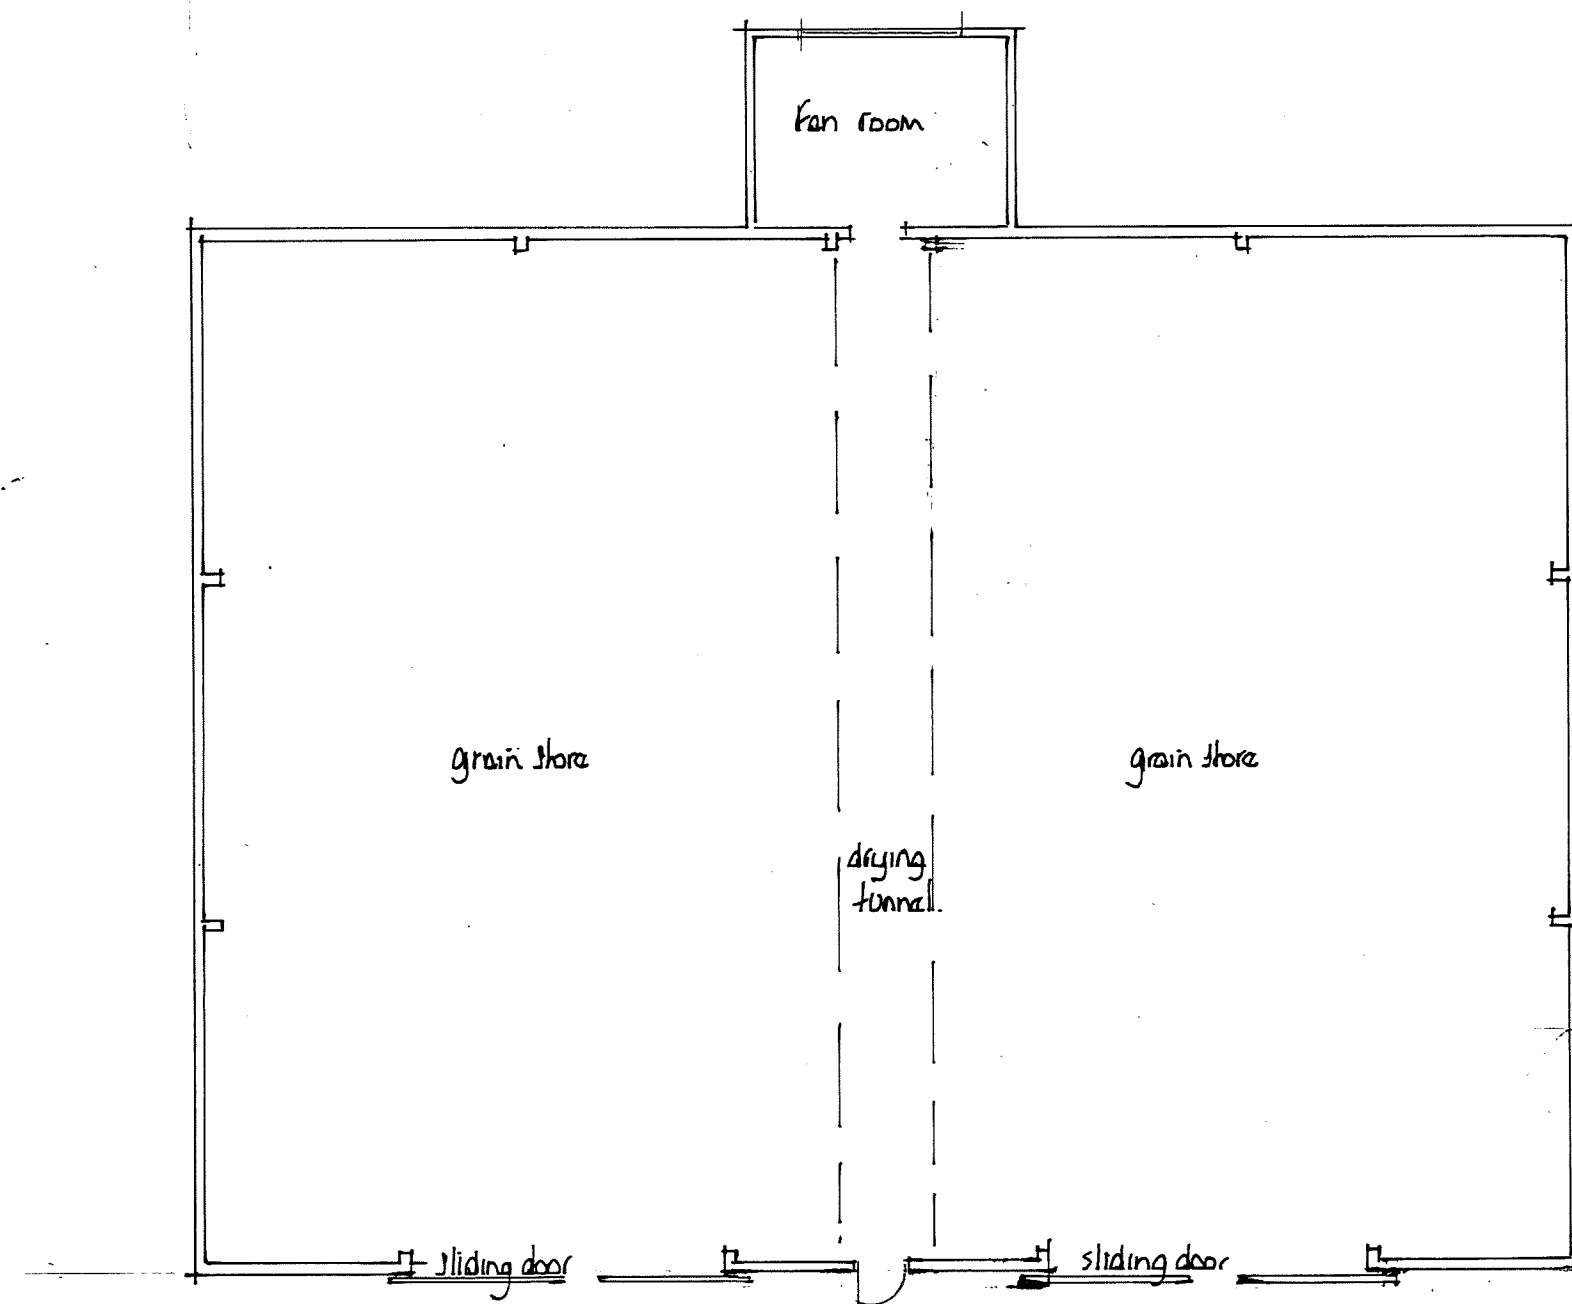

Gross floor area - 265 m² approx
Net floor area - 250 m²

FLOOR PLAN

EAST MIDLANDS DESIGN ASSOC.

Architectural Consultants


Willow Lodge
Horseshoe Road
Spalding
Lines
PE11 3JA

Tel/fax - 01775 767968
Email - willowlodge@talktalk.net
Mobile phone - 07740815044

Client
JWE BANKS LTD

Project
REDEVELOPMENT OF AGRICULTURAL
GRAIN STORE TO RESIDENTIAL USE &
WATERIA FARM
NORTHGATE
PILCHBECK

Drawing
Plot 2.
PLAN & ELEVATIONS AS EXISTING

 

Scale
1:100

Date
August 22

Drawn
SL

Dwg No.

REV

1201/04