


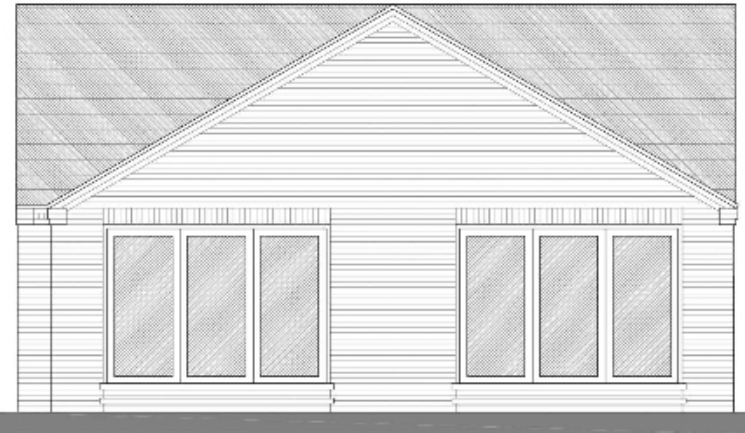


Sandtoft Wienerberger Concrete
Double Pantile Rustic Red

Cream upvc windows and doors




Vandersanden Flemish Antique
facing brick


PROPOSED ELEVATIONS

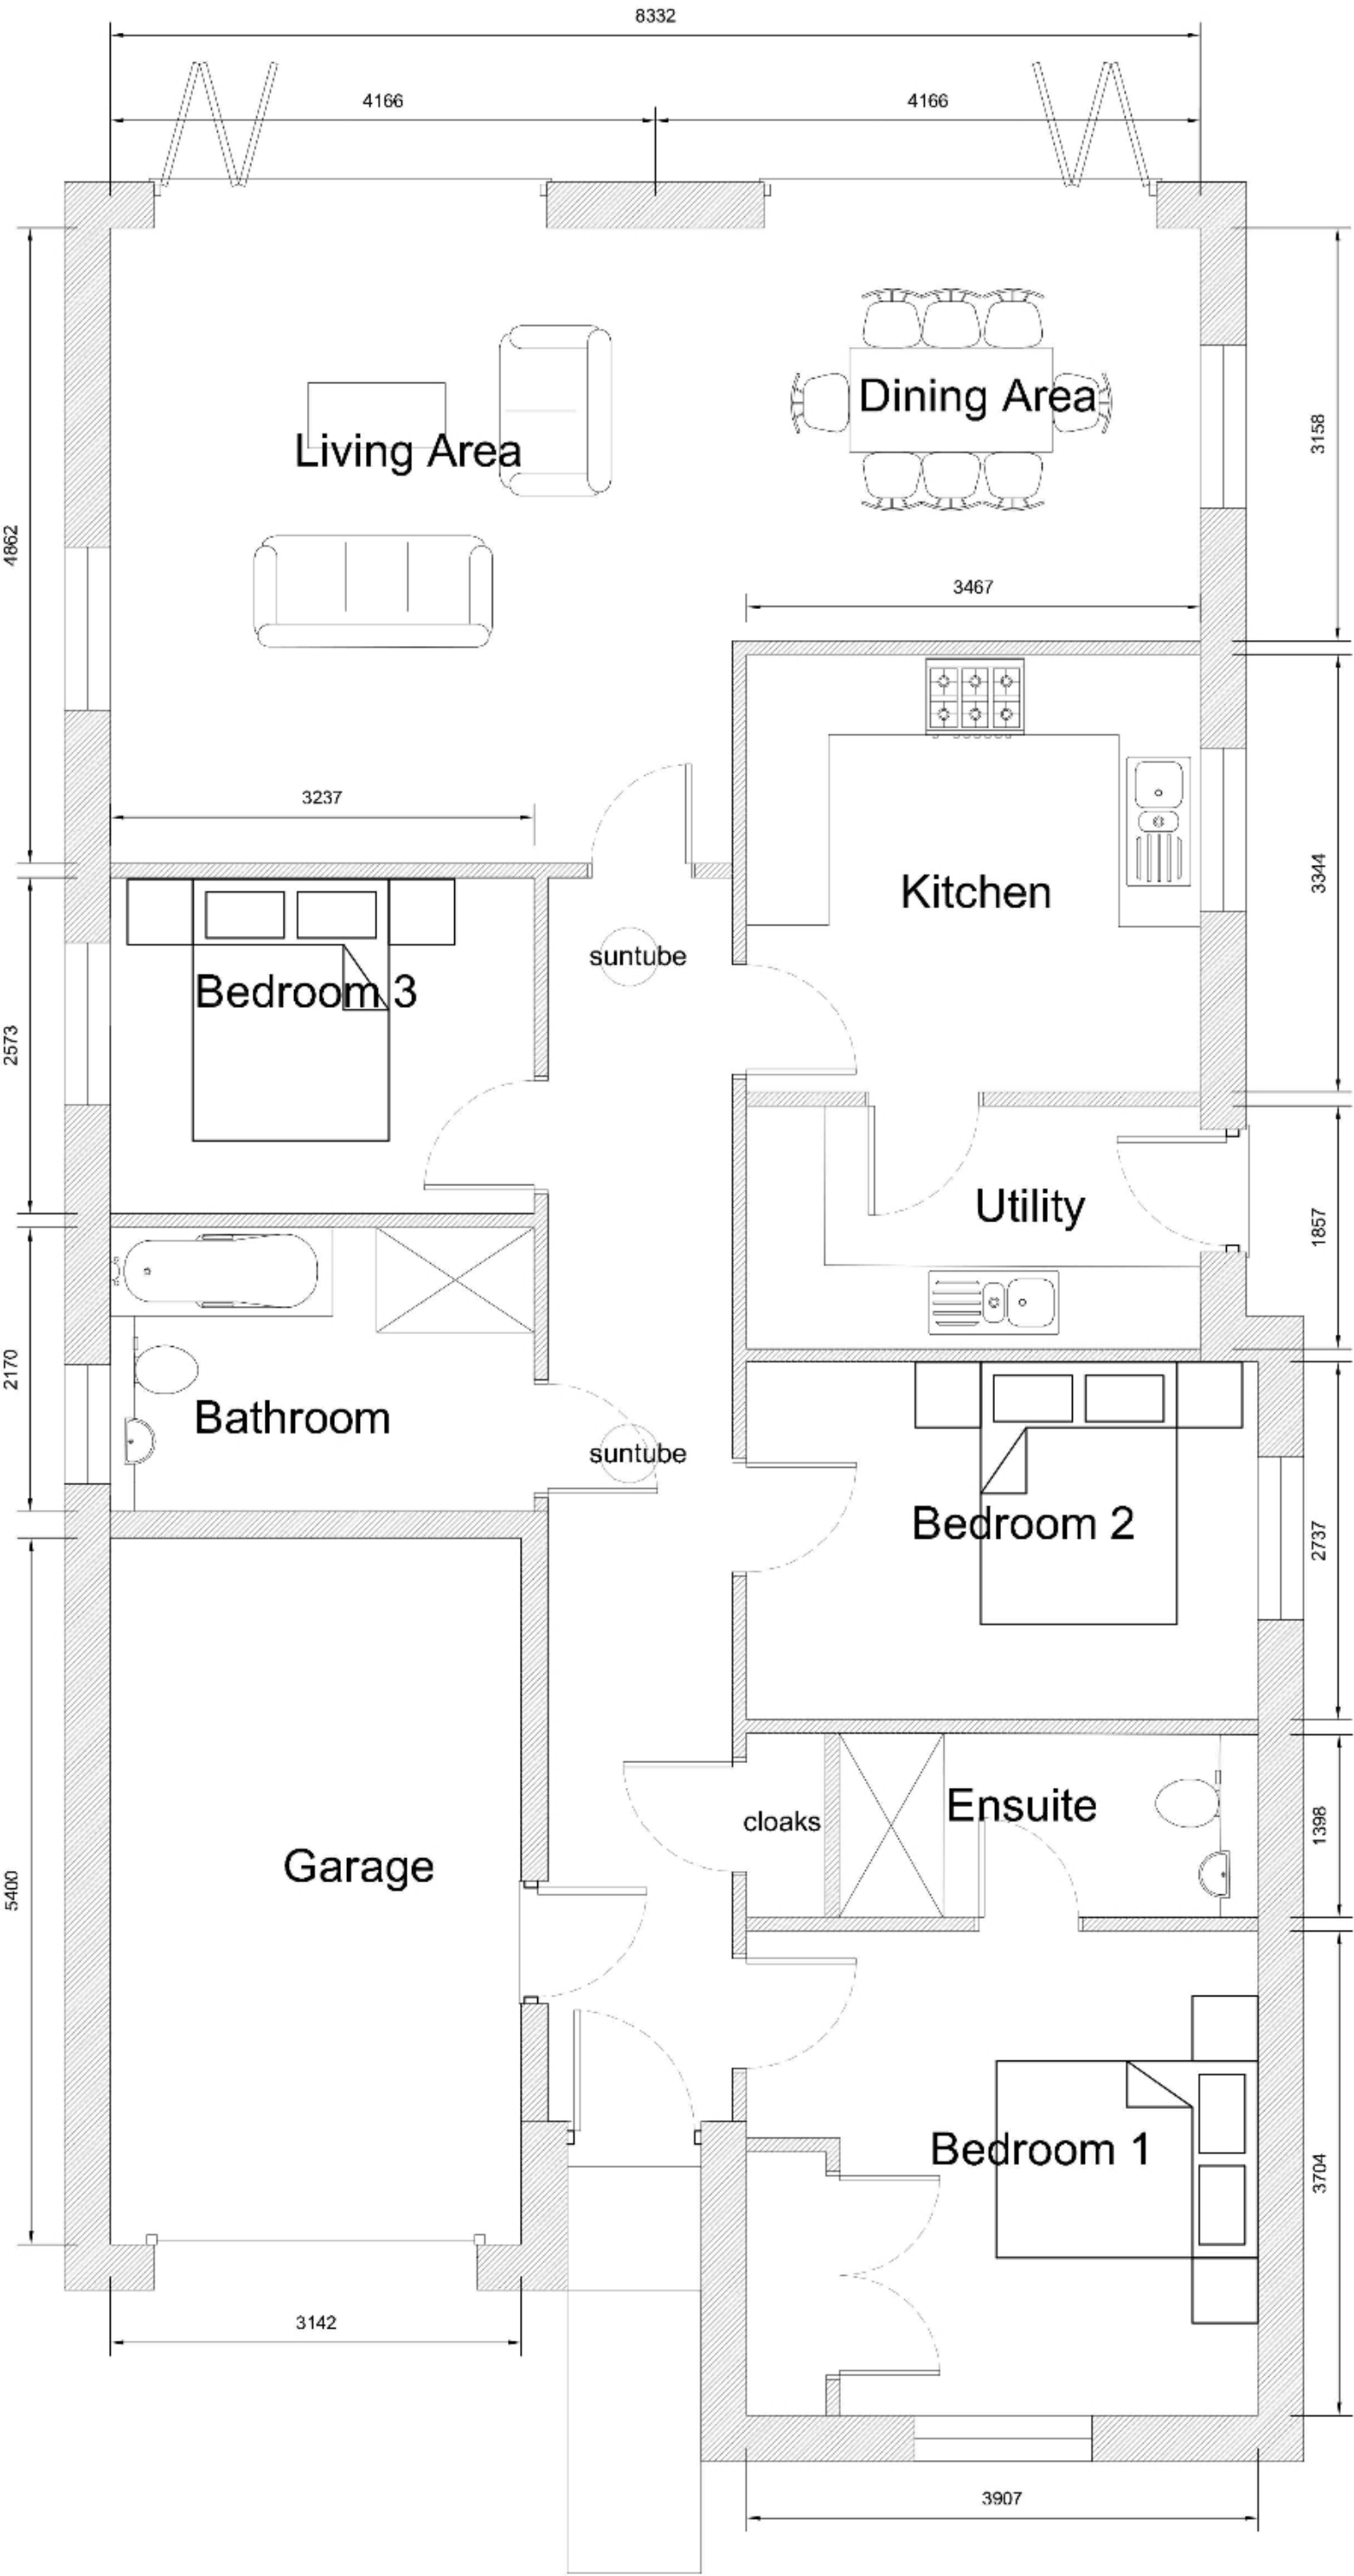

PROPOSED FLOOR PLAN

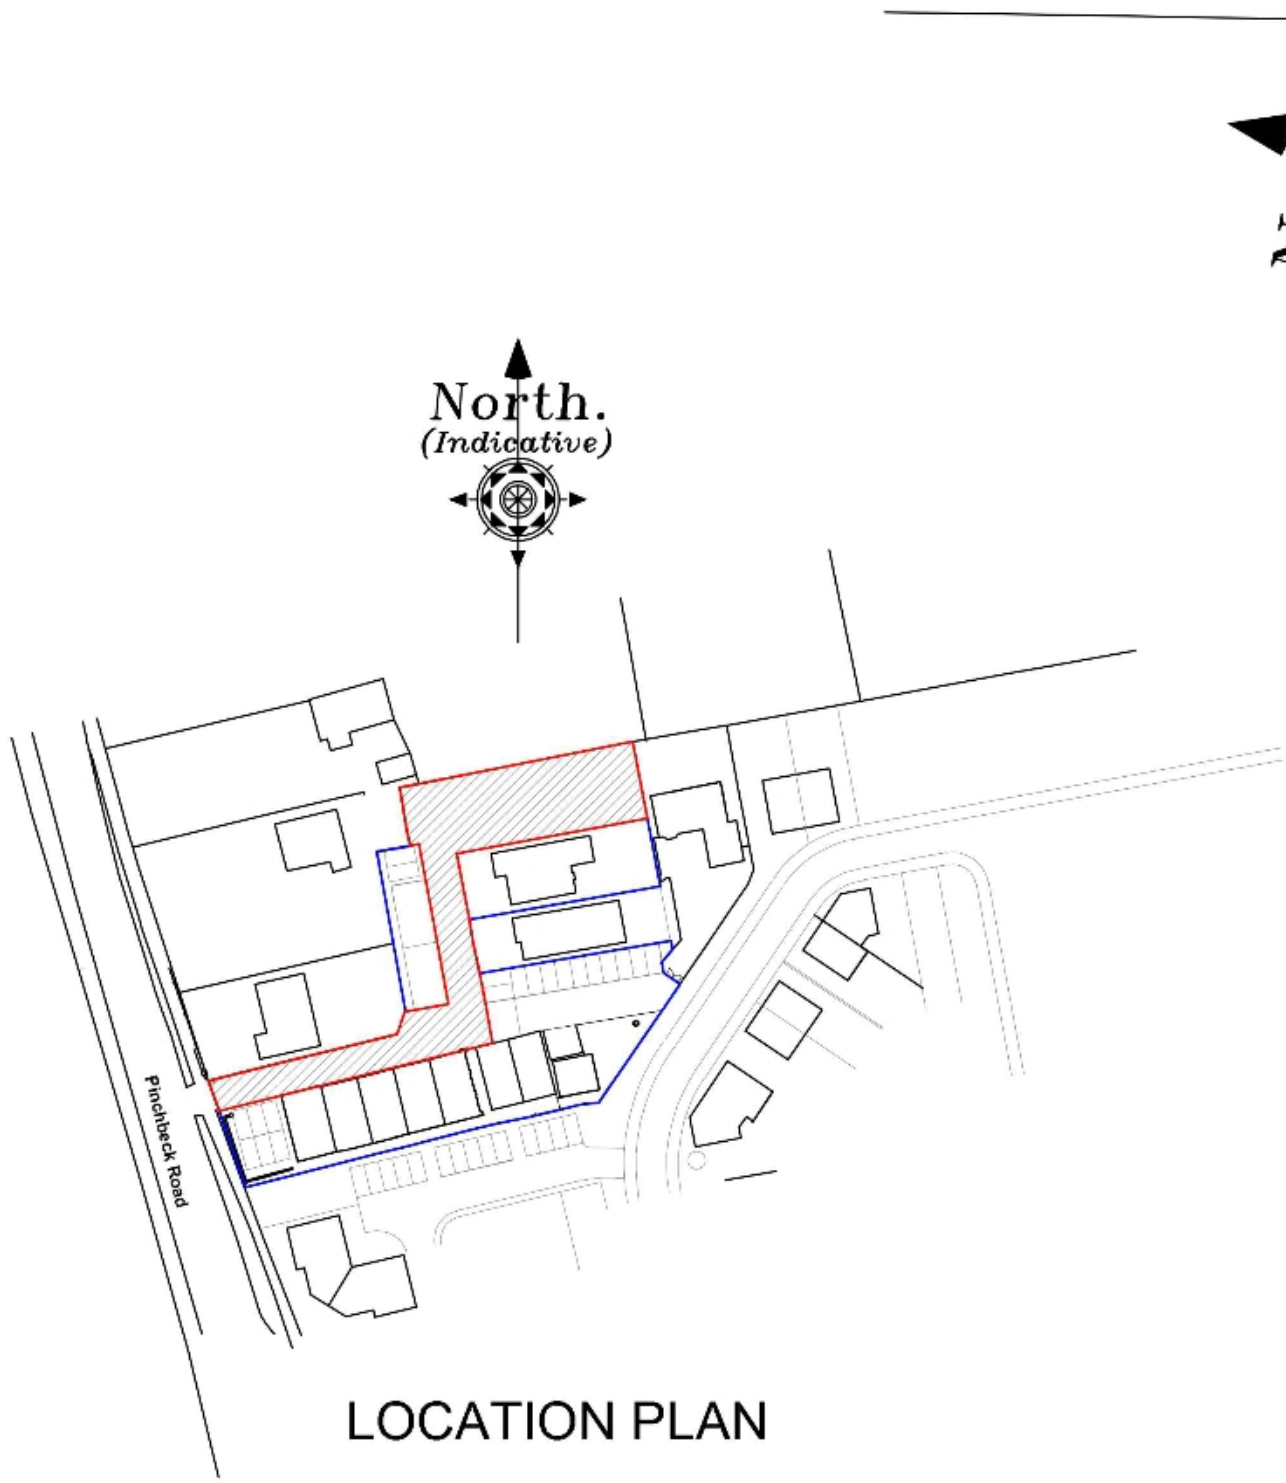

LOCATION PLAN

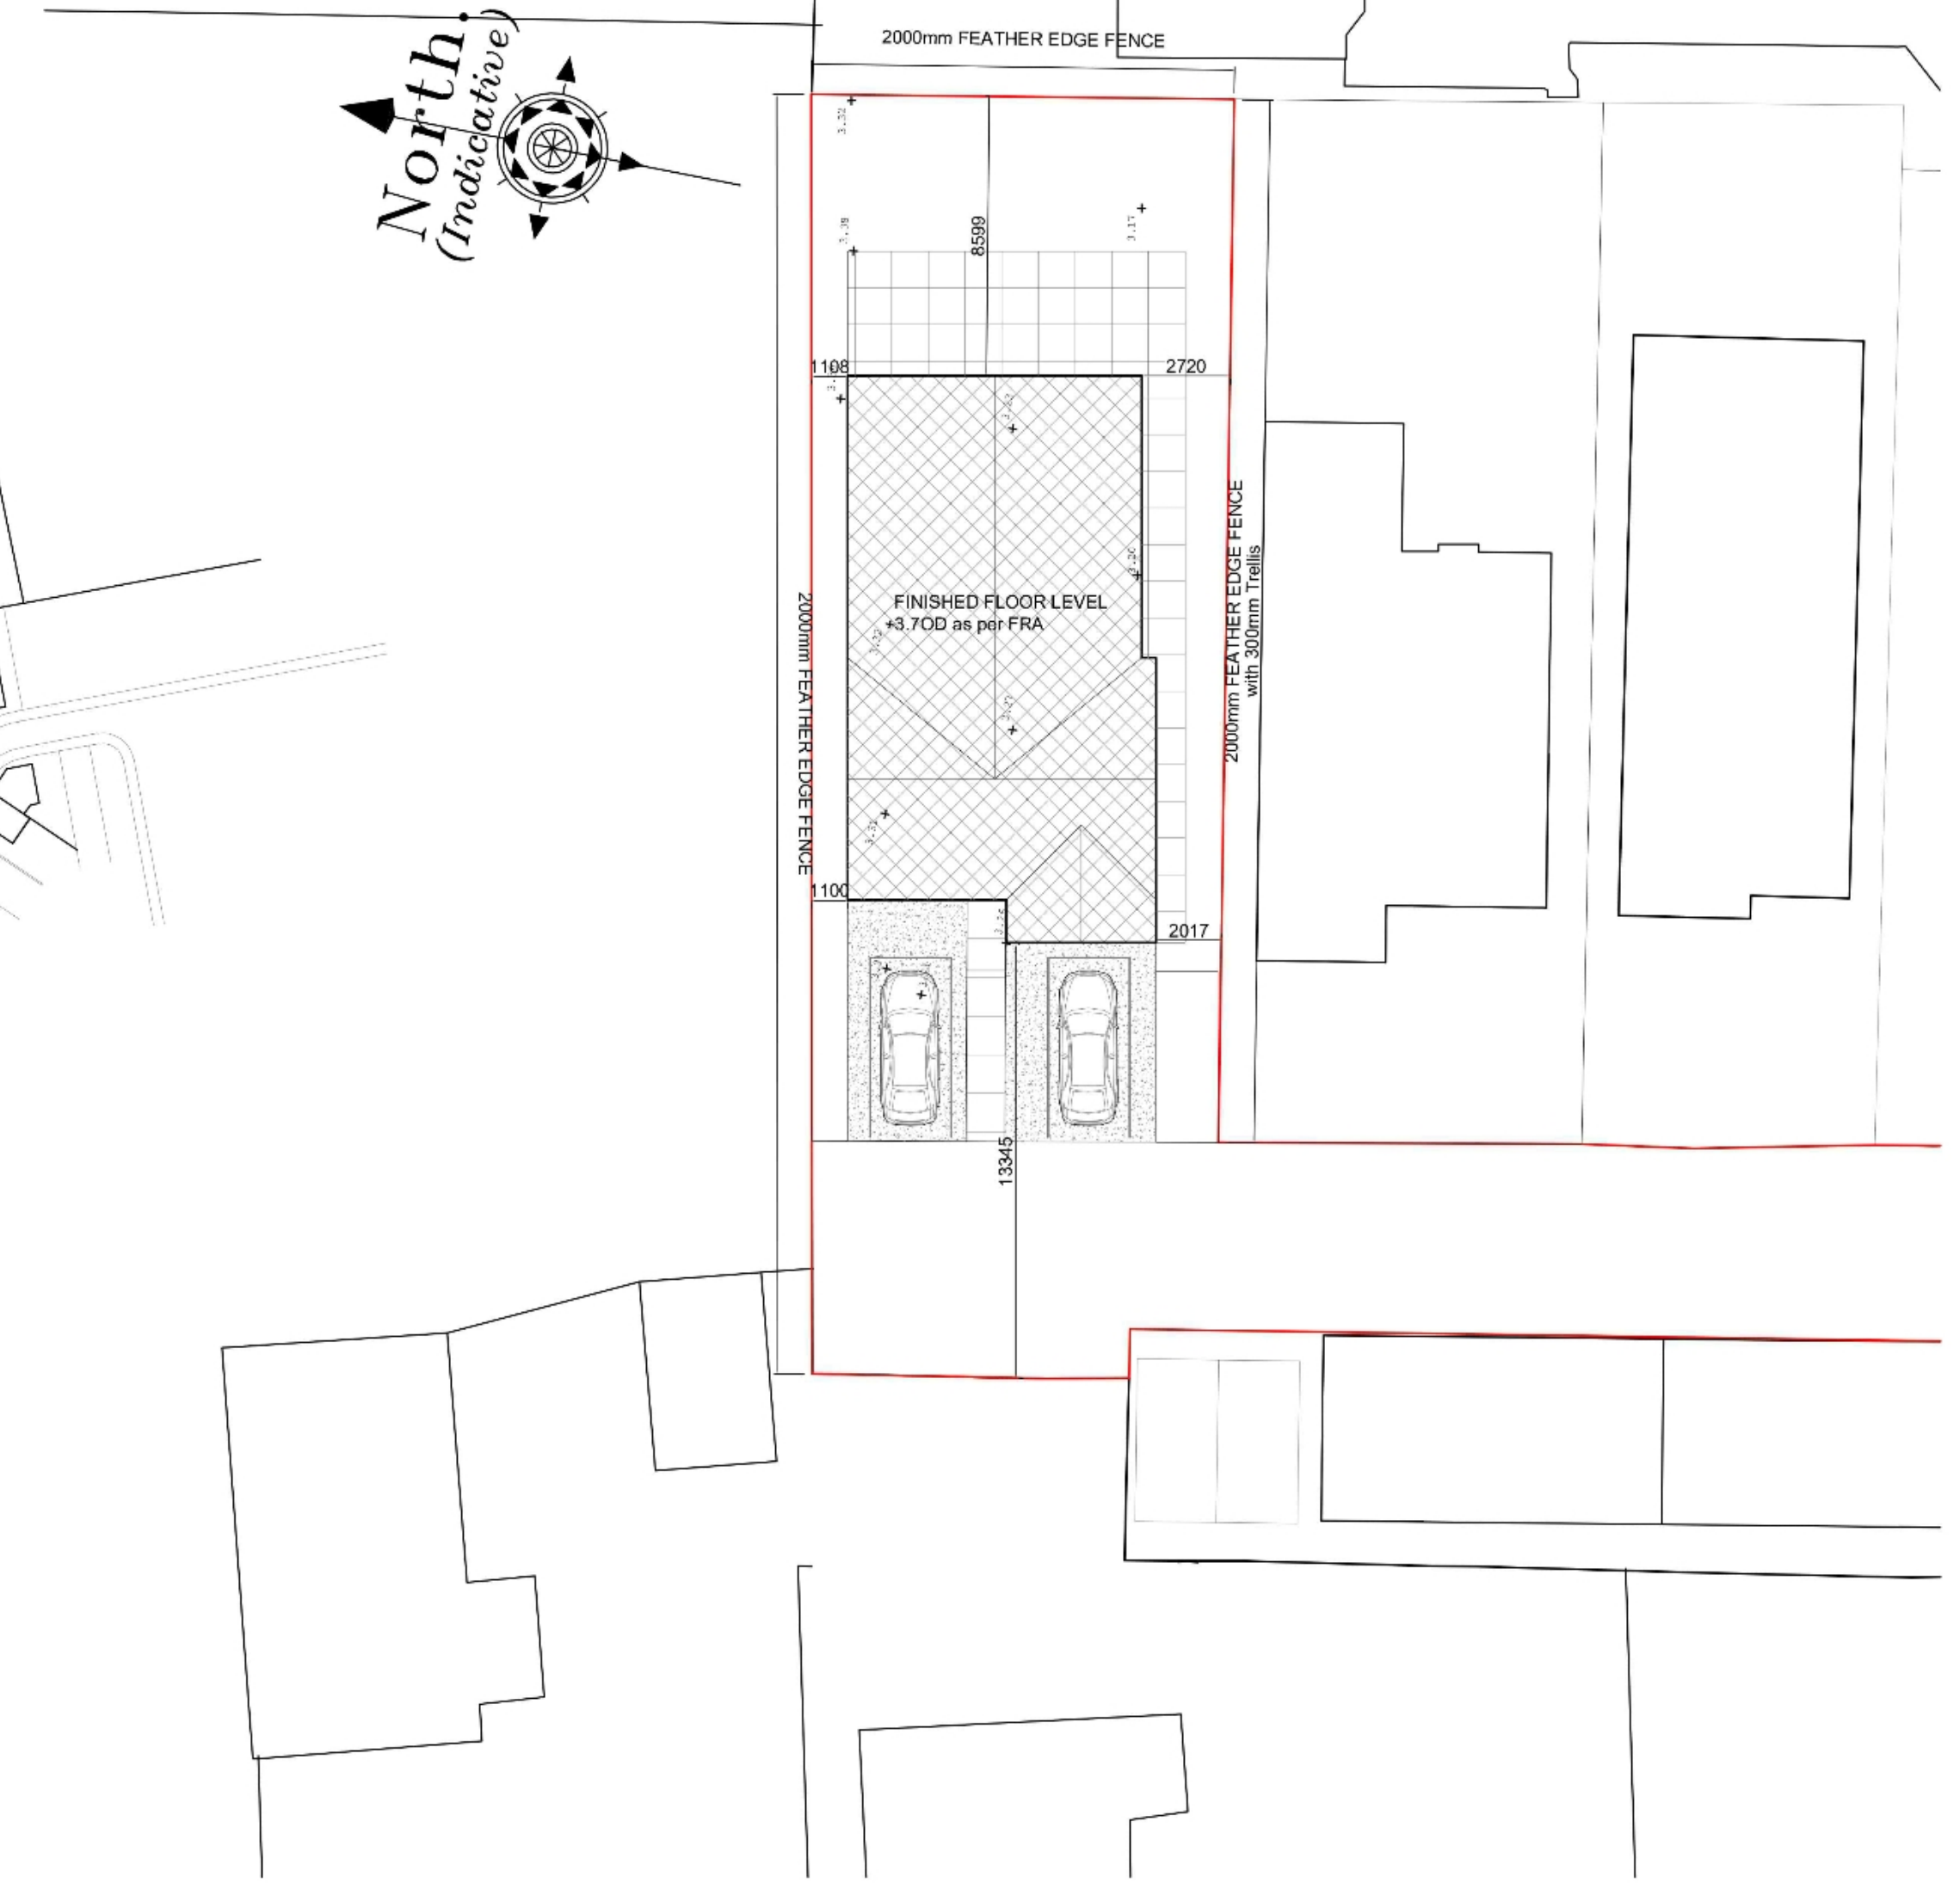

PROPOSED BLOCK PLAN

A
Revision
18/12/24
Date
AWM
Drawn
Trellis note added to boundary treatment
Description

Client
Mr S Chapman

Project
Plot 1, 202 Spalding Road, Pinchbeck

Drawing
Planning

Scale
1:50, 1:100
1:200, 1:1250 @ A1

Trevor A Clay RIBA Ltd, 14 Old Fendike Road, Weston Hills, Spalding, Lincs. PE126DD
01406 380027

Drawn
AWM Checked
TAC Date
24/10/2024

trevor@tacarchitects.co.uk

Drawing No.
24/666/PA/002A



ARCHITECTS

www.tacarchitects.co.uk