




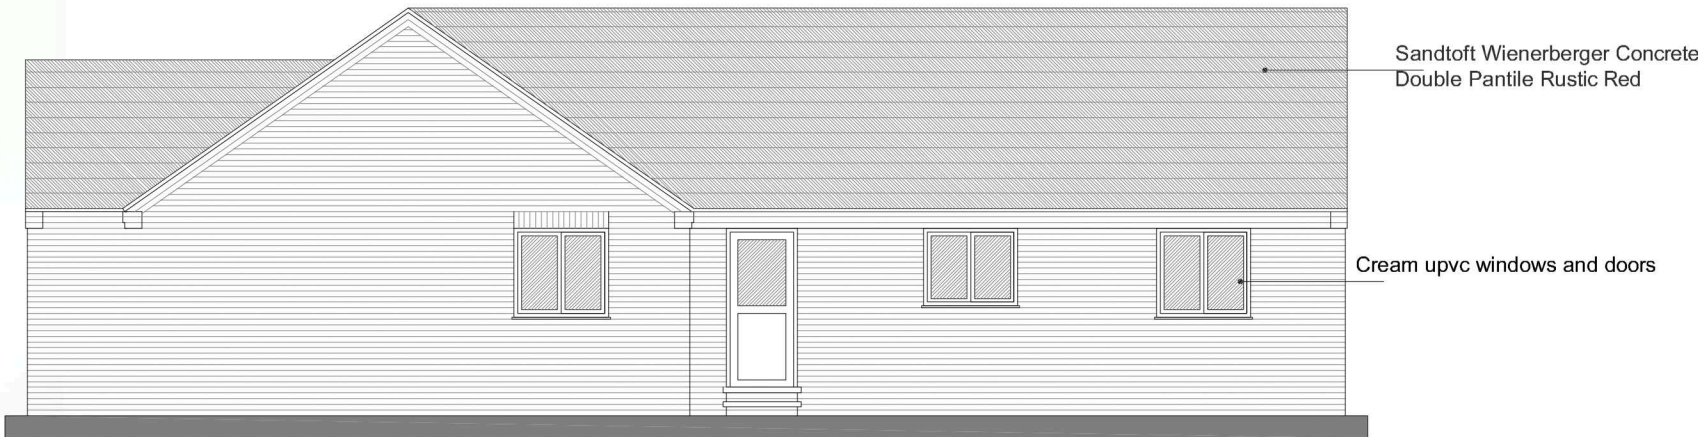


PROPOSED ELEVATIONS

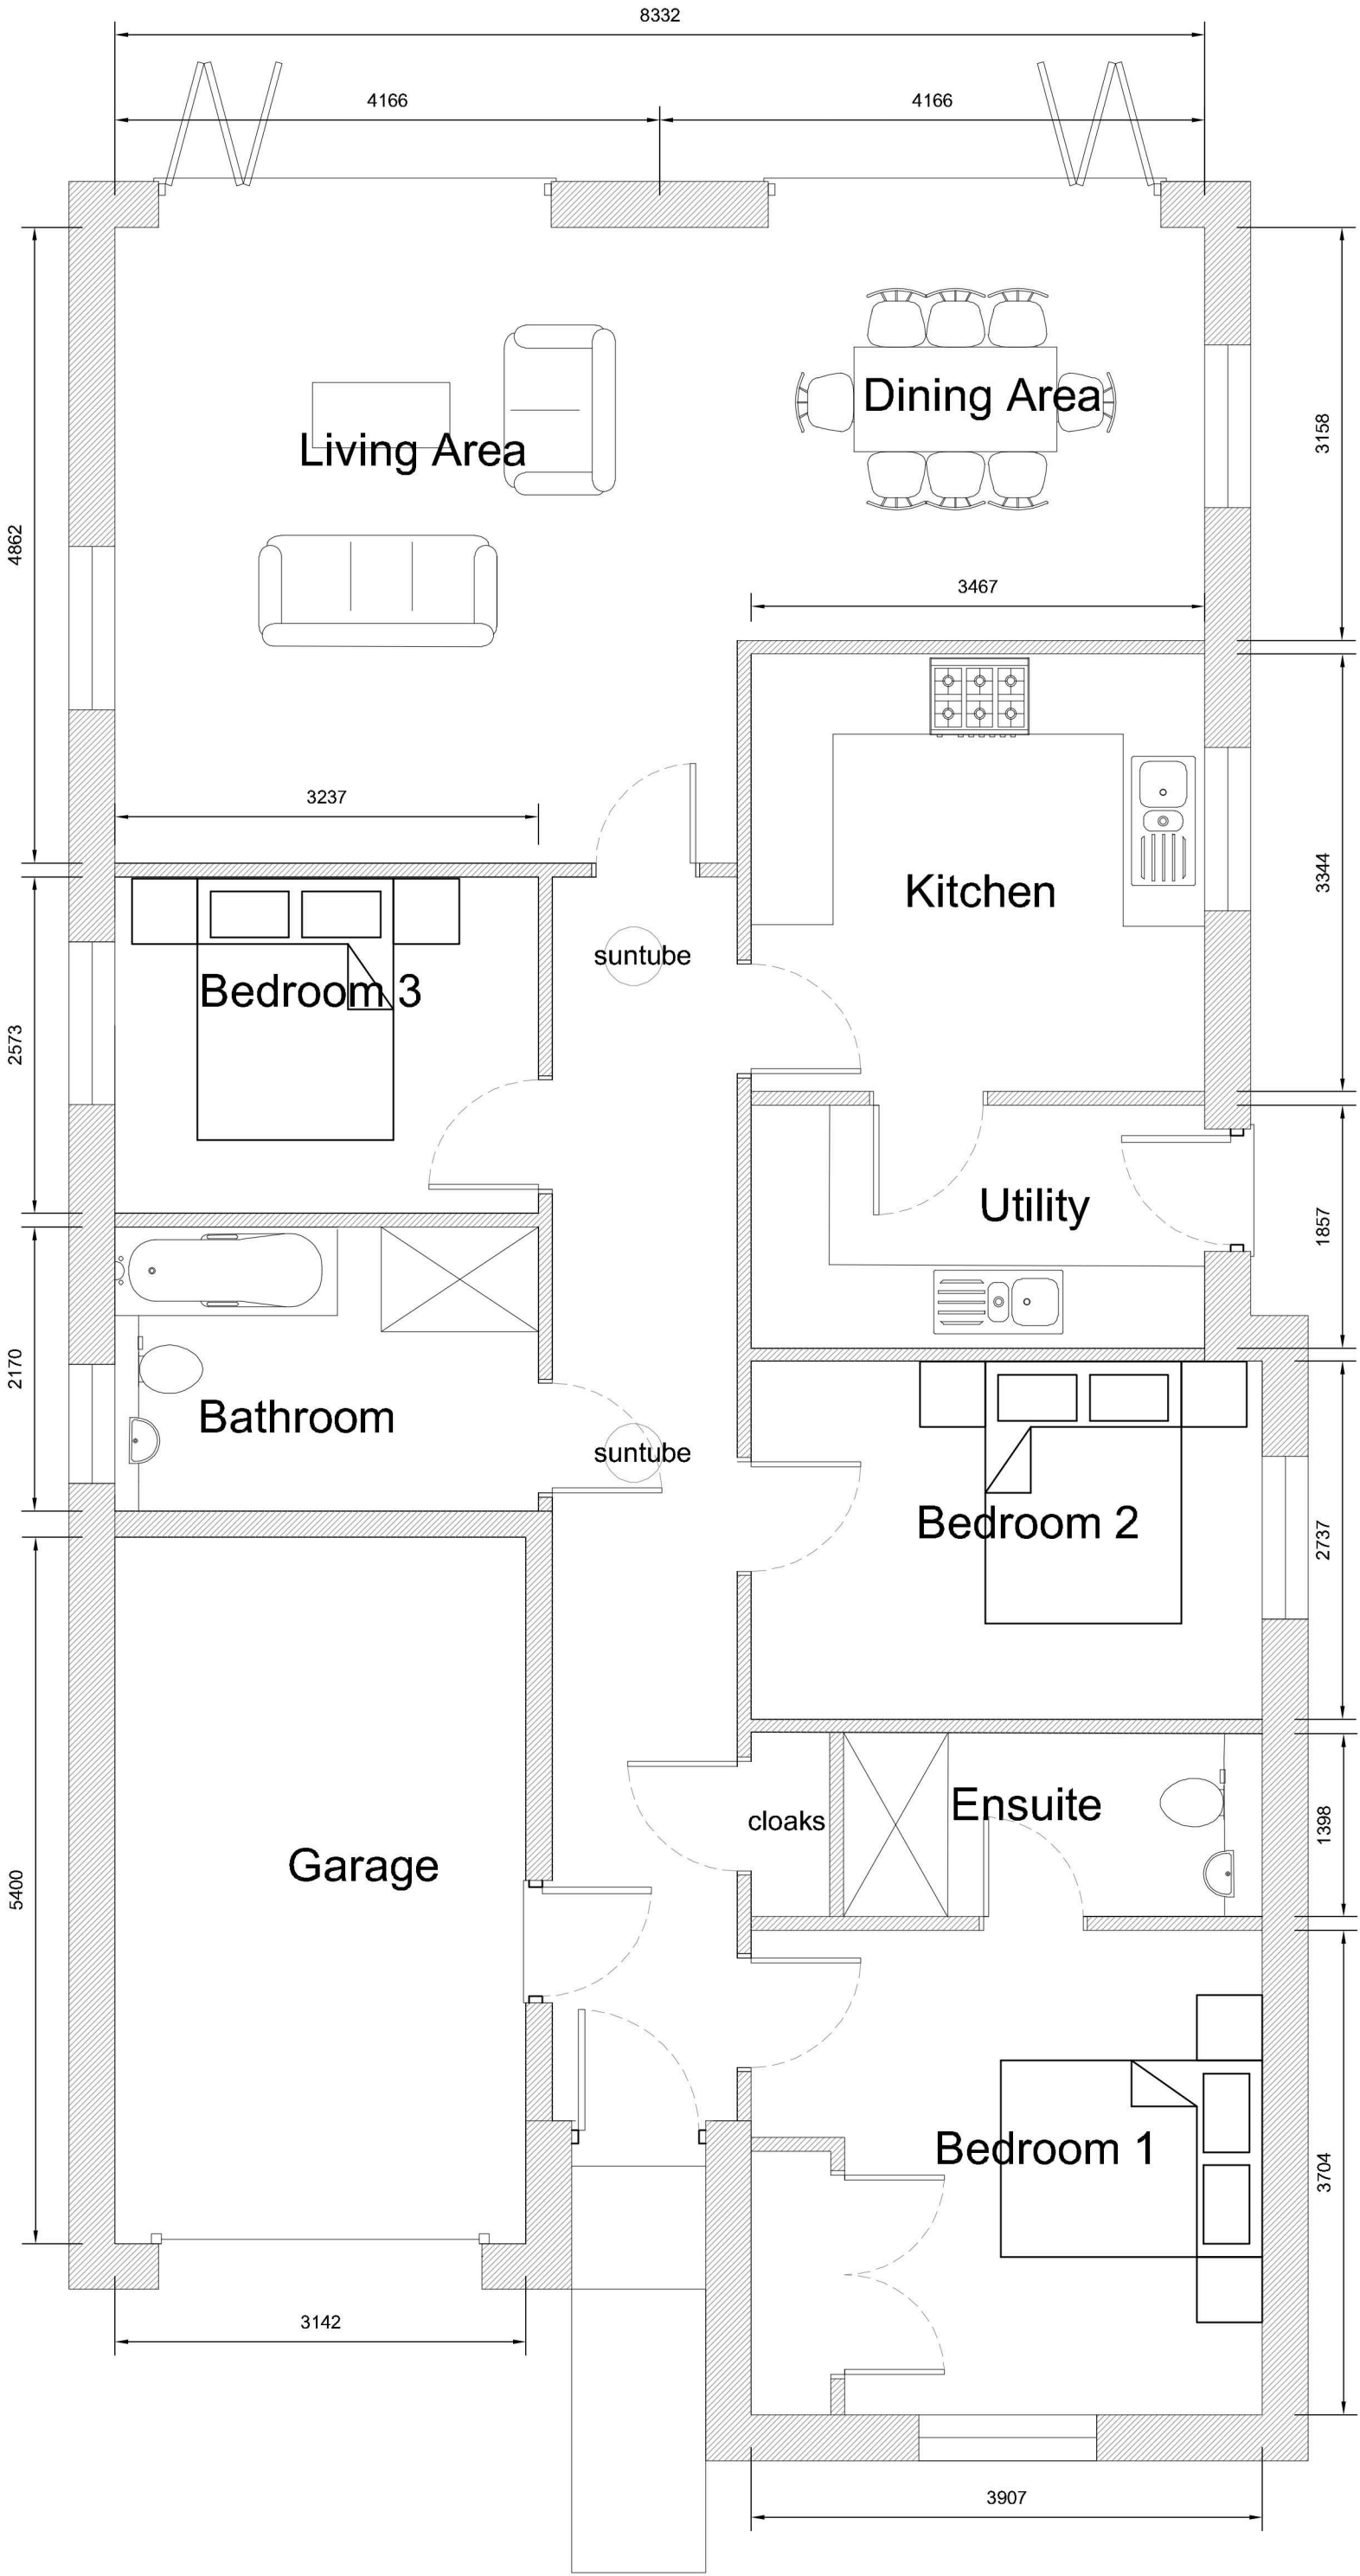

PROPOSED FLOOR PLAN

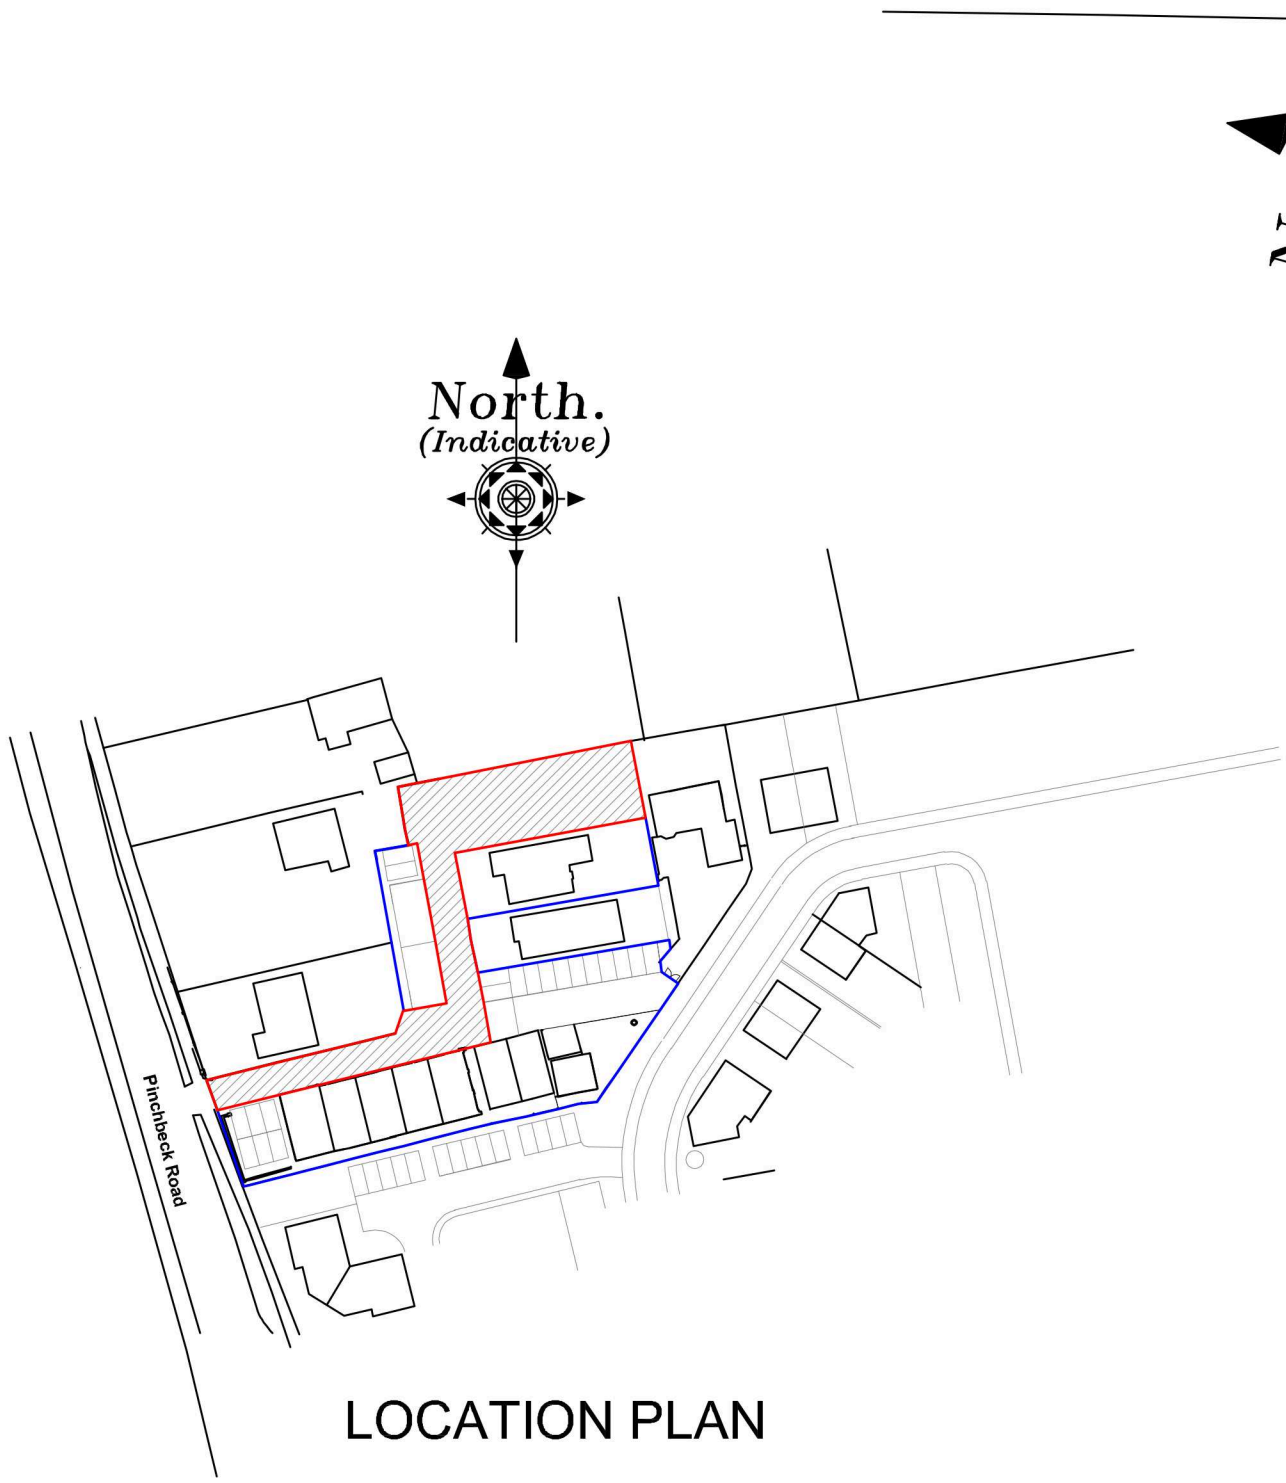

LOCATION PLAN

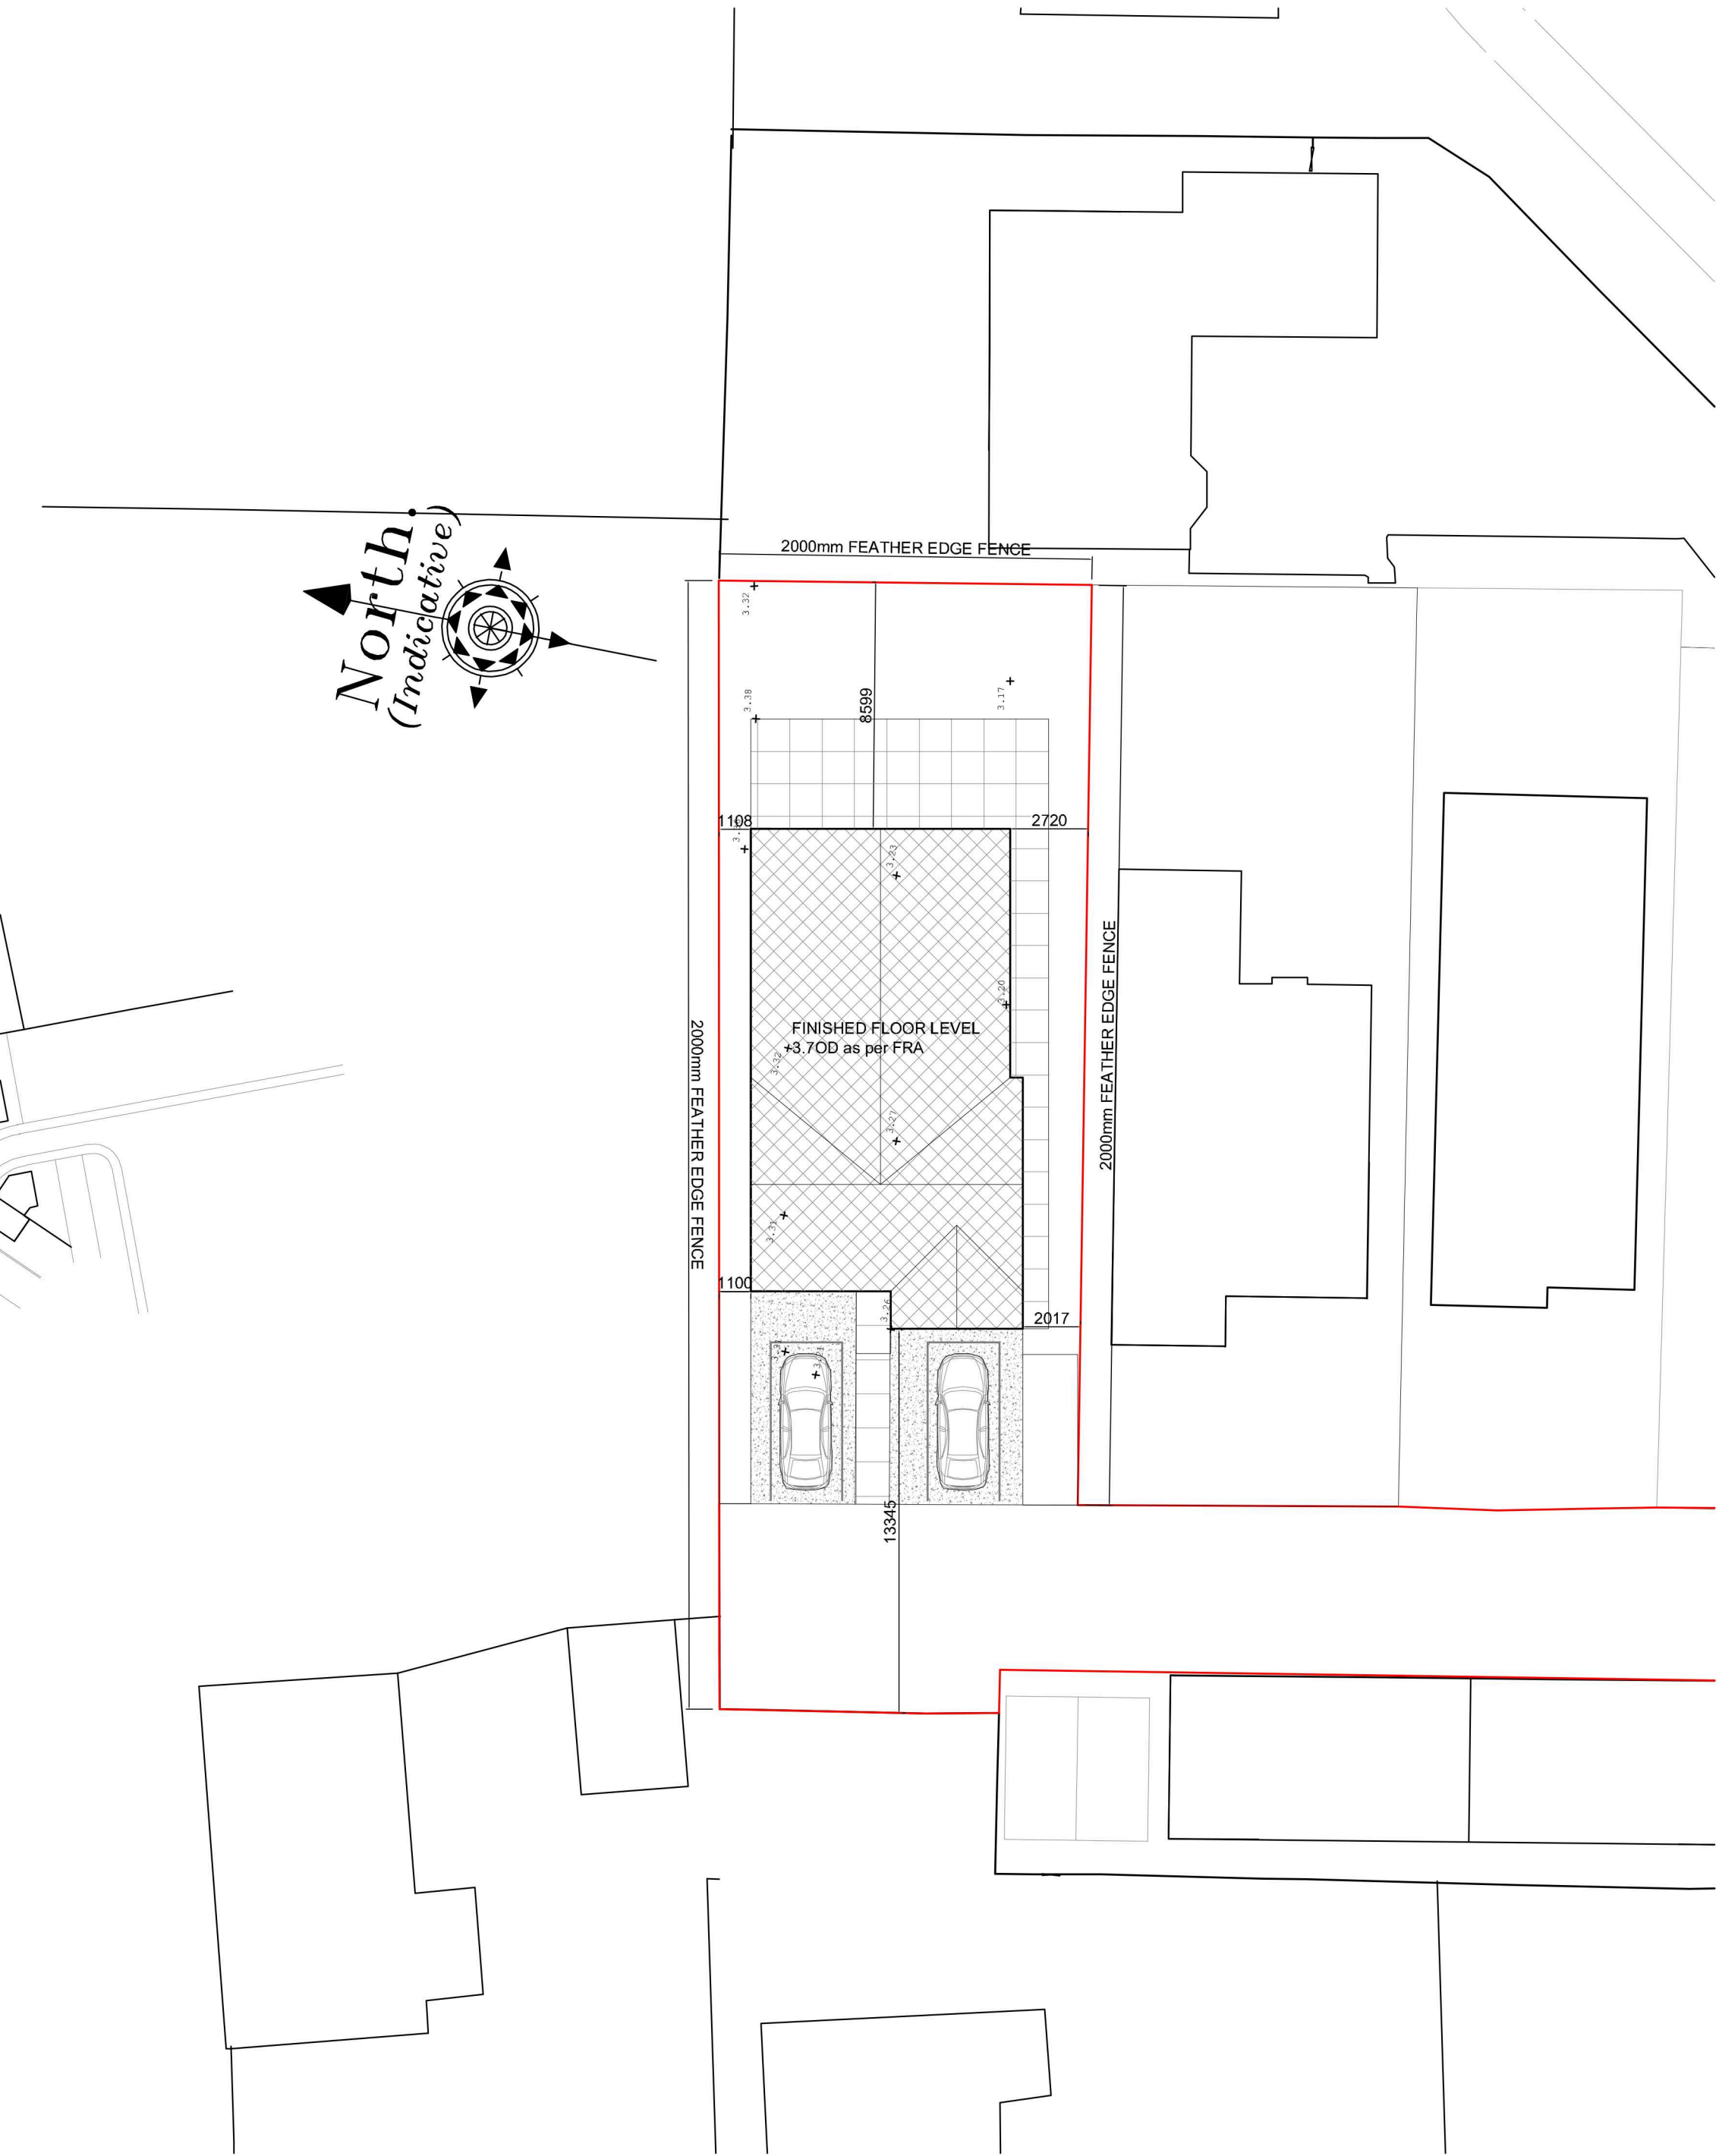

PROPOSED BLOCK PLAN

Revision	Date	Drawn	Description
Client	Mr S Chapman		
Project	Plot 1, 202 Spalding Road, Pinchbeck		
Drawing	Planning		
Scale	1:50, 1:100 1:200, 1:1250 @ A1	Drawn	AWM Checked TAC Date 24/10/2024
Trevor A Clay RIBA Ltd, 14 Old Fendike Road, Weston Hills, Spalding, Lincs. PE126DD 01406 380027			07778 597975 trevor@tacarchitects.co.uk
Drawing No.			24/666/PA/002
			www.tacarchitects.co.uk

