

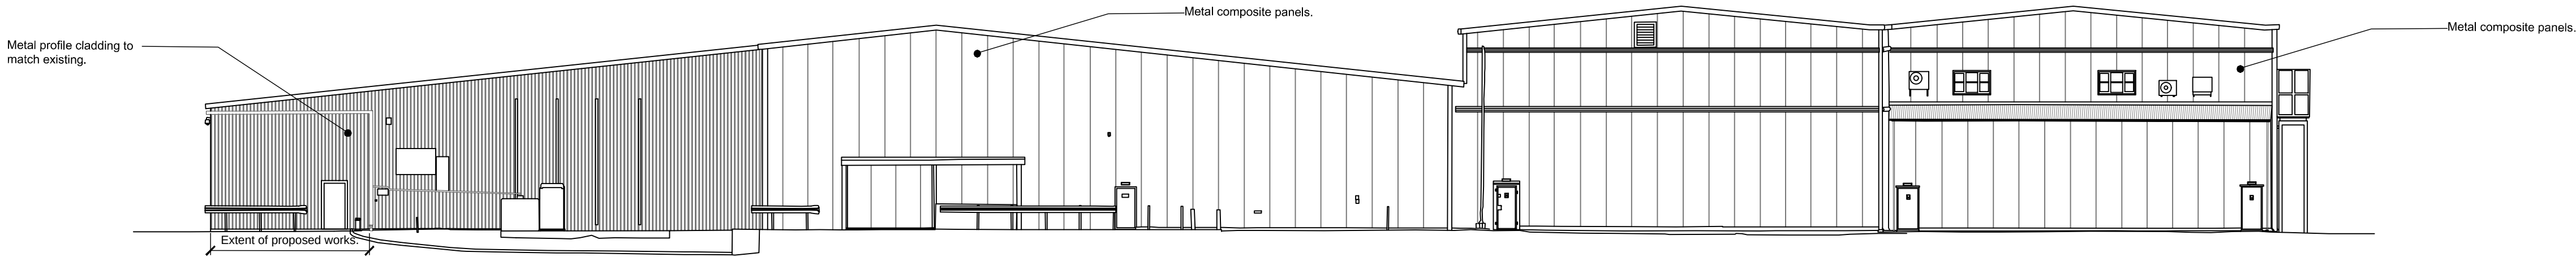


DO NOT SCALE THIS DRAWING. THE CONTRACTOR IS DEEMED TO HAVE CHECKED ALL DIMENSIONS ON SITE AND REPORT ANY DISCREPANCIES TO OGLESBY & LIMB LTD.
THE CONTENTS OF THIS DRAWING ARE COVERED BY COPYRIGHT AND REMAIN THE PROPERTY OF OGLESBY & LIMB LTD. WRITTEN APPROVAL MUST BE OBTAINED FROM OGLESBY & LIMB LTD PRIOR TO DUPLICATION OR REPRODUCTION OF THIS DRAWING OR ITS CONTENTS.
ANY DIMENSIONS NOT SHOWN ARE TO BE CHECKED AND AGREED WITH OGLESBY & LIMB LTD.

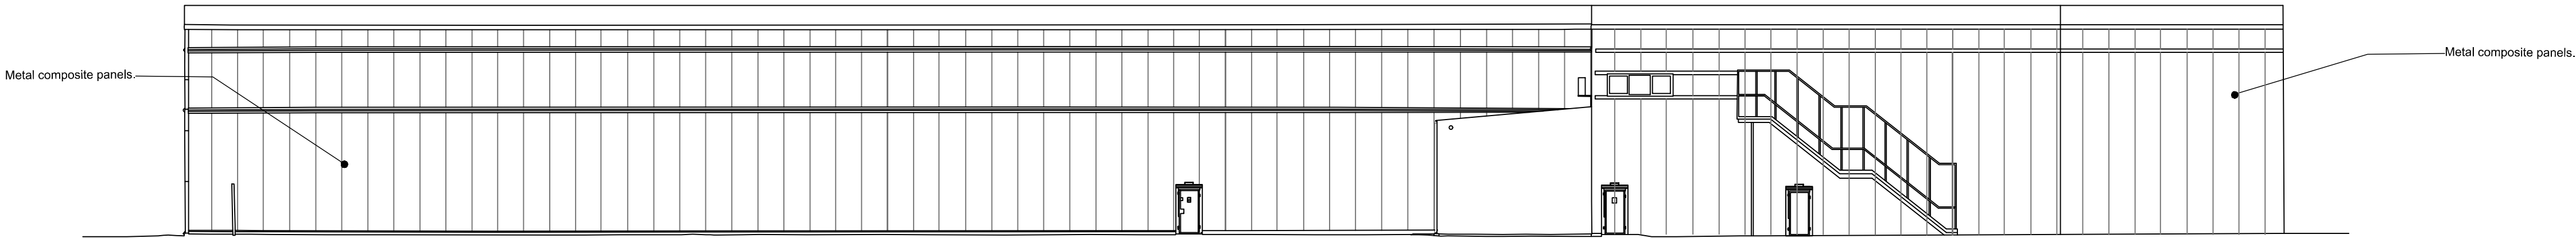


South Elevation as proposed

Scale 1:200 @ A1
SCALE 1 : 200
SCALE 1 : 1

 



East Elevation as proposed

Scale 1:200 @ A1
SCALE 1 : 200
SCALE 1 : 1

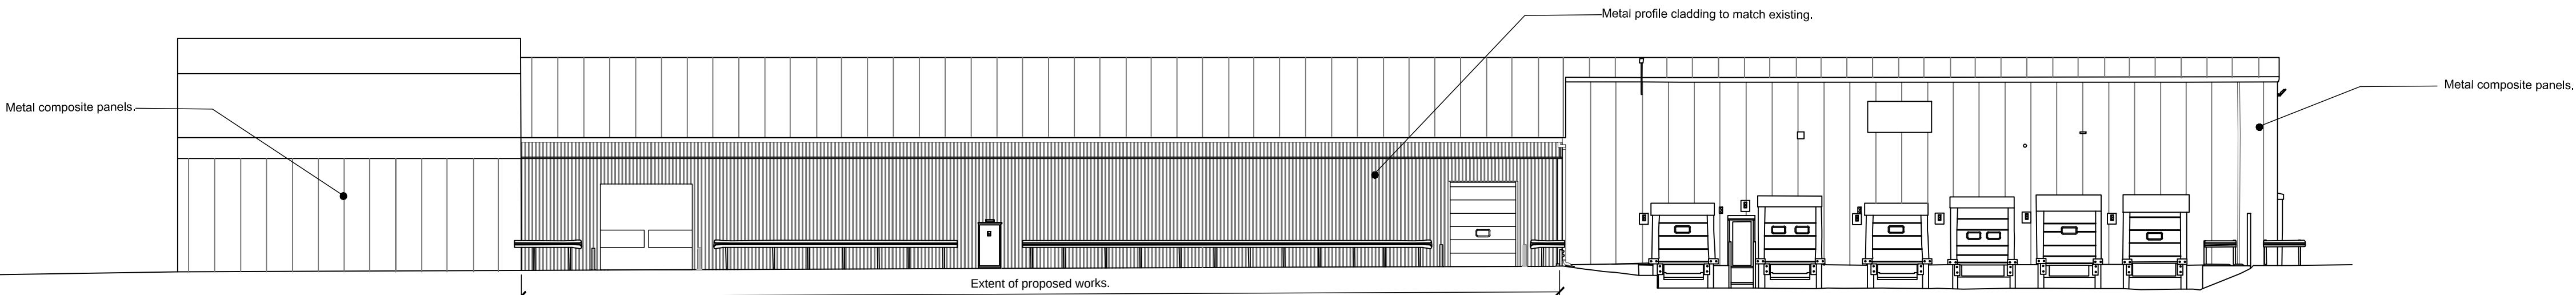


West Elevation as proposed

Scale 1:200 @ A1
SCALE 1 : 200
SCALE 1 : 1

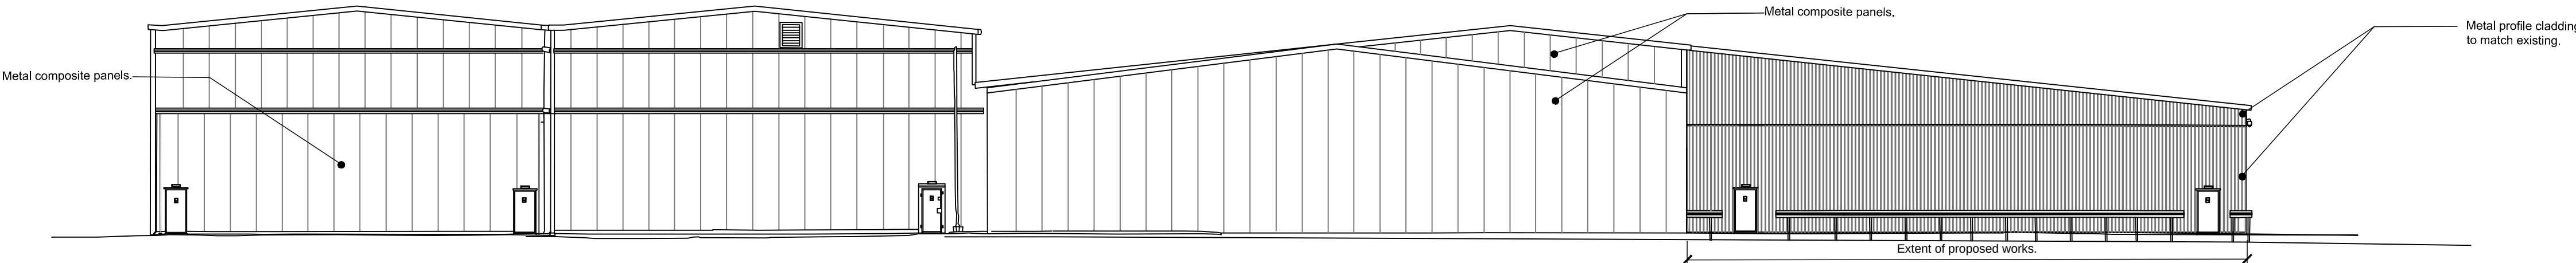 

North Elevation as proposed

Scale 1:200 @ A1
SCALE 1 : 200
SCALE 1 : 1

 

Plans & Elevations based upon survey information provided by ASC. Therefore accuracy cannot be fully ascertained. Any discrepancies to be reported to O&L.

Ref.	Date	Description	Initial
------	------	-------------	---------

Oglesby & Limb Ltd

Chartered Architect

Suites 4 & 5, Market Chambers
12 Market Place, Spalding, Lincs
PE11 1SL

Tel: 01775 761196

e-mail: design@o-l-ltd.co.uk

Client:
J O Sims Ltd

Project:
Proposed enclosure of external canopy area to industrial unit at Pudding Lane, Pinchbeck Spalding, Lincolnshire PE11 3TJ

Drawing Title:

Elevations as proposed

PLANNING APPLICATION ISSUE

Date:	Aug 2018	Scale:	as shown
Drawn by:	RDL	Checked by:	AJO

Drawing Number:	Rev:
A1347B - 12	-