


Read in conjunction with Landscaping
schedule for details

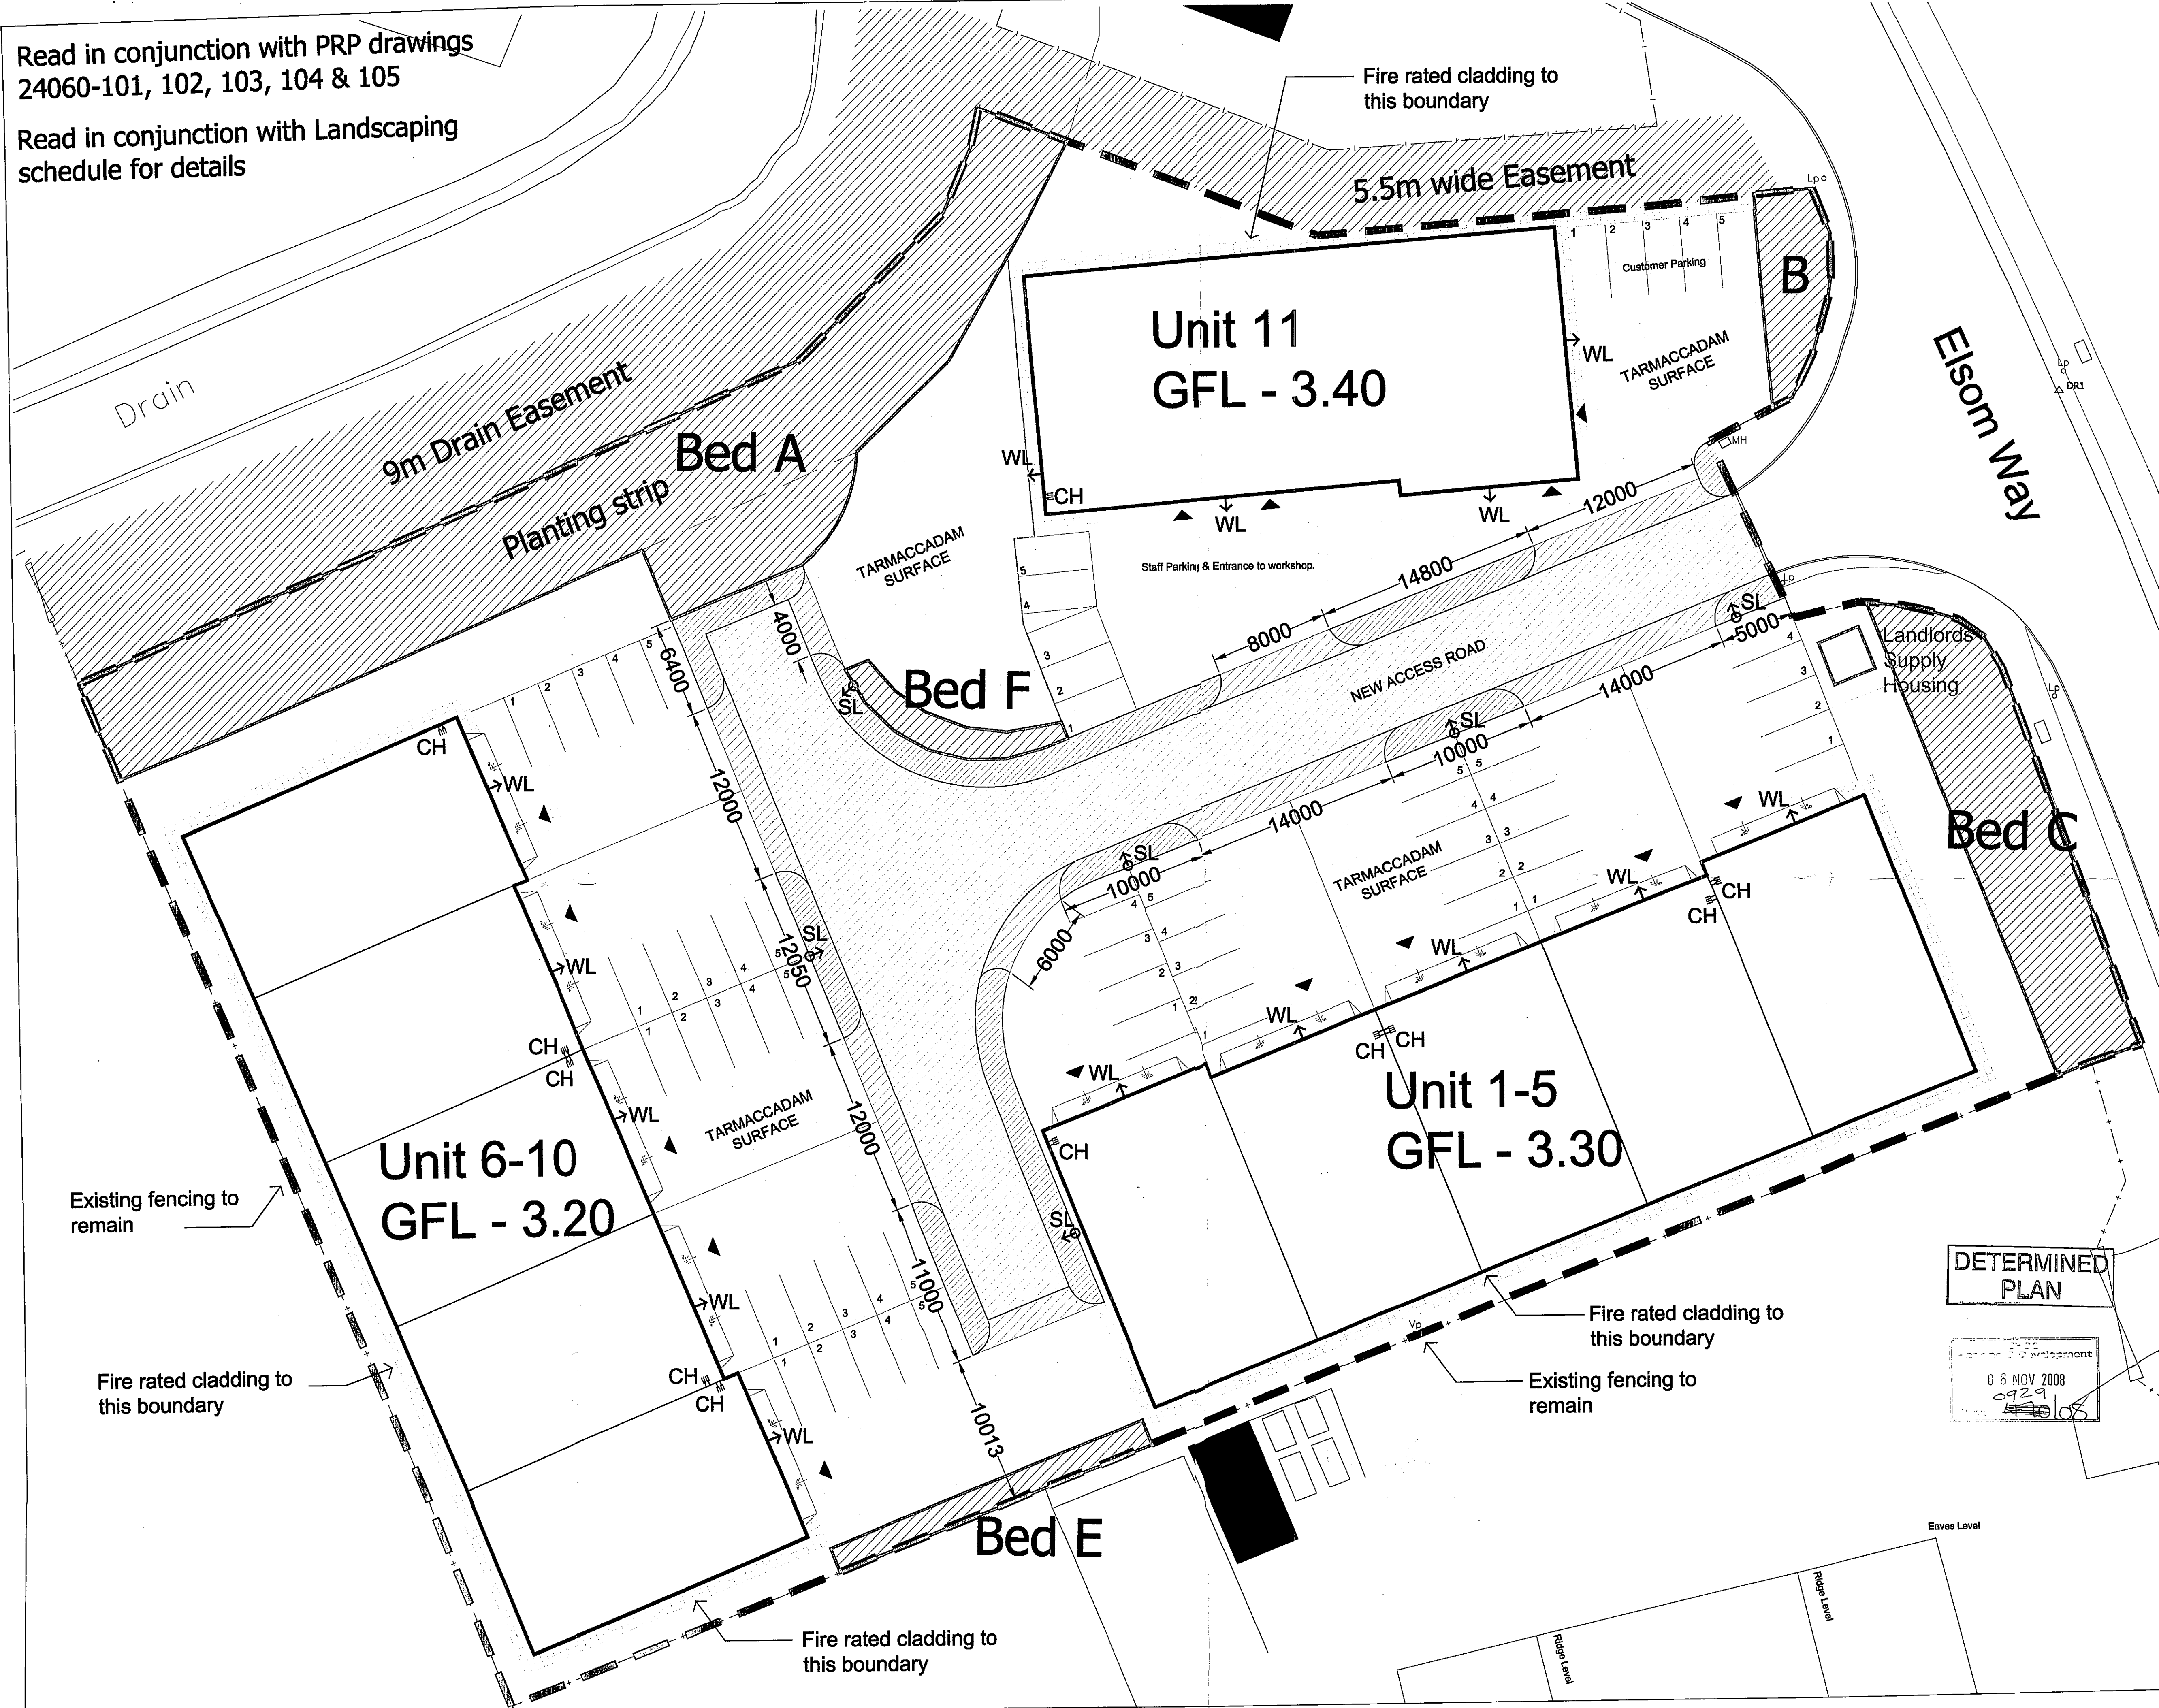


Do Not Scale This Drawing

 SL 6No x RLK11505 Column
MTD @ 8m

 WL 14No x FEA1505DS BLQ
MTD @ 6m

All to be installed to manufacturers details and specifications

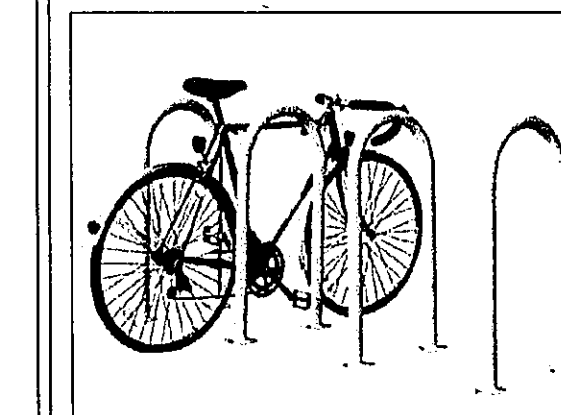

U CH Cycle holders to manufacture details and specifications

H	29.10.08	Landscaping Scheme added	LPC	SC
G	10.09.08	Cycle rack positions and unit 11 road access points altered	LPC	SC
F	27.08.08	Drawing status revised	JJI	SC
E	24.07.08	Boundary details & cycle holders added	LPC	SC
D	23.06.08	External lighting added	LPC	SC
C	16.06.08	Revised to structural engineers details & specifications	LPC	SC
B	01.05.08	Unit 11 revised	LPC	SC
A	02.10.07	Units updated from latest plans	CTW	SC
Rev.	Date	Description	Drawn	Checked

Amendments	
Drawing Status	
Tender	☐
Comments	☐
Construction	☒



- Quantity Surveying
- Project Management
- Architecture
- Planning Supervisor

Proposed Industrial Estate
Plot 4, The Business Park
Warden Tree Lane
Pinchbeck

CLIENT
DBM PROPERTIES LTD

DRAWING TITLE
Proposed Site Plan

SCALE	DATE
1:200 @ A1	August 2007

DRAWN BY	CHECKED BY	DRAWING No.	REV
LAC	SC	300/1443- 140	

The Old Bake House, Kirton, Lincolnshire, PE20 1EH
t: 01205 724016 f: 01205 723631 e: Kmb@kmb-ltd.co.uk