


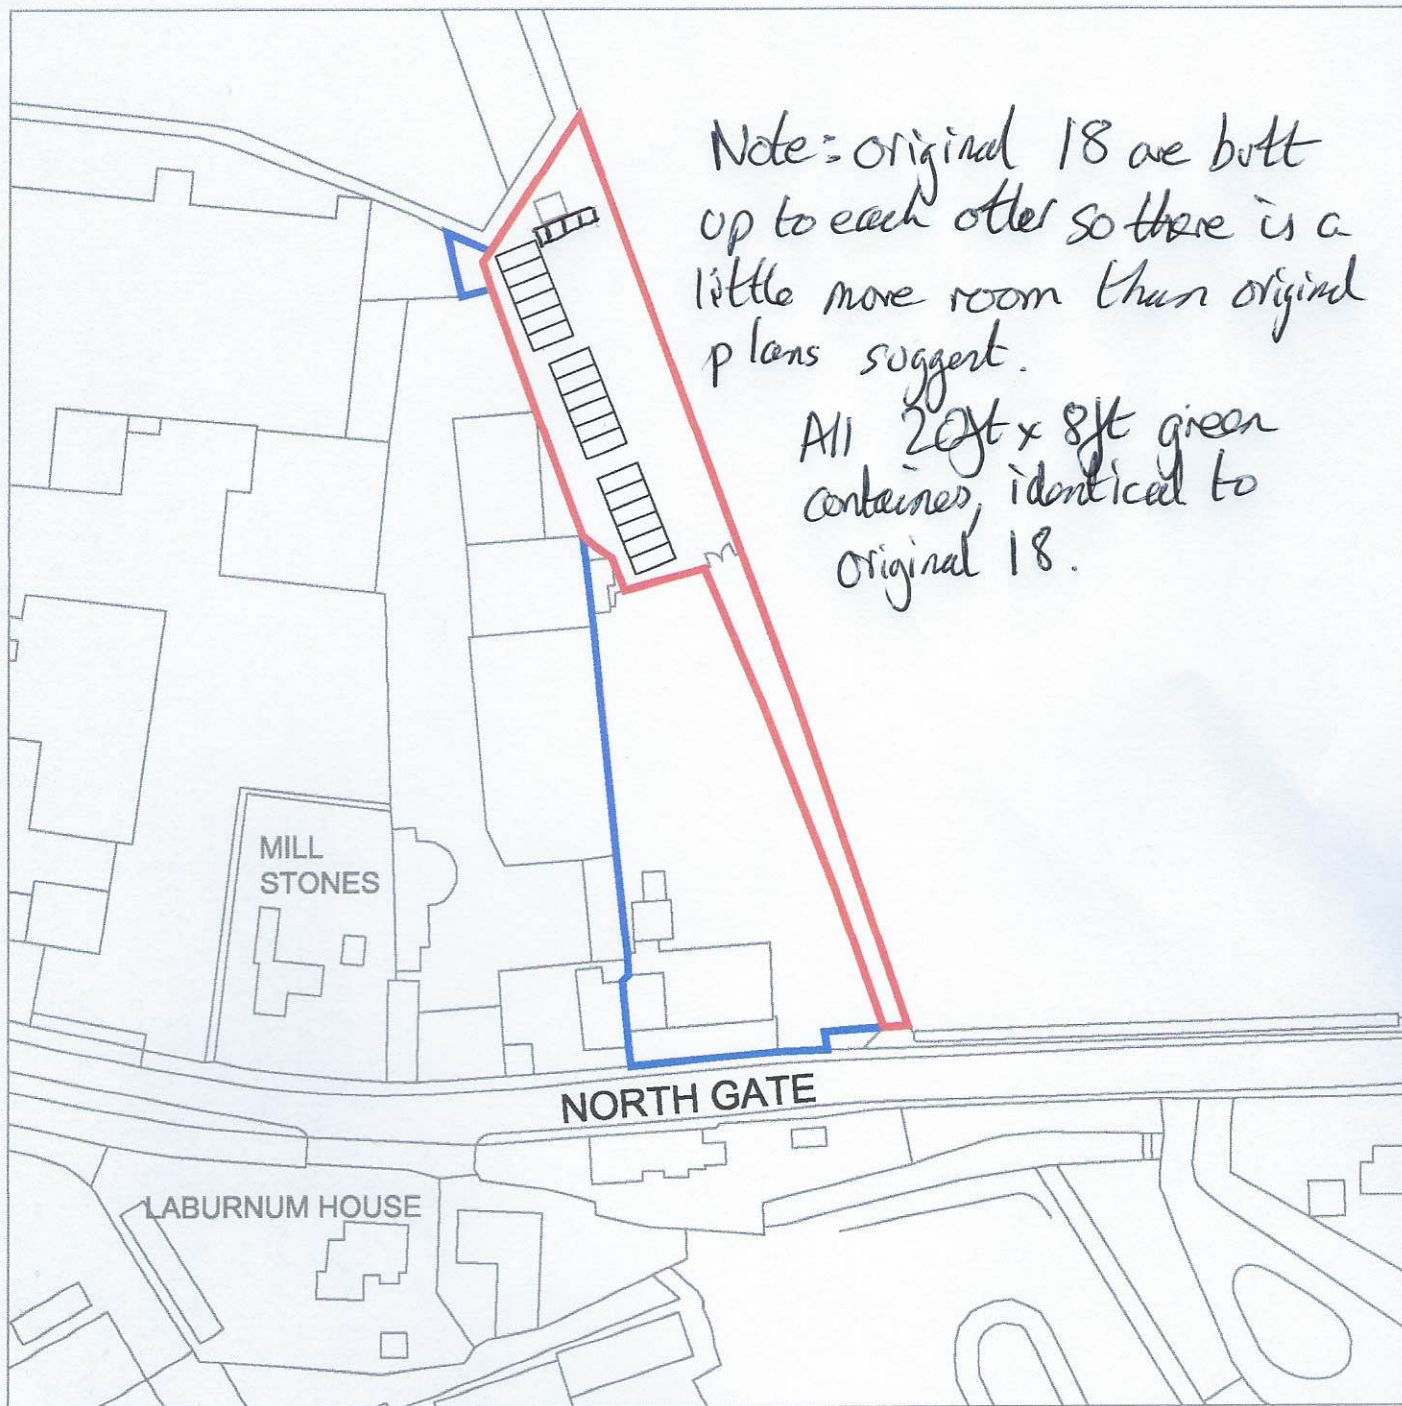

Drawing Title

PROPOSED SITE PLAN
NORTHGATE HOUSE,
NORTHGATE, PINCHBECK

Ref:

LIGM 002

Scale @ A3

1:750

Date

DEC/22

Mark Simmonds
PLANNING SERVICES

enquiries@marksimmondsplanningservices.co.uk

Mark Simmonds

Director

Mark Simmonds Planning Services Ltd

Mercury House

Willoughton Drive

Foxby Lane

Grimsby

DN21 1DY