



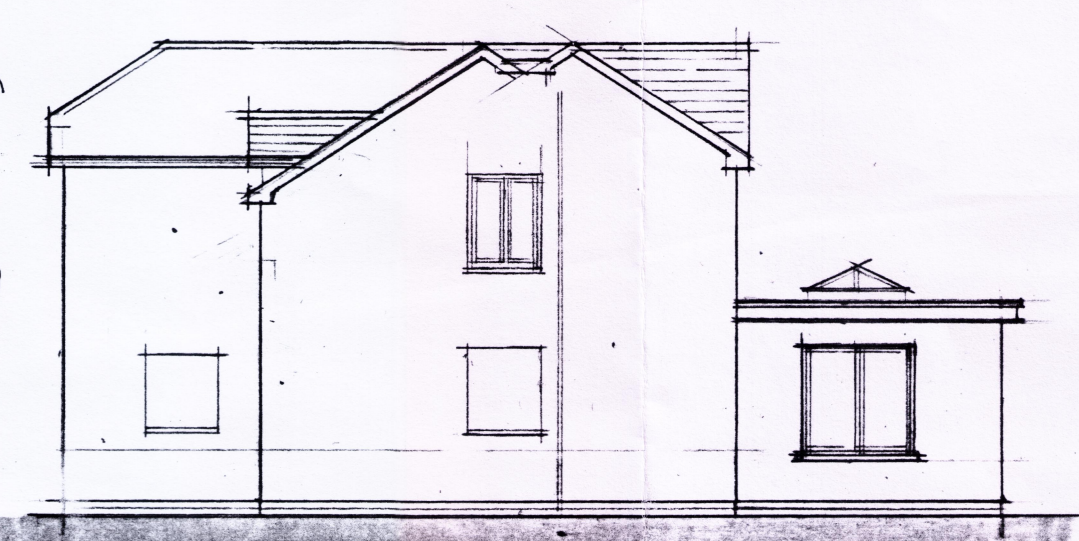


E S EAST

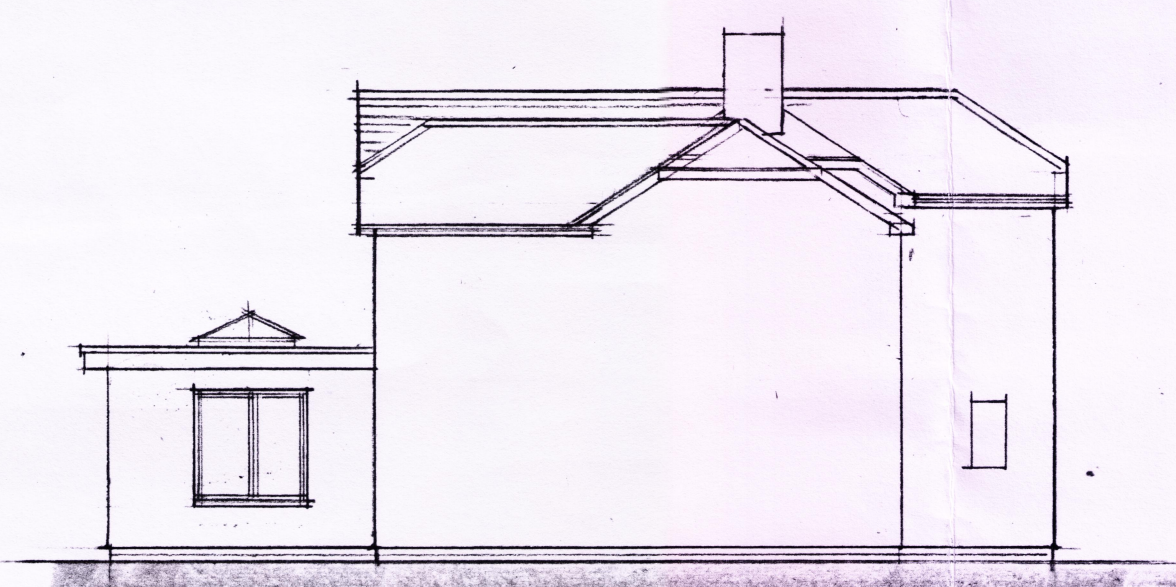


N N EAST




S S WEST

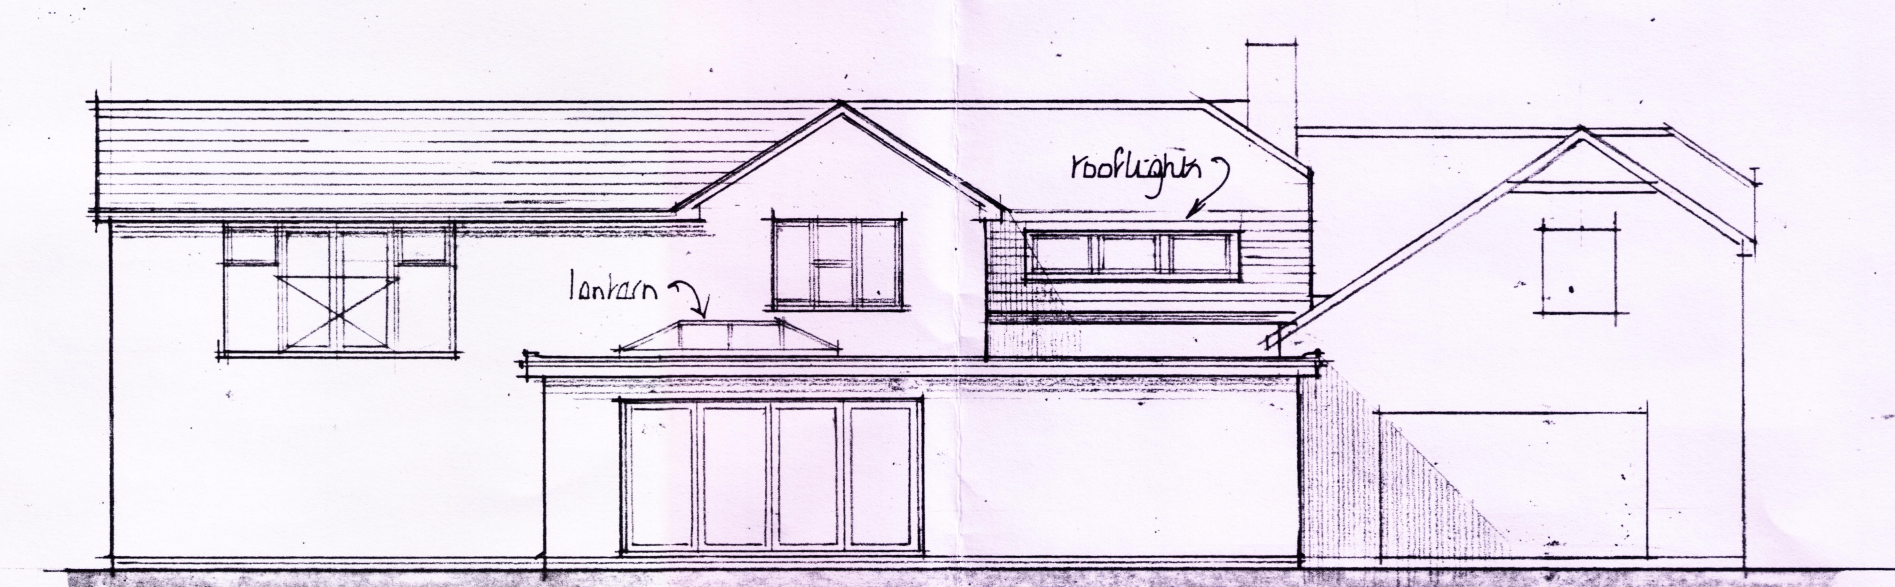

W N WEST

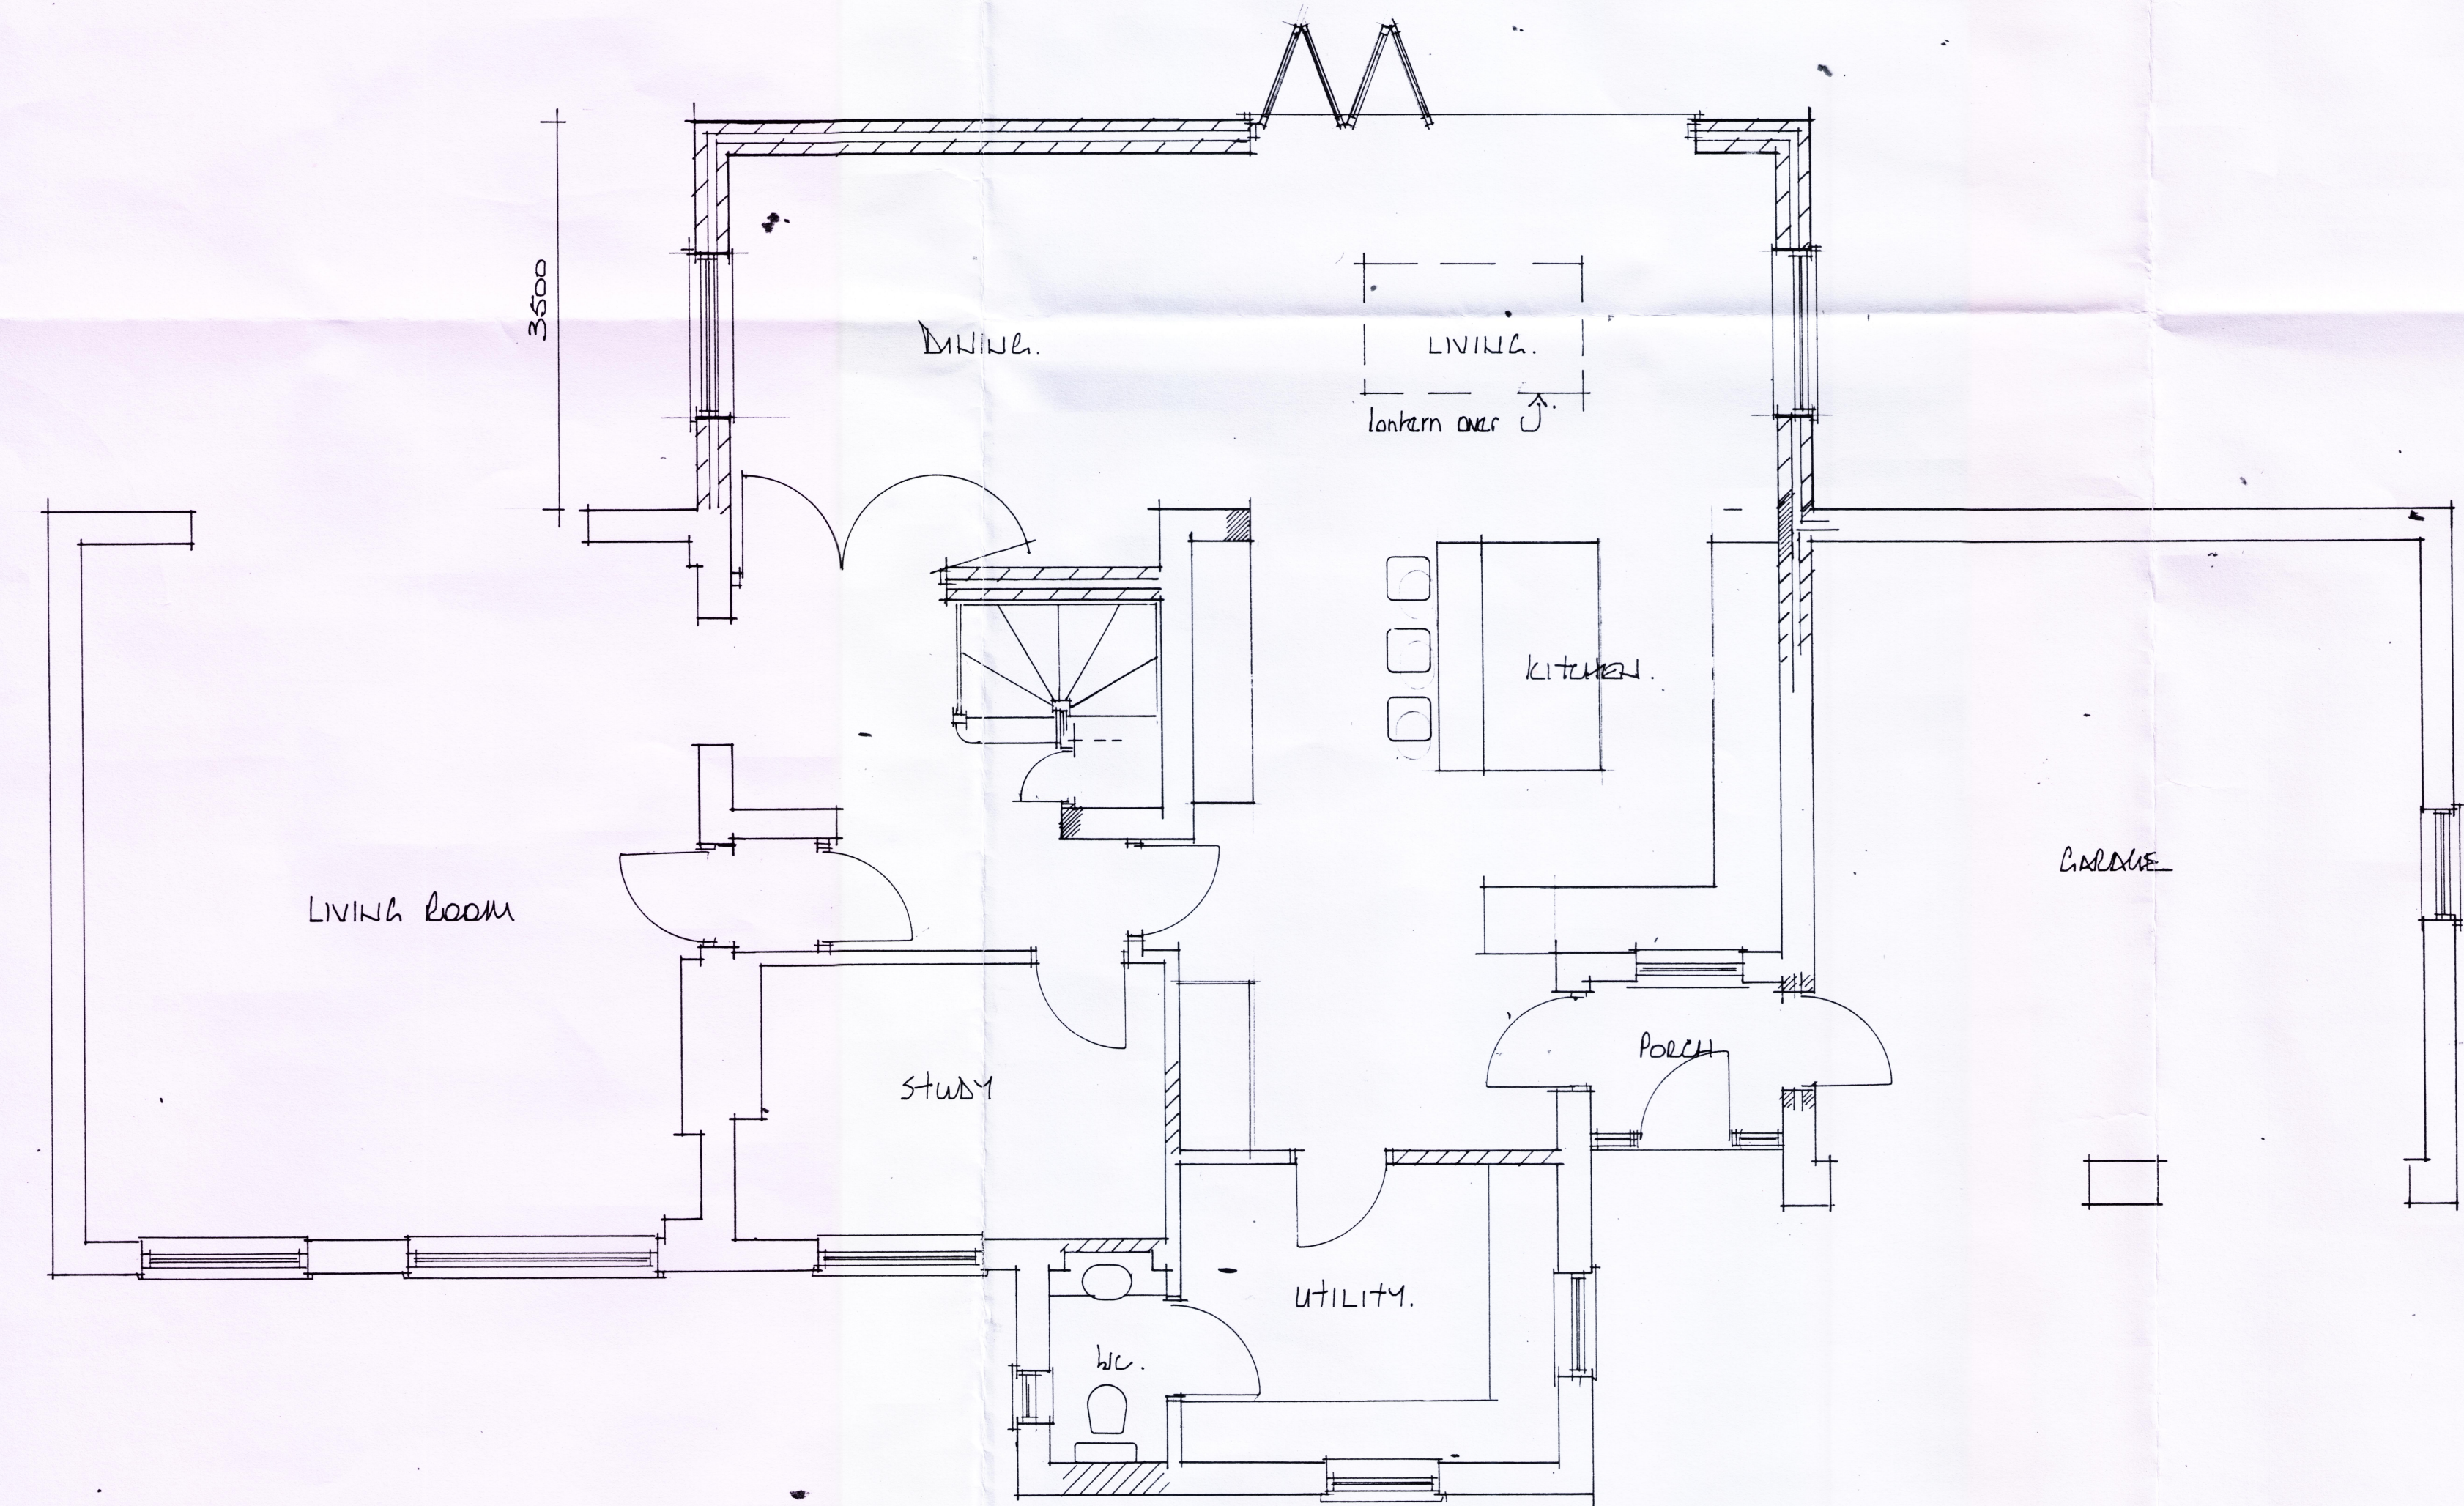

GROUND FLOOR PLAN

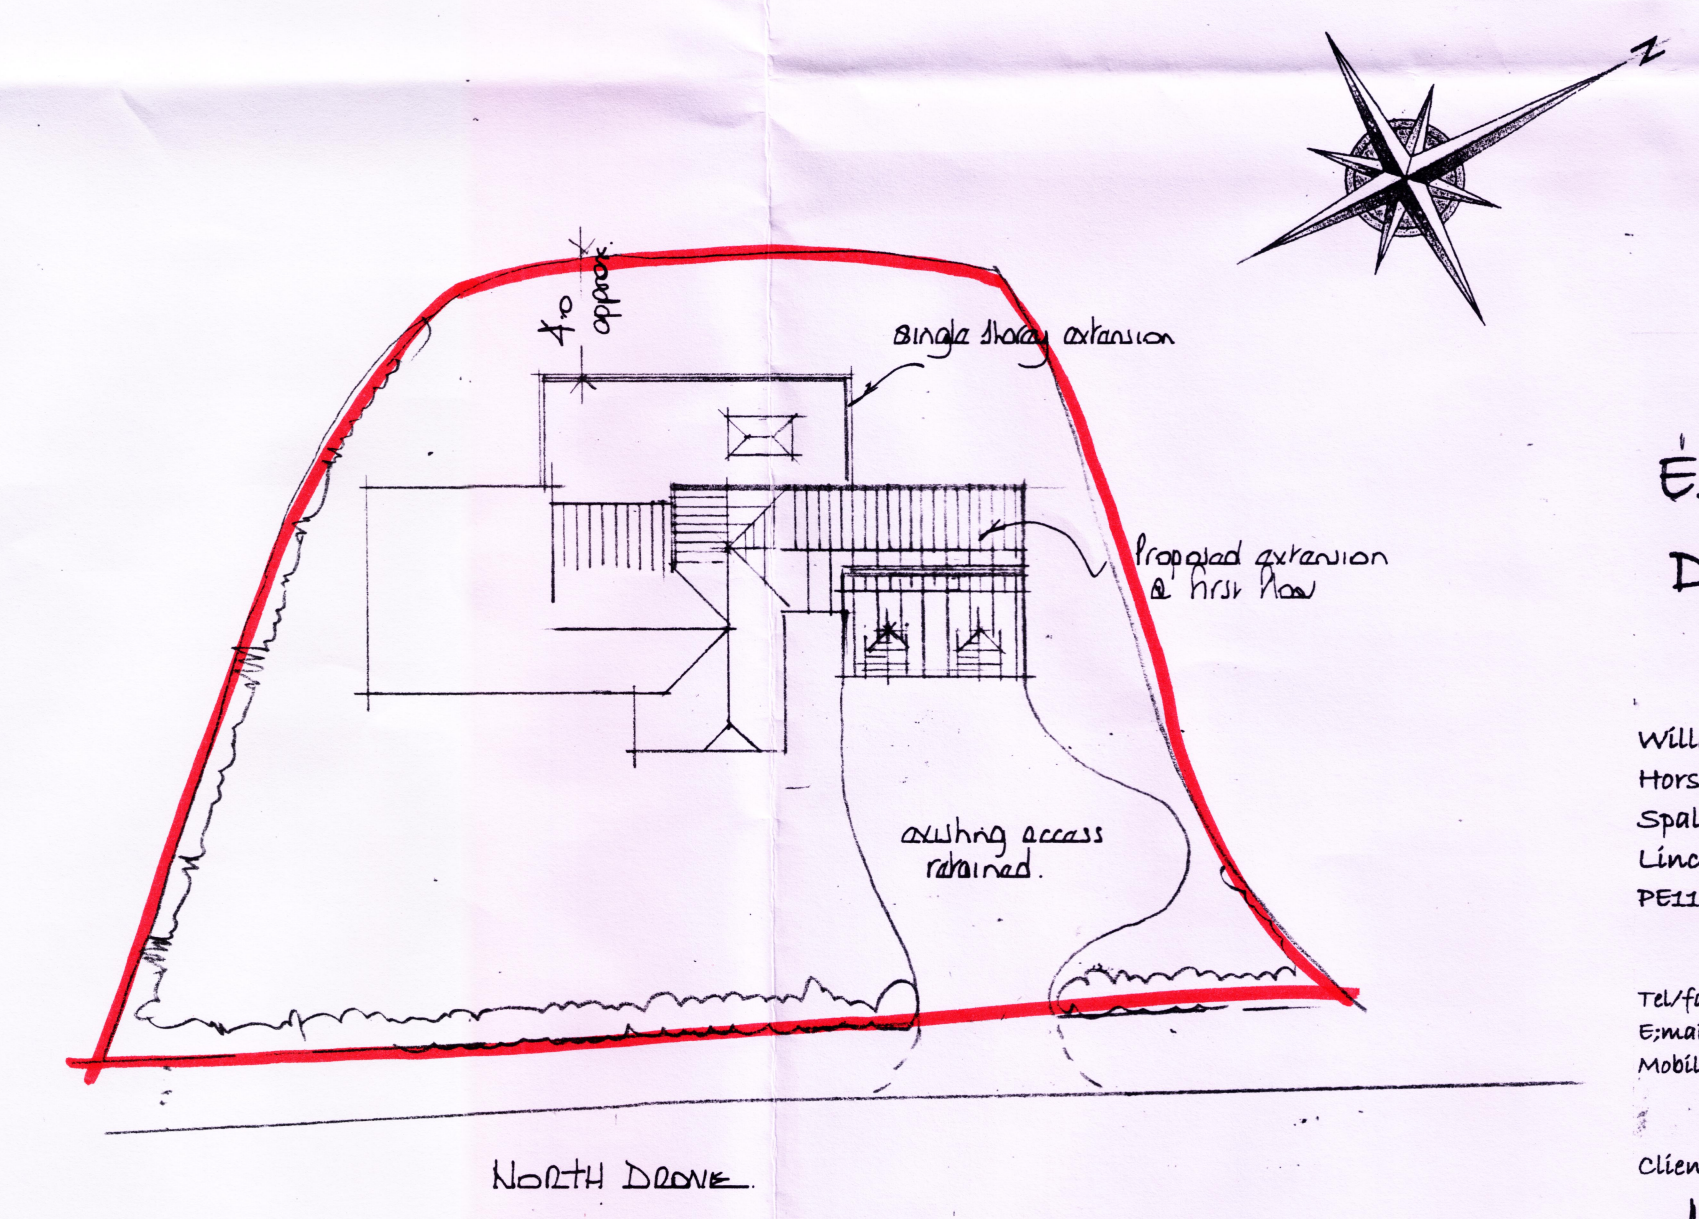

BLOCK PLAN 1:250

EAST MIDLANDS
DESIGN ASSOC.

Architectural Consultants

Willow Lodge
Horseshoe Road
Spalding
Lines
PE11 3JA

Tel/fax :- 01775 767968
Email :- willowlodge@talktalk.net
Mobile phone :- 07710815044

Client
MR D. & MRS J. NIEBERG
Project
EXTENSIONS, ALTERATIONS &
EMMANUEL COTTAGE
NORTH DRIVE
SPALDING. PE11 3JF

Drawing
GROUND FLOOR PLAN
ELEVATIONS
BLOCK PLAN

Scale
1:50, 1:100, 1:250

Date
December 21
Drawn
AL

Dwg No.
REV

1169 / 02