


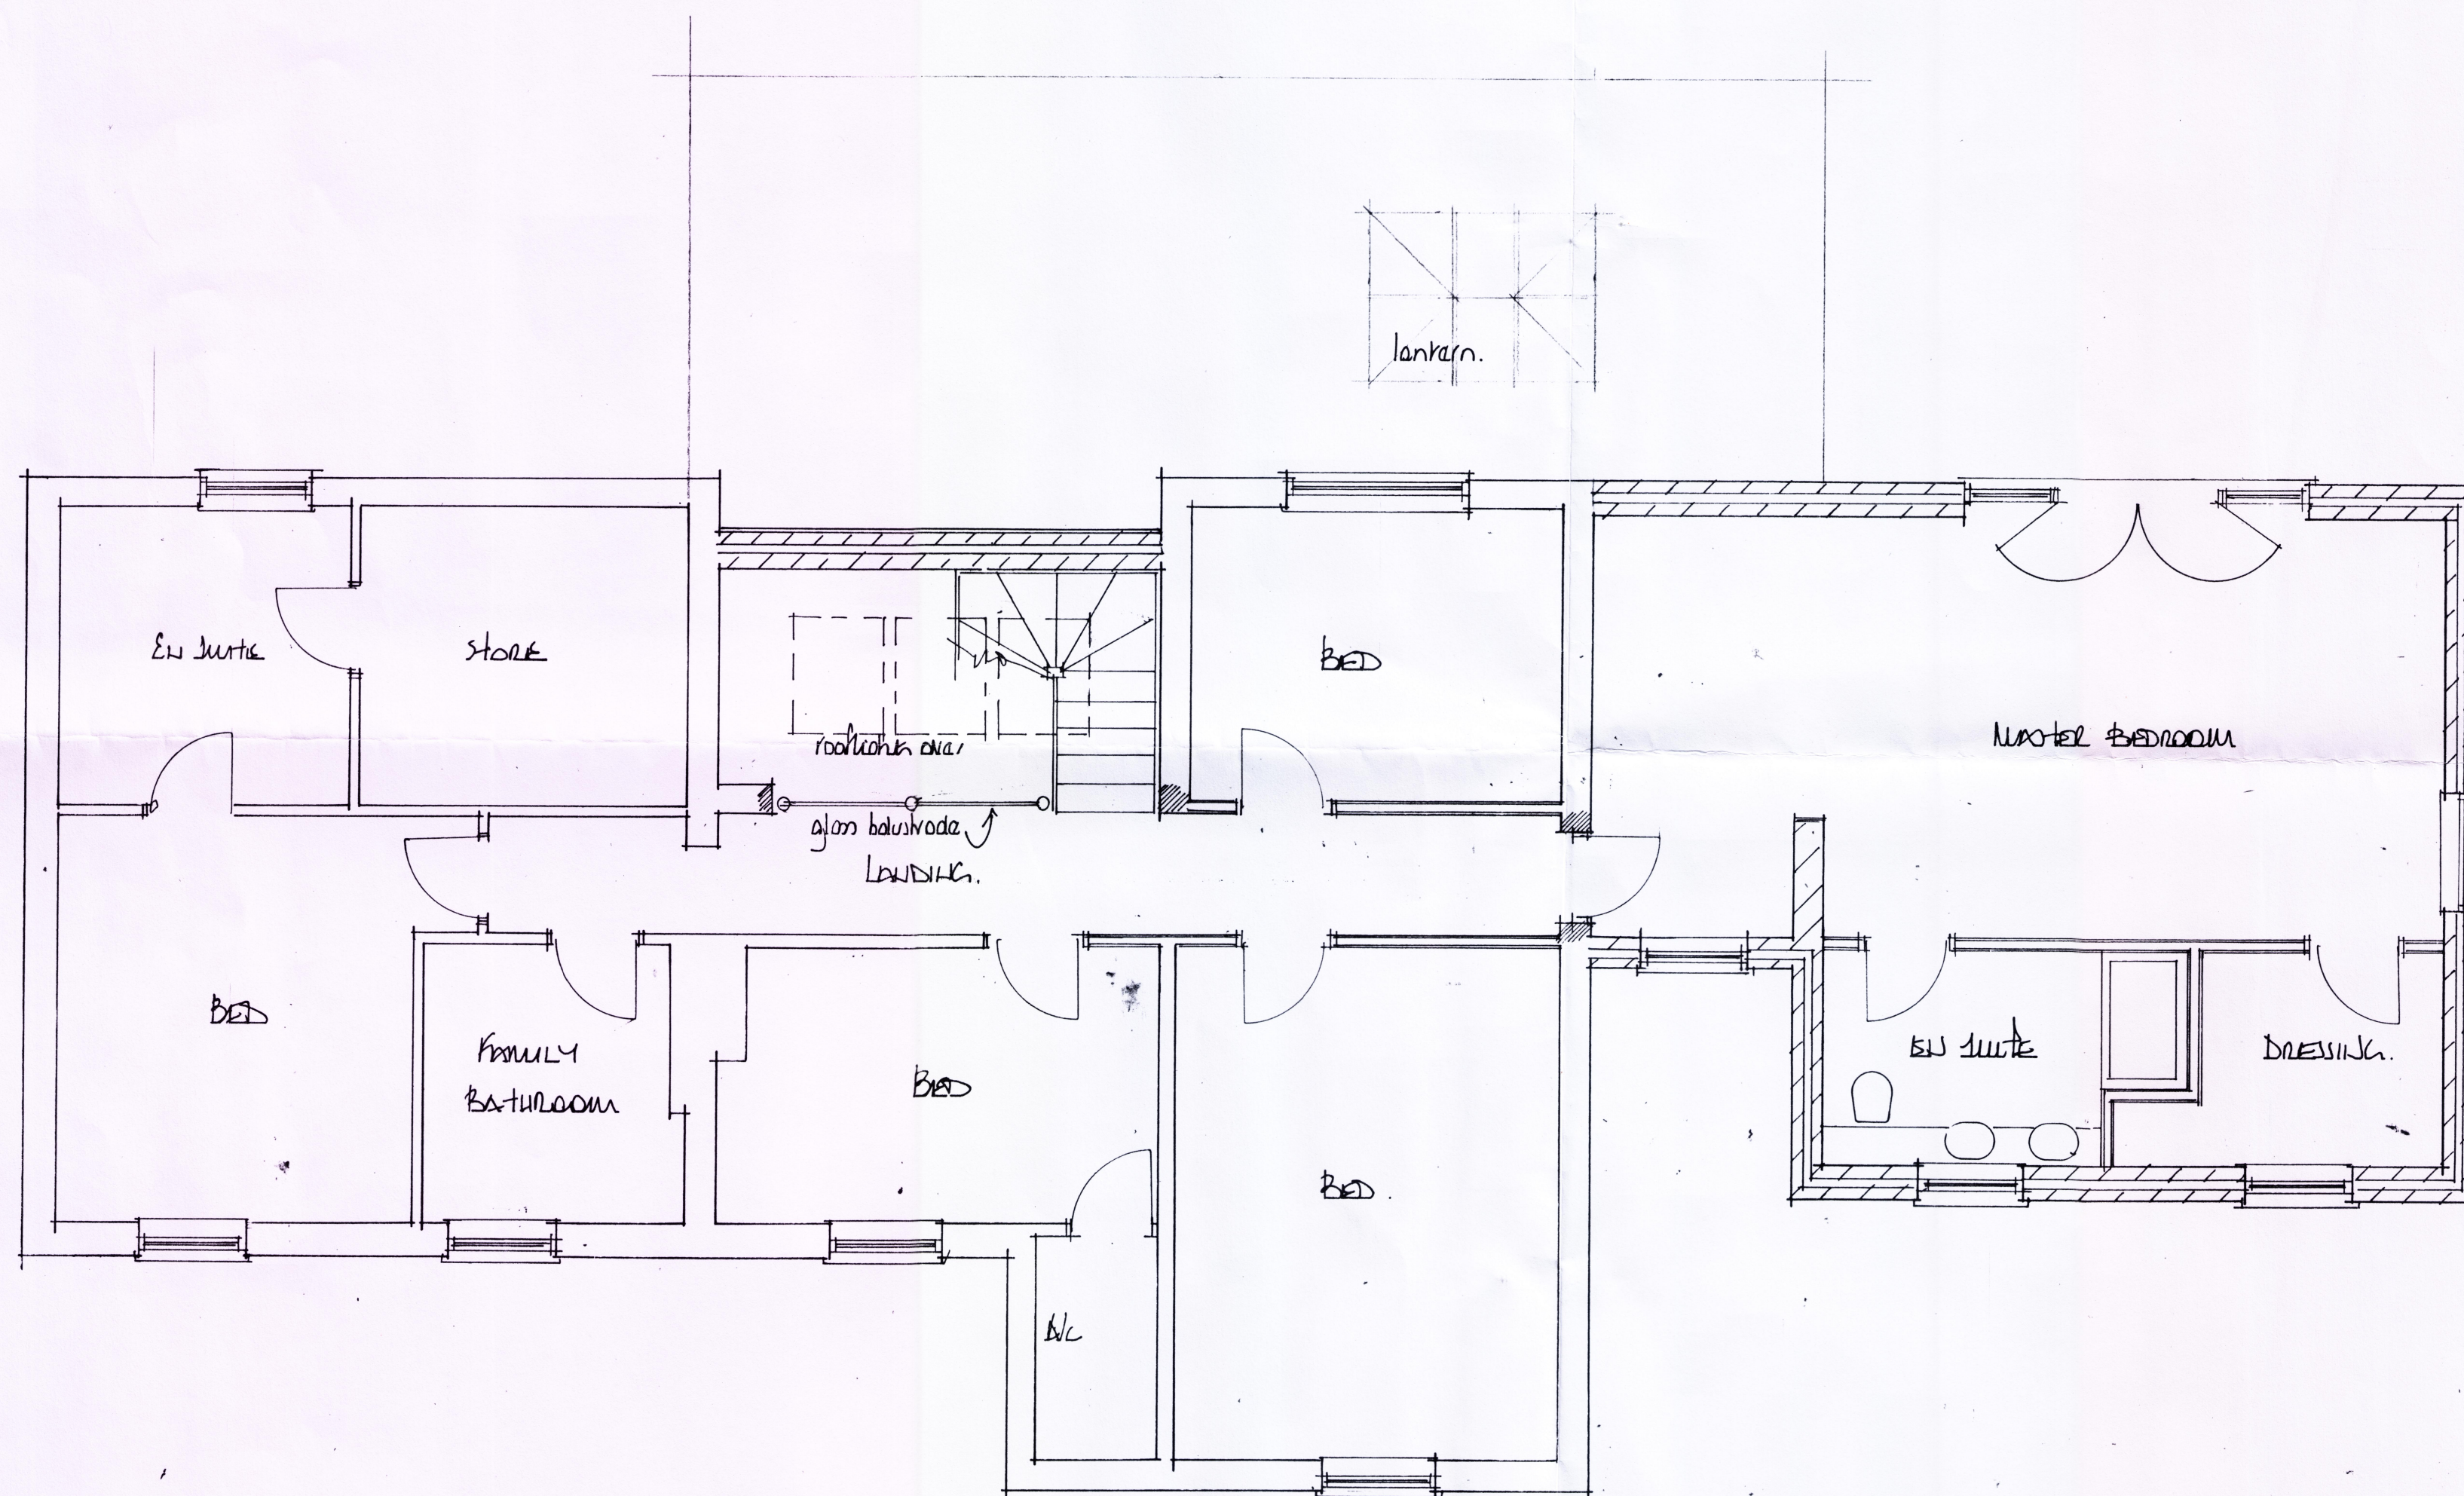

FIRST FLOOR PLAN

EAST MIDLAND DESIGN ASSO

Architectural Consultants

Willow Lodge
Horseshoe Road
Spalding
Lines
PE11 3JA

Tel/fax :- 01775 767968
E-mail :- willowlodge@talktalk.net
Mobile phone :- 07710815044

Client
MR D. & MRS J. NIEBEL
Project
EXTENSION & ALTERATIONS AT
EMMANUEL COTTAGE
NORTH GROVE
SPALDING. PE11 3JF.

Drawing
FIRST FLOOR PLAN
AS PROPOSED

Scale
1:50

Date
Aug '21

Dwg No.

Drawn
M.
Rev

1169/03