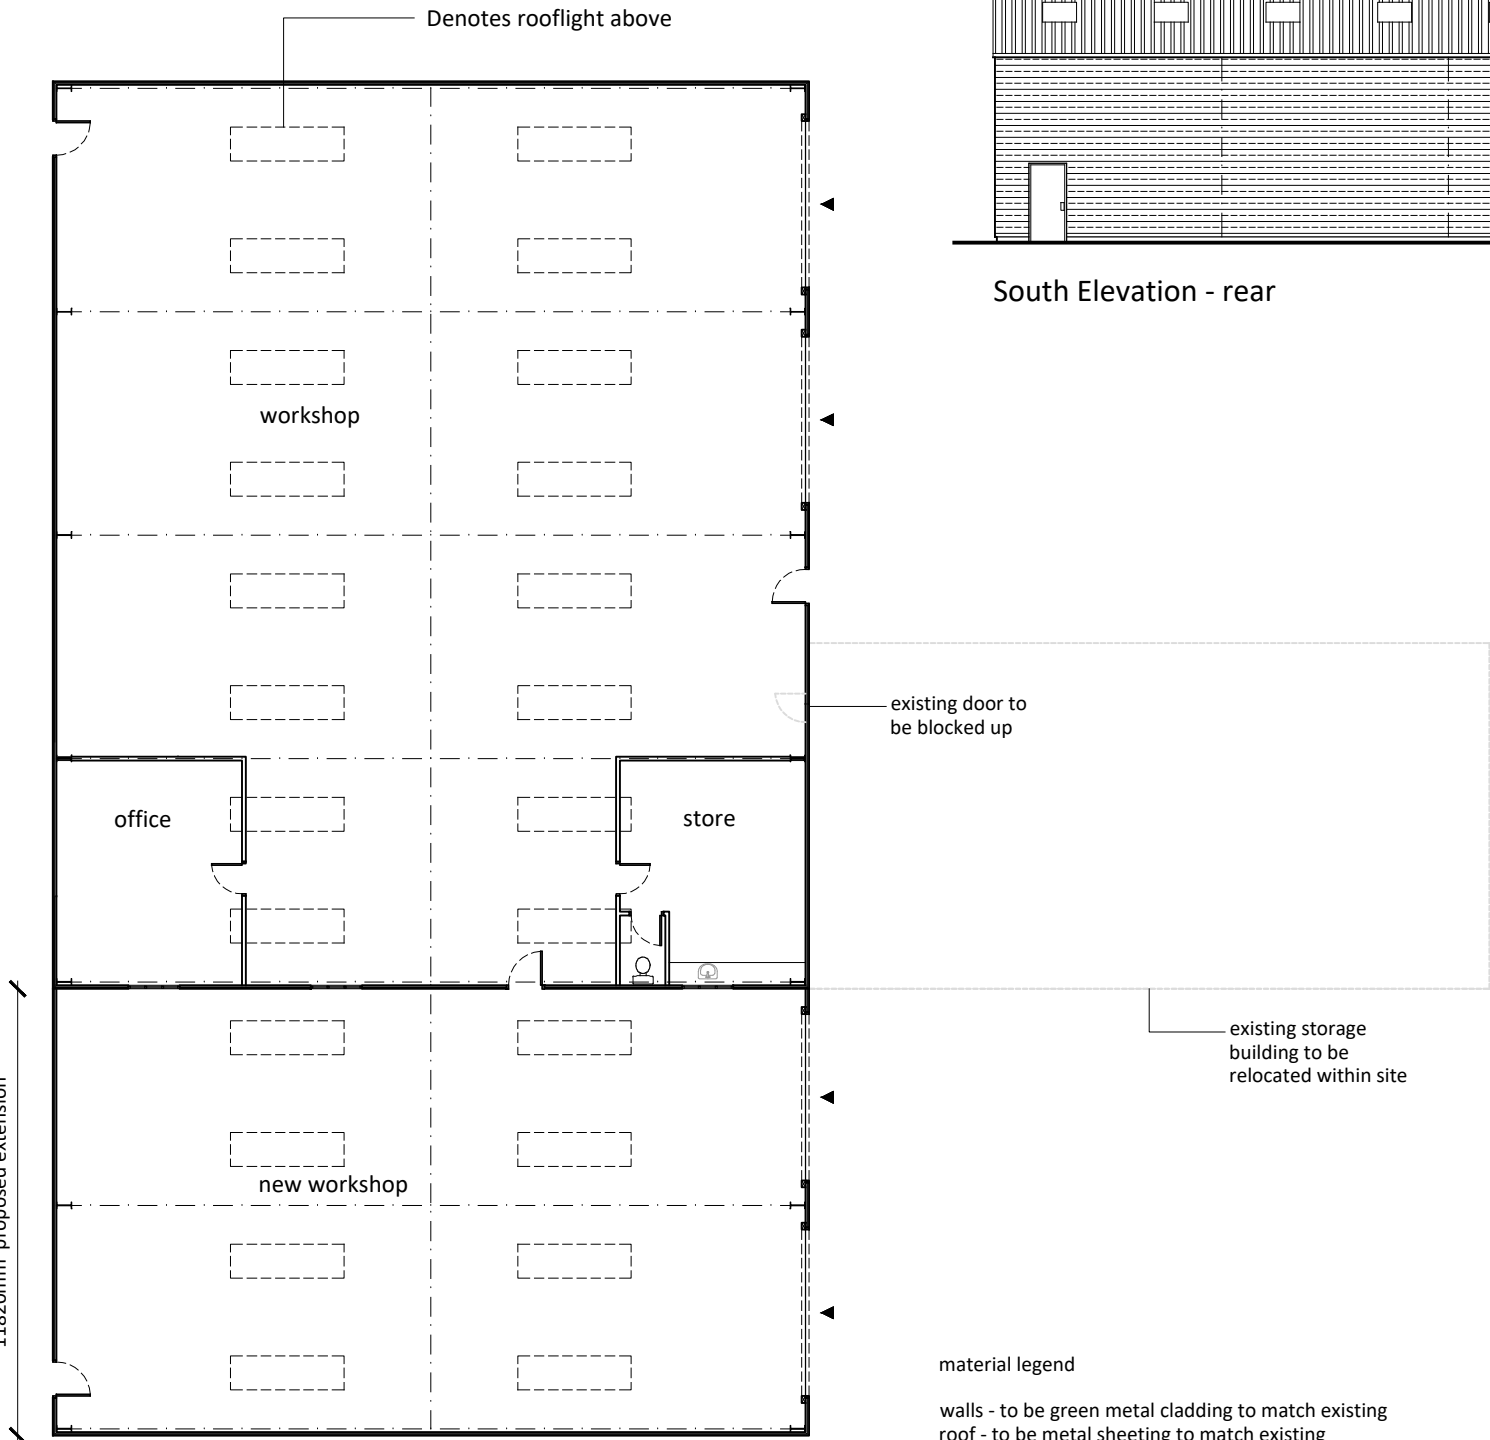
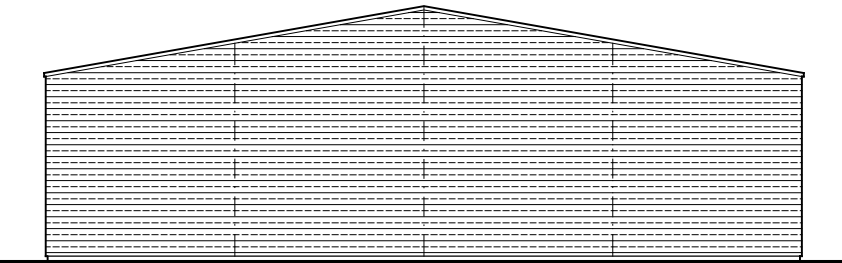
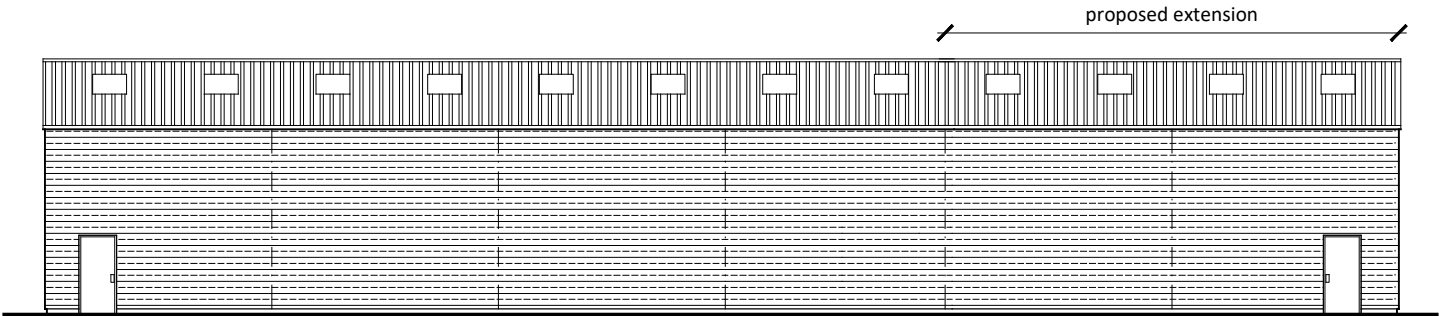
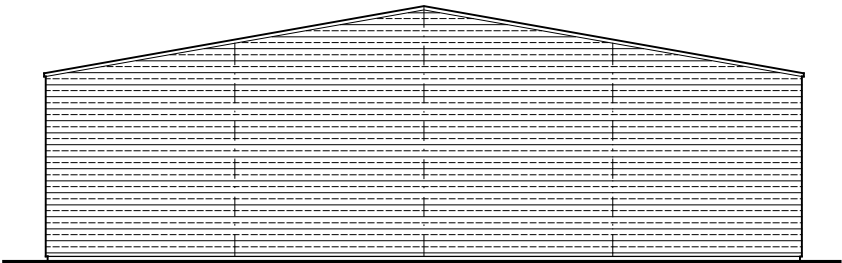
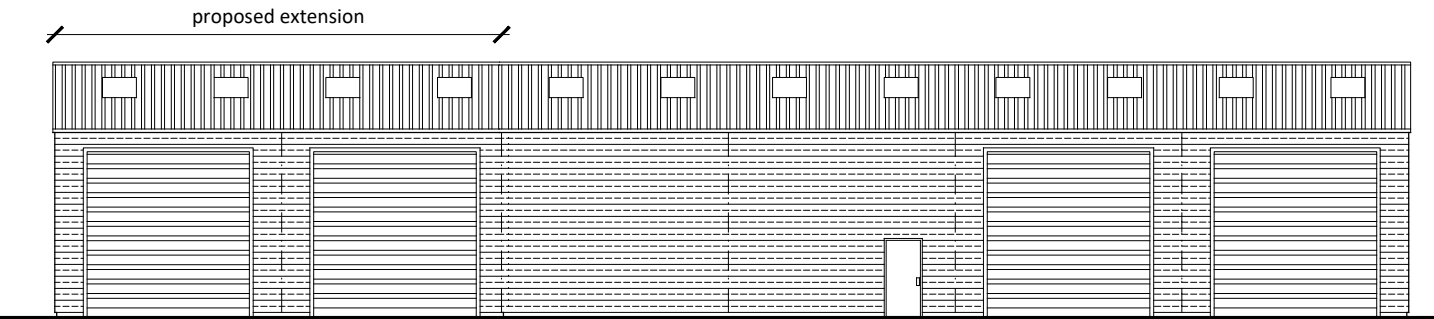


Notes

Dimensions
Use figured dimensions only. All dimensions should be checked against on site conditions and any discrepancies should be brought to the attention of Robert Doughty Consultancy Limited.

Copyright
© Robert Doughty Consultancy Limited.
All rights described in the Copyright, Designs and Patents Act 1988 have been asserted.

CDM 2015
This drawing is for illustrative purposes and/or obtaining the relevant planning permission only. It should not be used for construction and accordingly, risk identification under the Construction (Design & Management) Regulations 2015 has not been undertaken.

Building Survey
The existing survey information used to prepare this drawing has been carried out by others. Its accuracy cannot be guaranteed by The Robert Doughty Consultancy and as such, the practice cannot be held responsible for any discrepancies which may exist between the survey and the as-built information.

Rev	Description	Date
-----	-------------	------

rdc
Robert Doughty
Consultancy

32 High Street, Helpringham
Sleaford, Lincolnshire, NG34 0RA

Tel: 01529 421646
Email: admin@rdc-landplan.co.uk
Web: www.rdc-landplan.co.uk

Client Anglia UK Ltd		
Project Proposed workshop extension and dwelling Mill Green Road, Pinchbeck		
Drawing Proposed Workshop Floor Plan, Elevations & Section		
Scale @ A3 1: 200	Date 15.03.19	
Drawn By MD	Checked By LMS	
Job Number 823-21	Status PL	Purpose of Issue Planning
Drawing No. 823-21_PL_GA02		Rev -