


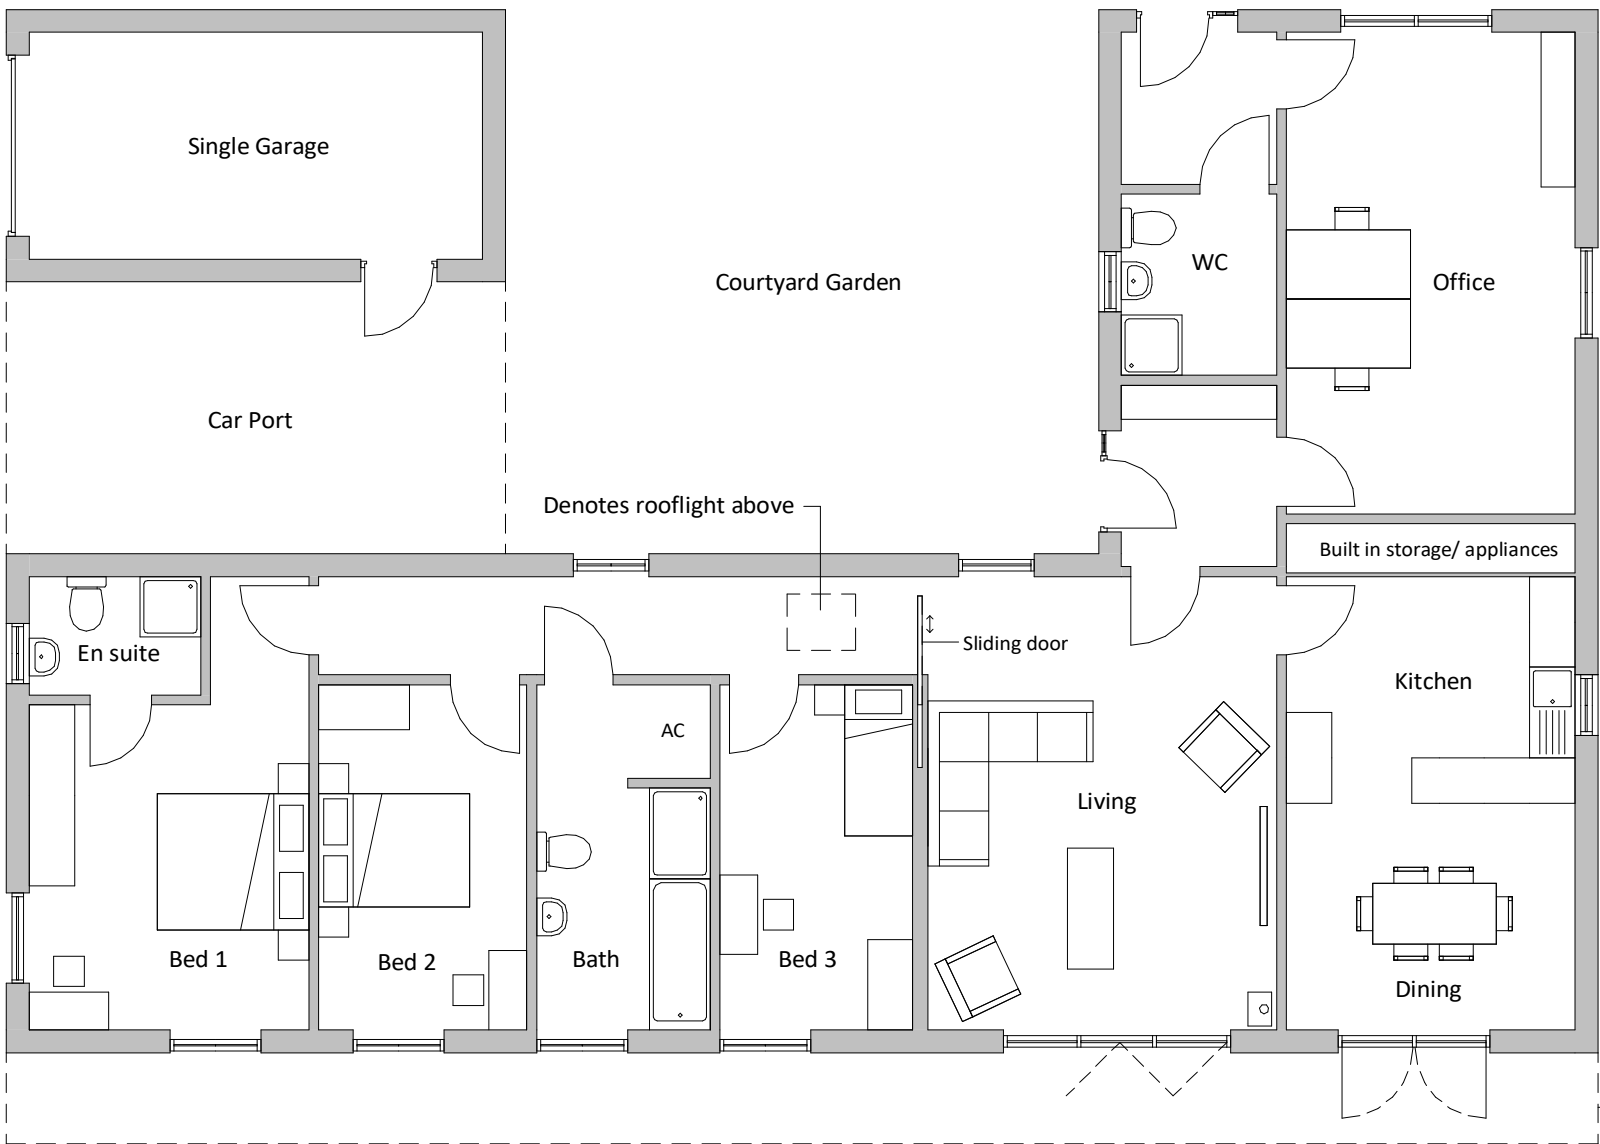



Floor plan




North elevation



South elevation

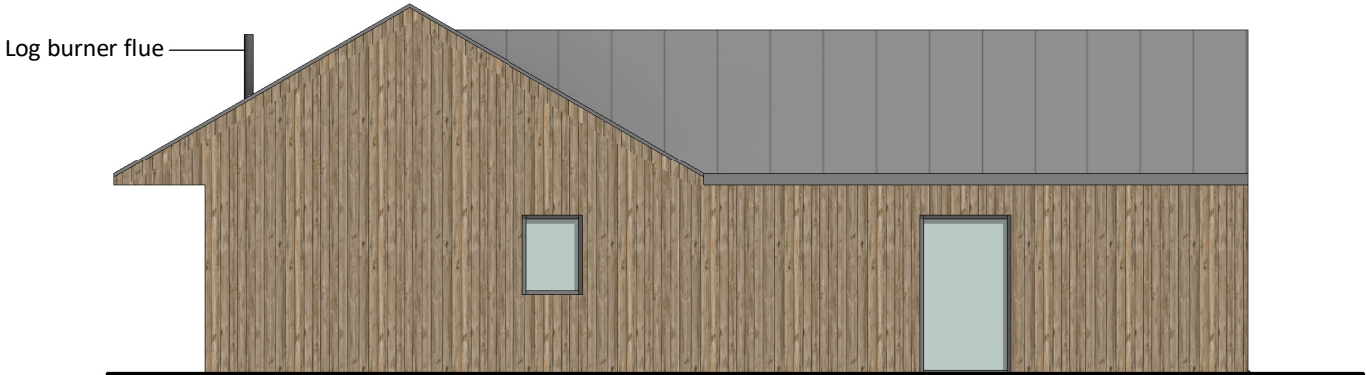 

East elevation

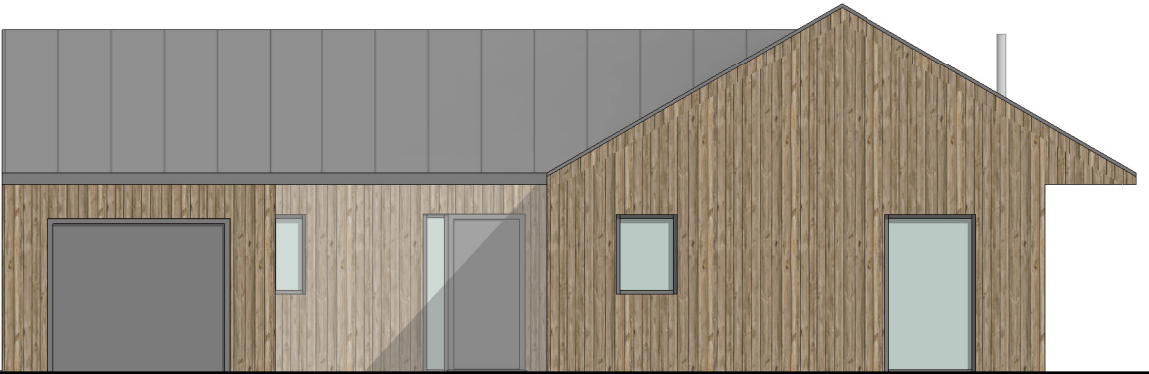

West elevation

Notes

Copyright
© Robert Doughty Consultancy Limited.
All rights described in the Copyright, Designs and Patents Act 1988 have been asserted.

Dimensions
Use figured dimensions only. All dimensions should be checked against on site conditions and any discrepancies should be brought to the attention of Robert Doughty Consultancy Limited.

CDM 2015
This drawing is for illustrative purposes and/or obtaining the relevant planning permission only. It should not be used for construction and accordingly, risk identification under the Construction (Design & Management) Regulations 2015 has not been undertaken.

Rev	Description	Date
rdc Robert Doughty Consultancy 32 High Street, Helpringham Sleaford, Lincolnshire, NG34 0RA Tel: 01529 421646 Email: admin@rdc-landplan.co.uk Web: www.rdc-landplan.co.uk		
Client Anglia UK Ltd		
Project Proposed workshop extension & dwelling Mill Green Road, Pinchbeck		
Drawing Dwelling plan & elevations		
Scale @ A2 1 : 100		Date 01/05/19
Drawn By WW		Checked By LMS
Job Number 823-21	Status PL	Purpose of Issue Discussion
Drawing No. 823-21-PL_GA06		Rev