



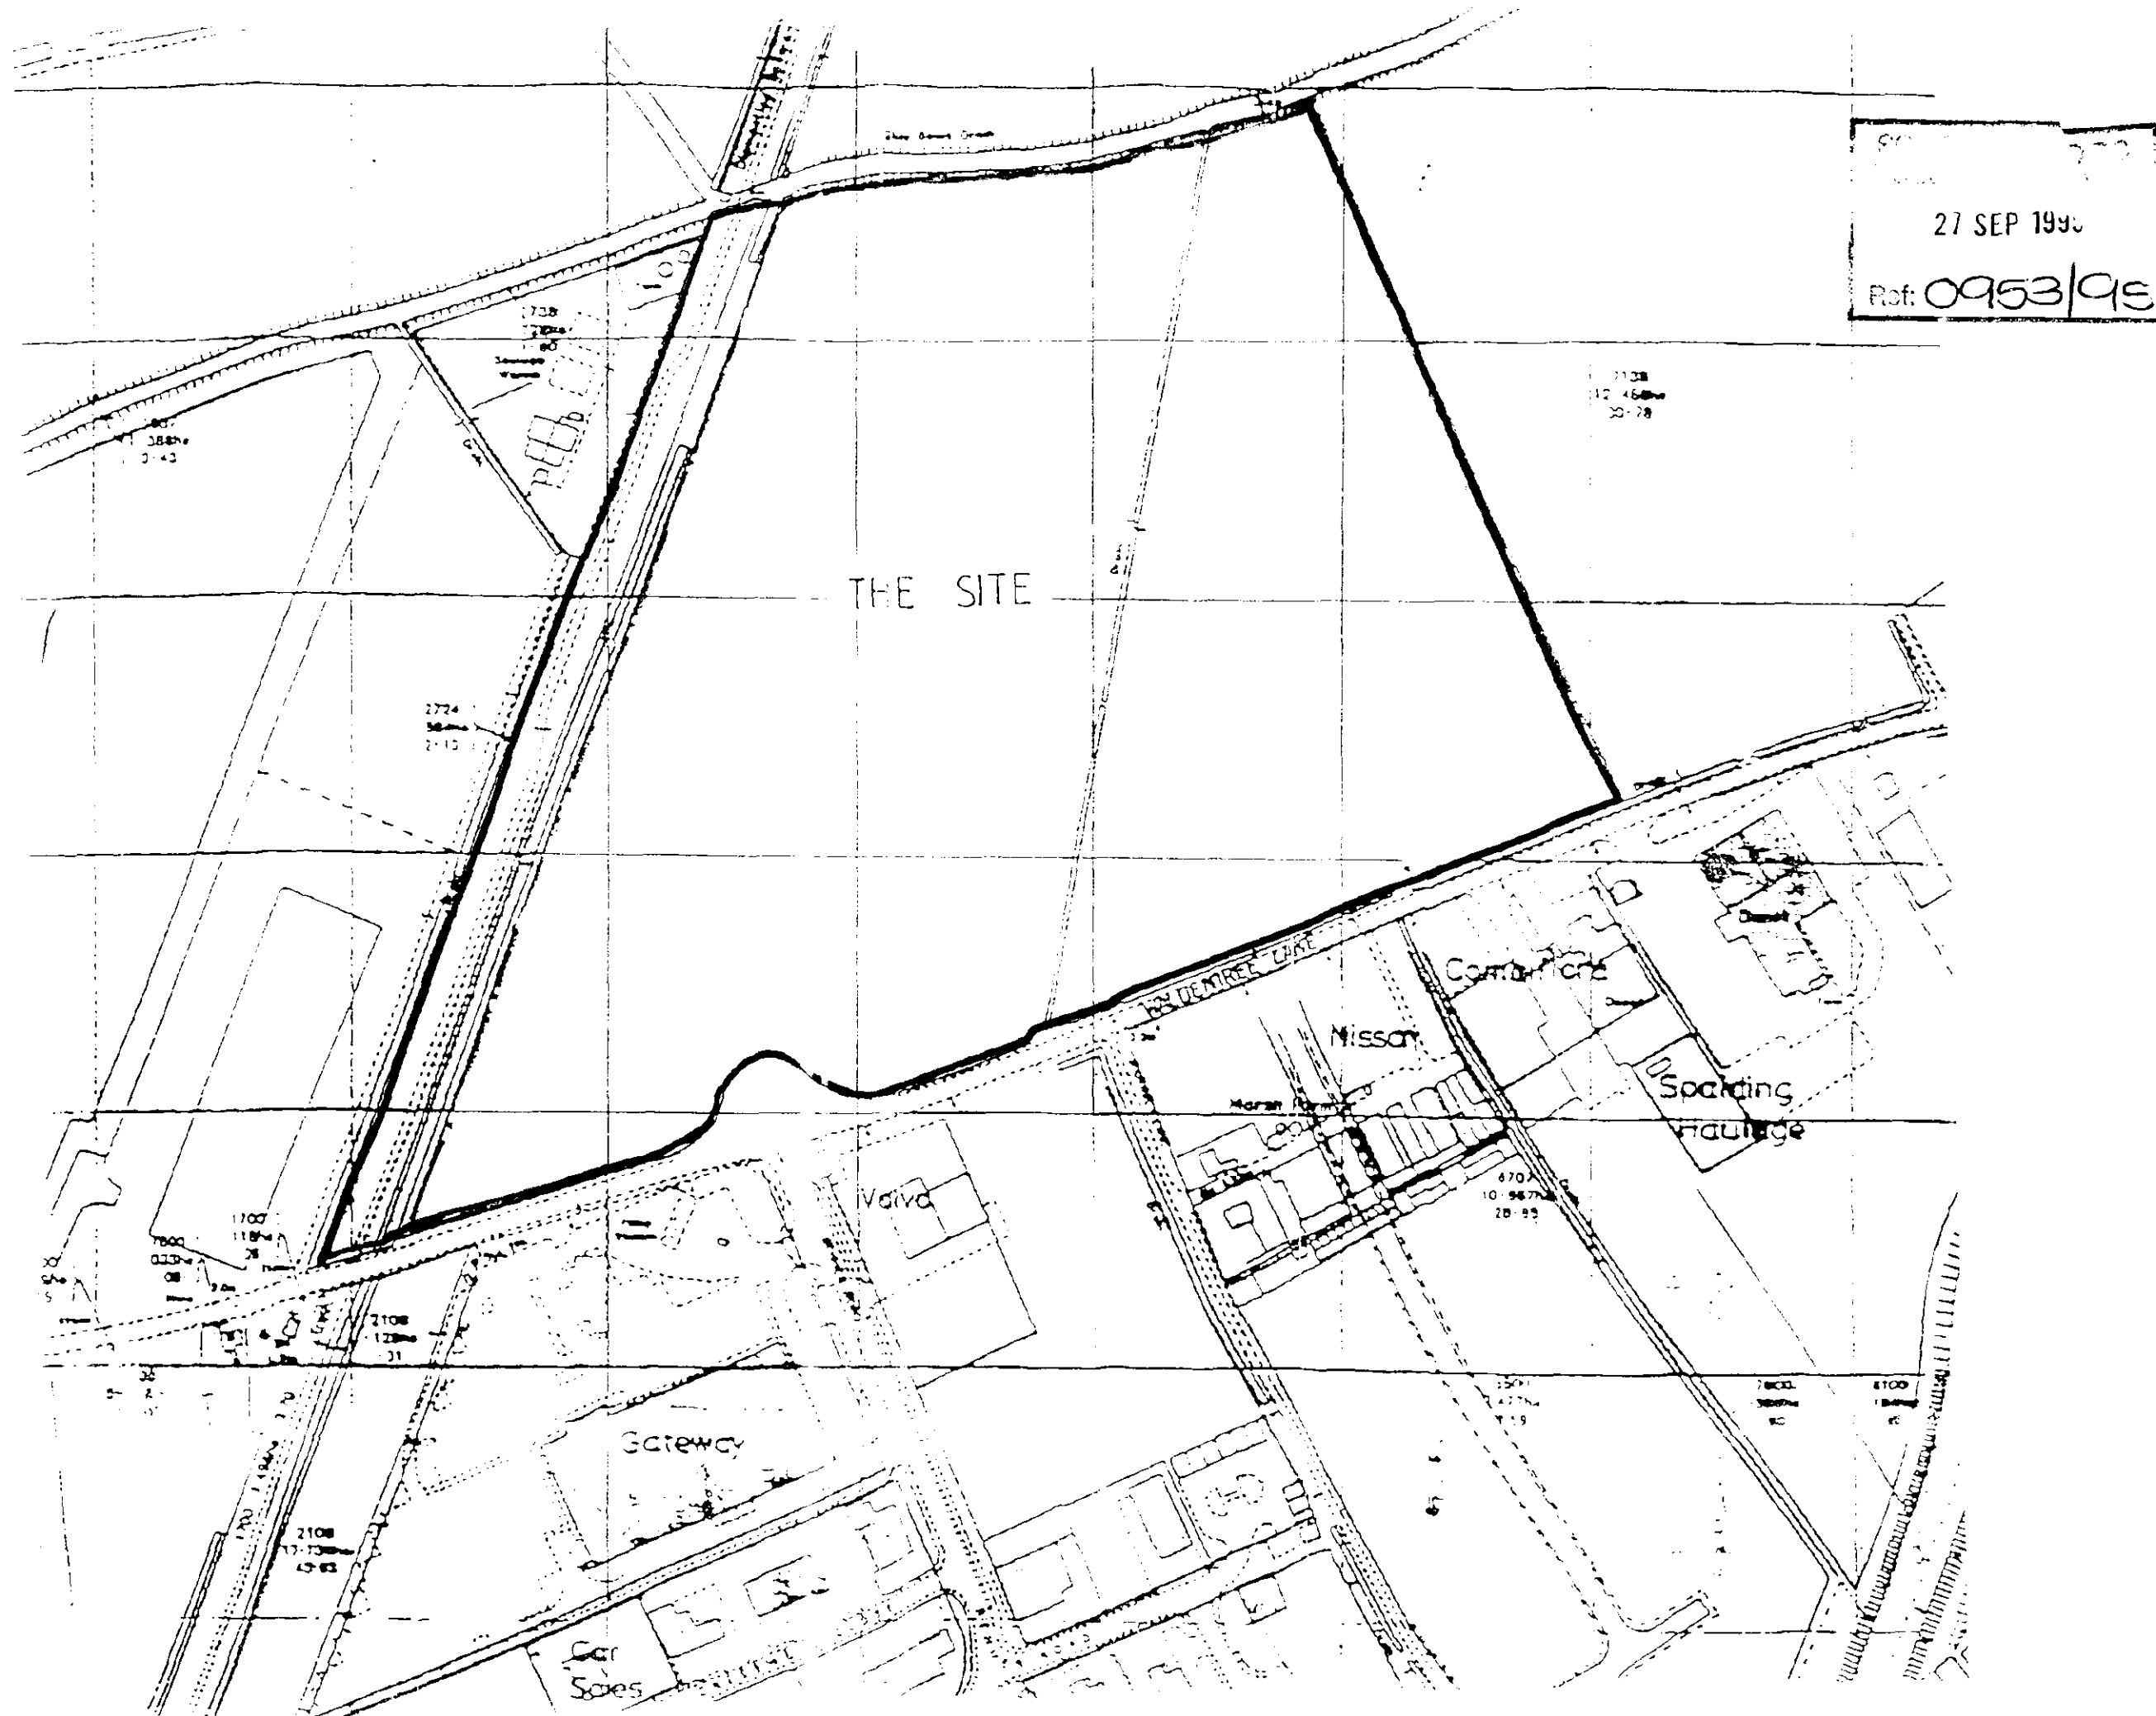

27 SEP 1990
Ref: 0953/95

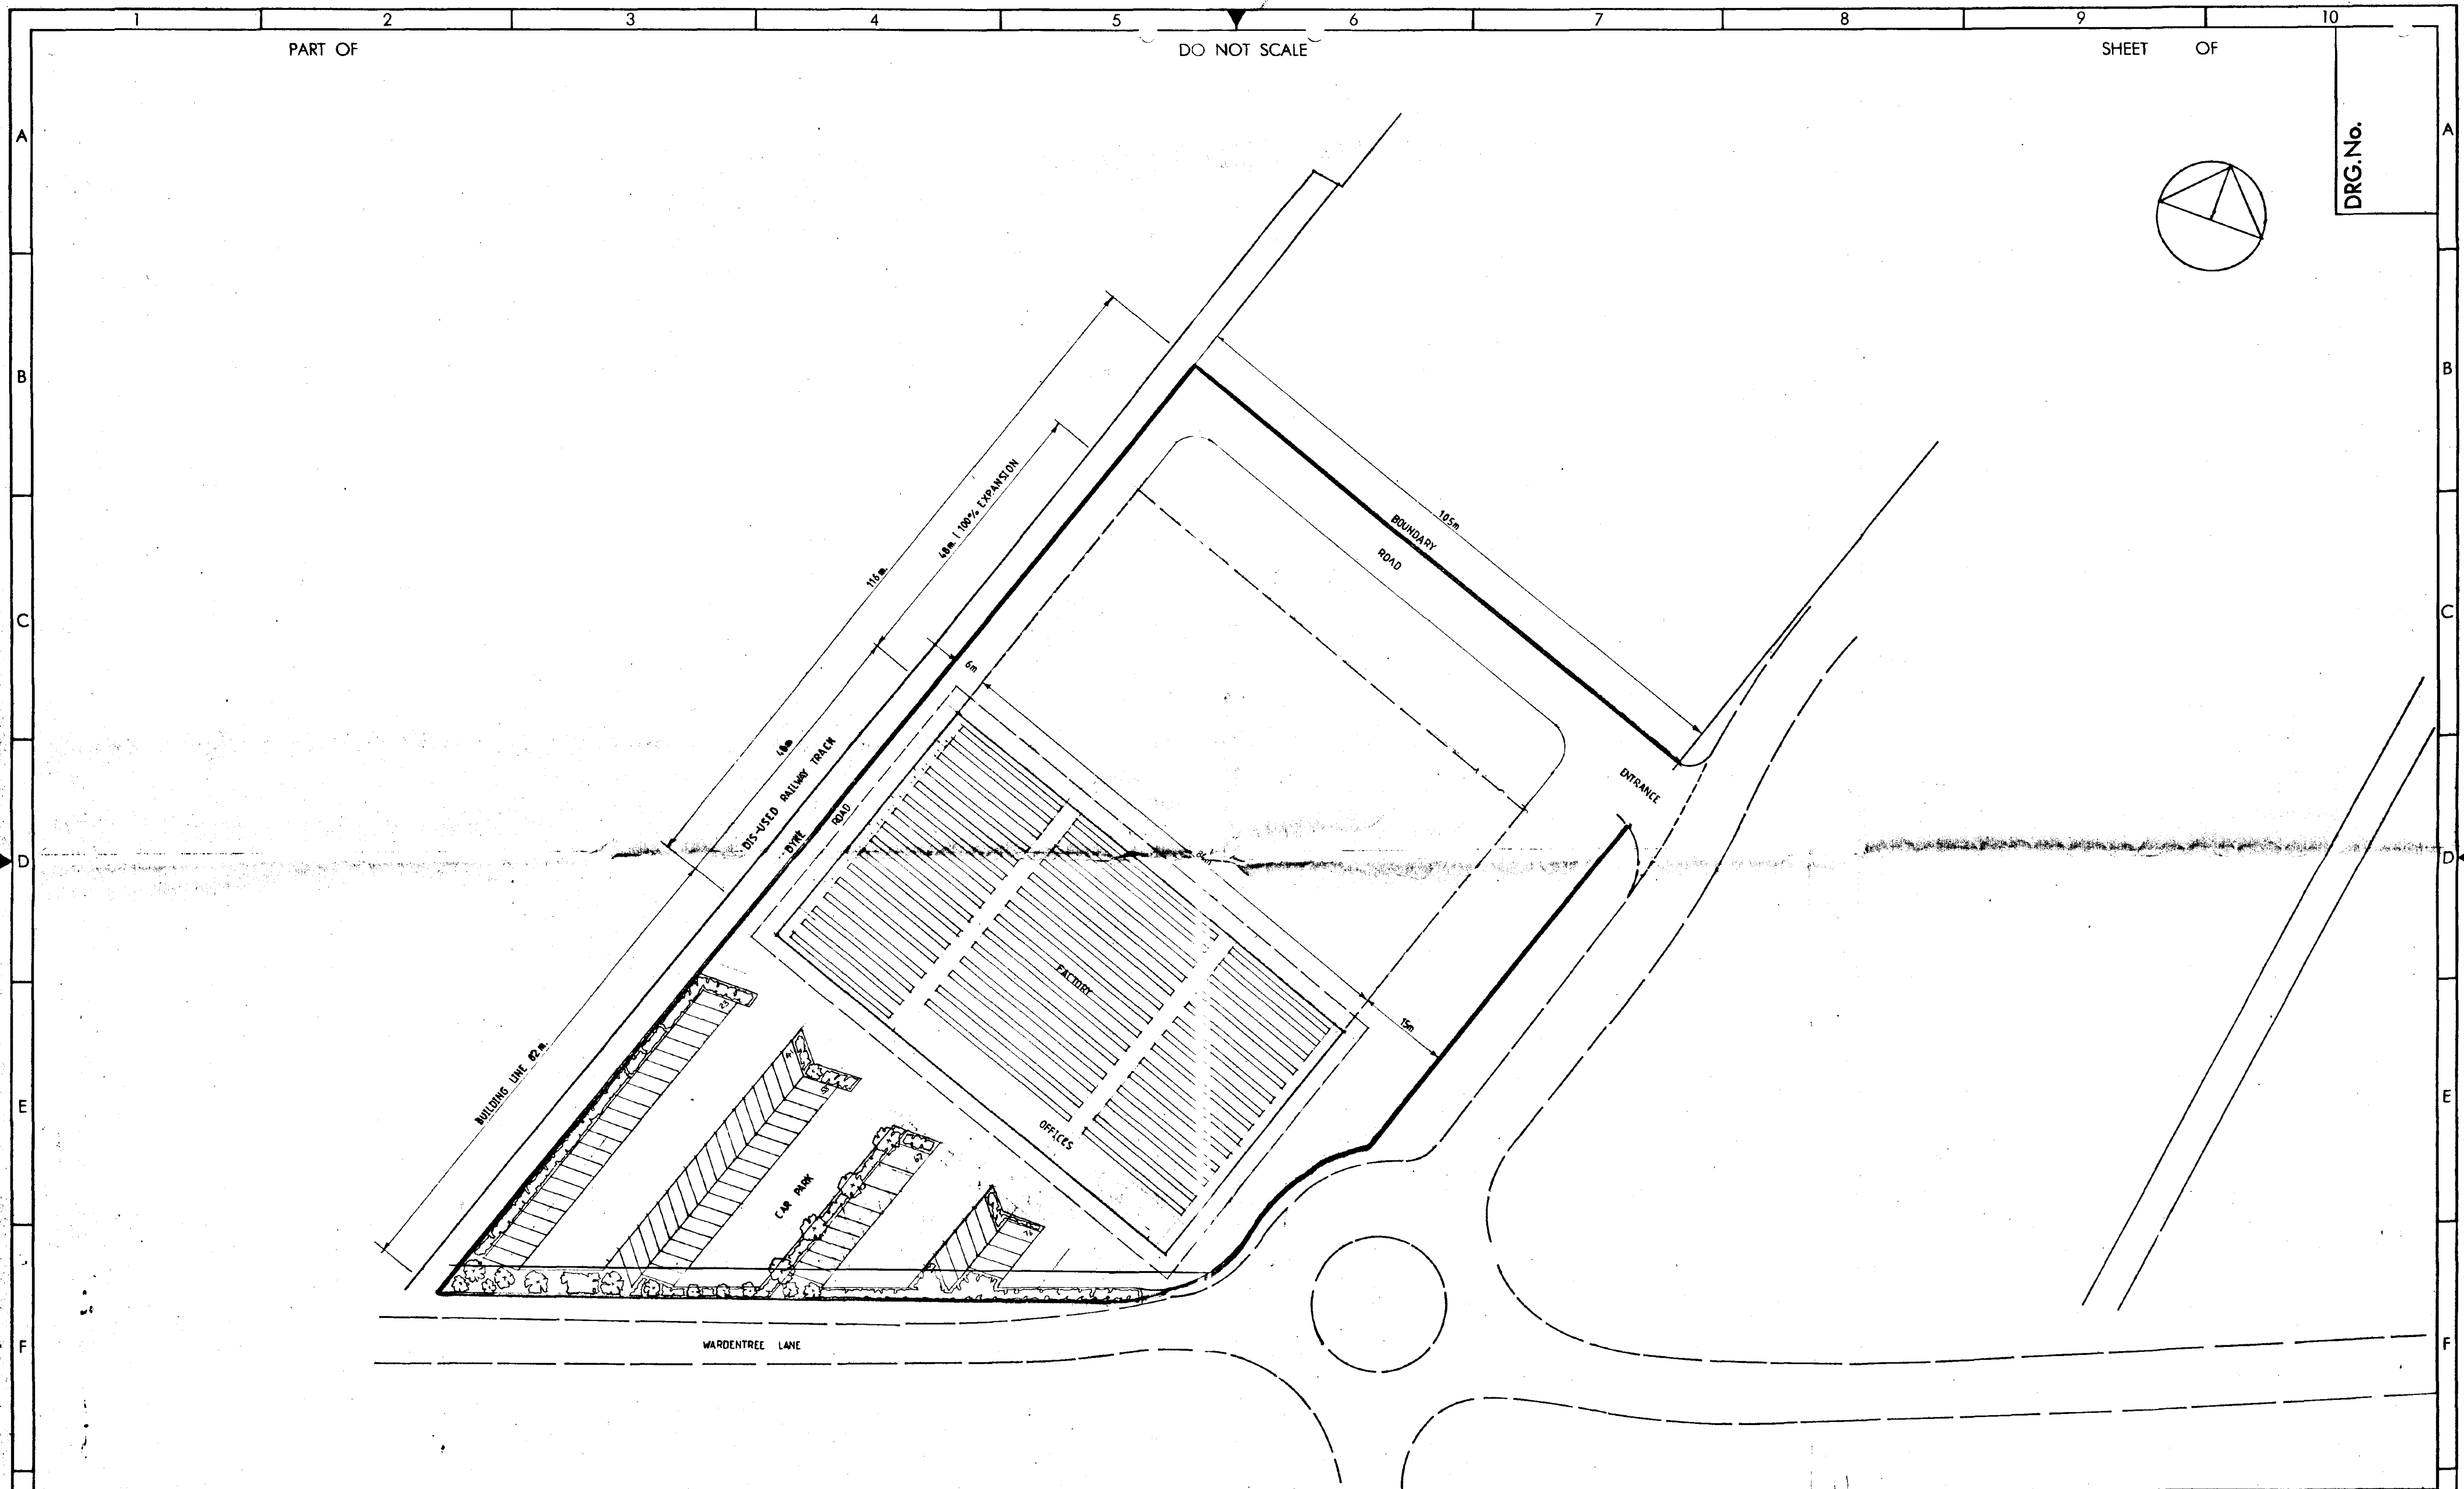

ISSUE	DESCRIPTION	APPD.	DATE

CLIENT:

Mr. Peter Gutteridge,
Gutteridge Services Ltd.,
23, Hawthorn Bank,
Spalding, Lincs., PE11 1JL

TITLE

Proposed Factory Office Site
at Wardentree Lane, Pinchbeck,
Spalding, Lincs.

CAD

DRAWN	SURVEY	CHECKED	APPROVED	DATE	SCALE
P. INGAMILLS	P. INGAMILLS			16. 8. 97	1 : 500

DRAWING No. 1398 - 970816

277 Lardon Rd
Boston Lincs PE21 7BA

Site Plan

0976 772819

PAY
01205
311993