




A map of the study area. A large, irregularly shaped pond is labeled "Pond". To the left of the pond is a road, indicated by a dashed line and a solid line, with a label "+4.8m" near the top. A red line outlines a specific area within the pond, and a blue line outlines another area. A series of green circles are marked along the bottom edge of the red-outlined area.

SITE PLAN - EXISTING 1:500

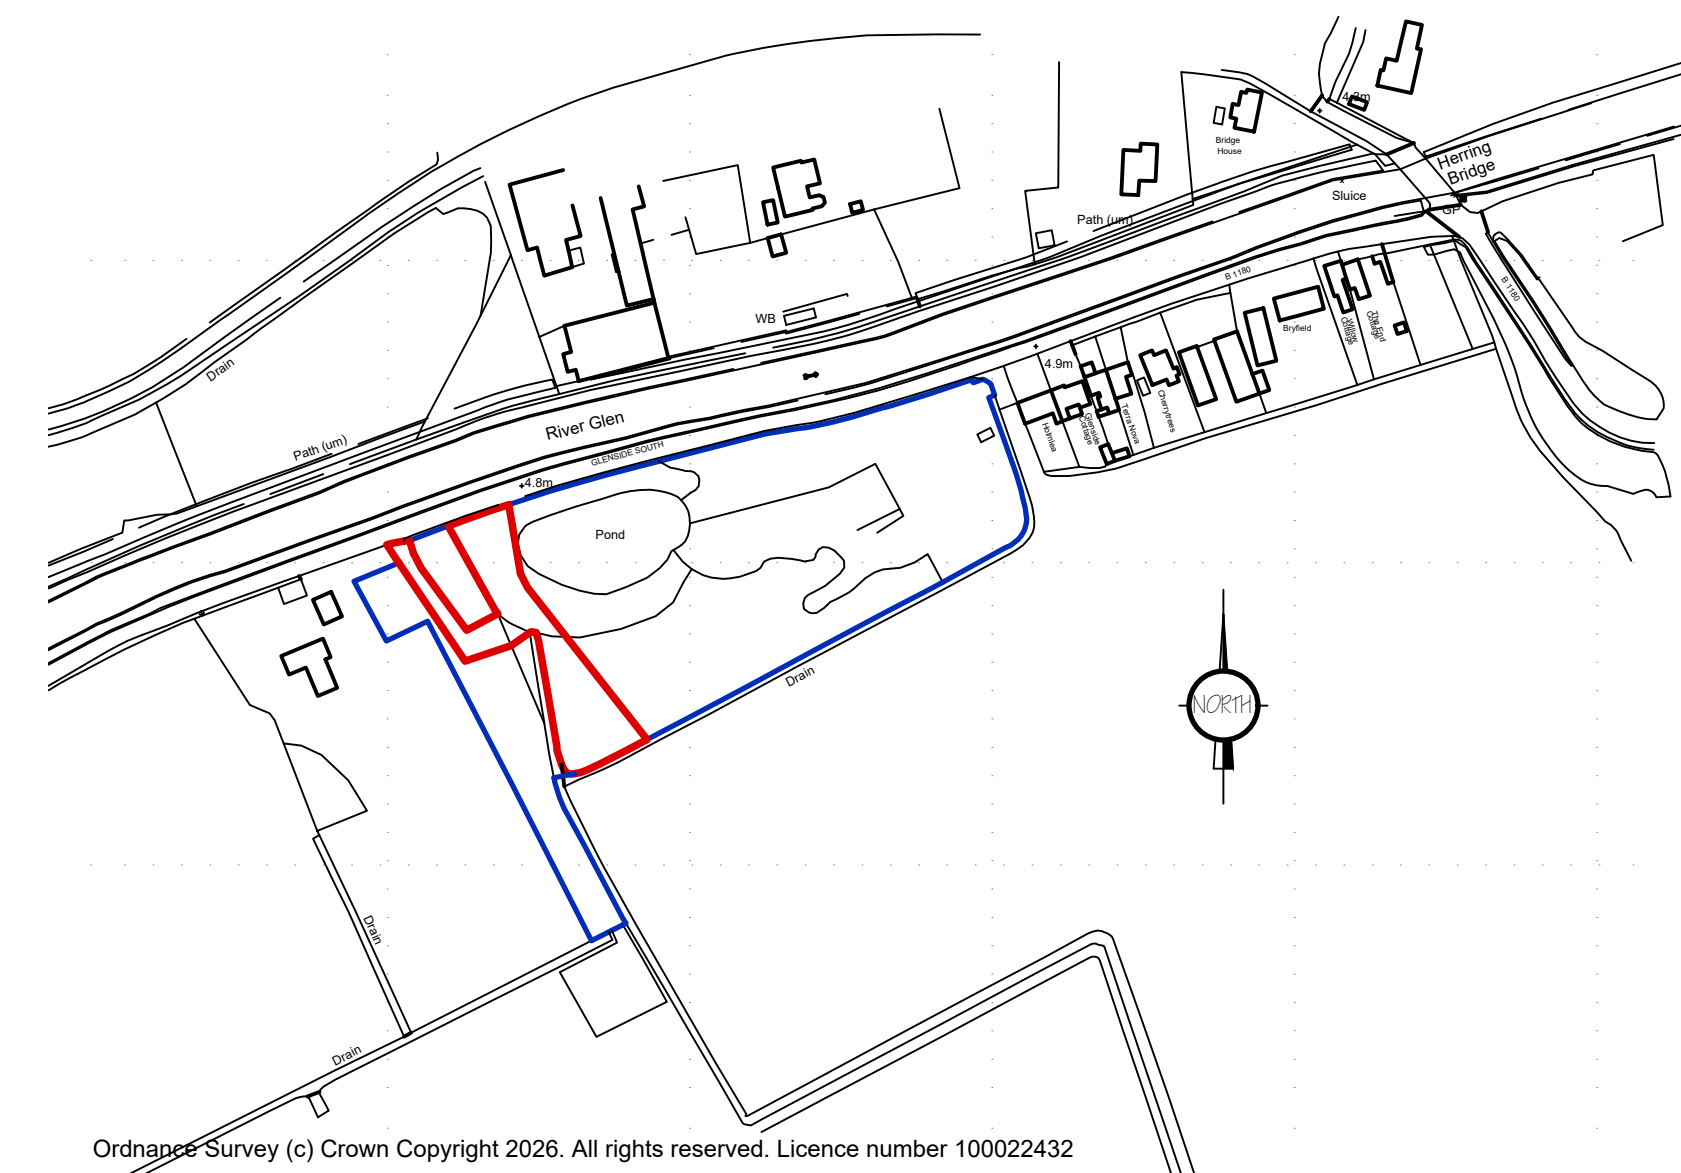

LOCATION PLAN 1:2500

B	CONDITION COMPLIANCE	OCT 2026
A	LANDSCAPING ADDED	JUNE 2026
ref:	revision	date

G. R. MERCHANT LTD.

**ARCHITECTURAL
CONSULTANTS**

**4 Wrights Mews
12A Park Road, Holbeach,
Spalding, Lincs. PE12 7EE
Tel: 01406 490800
E-Mail: office@grmerchantltd.com
Website: www.grmerchantltd.com**

Project
MACHINERY STORE & WELFARE POD
Adj: THE CHESTNUTS, GLENSIDE SOUTH
PINCHBECK
SPALDING, Lincs. PE11 3SA

Client
MR K WHINCUP

Drawing

SITE PLAN - EXISTING & PROPOSED
LOCATION PLAN

Job Ref. 4499-26	Drawing No. O1B
---------------------	--------------------

Date	Drawn
MAY 2026	SLB

Scales
1:50 & 1:100 (Unless Otherwise Stated)

DO NOT SCALE FROM THIS DRAWING

This drawing is copyright and may not be abstract, traced, photographed or used for any other purpose other than that for which it is issued. The General Contractor is to check all dimensions on site and report any discrepancies to the Architect. The Architect is not responsible for any errors or omissions in the foundations are based upon typical conditions conforming to the area. No responsibility can be assumed for any errors or omissions in the foundations.

G. R. Merchant Ltd. Ltd. all design amendments may be considered. Site and soils are the responsibility of the contractor. Foundations are to be constructed in accordance with the specifications and standards set out in the drawing. The drawing is limited in the amount of information contained and does not purport to be a complete specification. The contractor is to be responsible for the design and construction of the foundations.

Regulation approval. This drawing must not be used as a construction document alone. The works will not be approved for construction until the drawing has been approved by the relevant authority. The contractor is to be responsible for the design and construction of the foundations. The contractor is to be responsible for the design and construction of the foundations.

Other appointed contractor's (responsibility to control workmanship, substitution of materials, etc.) The contractor is to be responsible for the design and construction of the foundations. The contractor is to be responsible for the design and construction of the foundations.

Standard specifications and components materials etc. to be used and installed etc. in accordance with the relevant standards and specifications. The contractor is to be responsible for the design and construction of the foundations.

Standard specification or BBA certificate or European code approved. The Employer/Client shall ensure that the selected contractor is conversant with and adopts all measures designed to achieve the required standard of workmanship and materials. The contractor is to be responsible for the design and construction of the foundations.

Client advised that should the works need to comply with the Construction Design and Management Regulations 2015, the contractor is to be responsible for the design and construction of the foundations.

shown on the drawing and details. The work may not specifically be shown but may be reasonably assumed to be shown. The contractor is to be responsible for the design and construction of the foundations.

owners responsibility to be aware of the Party Wall Act. At 1996, when building in close proximity to